


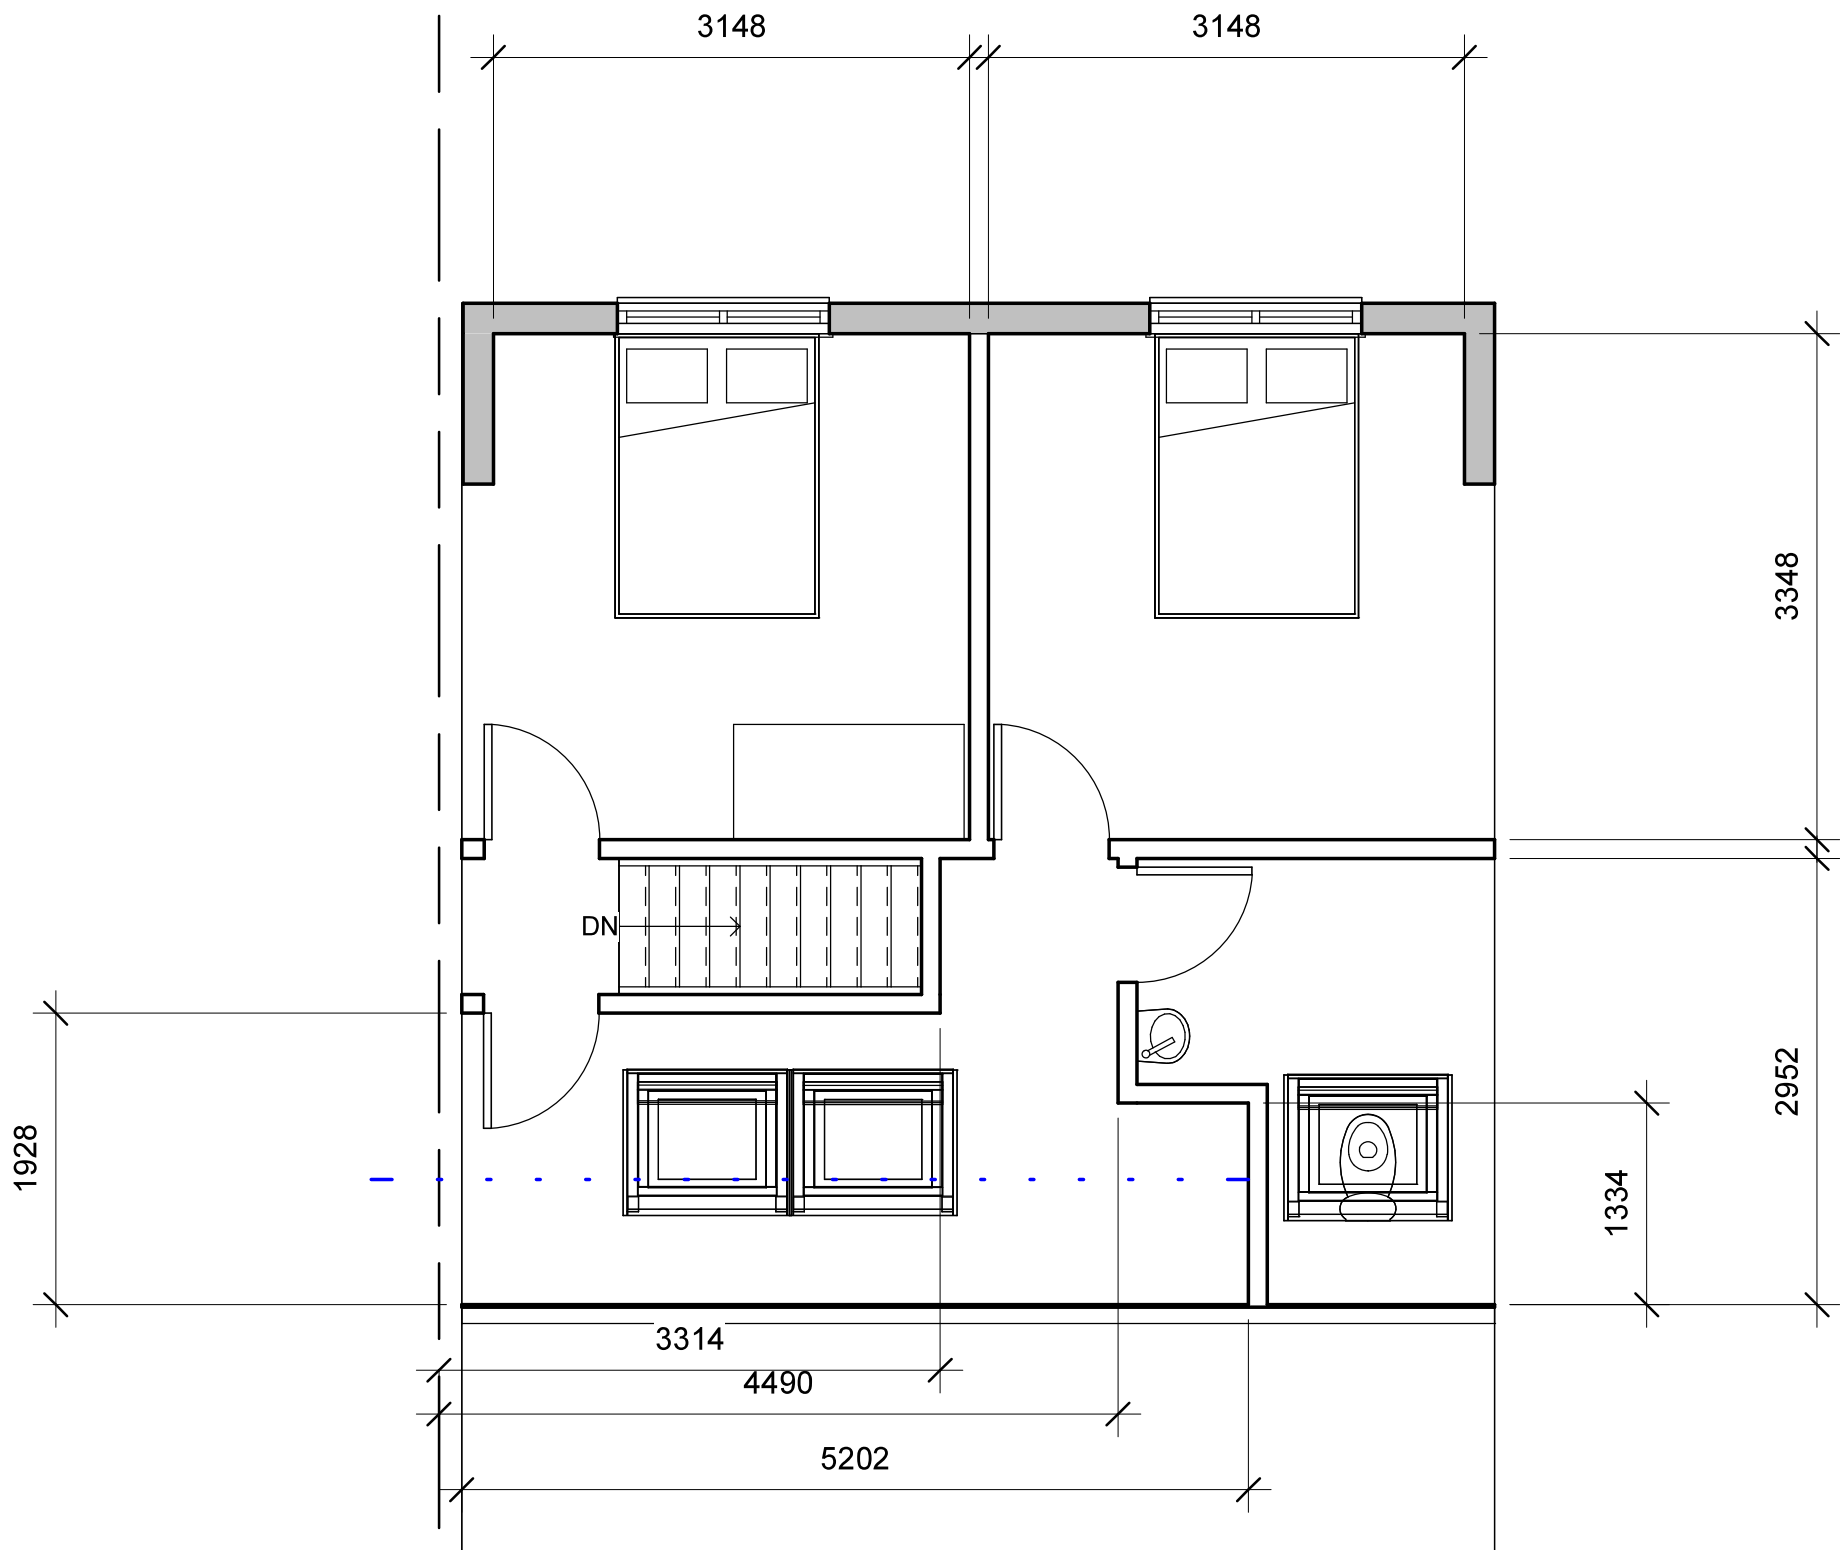

1 1st Floor
1 : 50

1:500										100
1:200										20
1:100										10
1:50										5



PROJECT	CLIENT				
	Date	Issue Date	Scale (@ A3)	1 : 50	
SHEET	First Floor Plan Proposed	Drawn by	SW	DRAWING NUMBER	REV
		Checked by	SR	P101	