



Rev	Amendments	by	chkd	Date

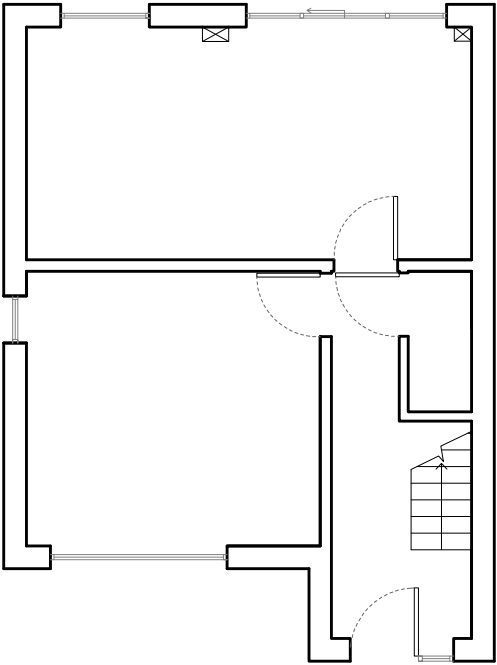

Existing Ground Floor Plan
scale A3 1:100



Existing North Elevation
scale A3 1:100

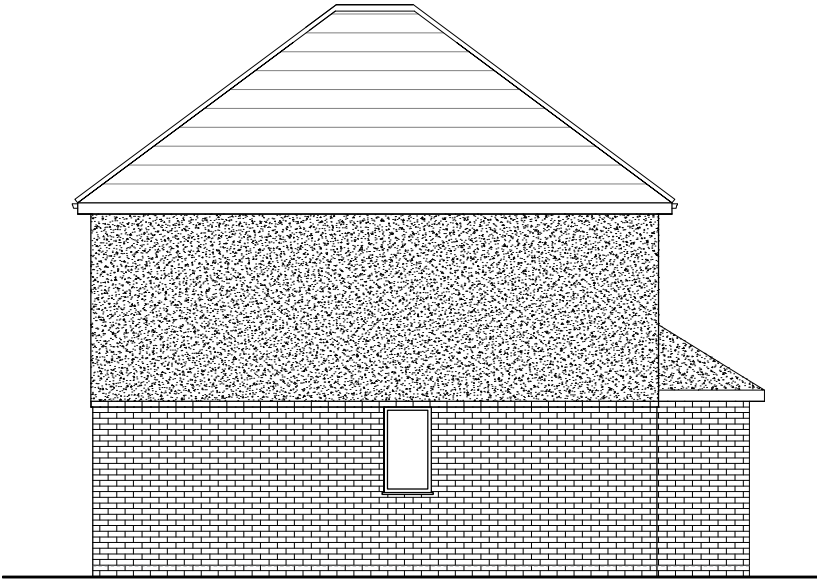

Existing East Elevation
scale A3 1:100

Part L Fabric Parameters:
Roof: 0.25W/m²K
Wall: 0.35W/m²K
Floor: 0.25W/m²K
Windows: 2.20W/m²K
Doors: 2.20W/m²K
Air permeability: 10.0m³/(h.m²) at 50 Pa

Note:
This drawing is to be read inconjunction with all relevant Architectural, Structural, Civil, MEP, and Specialist Subcontractor drawings, specifications schedules and information.

Note: WIP
This drawing is subject to further coordination. Resultant amendments may be necessary following receipt and coordination of Consultant/ Building Control/ Fire/ Acoustic Engineer and Subcontractor/ Supplier Information.

Note: Design Intent
This drawing illustrates design intent only and is subject to Manufacturer's and or Specialist Subcontractor's Detailed Design & Specification.

Note: Setting Out
* All setting out dimensions are to face of studwork, masonry or other substructure and or gridlines unless otherwise noted.
* All setting out dimensions are to plastered/ plasterboarded face of walls and or gridlines unless otherwise noted.



Scale 1:100

Project
51A Serpentine Road
Widley, Waterlooile
PO7 5EE

Drawn By Checked By EA Project No. Date Created
LF LF 120 JAN 2021


Scale
A3- As shown

Drawing Title

Existing Plans & Elevations

Drawing Status Revision
Planning


Drawing Number
120 - 02

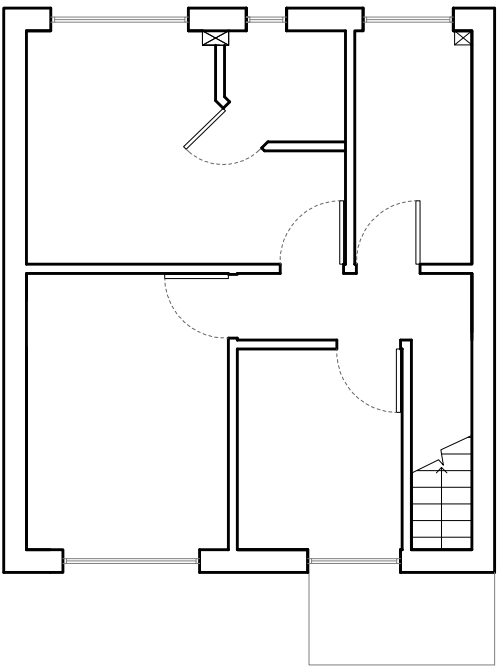

Existing First Floor Plan
scale A3 1:100



Existing South Elevation
scale A3 1:100

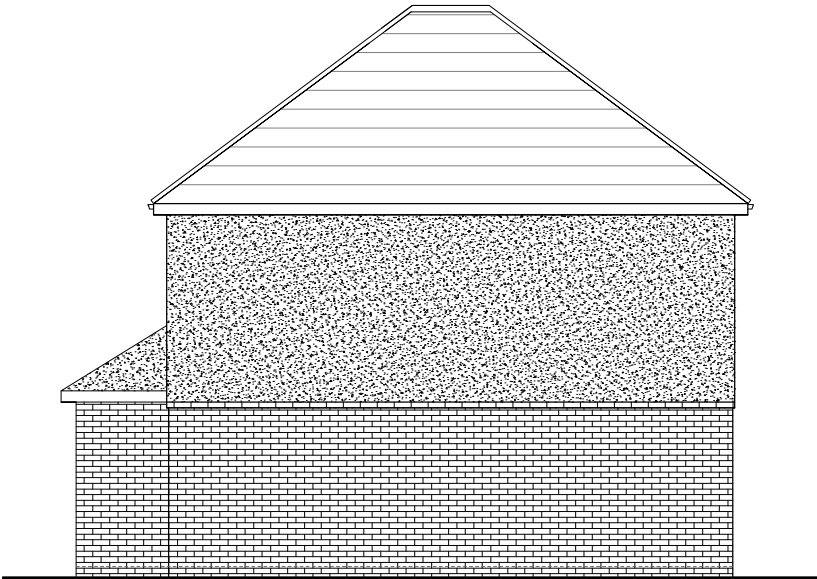

Existing West Elevation
scale A3 1:100