


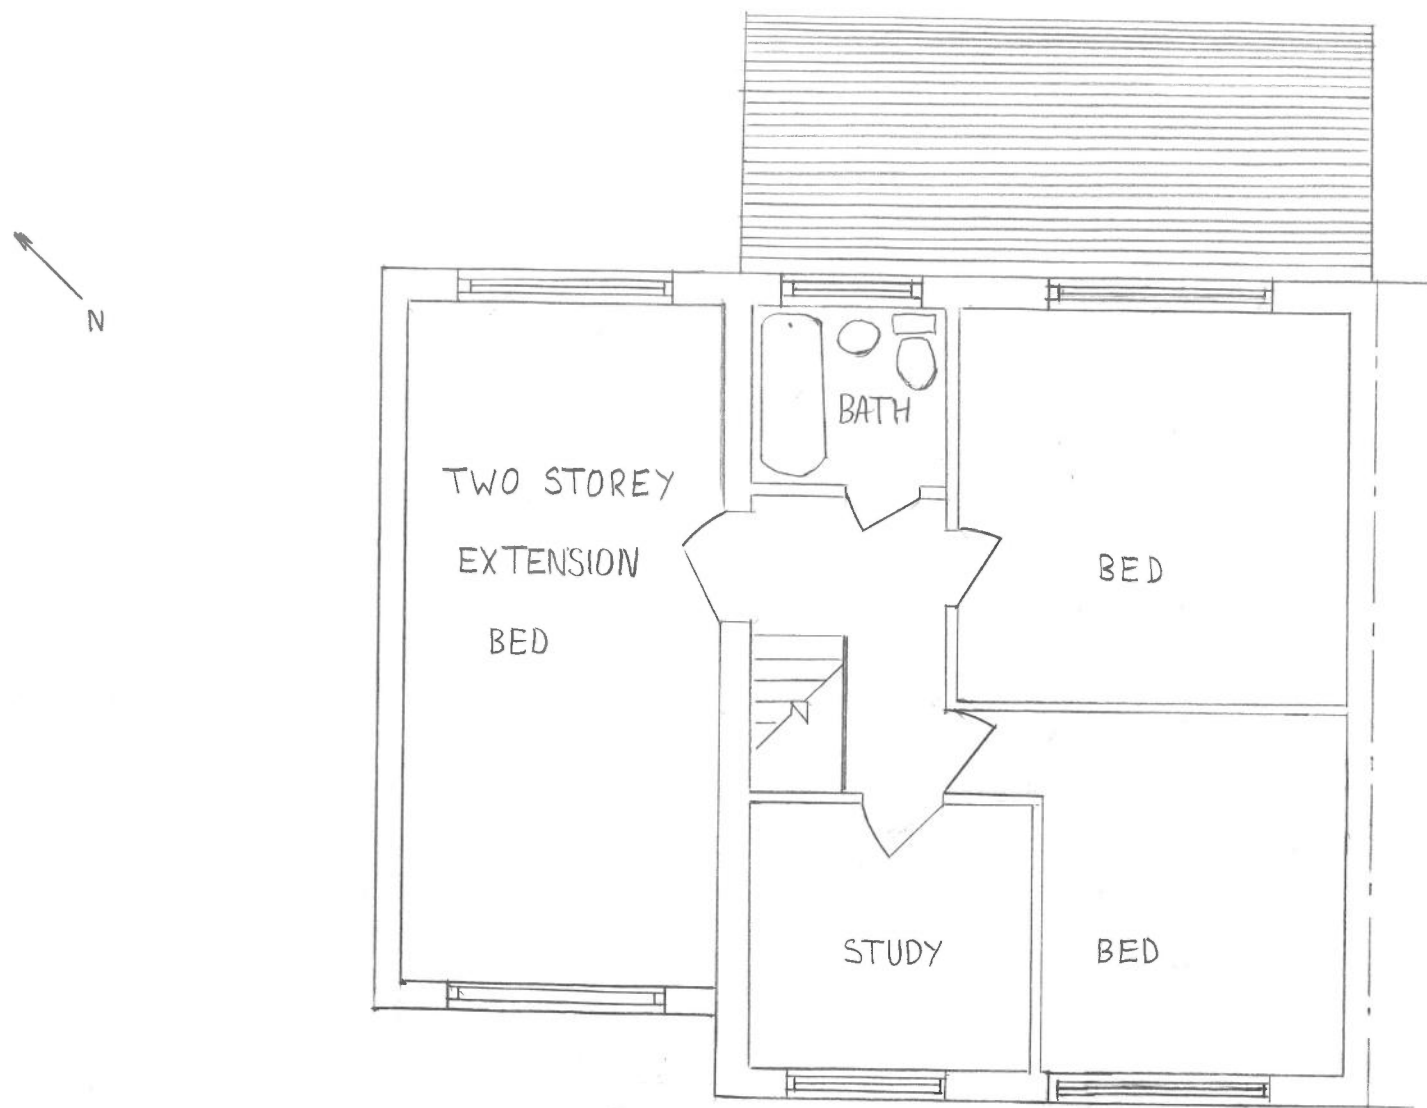

PROPOSED FIRST FLOOR PLAN

SCALE 1:50

15 WOODLANDS WAY HAVANT PO9 2EA

FEBRUARY 2021

PROPOSED TWO STOREY AND SINGLE STOREY EXTENSIONS