

HAVANT BOROUGH COUNCIL

RIBA



- 7 DEC 2020

Chartered Practice

RECEIVED

John Groom Chartered Architect
32A High Street, Emsworth, Hampshire PO10 7AW

T 01243 430617 M 07780 997563

info@johngroomarchitect.co.uk

www.johngroomarchitect.co.uk

JOB: Householder application for minor extension

LOCATION: 27 Greville Green, PO10 7TH


DRG TITLE: Site plan

SCALE: 1:500

DRAWN: JG

DRG NO: 20/317/5

DATE: 27 November 2020

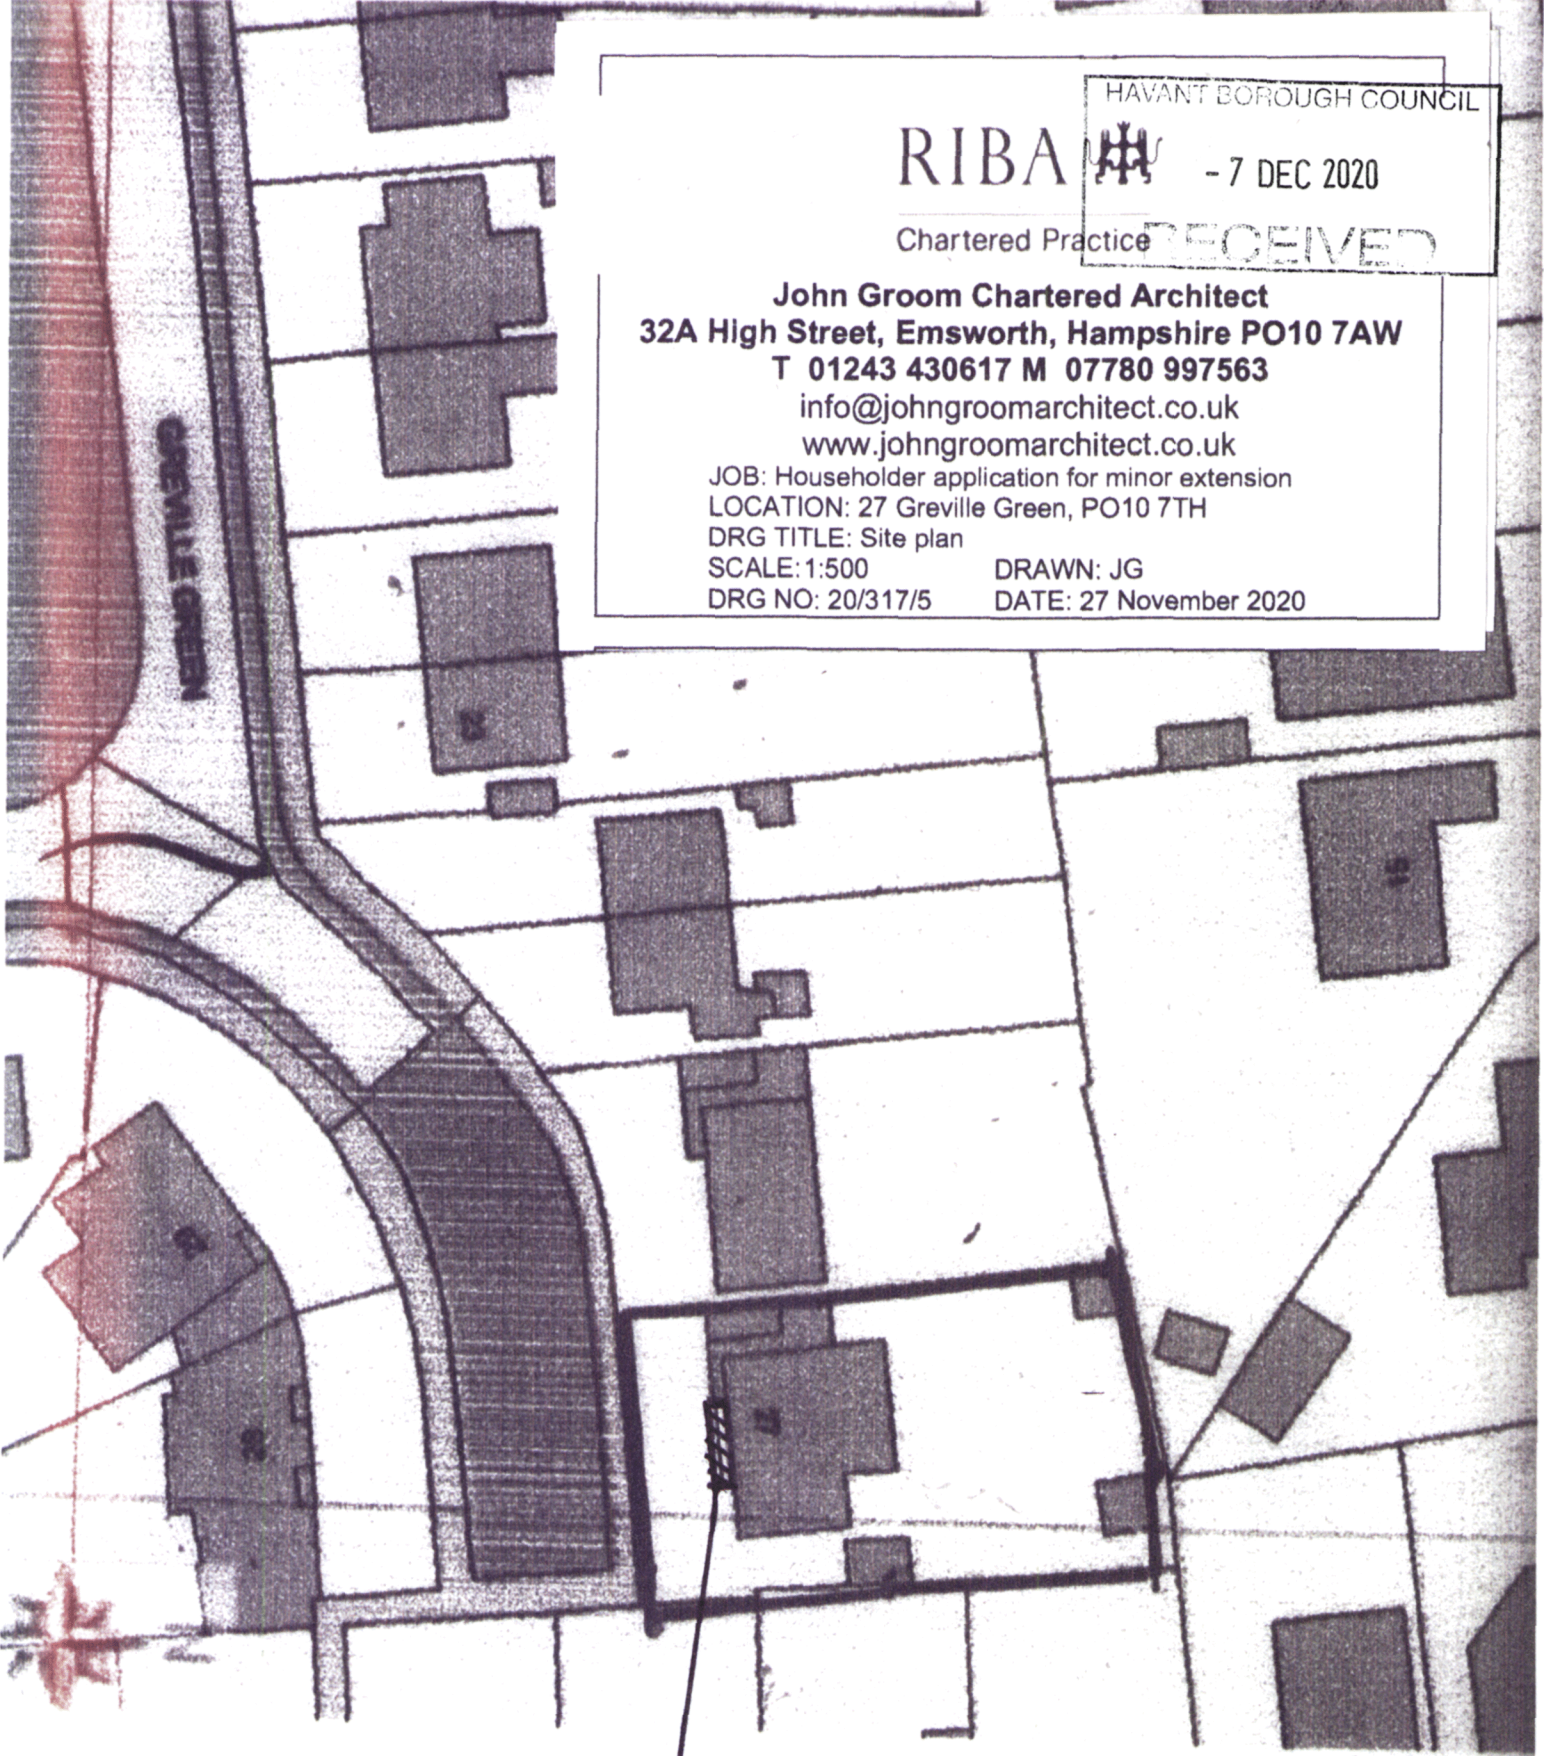

proposed extension