



1 WESTBOURNE CLOSE, EMSWORTH. PO10 7QY.

PROPOSED EXTENSIONS, ASSOCIATED INTERNAL ALTERATIONS AND NEW GARAGE/WORKSHOP.

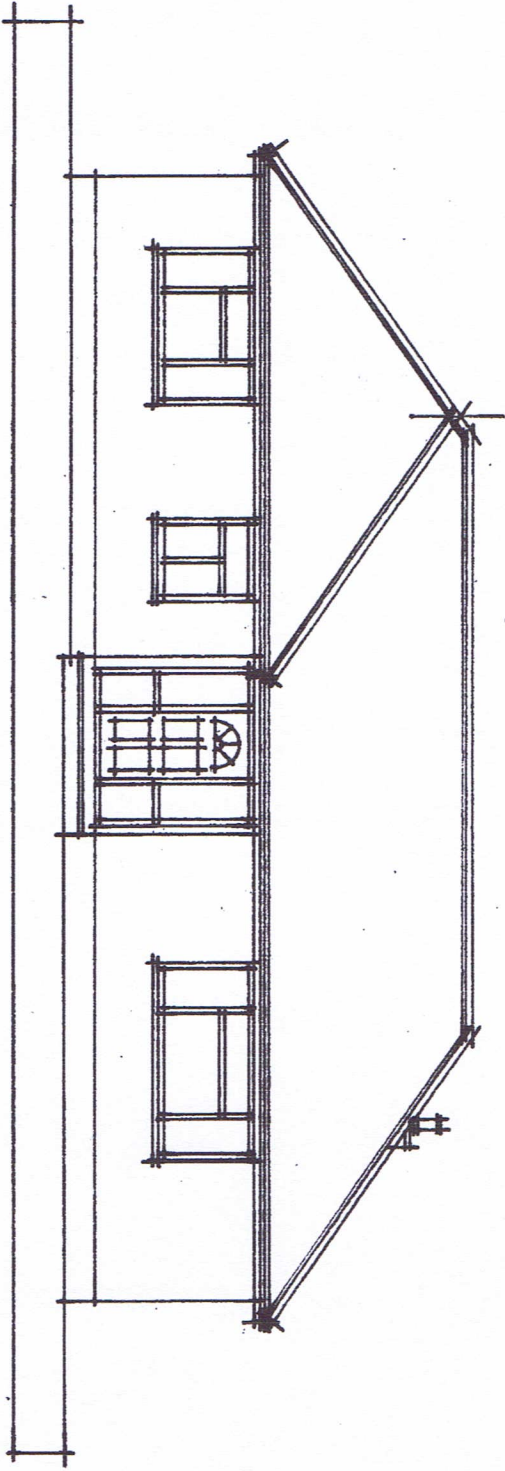


EXISTING FRONT ELEVATION - WEST

SCALE 1:100 @ A3

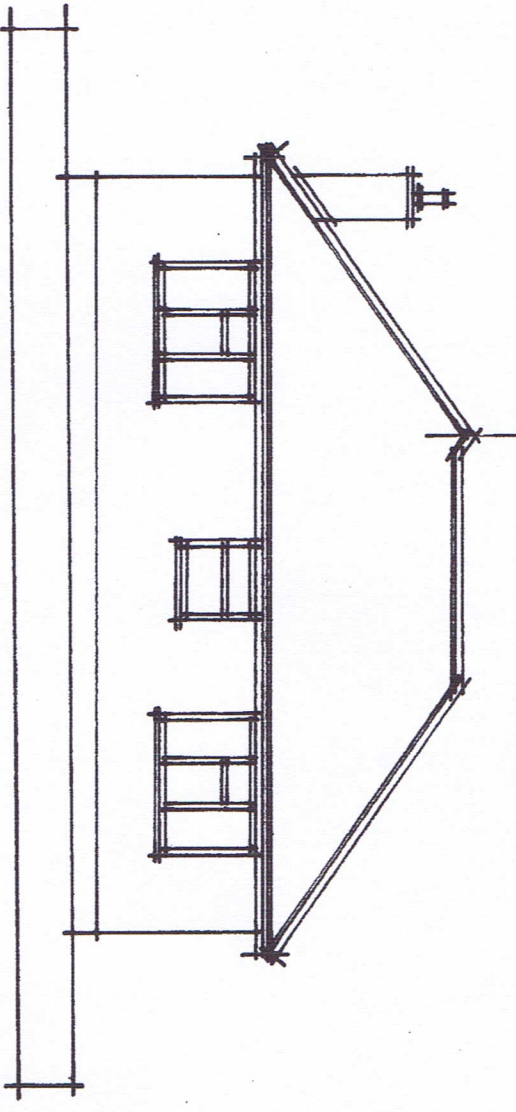


EXISTING SIDE ELEVATION - NORTH

SCALE 1:100 @ A3

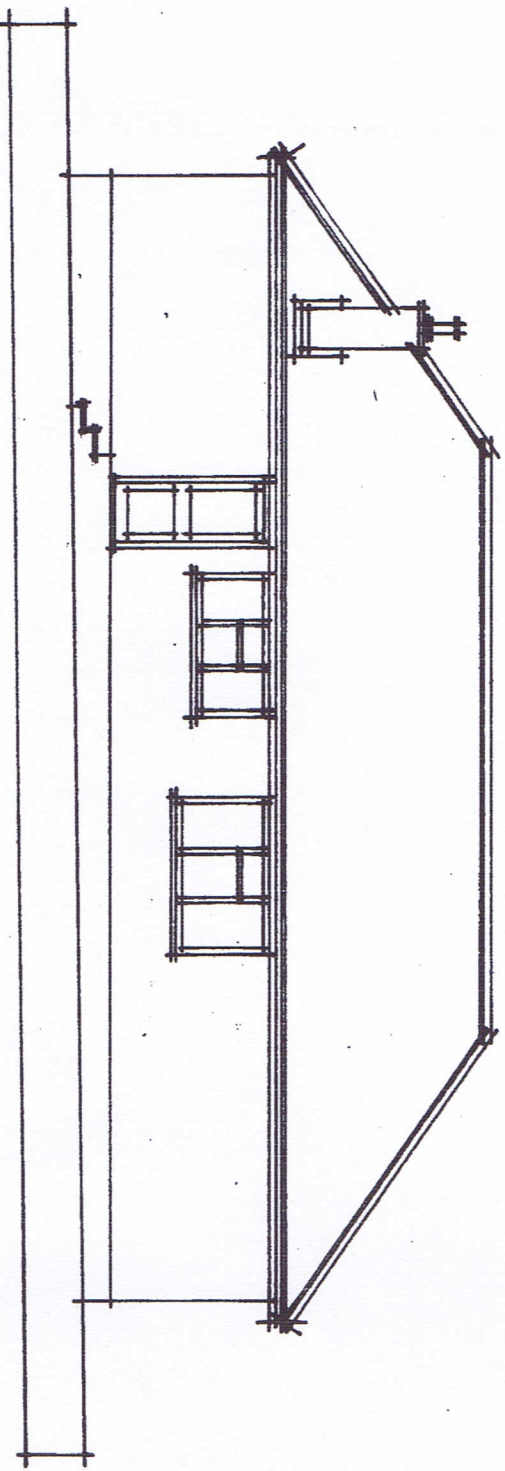

EXISTING REAR ELEVATION - EAST

SCALE 1:100 @ A3

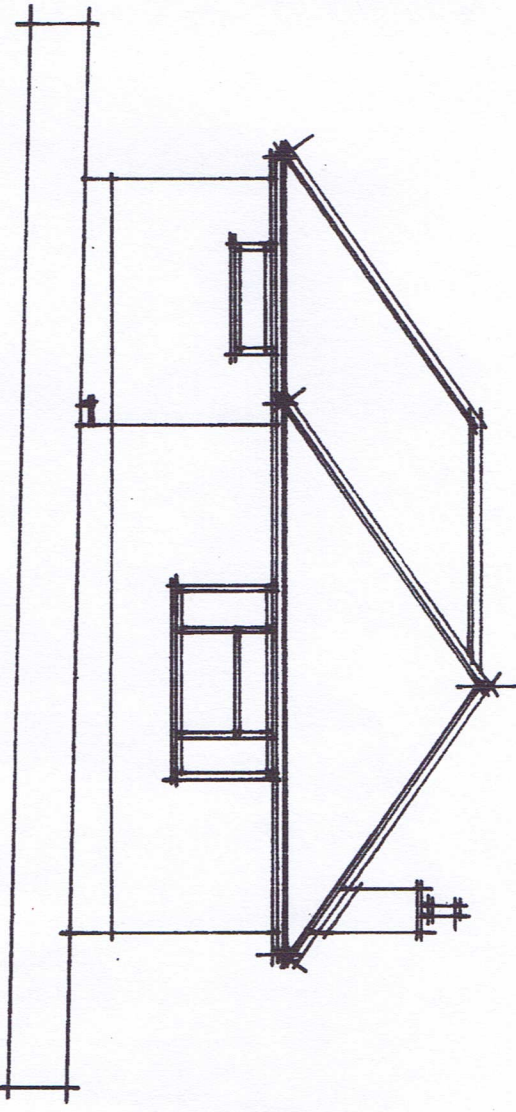

EXISTING SIDE ELEVATION - SOUTH

SCALE 1:100 @ A3

EXISTING ELEVATIONS

SCALE 1:100 @ A3

PROJECT PROPOSED EXTENSIONS/ALTERATIONS TO: 1 WESTBOURNE CLOSE, EMSWORTH, PO10 7QY		REVISION
DETAIL EXISTING ELEVATIONS		
DATE NOV 2020	SCALE AS SHOWN @ A3	DRAWING NO ADP2003/17/04
SHEET TITLE SCALE AT LEAST 1:100 @ A3		
Austin Design Partnership Architecture, Planning, Building Regulations ADP, Fenwick 2, Pikes Hill, Lyndhurst, Hampshire, SO43 7NG T: 02380 282862 E: office@adustindp.co.uk W: www.austindp.co.uk		

