



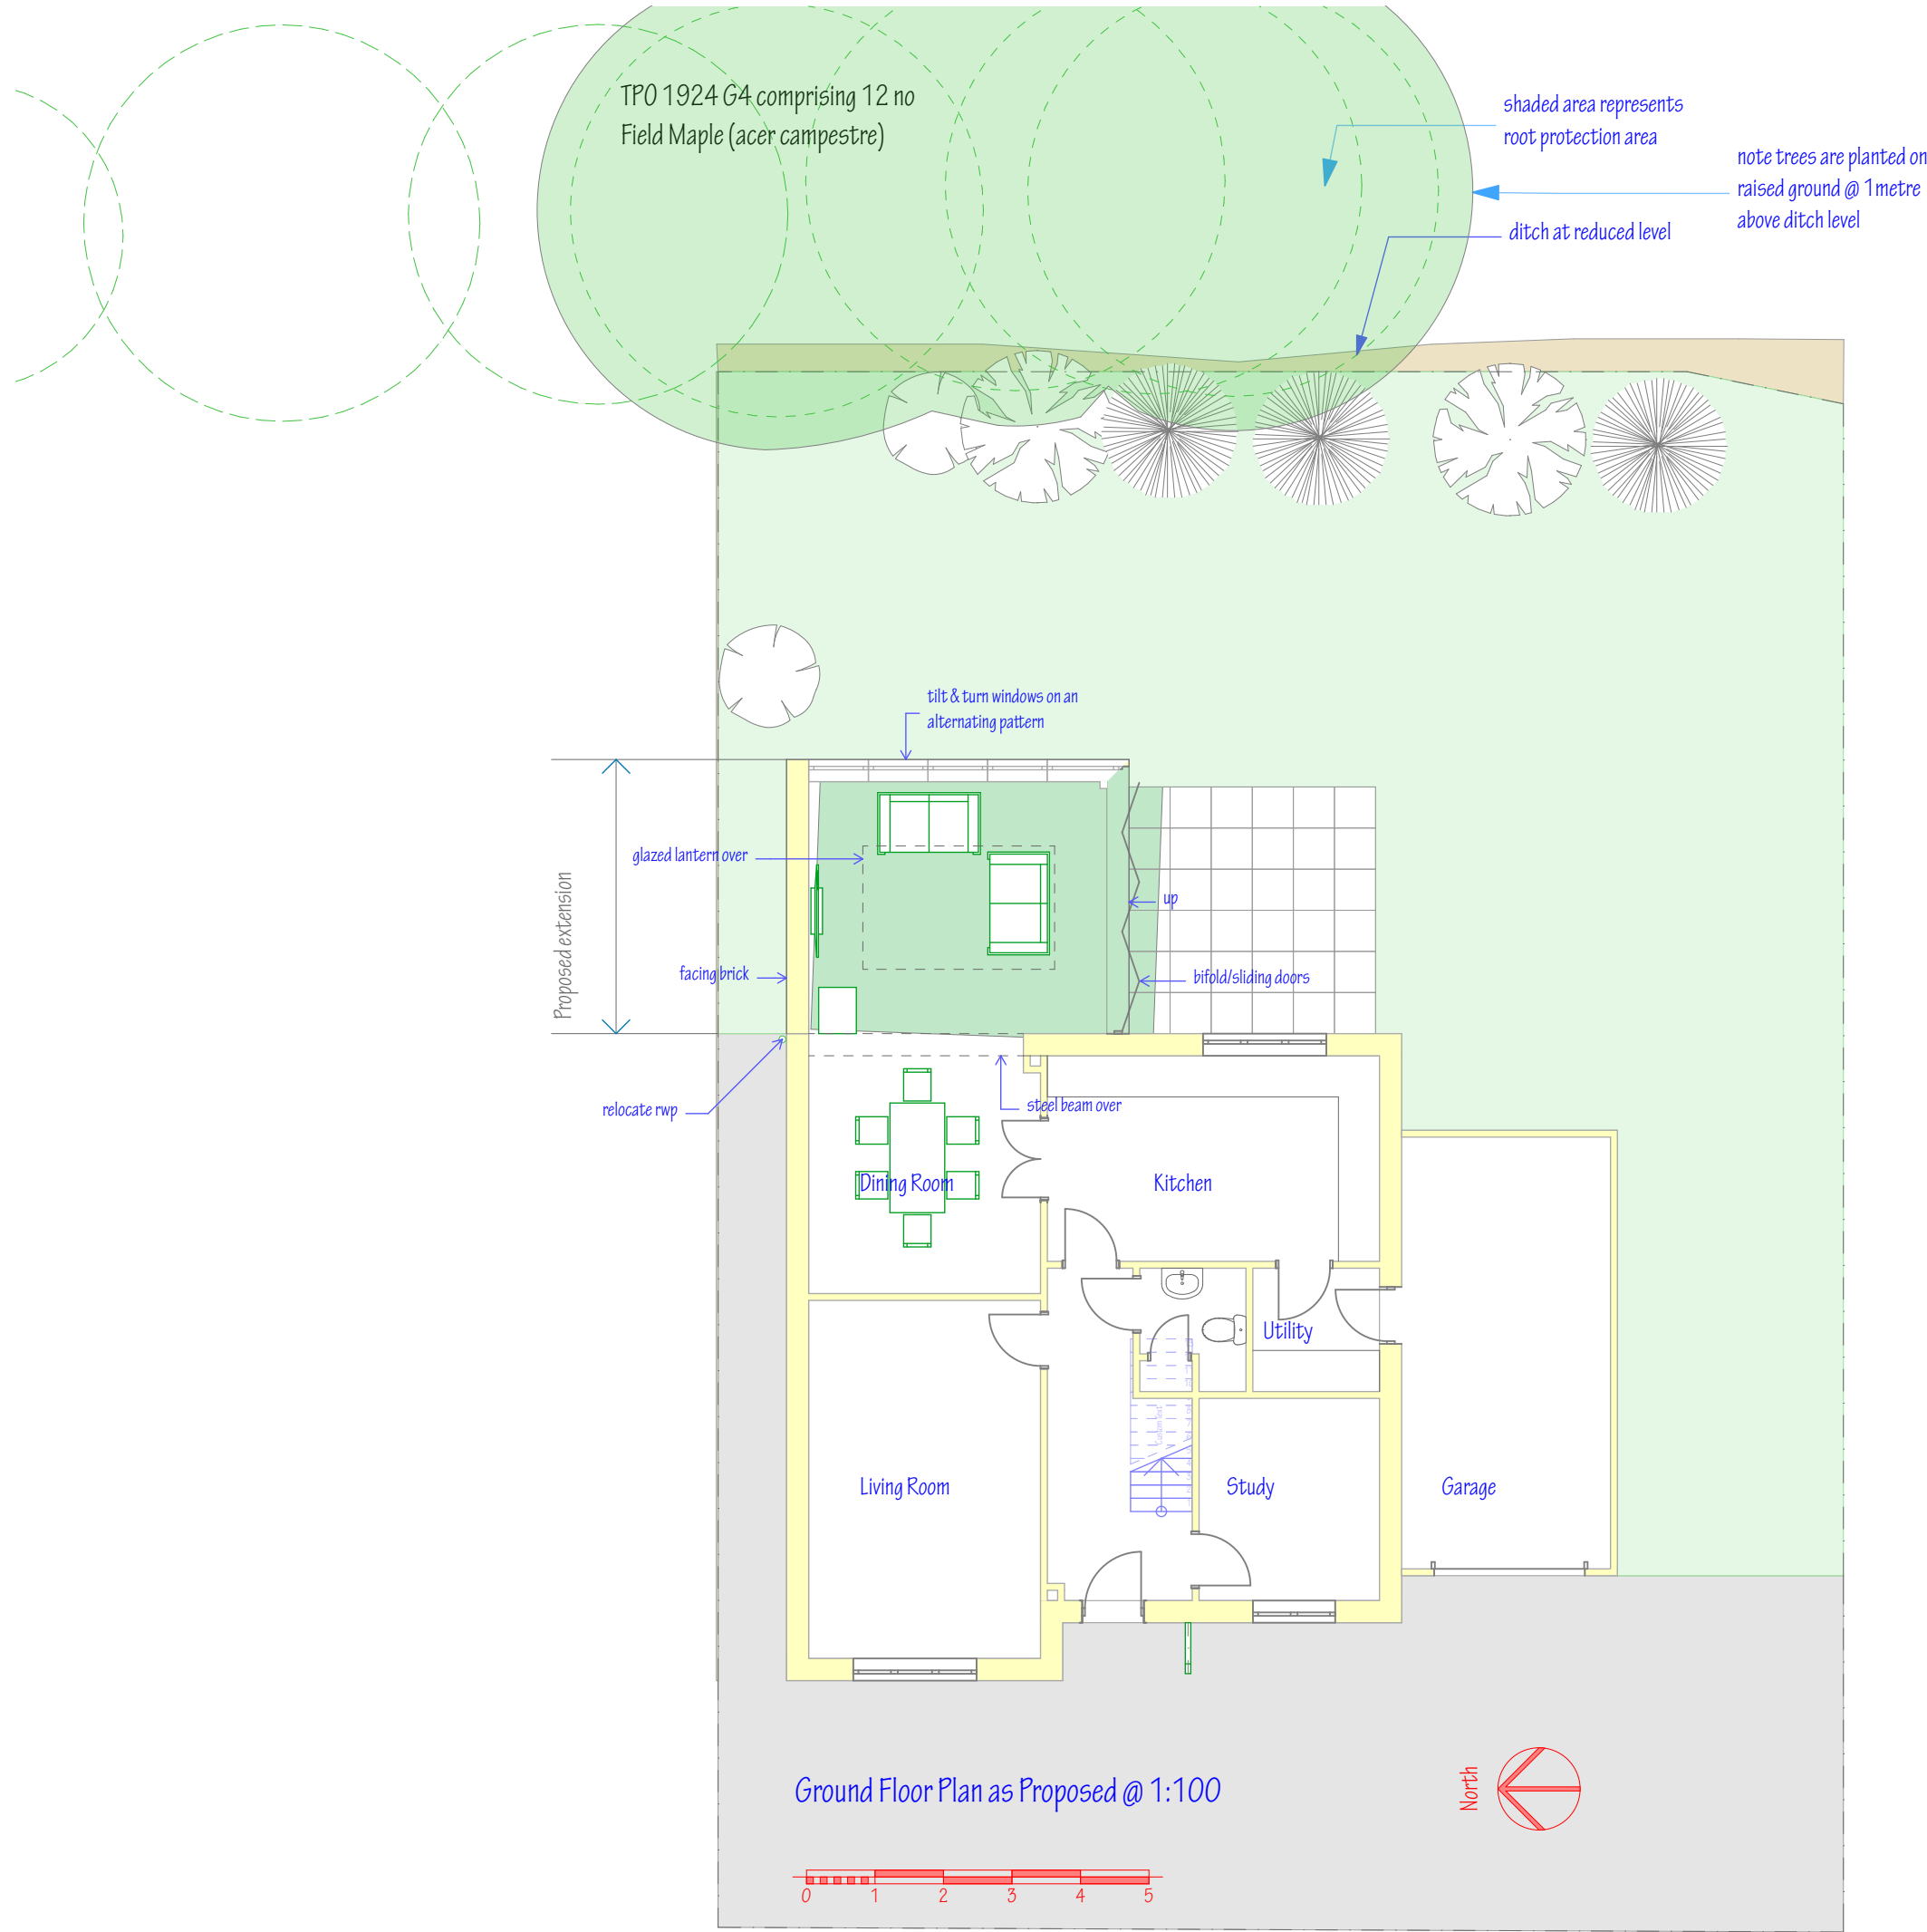

NOTES:
This drawing is the copyright of
EDWARD CAUSH + ASSOCIATES
All dimensions must be checked on site prior to the
commencement of construction and the Architect notified of any
discrepancy. Figured dimensions are to be used in preference to
scaled dimensions. The Local Planning Authority may scale from
this drawing as the only exception. No deviation from the
drawing will be permitted without the written consent of the
Architect.

REVISIONS			
Issue ID	Revision ID	Change Name	Date
01	A	TP0 added	09/10/2020

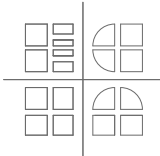

EDWARD CAUSH + ASSOCIATES
ARCHITECTS
11 SOUTHDOWN ROAD COSHAM PORTSMOUTH
PO6 2EB

phone 023 92 384477
mob 07860 848306
email: eca@architectureltd.co.uk

CLIENT
Mr & Mrs Michael Fenlon

JOB TITLE
7 Oyster Close
Hayling Island
PO11 9FP

DRAWING TITLE
Ground Floor Plan as Proposed

SCALE
1:100 @ A3
DATE
22:09:2020

DRAWN BY
EC
CHECKED BY

DRAWING NUMBER	LAYOUT ISSUE	DRWG REVISION
18:2088:L(2-)102	04	A