




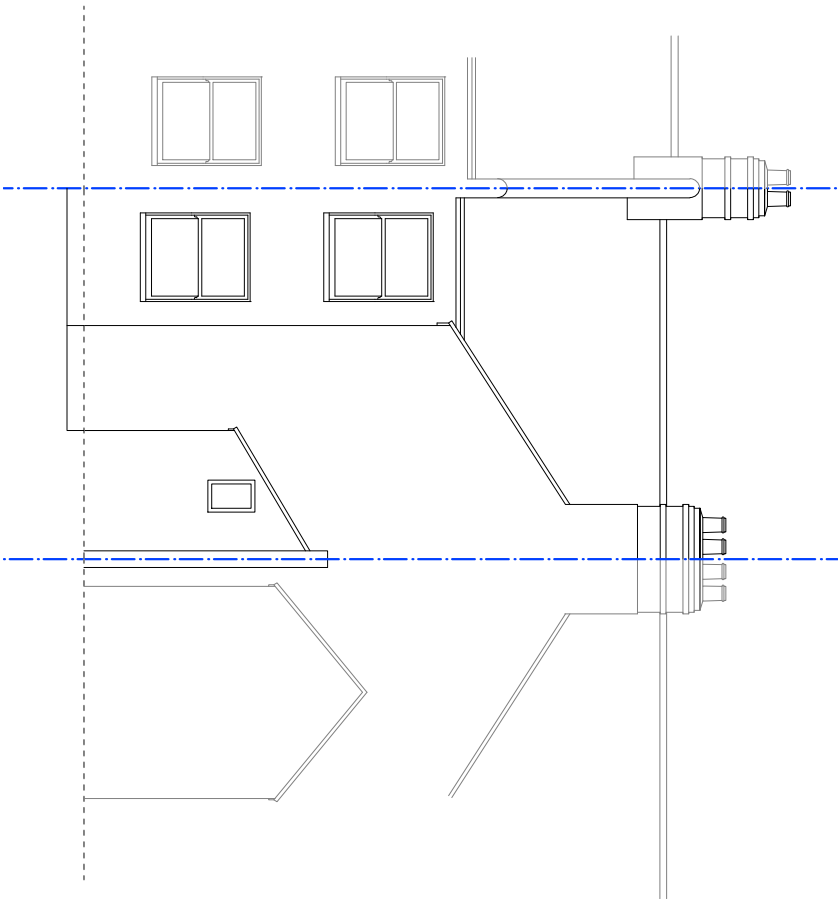


EXISTING REAR ELEVATION

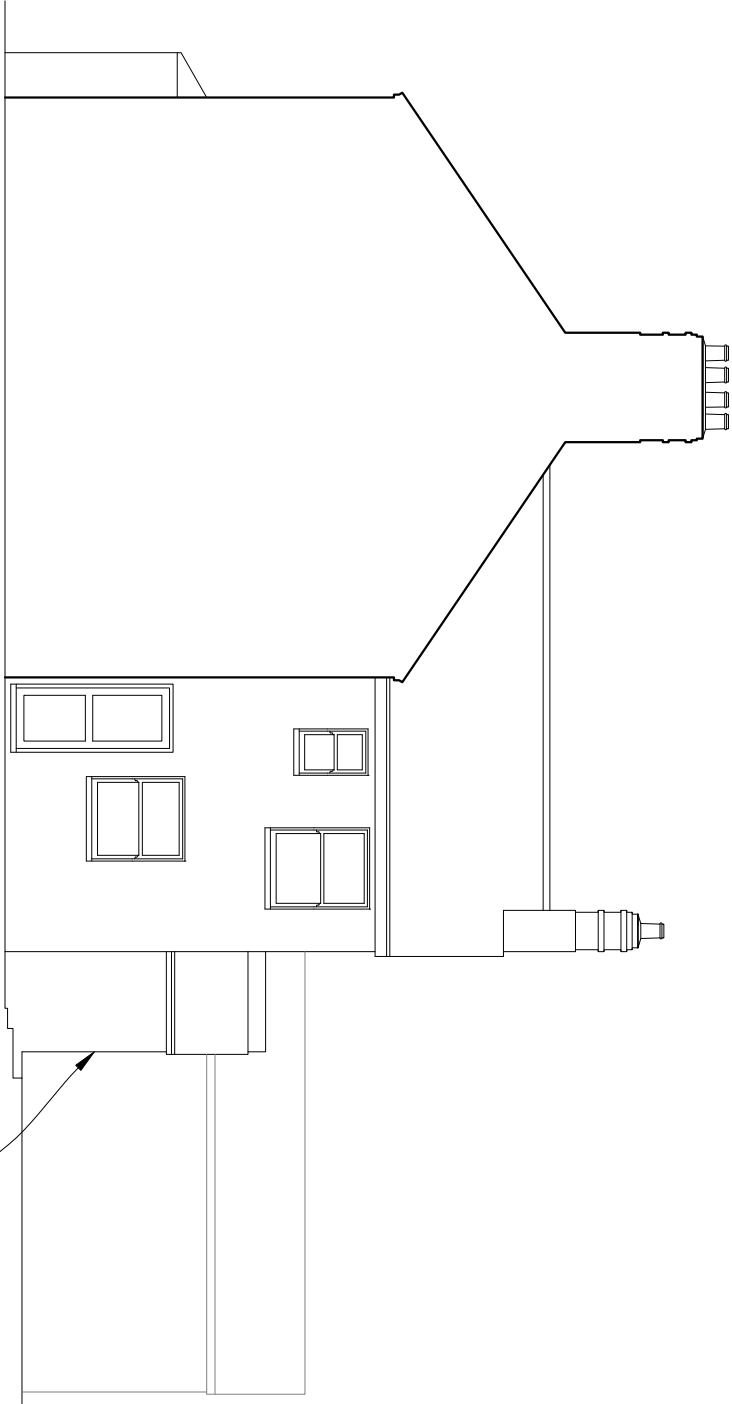

EXISTING PARTY WALL ELEVATION

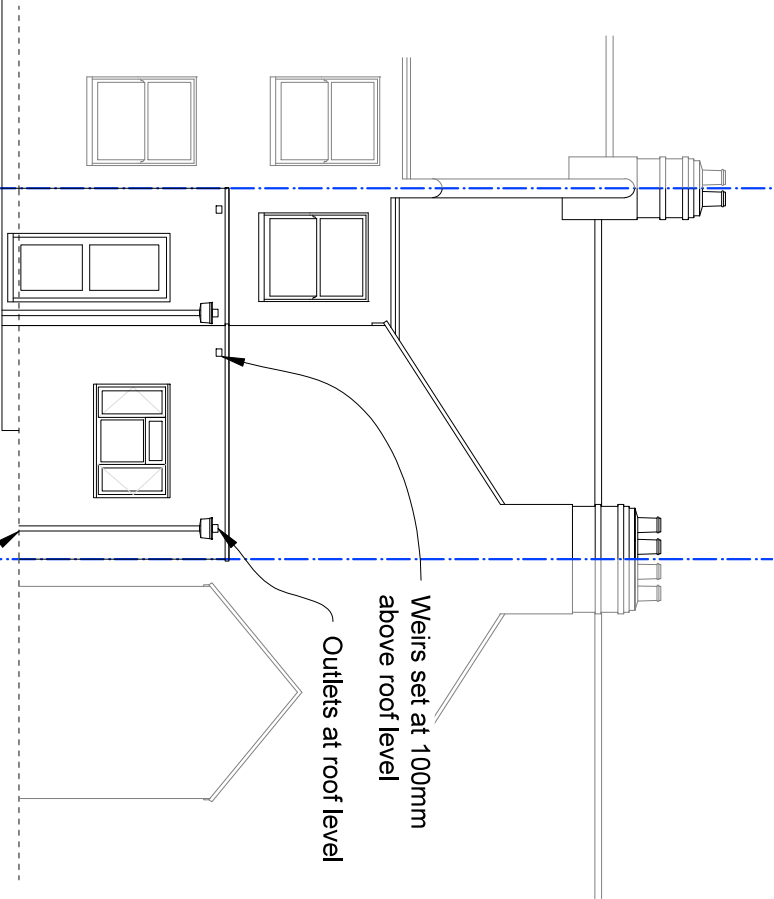

PROPOSED REAR ELEVATION

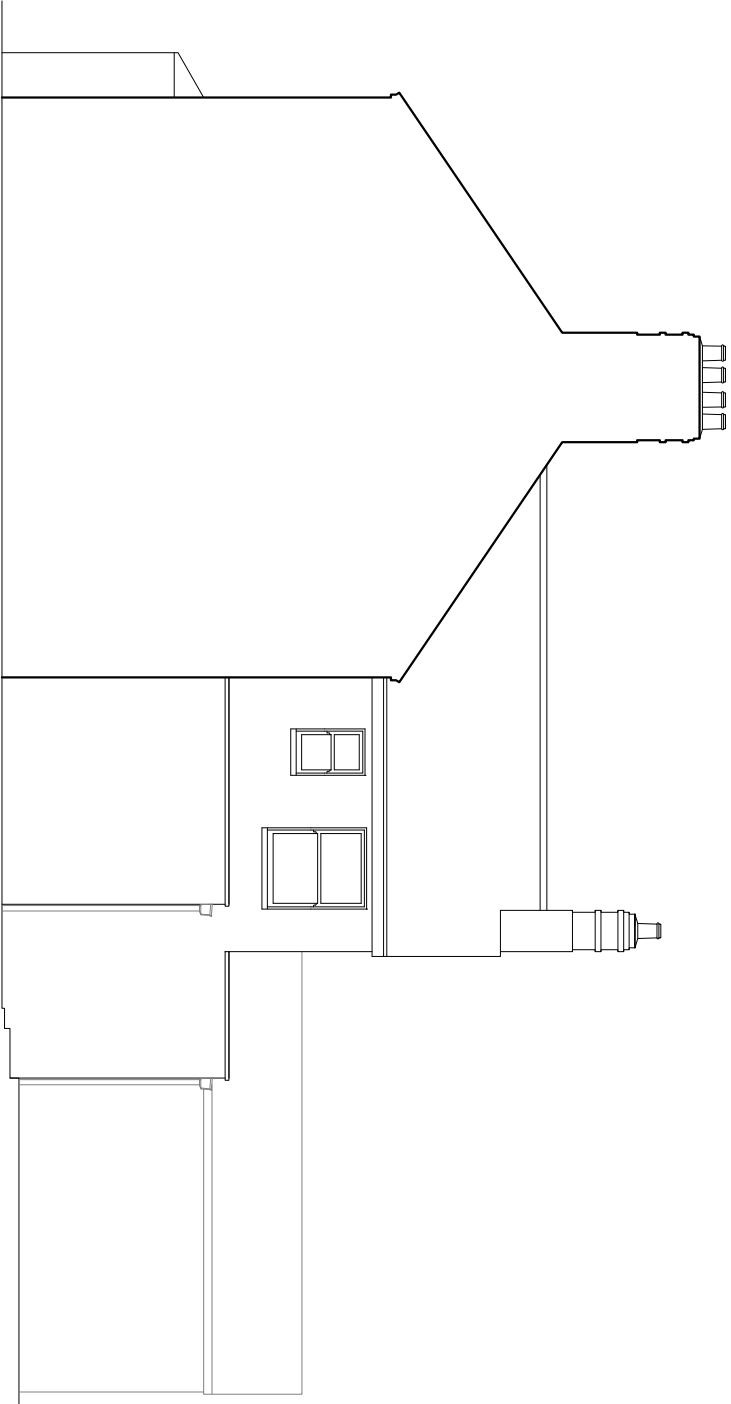

PROPOSED PARTY WALL ELEVATION

REVISIONS

Ordnance Survey Licence number 100060379
(c) Crown copyright. 2019. All rights reserved.
Notes
1. These are computerised drawings for the purposes of obtaining planning & building regulations approvals & are based on certain verbal measurements. They do not constitute working drawings.
2. Distortion and uneven walls etc. have been ignored with some average measurements.
3. Dimensions shown must not be relied upon and must be checked on site and verified prior to commencement of work.
4. Where applicable this drawing is to be read in conjunction with other consultants drawings & calculations.
5. Do not scale from these drawings, except for planning purposes
6. Any Work undertaken prior to Planning and Building Regulations Approval is done so entirely at the Client/Contractors own risk.
7. The client is reminded of their obligations under the Party Wall etc. Act 1997 where appropriate.
(c) 2019 - A.H.Sutcliffe



SUTCLIFF CONSULTANTS Ltd

Chartered Building Engineers,
Surveyors & Architectural Consultants

11 Crossbush Road
Felpham, Bognor Regis
West Sussex, PO22 7LS

Tel: 01243 586004
Fax: 08708 793194
Mob: 07799 393250



Email: mail@sutcliffconsultants.co.uk

PROJECT DETAIL

29 Eastern Road
Havant
PO9 2JF

Rear single storey extensions

FOR: Hunter

DRAWING	SCALE: 1:100 @A3
Existing and proposed elevations	
DATE:	Oct 2020
DRAWN:	A. H. Sutcliffe
DRAWING: 2036-01	REVISION: