



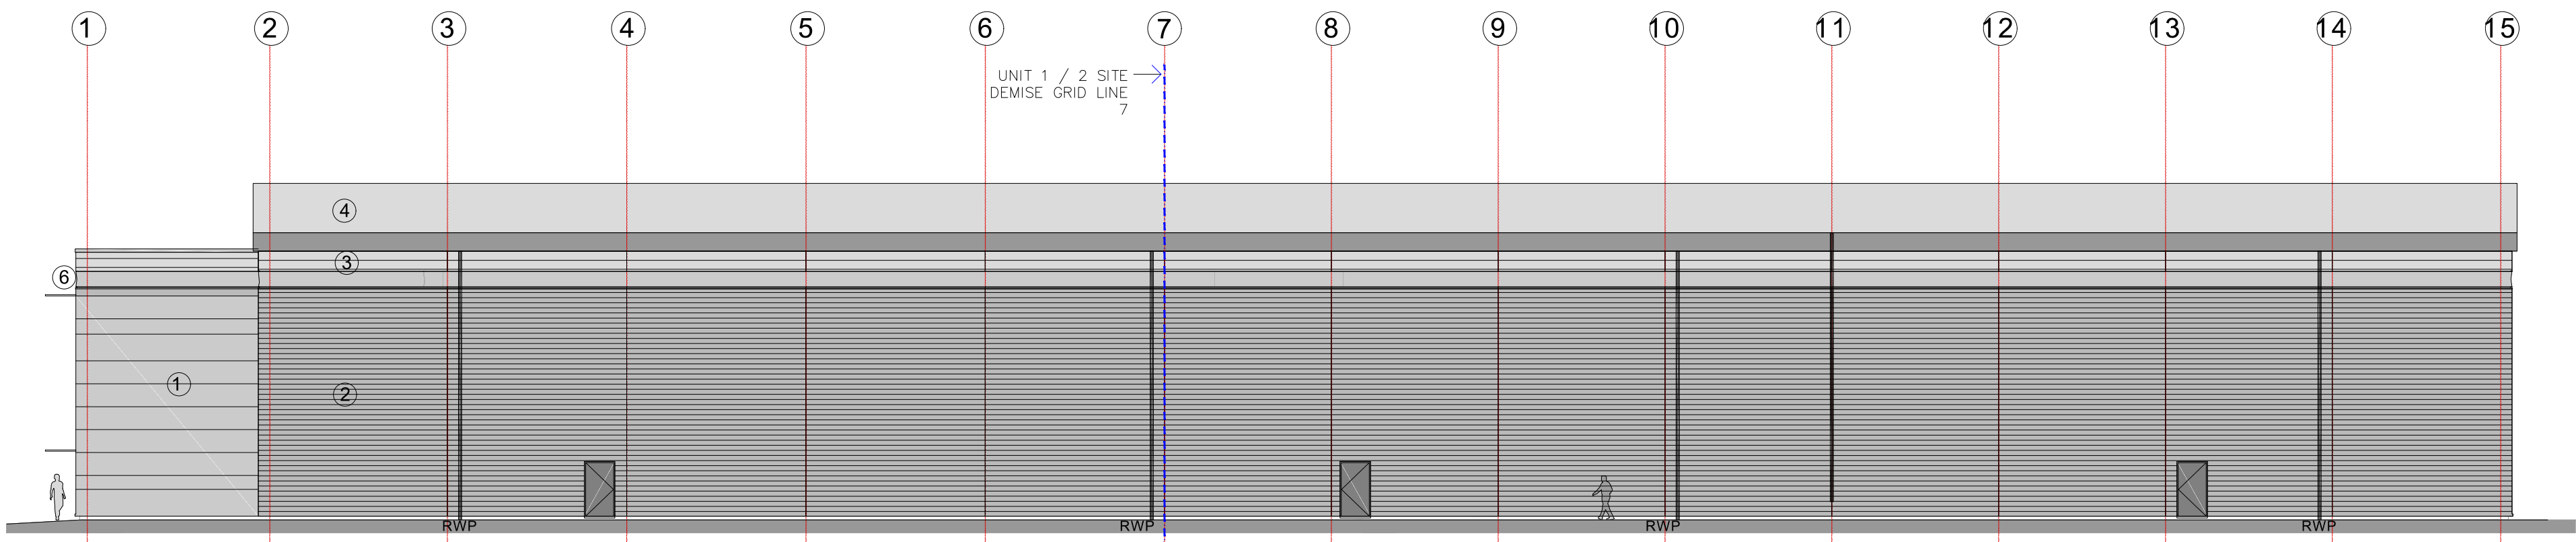

1
EXISTING WEST ELEVATION
SCALE 1:200

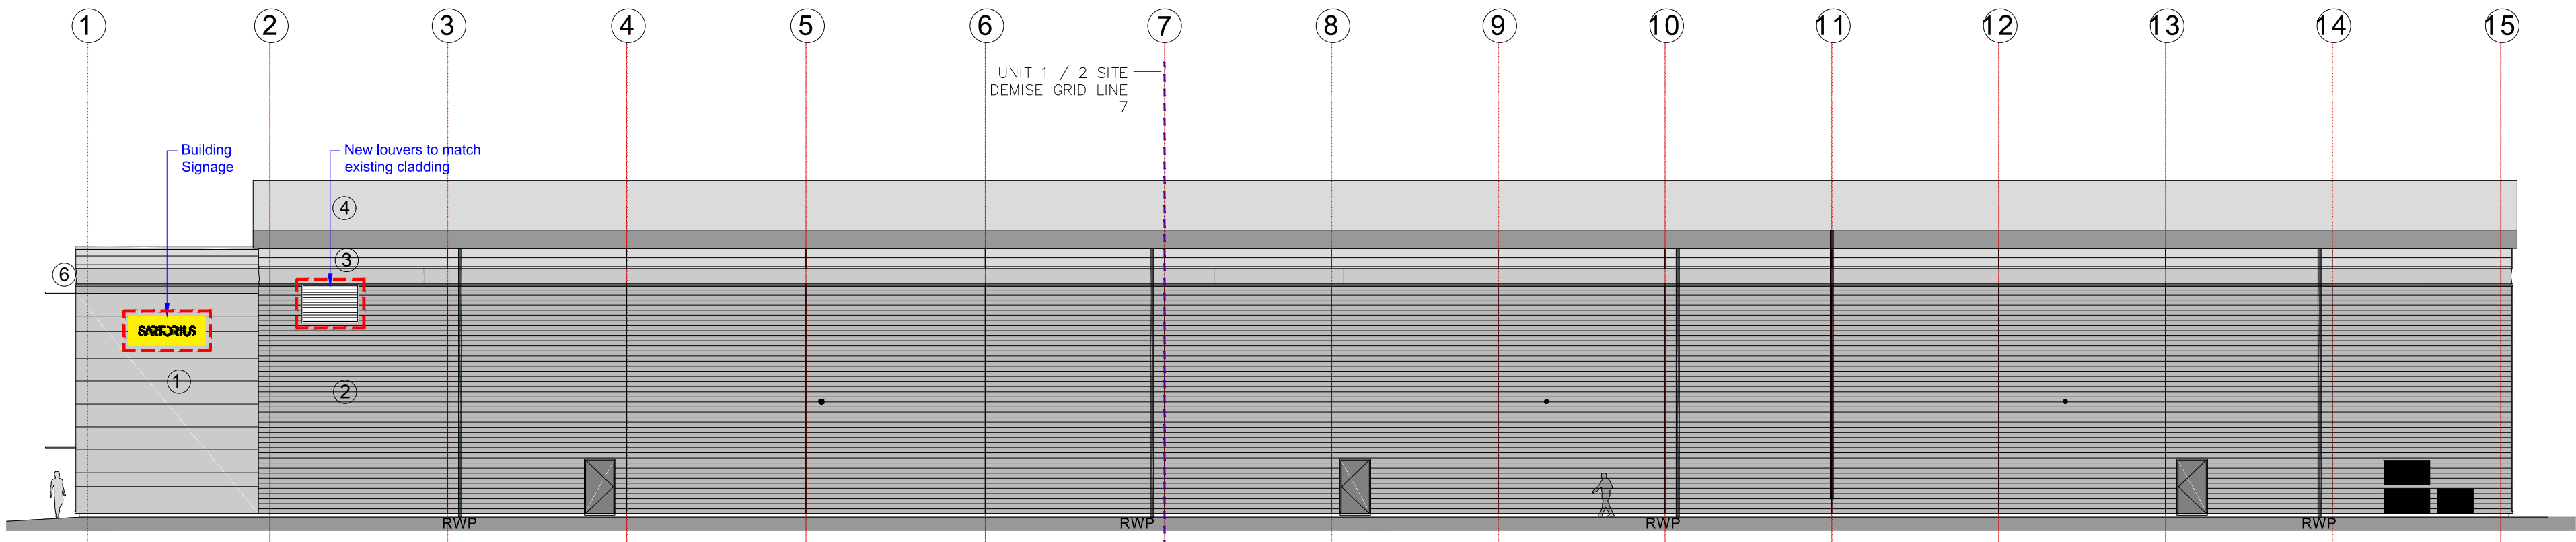

2
PROPOSED WEST ELEVATION
SCALE 1:200

- 1 Horizontally Laid Microrib Composite Wall Cladding
Colour: Zeus
 - 2 Horizontally Laid Trapezoidal Built-up Metal Wall Cladding
Colour: Combining shades of Orion & Sirius
 - 3 Horizontally Laid Half Round Built-up Metal Wall Cladding
Colour: Sirius
 - 4 Curved Trapezoidal Built-up Metal Roof Profile
Colour: HPS200 Albatross
 - 5 Windows / Curtain walling
Double Glazed, PPC aluminum framed
Colour: Grey Ral 9007
 - 6 Horizontal Feature Band
Colour: Prisma Zeus
- Eaves flashing - Colour: Orion
Downpipes - Colour: Ral 9007
Doors & Loading Doors - Colour Ral 9007
Brise Soleil - Colour Ral 9007
- LL - Look Alike Panel
OV - Opening Vent

THIS DRAWING IS PROTECTED UNDER COPYRIGHT.
THIS DRAWING IS NOT TO BE REPRODUCED IN WHOLE OR PART UNLESS AUTHORISED BY

area
© COPYRIGHT

THIS DRAWING IS NOT TO BE SCALED
THE GENERAL CONTRACTOR IS TO CHECK ALL DIMENSIONS AND NOTIFY THE DESIGNERS OF ANY DISCREPANCIES OR OMISSIONS.

DRAWING TO BE READ IN CONJUNCTION WITH SCOPE OF WORKS

25.11.20	1	ISSUED FOR PLANNING	SI	-
DATE	REV	REVISIONS	SIGN	CHKD



The Old Post Office
33 Station Road,
Egham,
Surrey TW20 9LA

5th Floor,
Counting House,
53 Tooley Street,
London SE1 2QN

T. 01784 274000

T. 020 7089 6000

info@area.co.uk

www.area.co.uk

DRAWING STATUS

FOR INFORMATION

CLIENT

SARTORIUS STEDIM

PROJECT

VELOCITY
STANBRIDGE ROAD
HAVANT
PO9 2NS

TITLE

PLANNING
EXISTING & PROPOSED ELEVATION
WEST

SCALE 1:200 @ A1

DATE	OCT 20	DRAWN	MB	CHECKED	-
------	--------	-------	----	---------	---

PROJECT NO	AR28634	BLDG.	PL	FLOOR	DETAIL	REV.	1
------------	---------	-------	----	-------	--------	------	---

Scale 1:200

0 5 10 20 M