

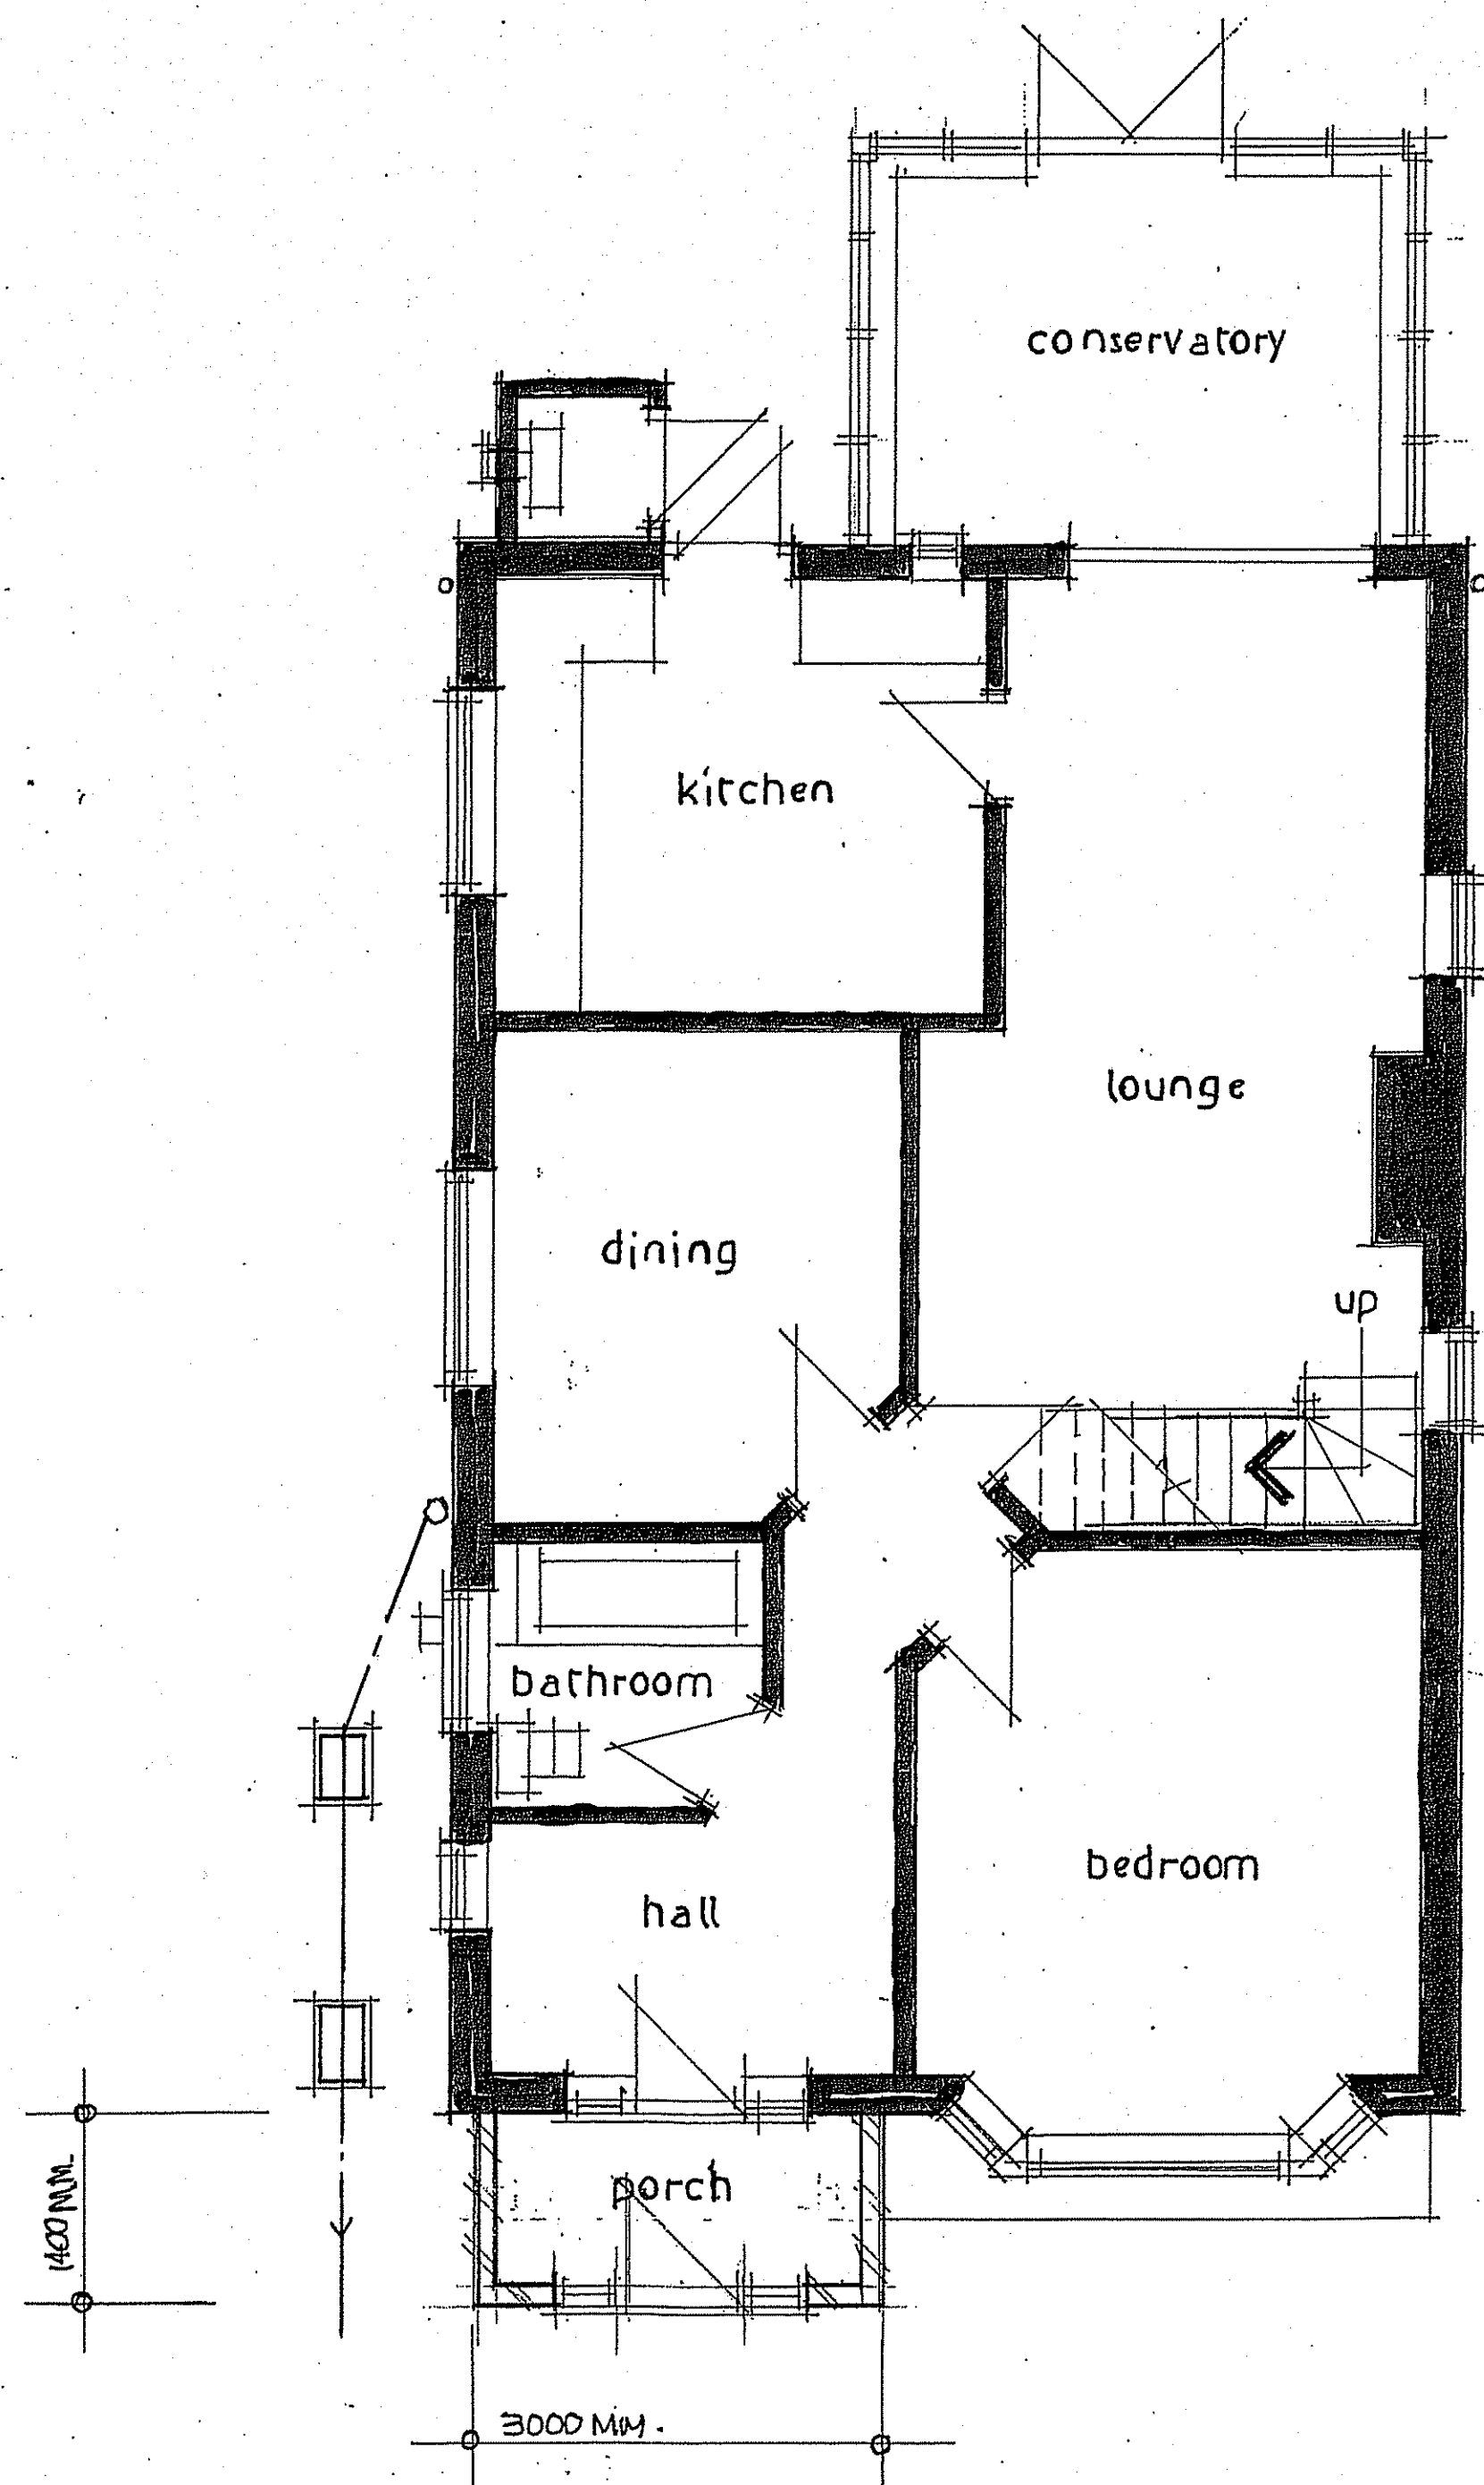
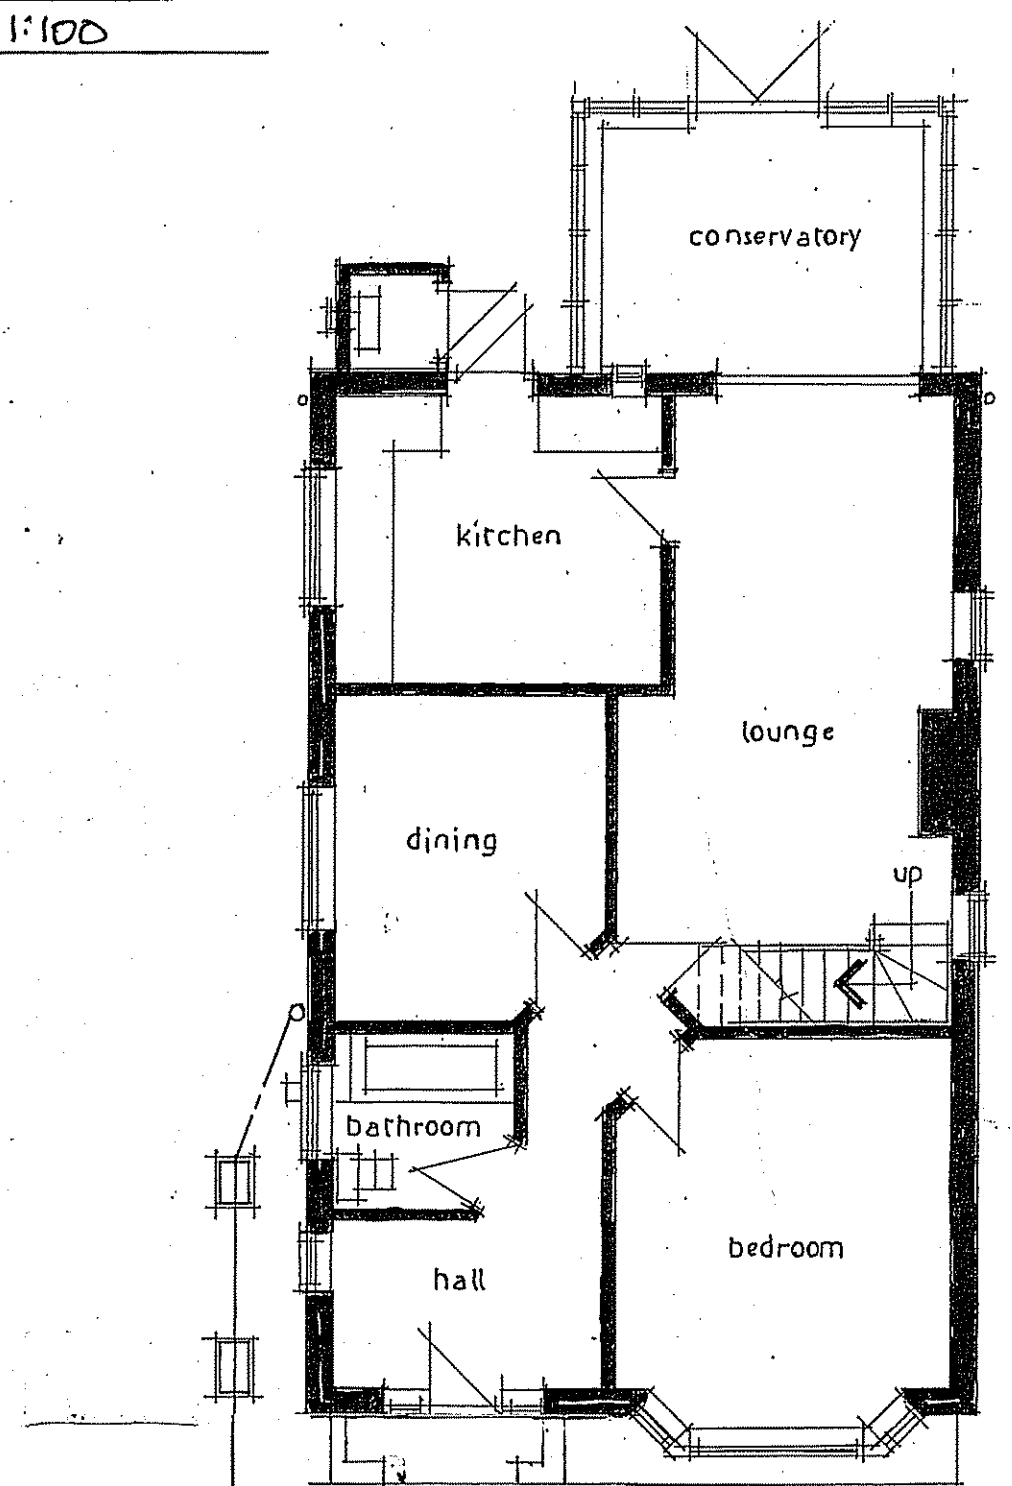


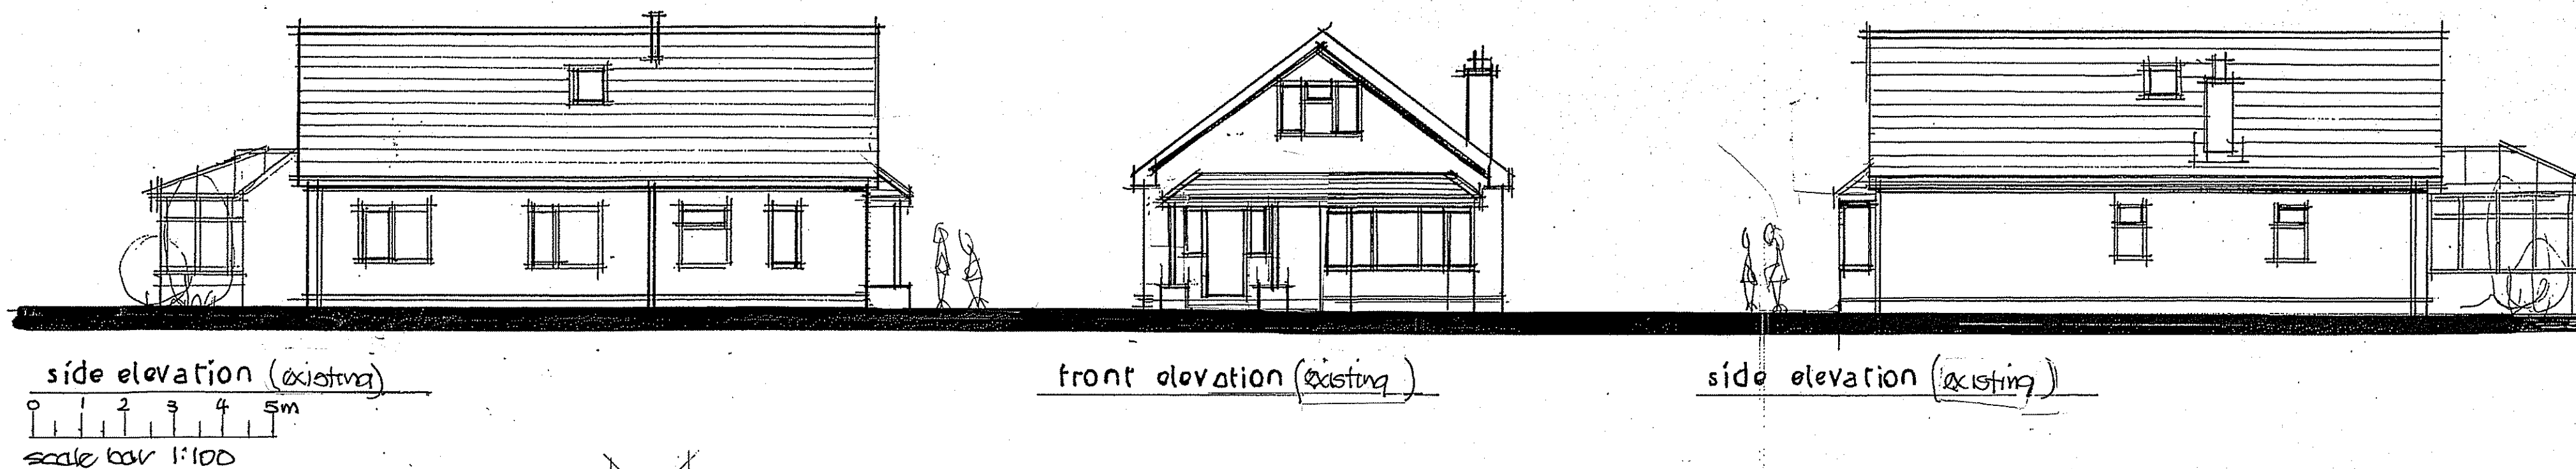



ground floor plan (Proposed)

0m 1 2 3 4 5m

scale bar 1:50

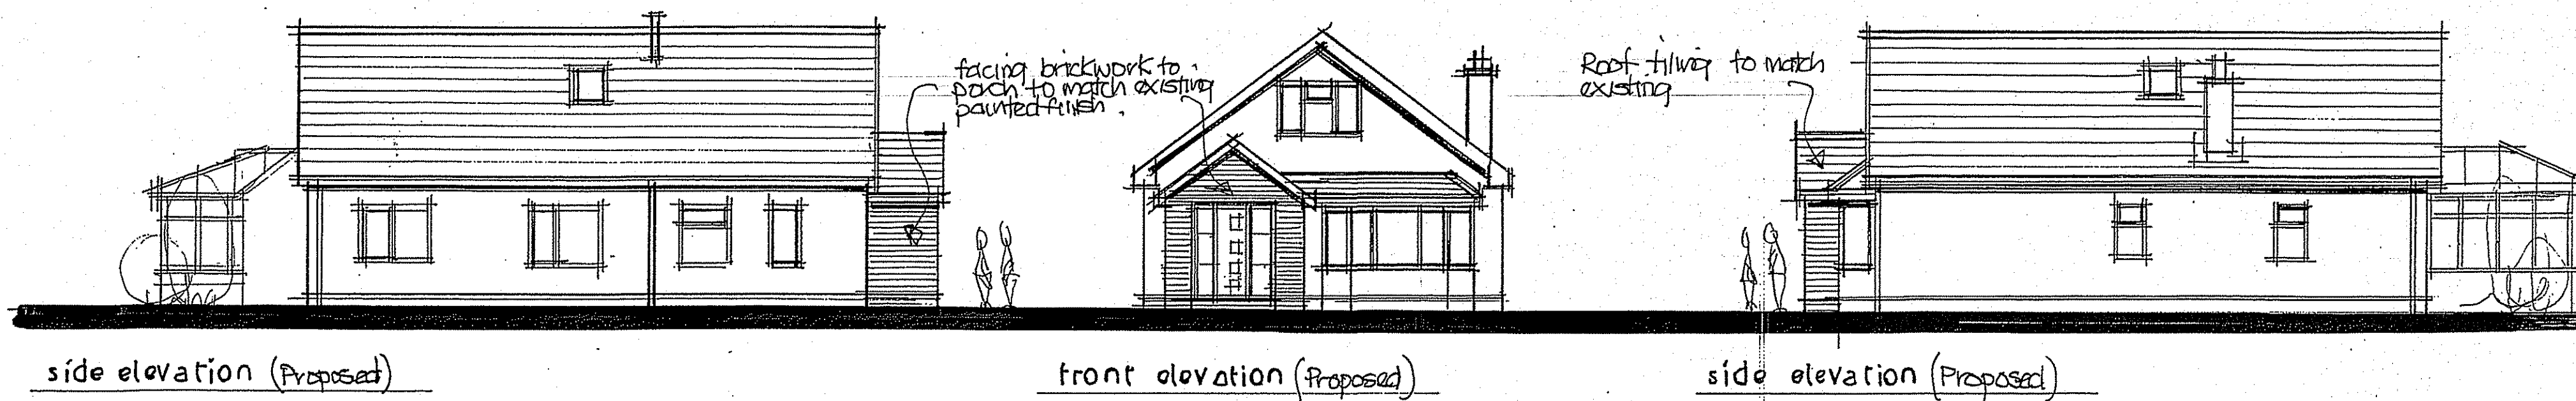

ground floor plan (existing)

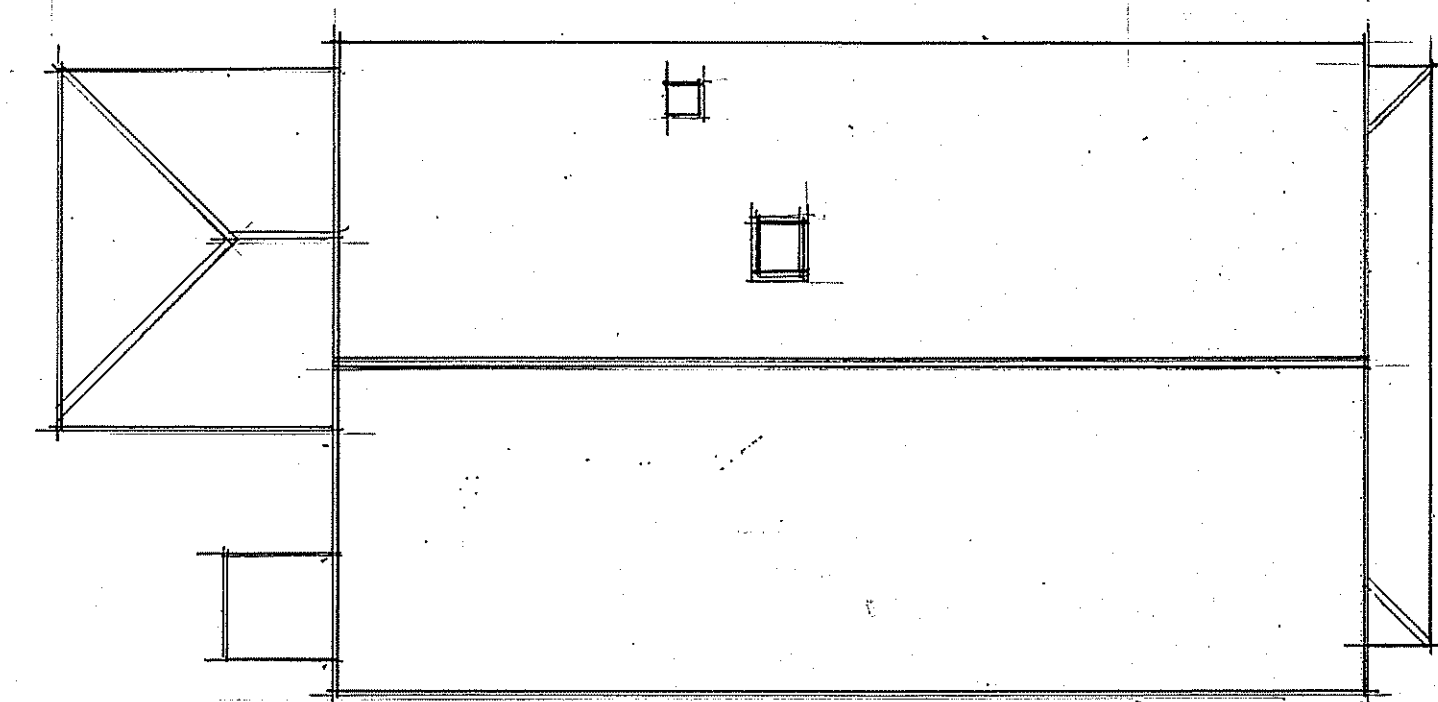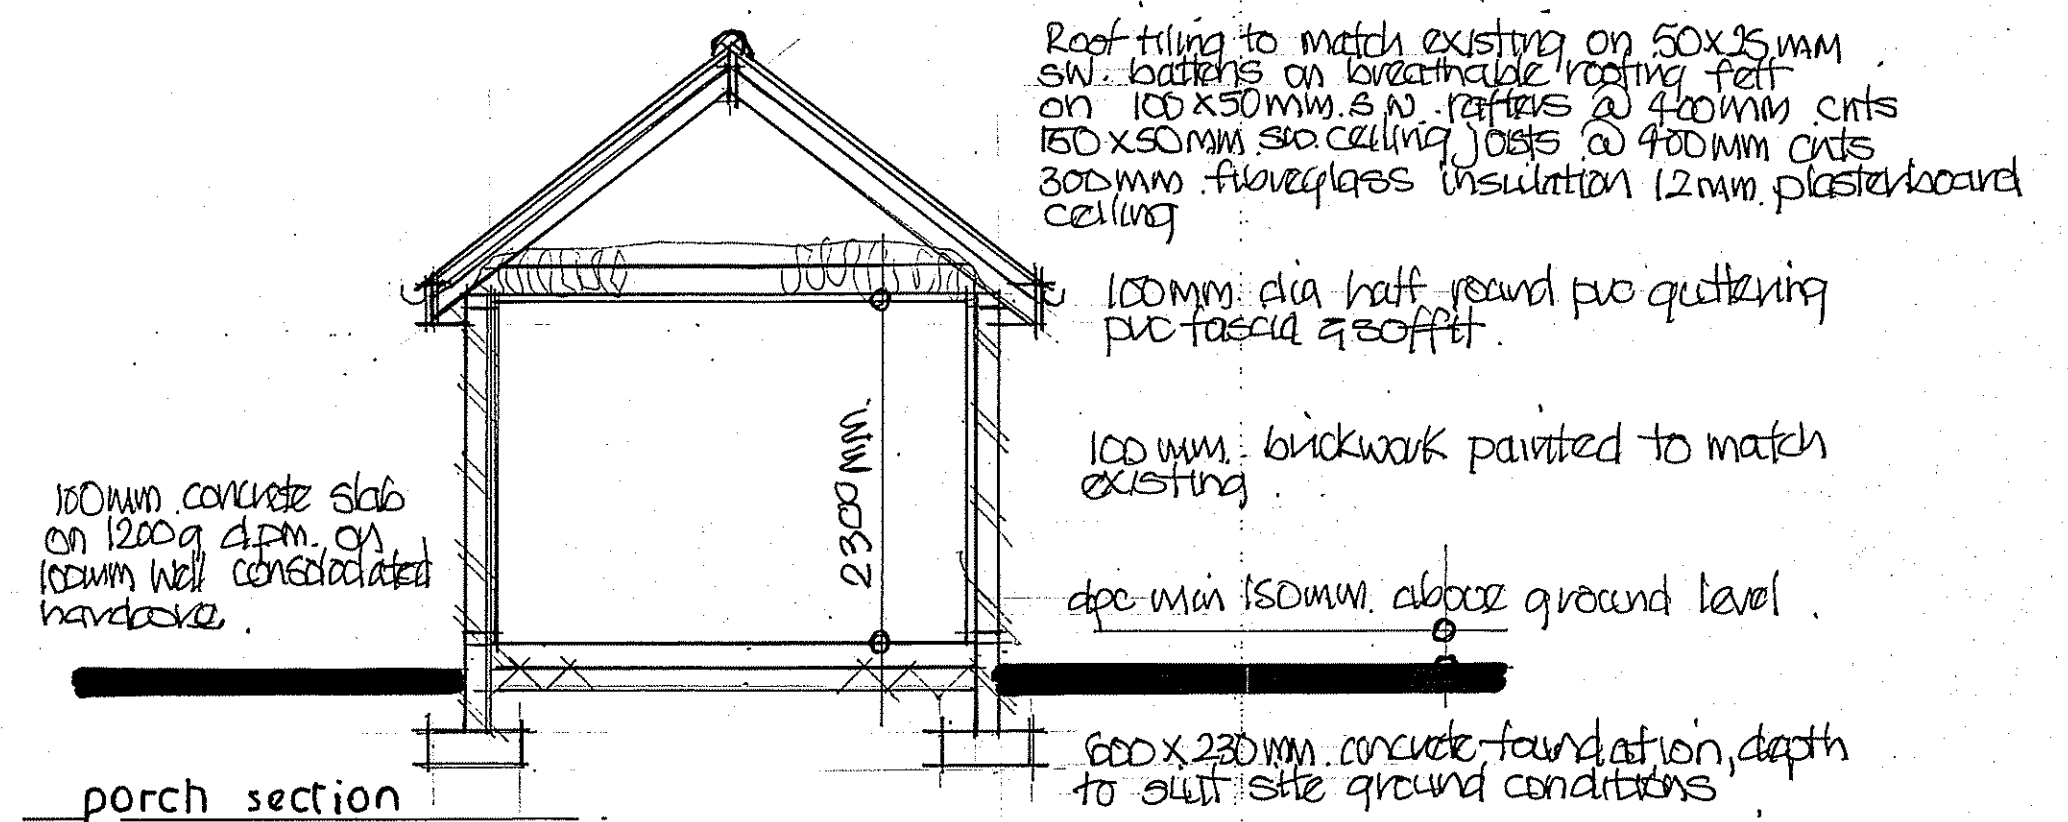

roof plan (Proposed)

Drawing title	
Proposed porch, 33 Leigh Road, Havant, Hants, PO9 8ET	
Scale	
1:50 H00 @ A1	
Date	Drawn by
January 21	David Windsor
Drawing nr	Rev.
L.R.001.	