




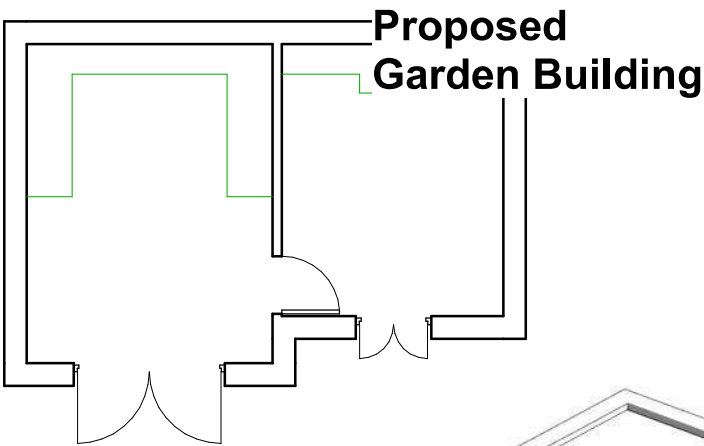


Proposed
Garden Building

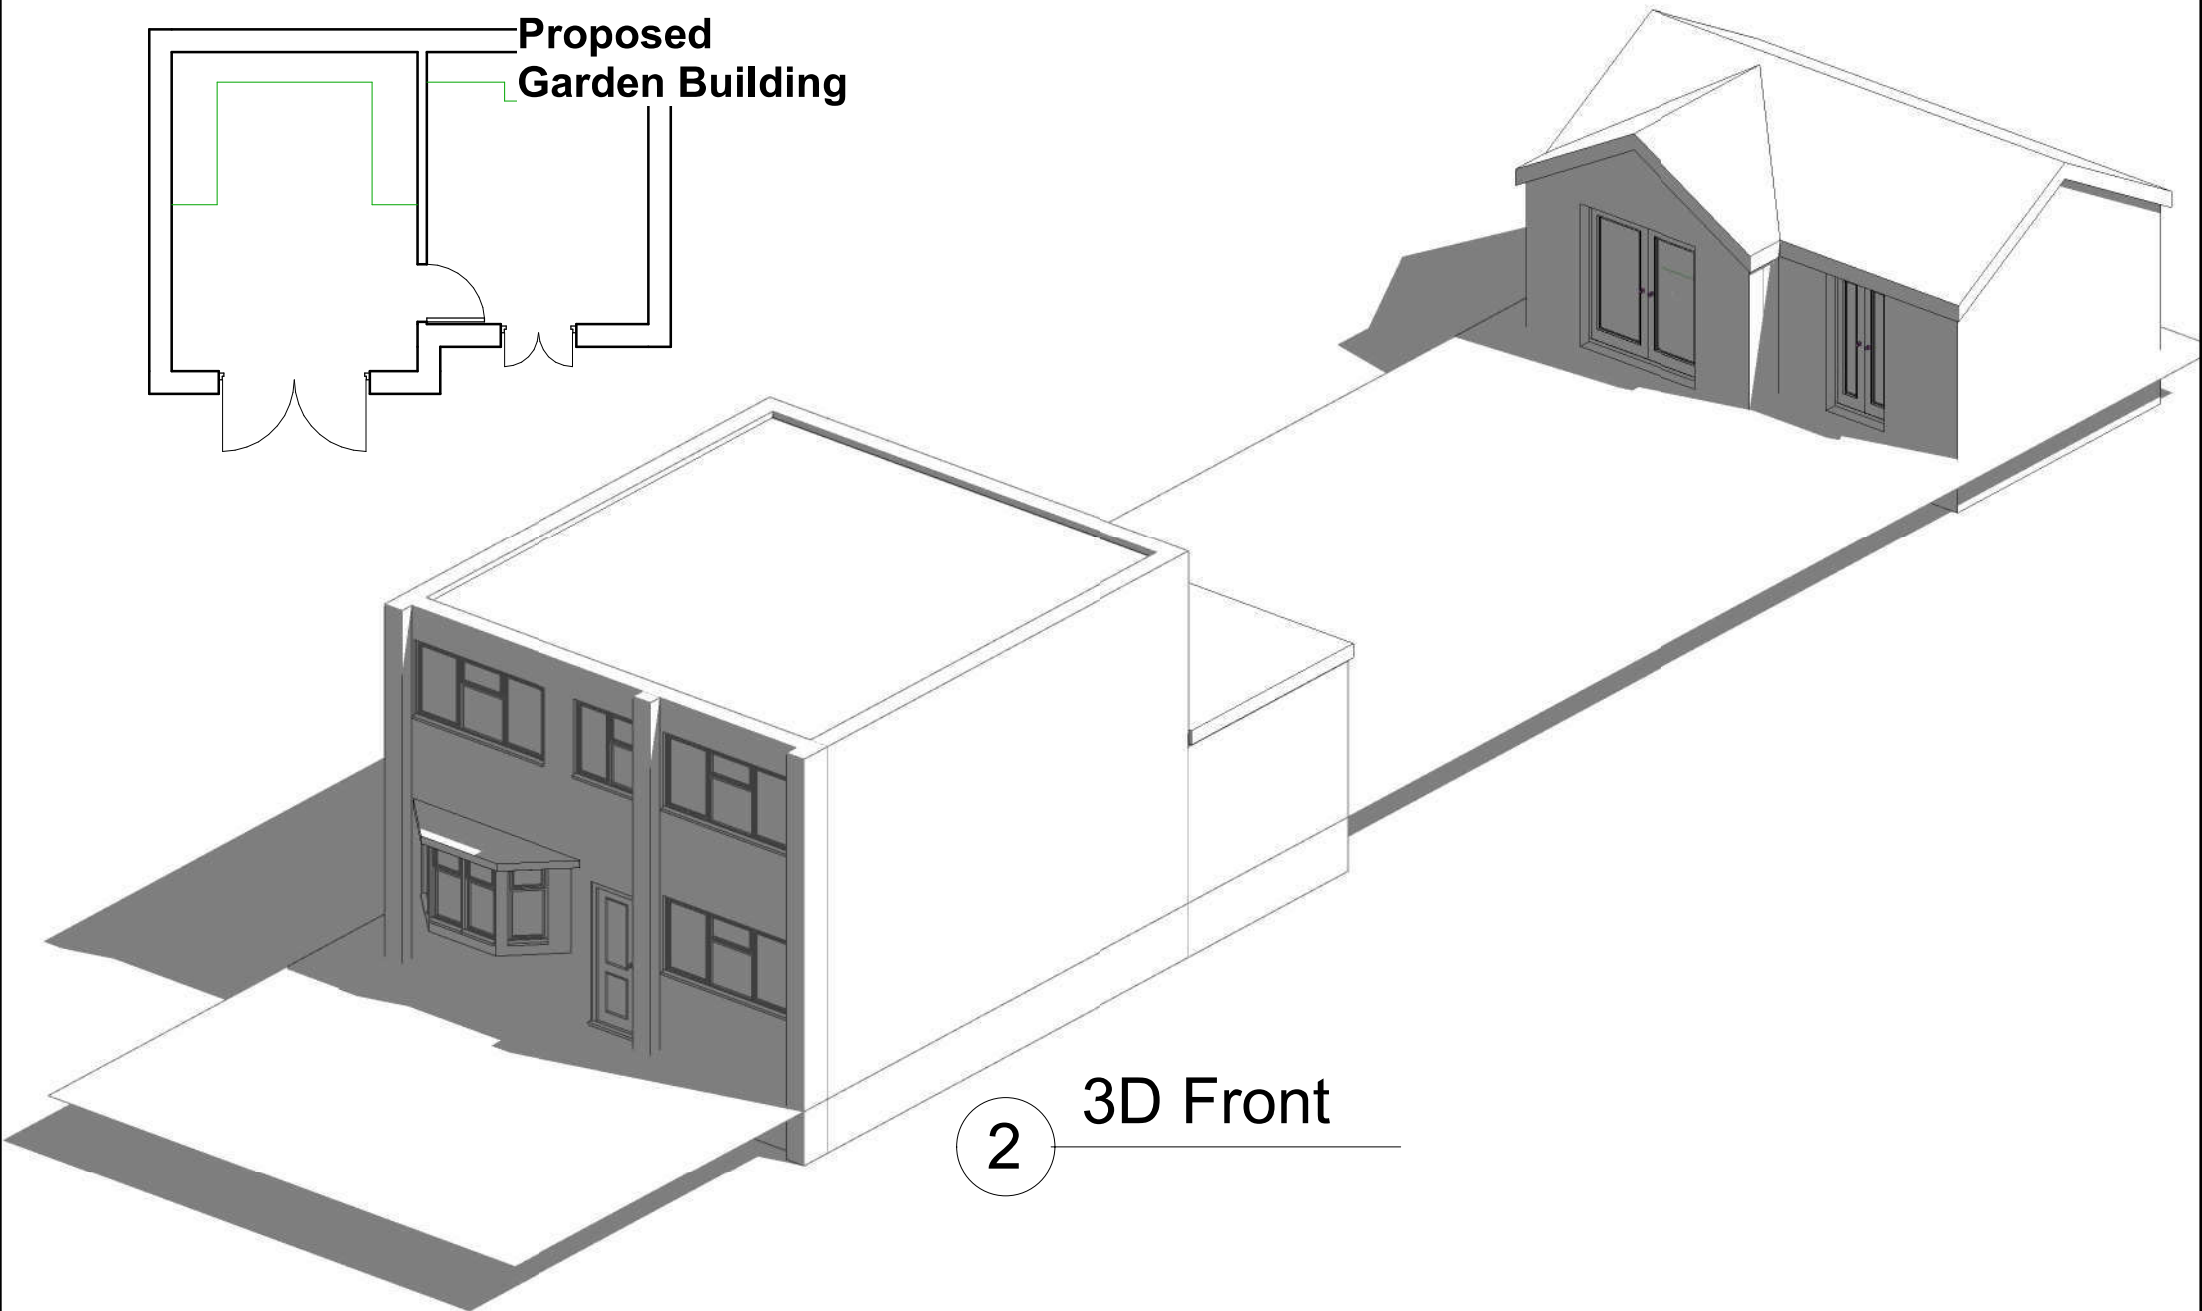

2 3D Front

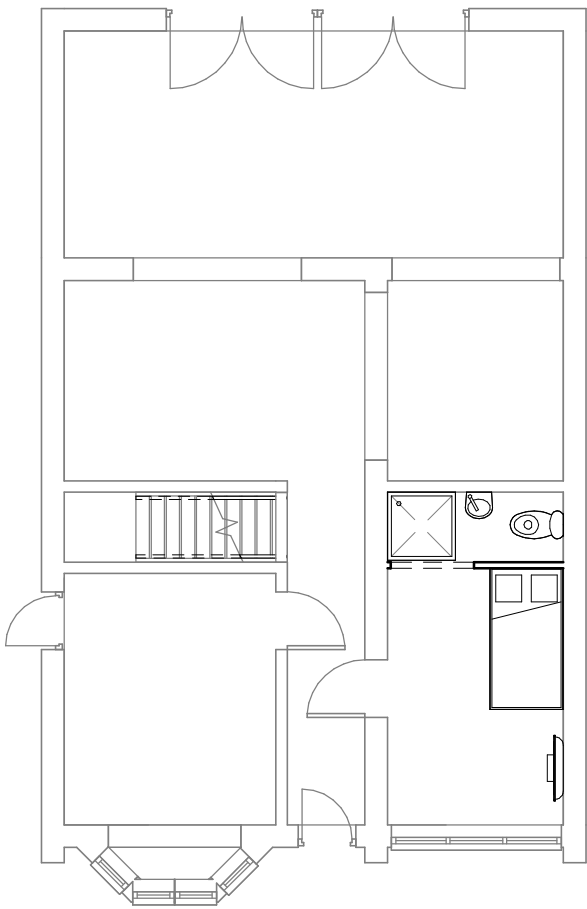

1 Ground Proposed
1 : 100

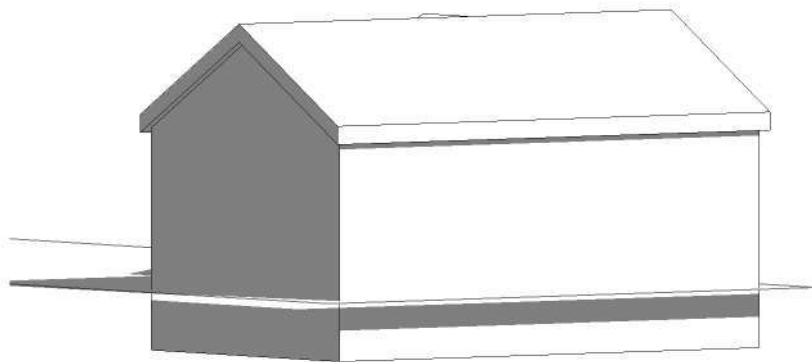

3 3D Rear

1:500										100
1:200										20
1:100										10
1:50										5



PROJECT	48 Stanstead Crescent PO9 5NN				CLIENT JT			
	Date		Issue Date		Scale (@ A3)		1 : 100	
	SHEET		Ground & 1st Floor Plan Proposed		Drawn by SW		DRAWING NUMBER P100a	
		Checked by SR					REV	