




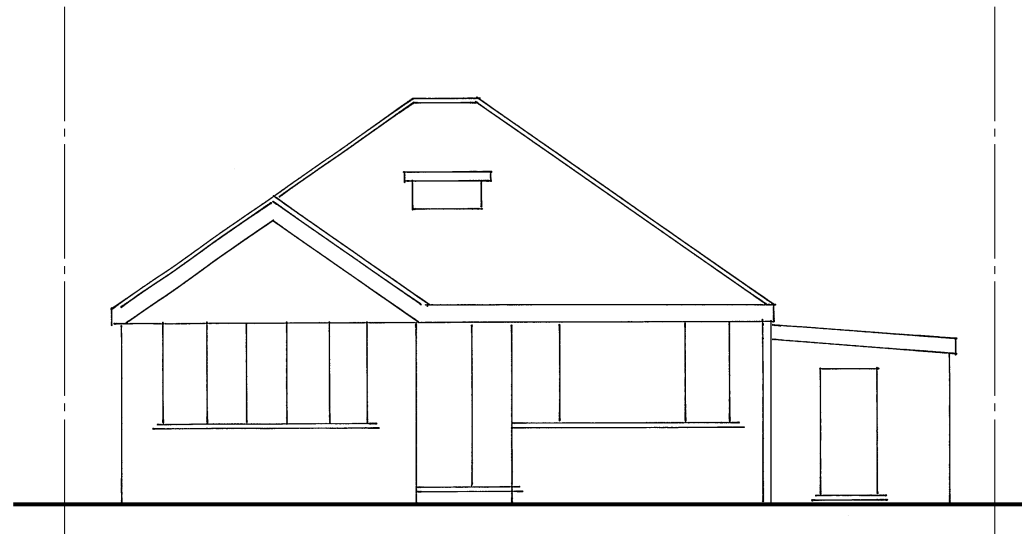


Existing SW/Front Elevation

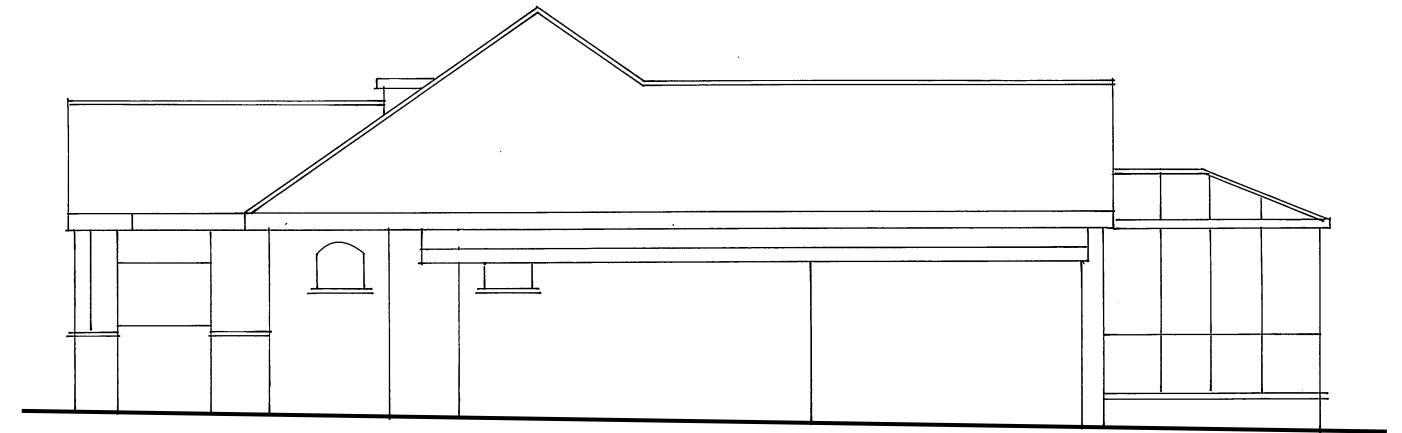


Existing SE/Side Elevation

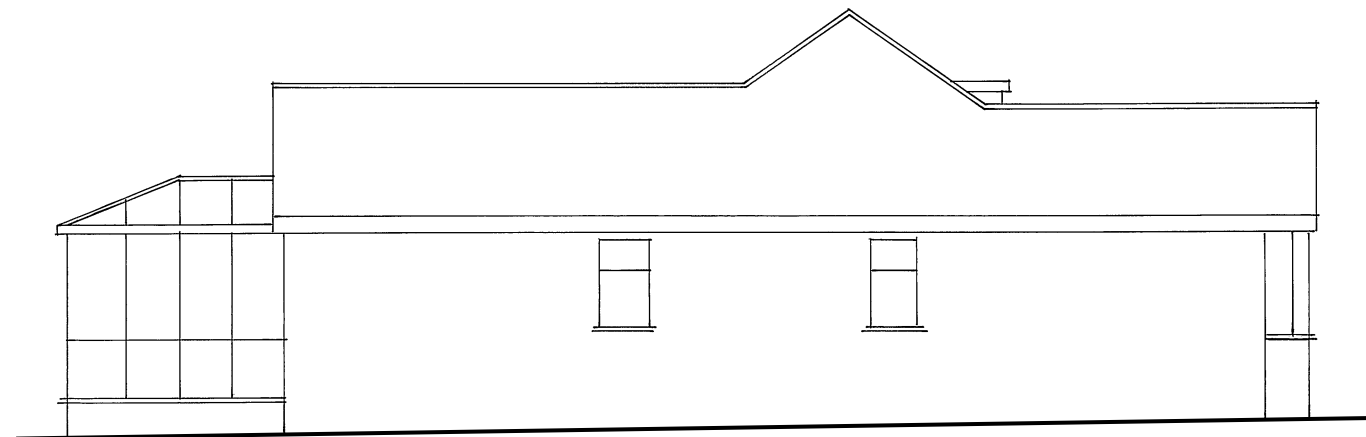

Existing NW/Side Elevation

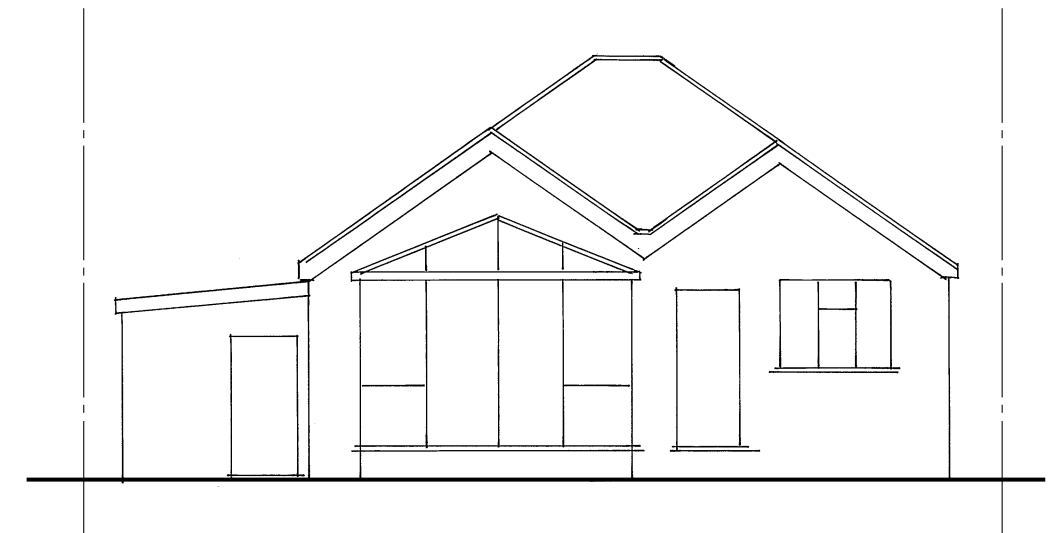

Existing NE/Rear Elevation

 

Metres @ 1:100 Scale

Drawing No. 5430/2 - Rev A

102 Hulbert Road
Bedhampton
Scale - 1:100 at Page Size A3