




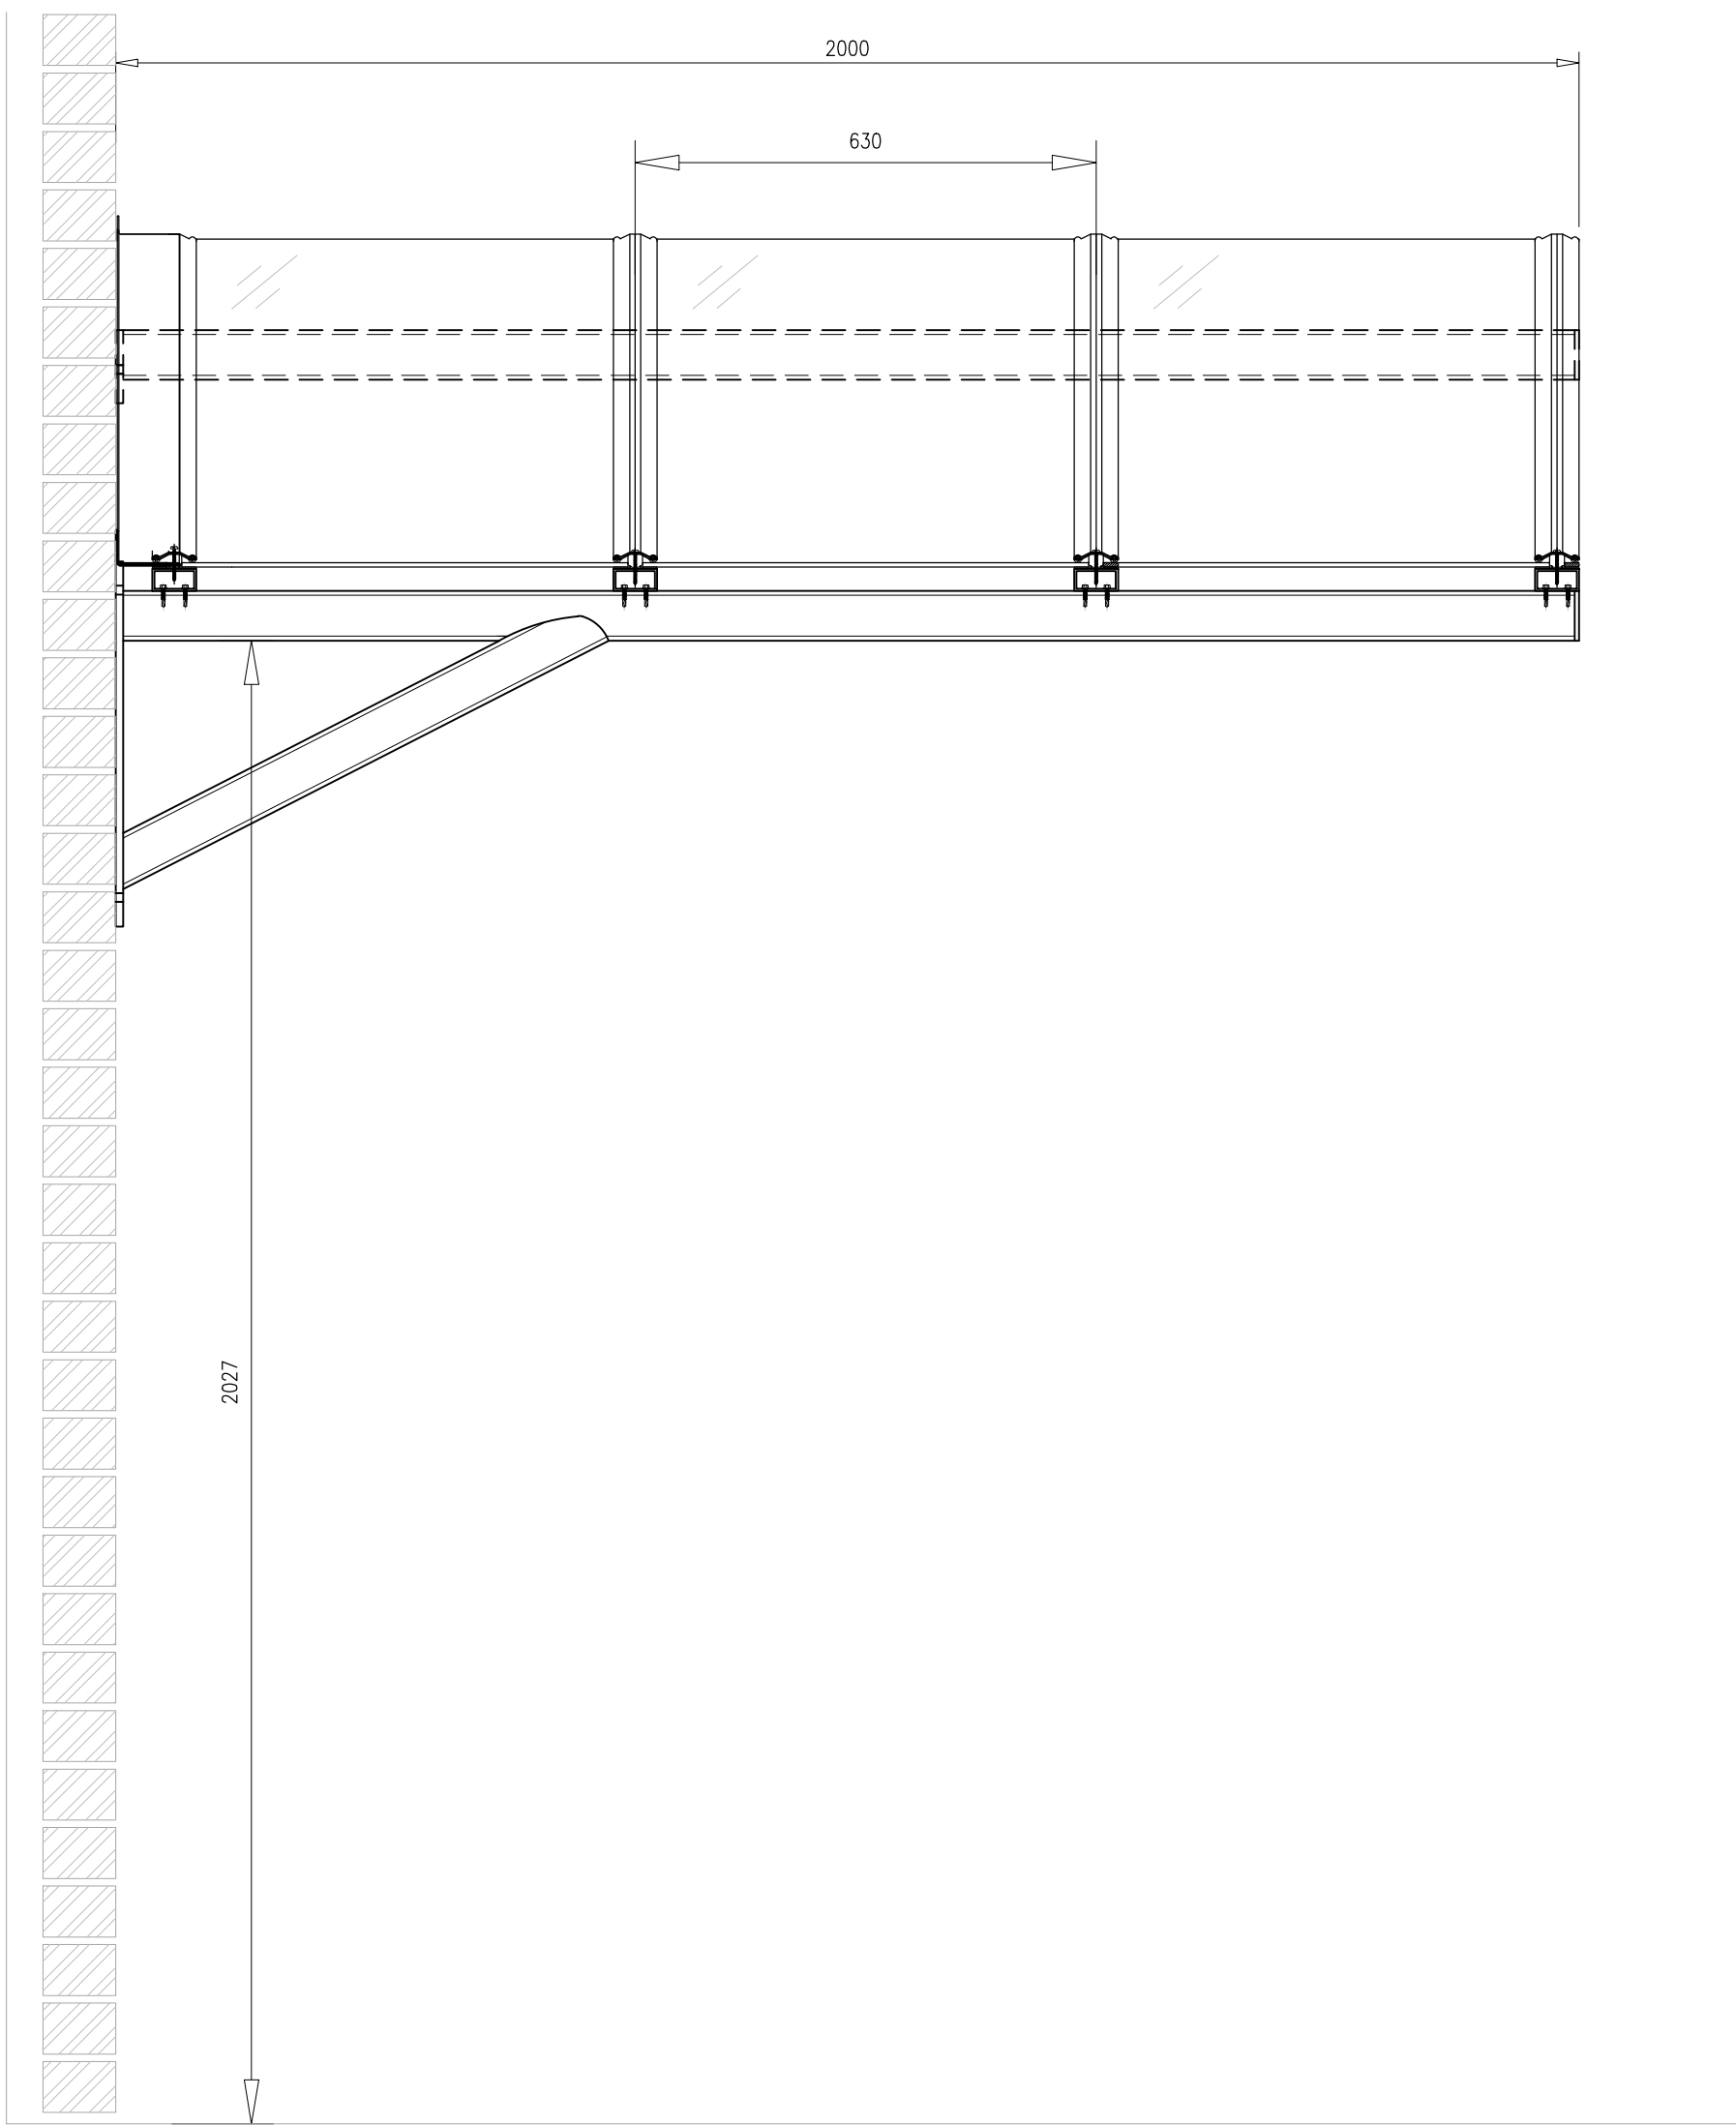


SIDE ELEVATION
SCALE 1:10

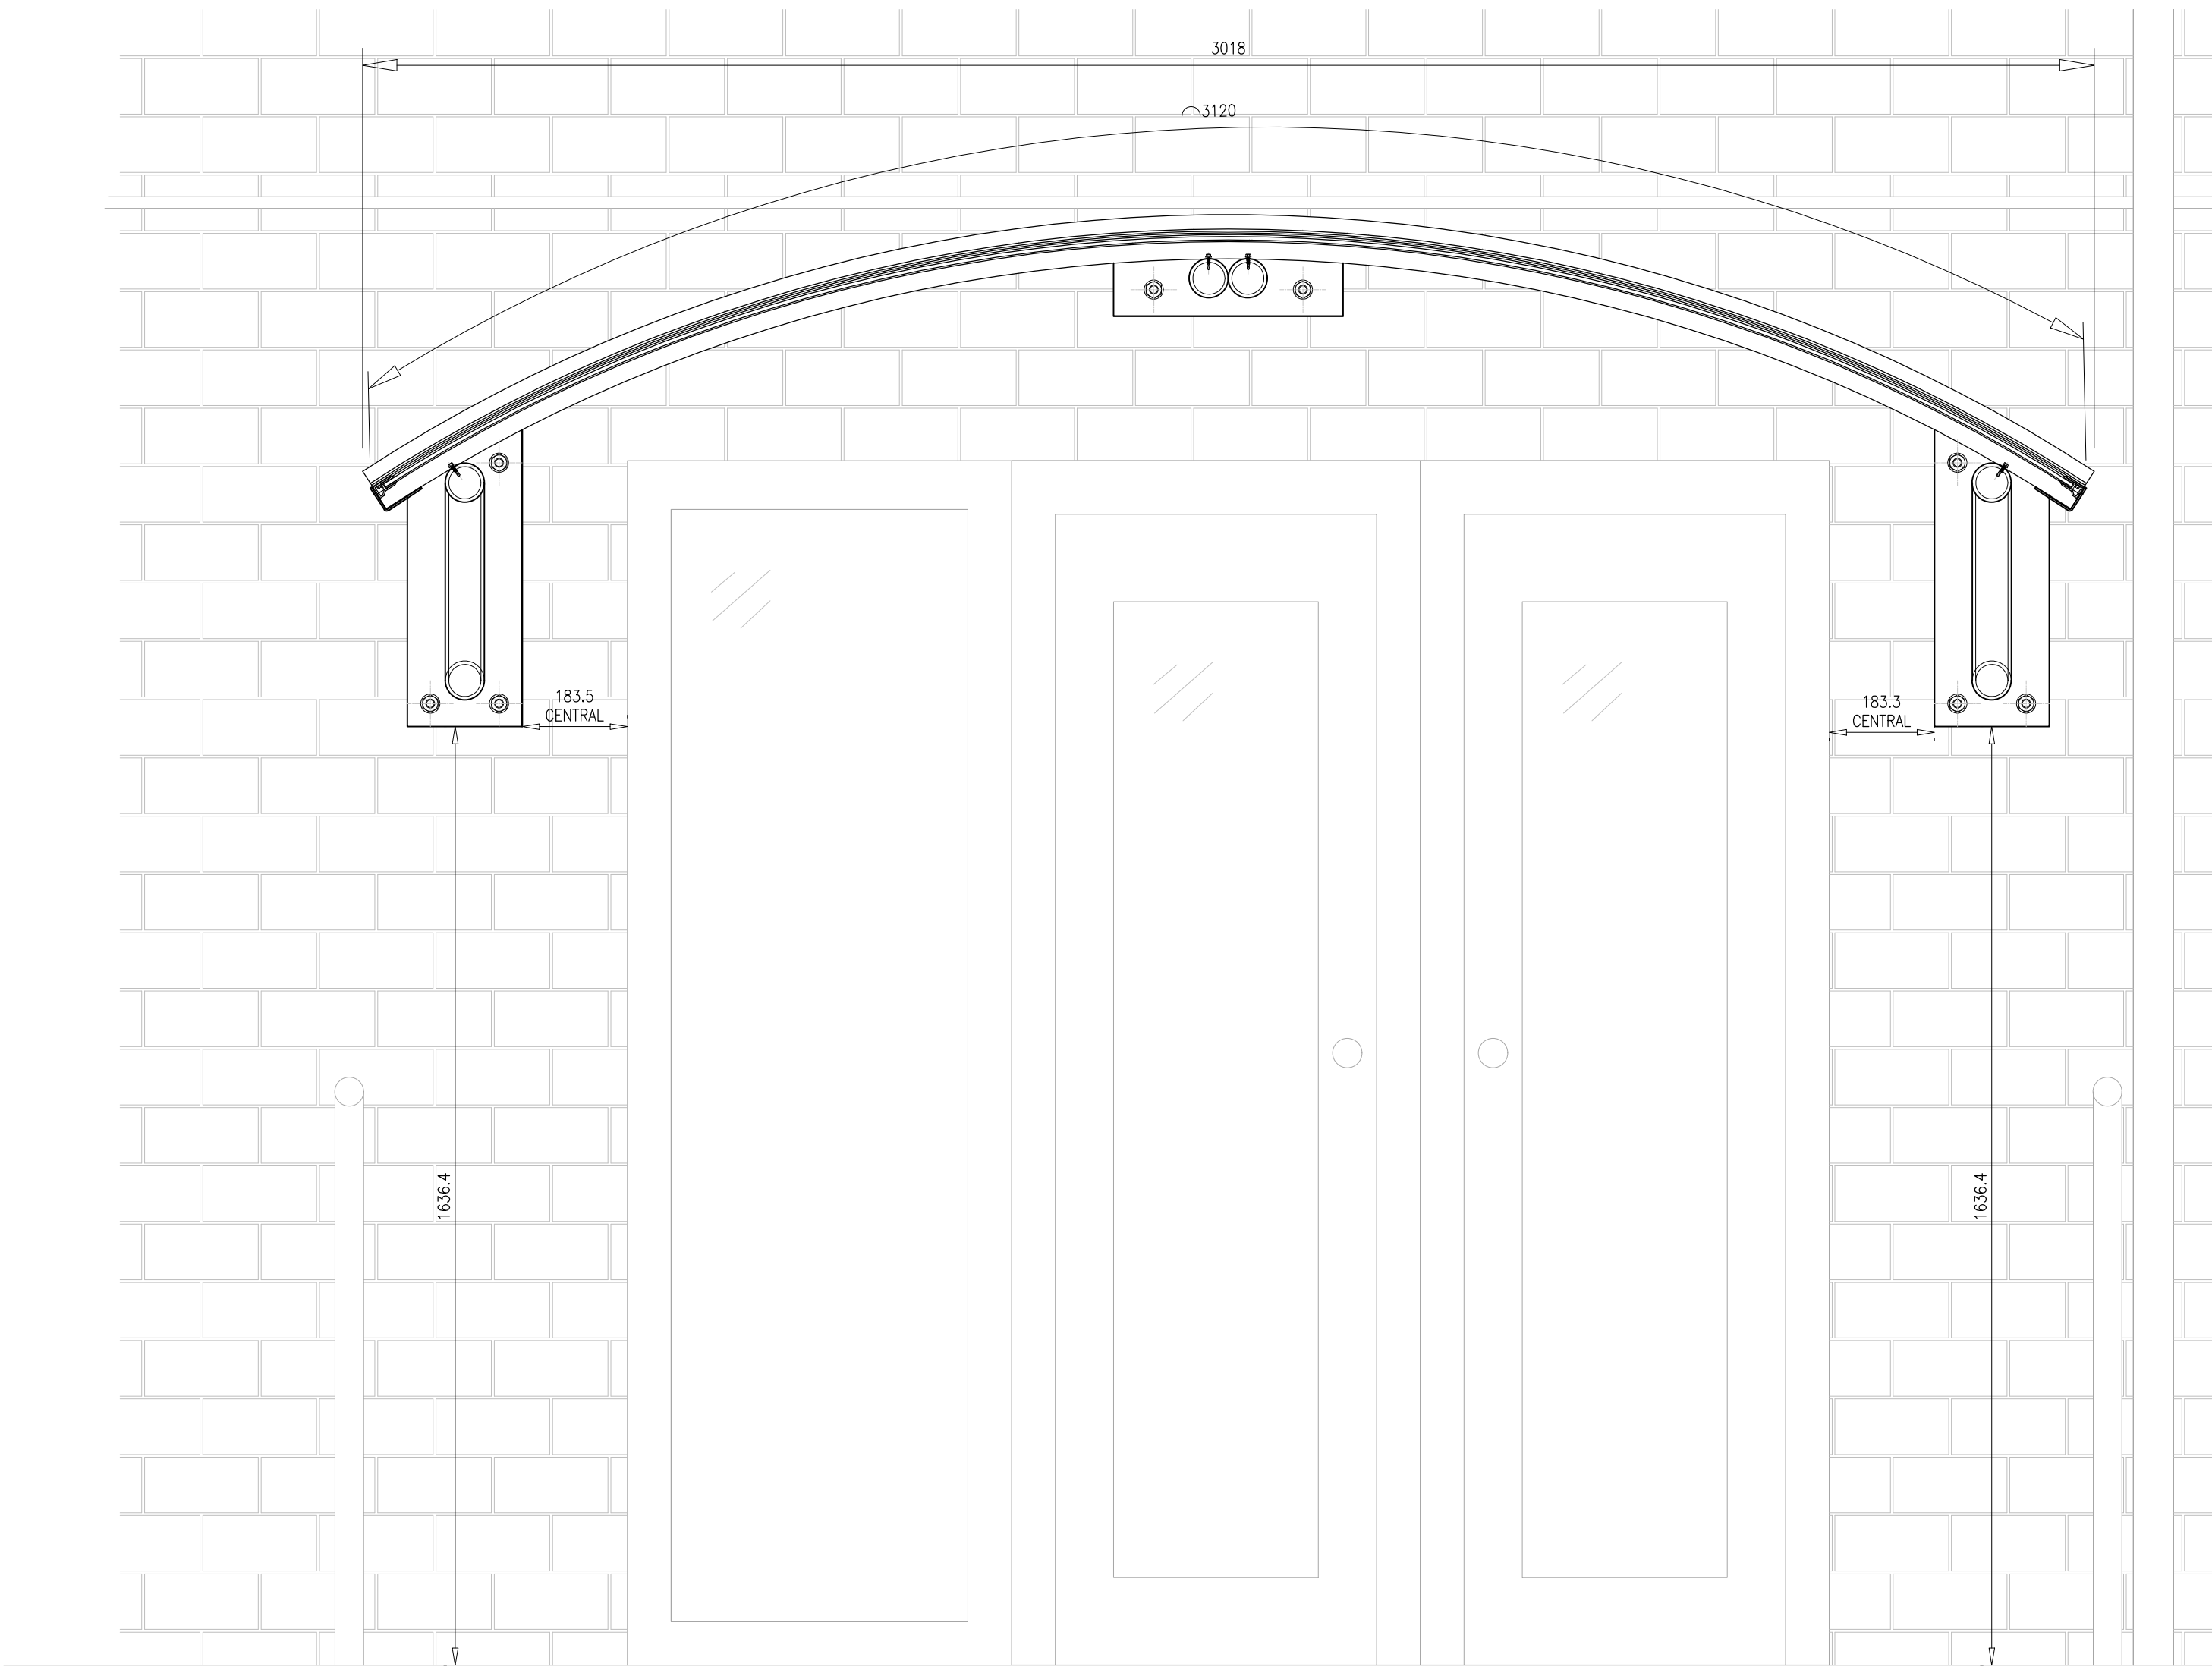

FRONT ELEVATION
SCALE 1:10

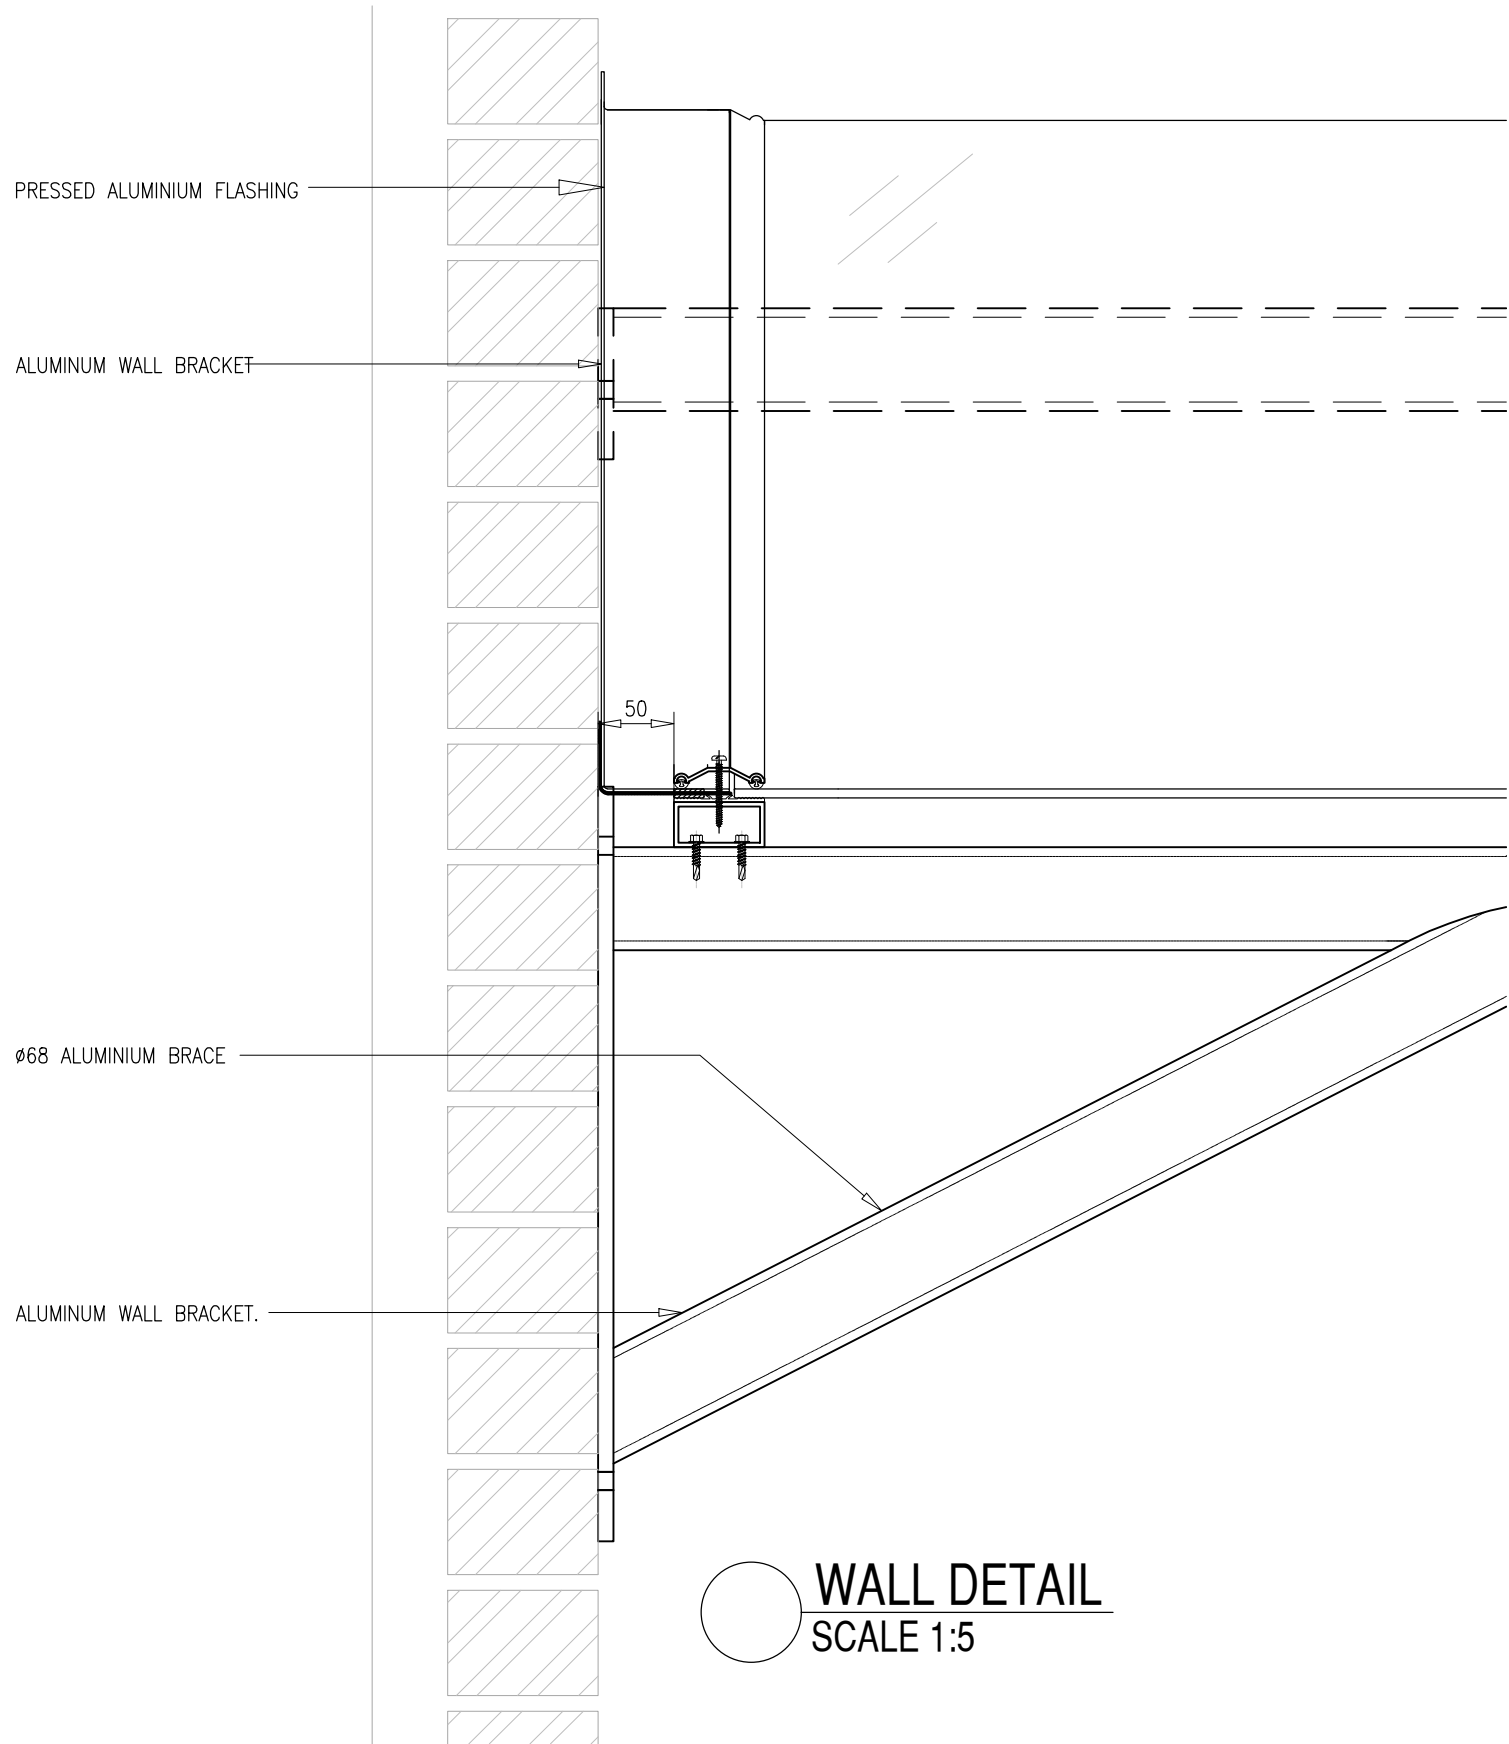

WALL DETAIL
SCALE 1:5

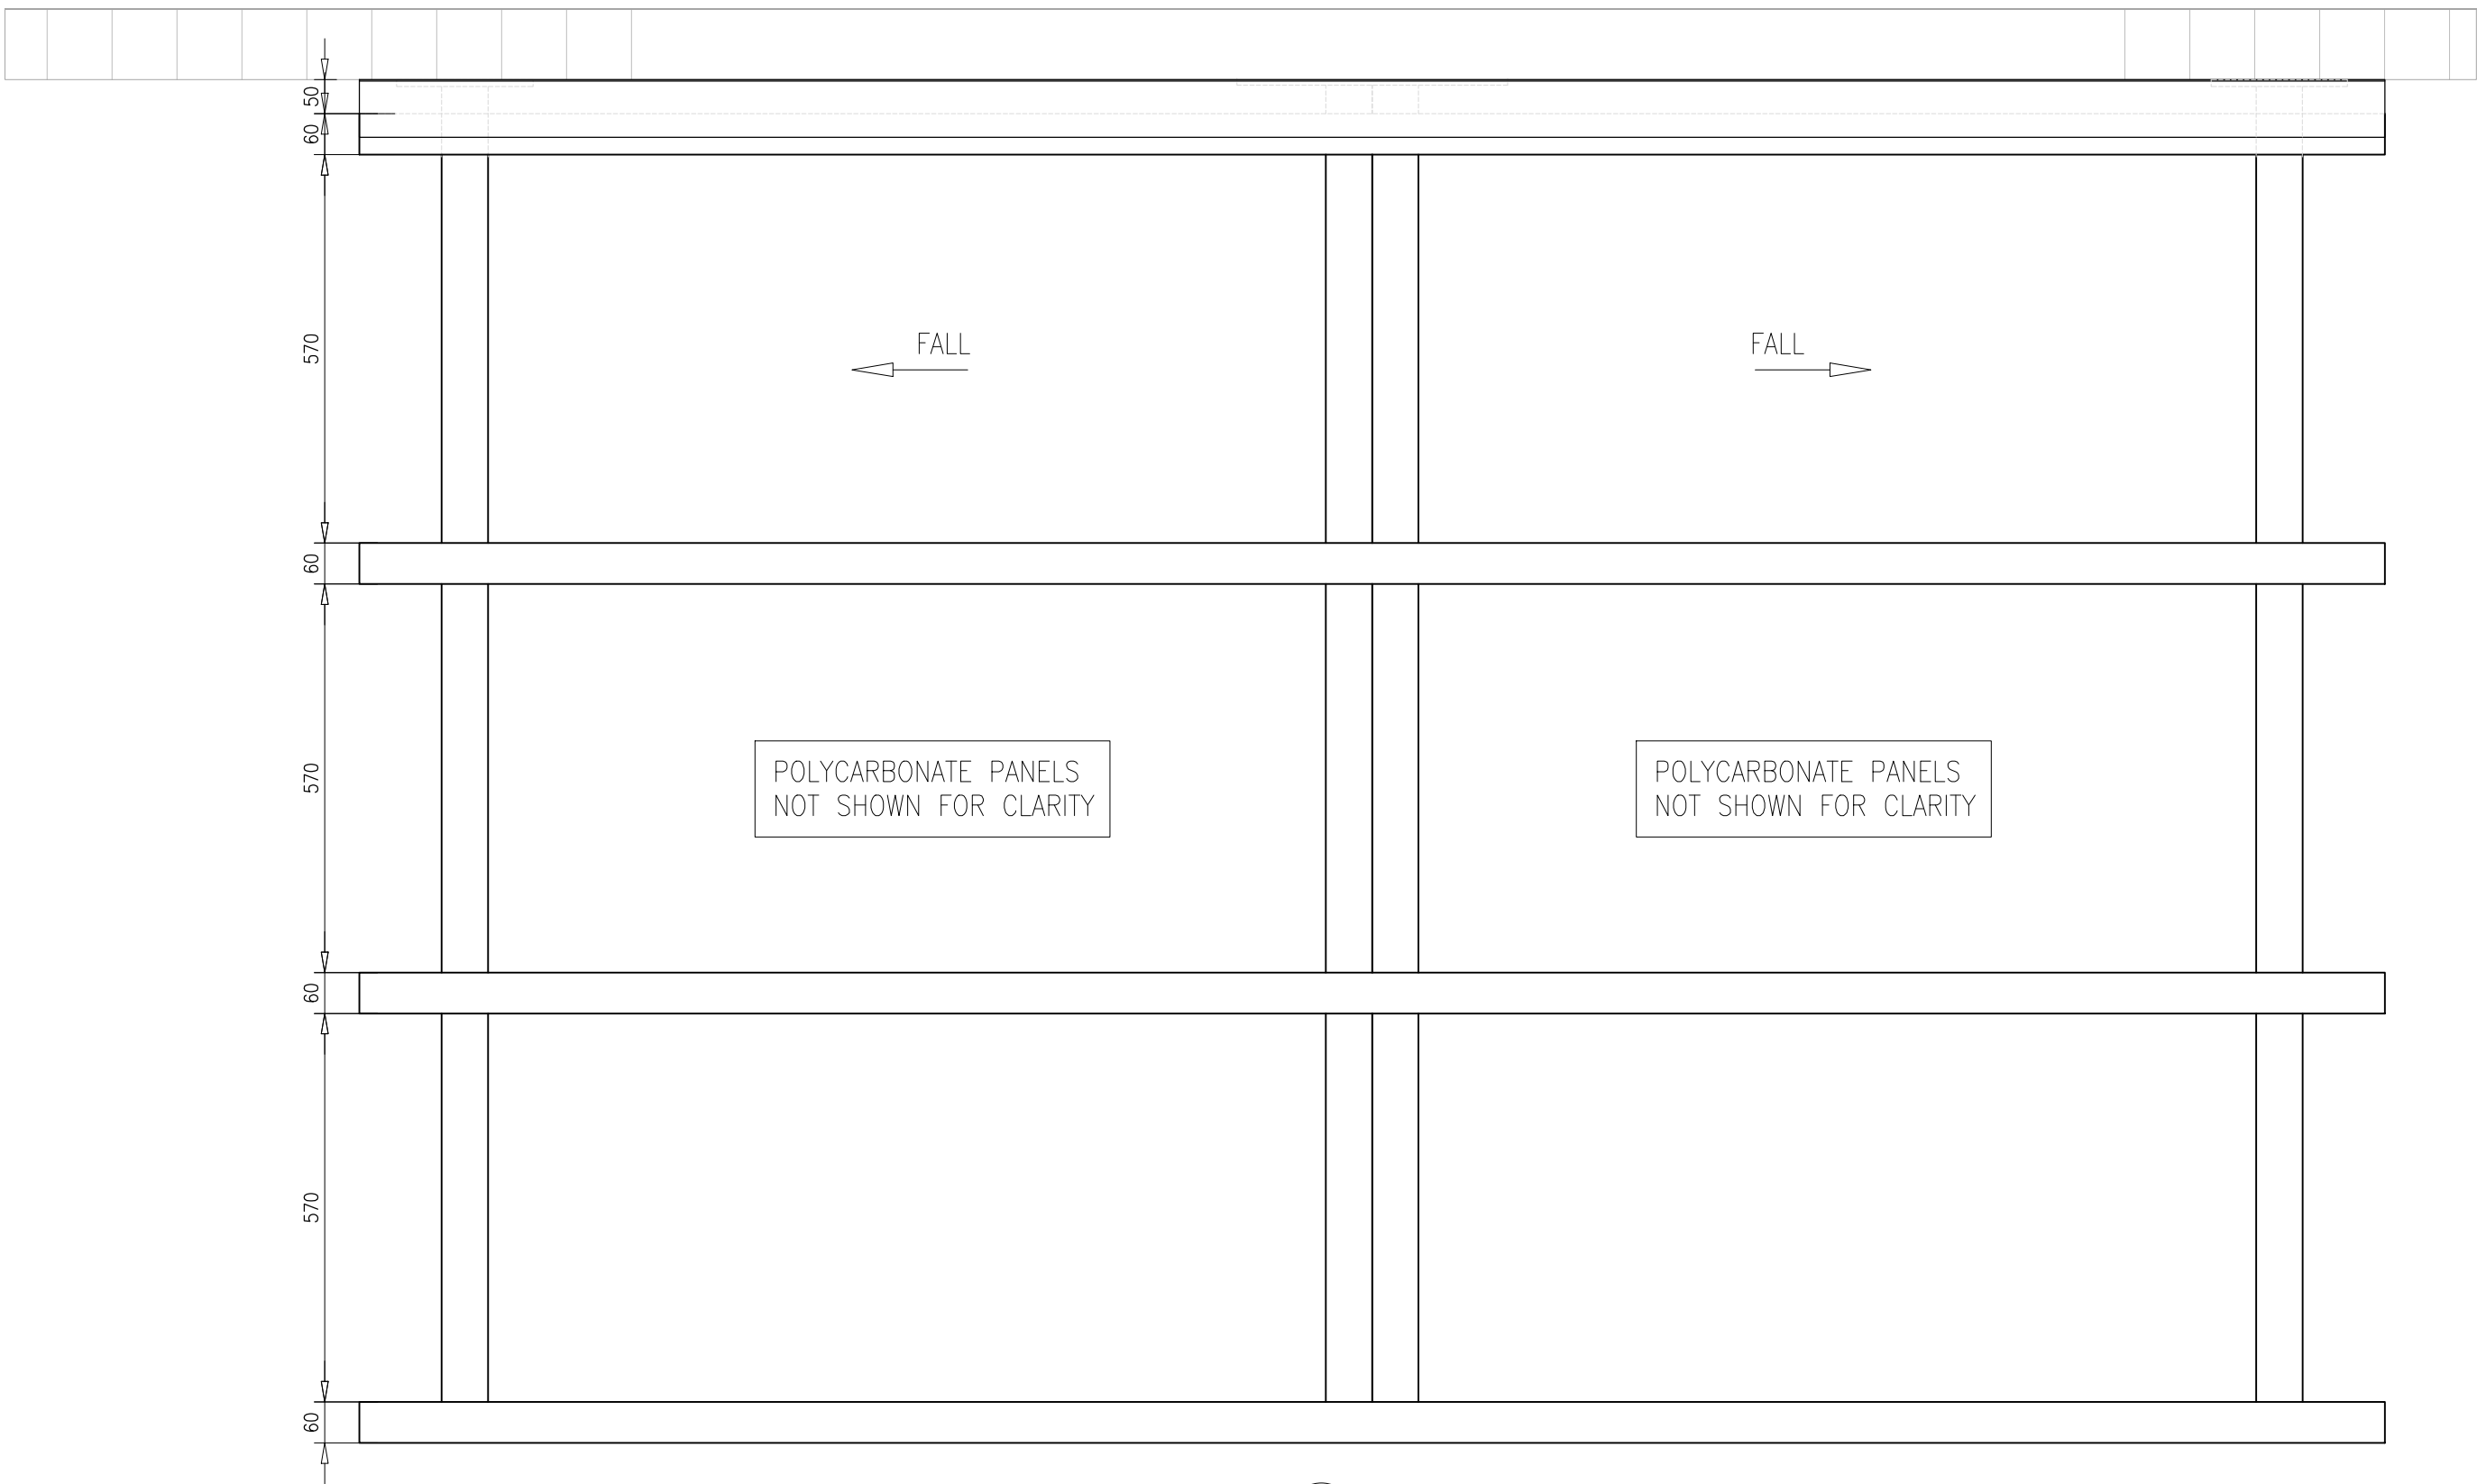

PLAN
SCALE 1:10

SPECIFICATION / NOTES:

ROOF GLAZING
BAR/PANEL TYPE – 228 CAP & 60x30 BOX
FRAGILITY – NON-FRAGILE CLASS B TO
ACR(M)001:2011
GLAZING MATERIAL – POLYCARBONATE
GLAZING THICKNESS – 6mm
GLAZING COLOUR – TBC
GLAZING BAR COLOUR – TBC

STRUCTURE
STRUCTURE MATERIAL – ALUMINIUM
STRUCTURE COLOUR – TBC
SECTIONS – AS INDICATED ON DRAWING
FINISH – POLYESTER POWDER COATED

FLASHINGS
FLASHING MATERIAL – PRESSED ALUMINIUM
FLASHING COLOUR – TBC
BUTYL SEAL – LEAD LOOK

RAIN WATER GOODS
NO GUTTERS TO BE PROVIDED

FIXINGS
ALL FIXINGS SCREWS AND BOLTS TO BE
STAINLESS STEEL WHEN USED FOR ALUMINIUM
STRUCTURES.
ALL RESIN ANCHORS TO BE POSITIONED TO
AVOID JOINTS IN MASONRY. ADDITIONAL HOLES
TO BE PROVIDED IN STEEL IF NECESSARY.
RESIN ANCHORS TO BE ALLOWED TO CURE IN
ACCORDANCE WITH MANUFACTURERS
RECOMMENDATIONS PRIOR TO INSTALLATION

SETTING OUT DIMENSIONS TAKEN FROM
TWINFIX SITE SURVEY TO BE CONFIRMED AS
OFF 02/03/2020

SETTING OUT DIMENSIONS
CANOPY SETTING OUT DIMENSIONS ARE THE
RESPONSIBILITY OF TWINFIX

TOLERANCES
UNLESS STATED OTHERWISE
GENERAL BUILDING DIMENSIONS +/- 10mm
SETTING OUT DIMENSIONS +/- 25mm
FABRICATION DIMENSIONS +/- 2mm
PRODUCTION DIMENSIONS +/- 2mm
ALL TOLERANCES ARE NON-ACCUMULATIVE

GENERAL
ALL DIMENSIONS IN MILLIMETERS UNLESS
STATED OTHERWISE.
FOR WELDING STANDARDS REFER TO TWINFIX
STANDARD FABRICATION FOLDER SHEET
REFERENCES CMP-WS01 TO 06 INCLUSIVE
(AVAILABLE ON REQUEST).
DO NOT SCALE FROM THIS DRAWING.

REV	BY	DATE	DESCRIPTION OF REVISION
1	AW	02.03.2020	ISSUED FOR APPROVAL
TWINFIX TWINFIX LIMITED 201 CAVENDISH PLACE, BIRCHWOOD PARK, BIRCHWOOD WARRINGTON WA3 0NF TEL: 01925 811 311 WEB: www.twinfix.co.uk EMAIL: enquiry@twinfix.co.uk			
CECSAISOBSBnam			
This drawing is a confidential communication and is the property of Twinfix Limited and is returnable on request. It must not be copied, loaned or communicated without the written consent of Twinfix Limited. © 2019			
CUSTOMER NOVUS PROPERTY SOLUTIONS			
PROJECT THE BEECHES CANOPY WORKS			
DRAWING TITLE CANOPY LAYOUT AND SECTION DETAILS			
SIZE A1	SCALE AS SHOWN	ORIGINAL ISSUE 02.03.2020	DRAWN BY LW
PROJECT No. 01459	TYPE GA	AREA-DWG No. 2-01	REV No. -