



No.40 Horndean Road, Emsworth, Hampshire, PO10 7PT.

NOTES:
The contractor, sub-contractor or supplier, is to check all dimensions, levels, existing structures and services before commencing work. service runs prior to commencing the works.
ANY DISCREPANCIES ARE TO BE BROUGHT TO THE ARCHITECT'S ATTENTION IMMEDIATELY.
© This drawing is copyright and may not be copied, traced, altered or reproduced without the express written permission of The Architectural Designer

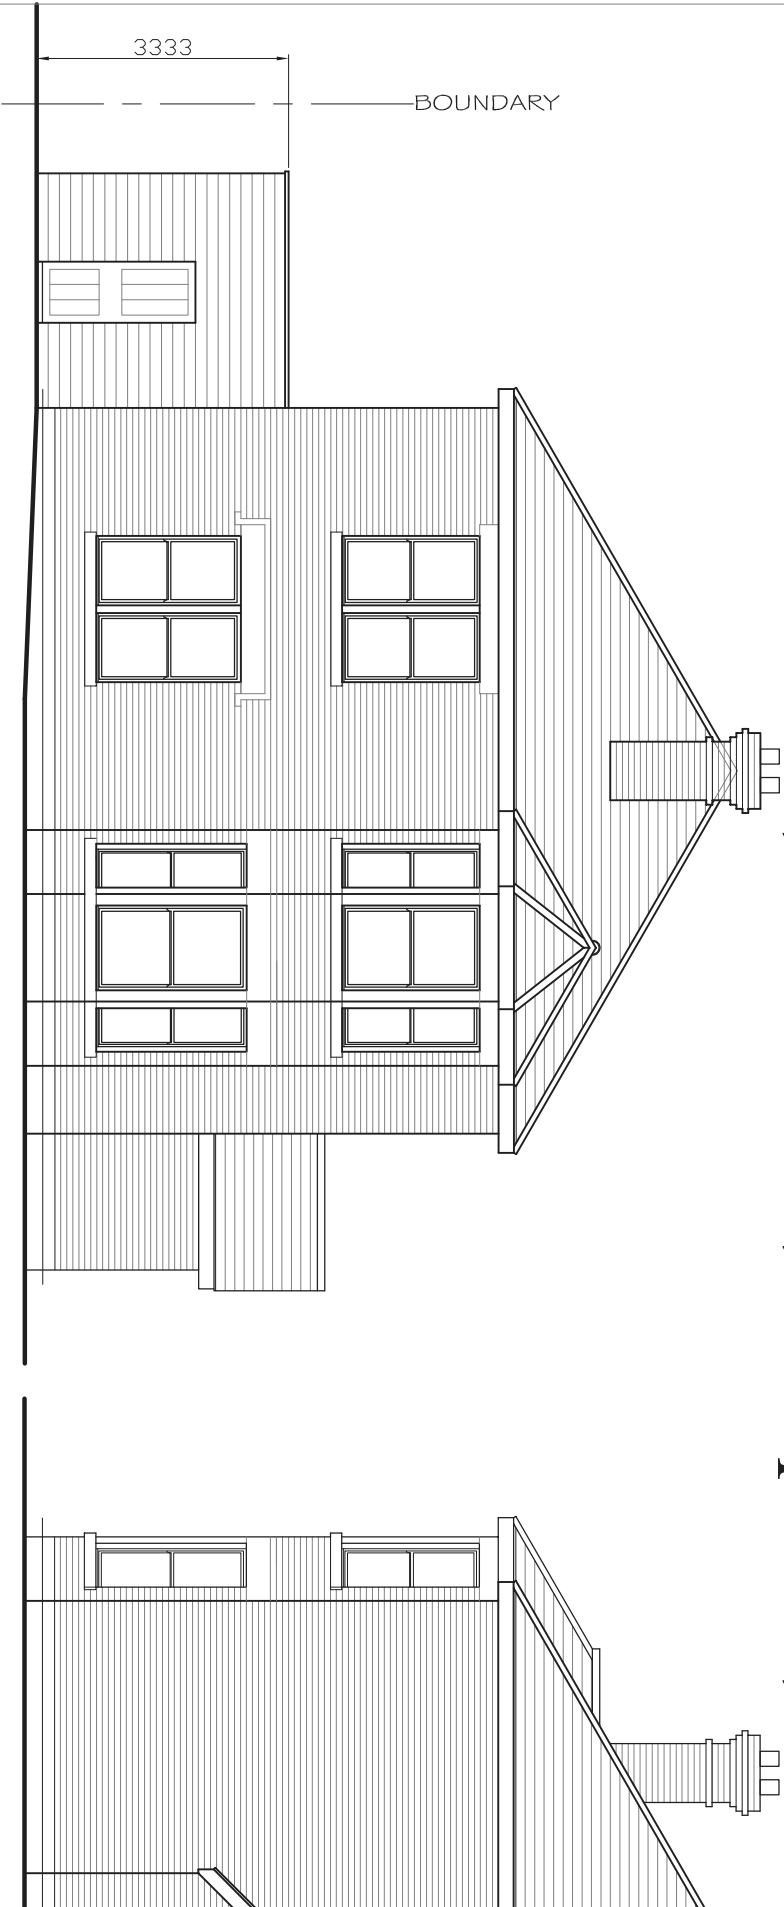

Existing South West Elevation 1:100 @ A3

Existing South East Elevation 1:100 @ A3

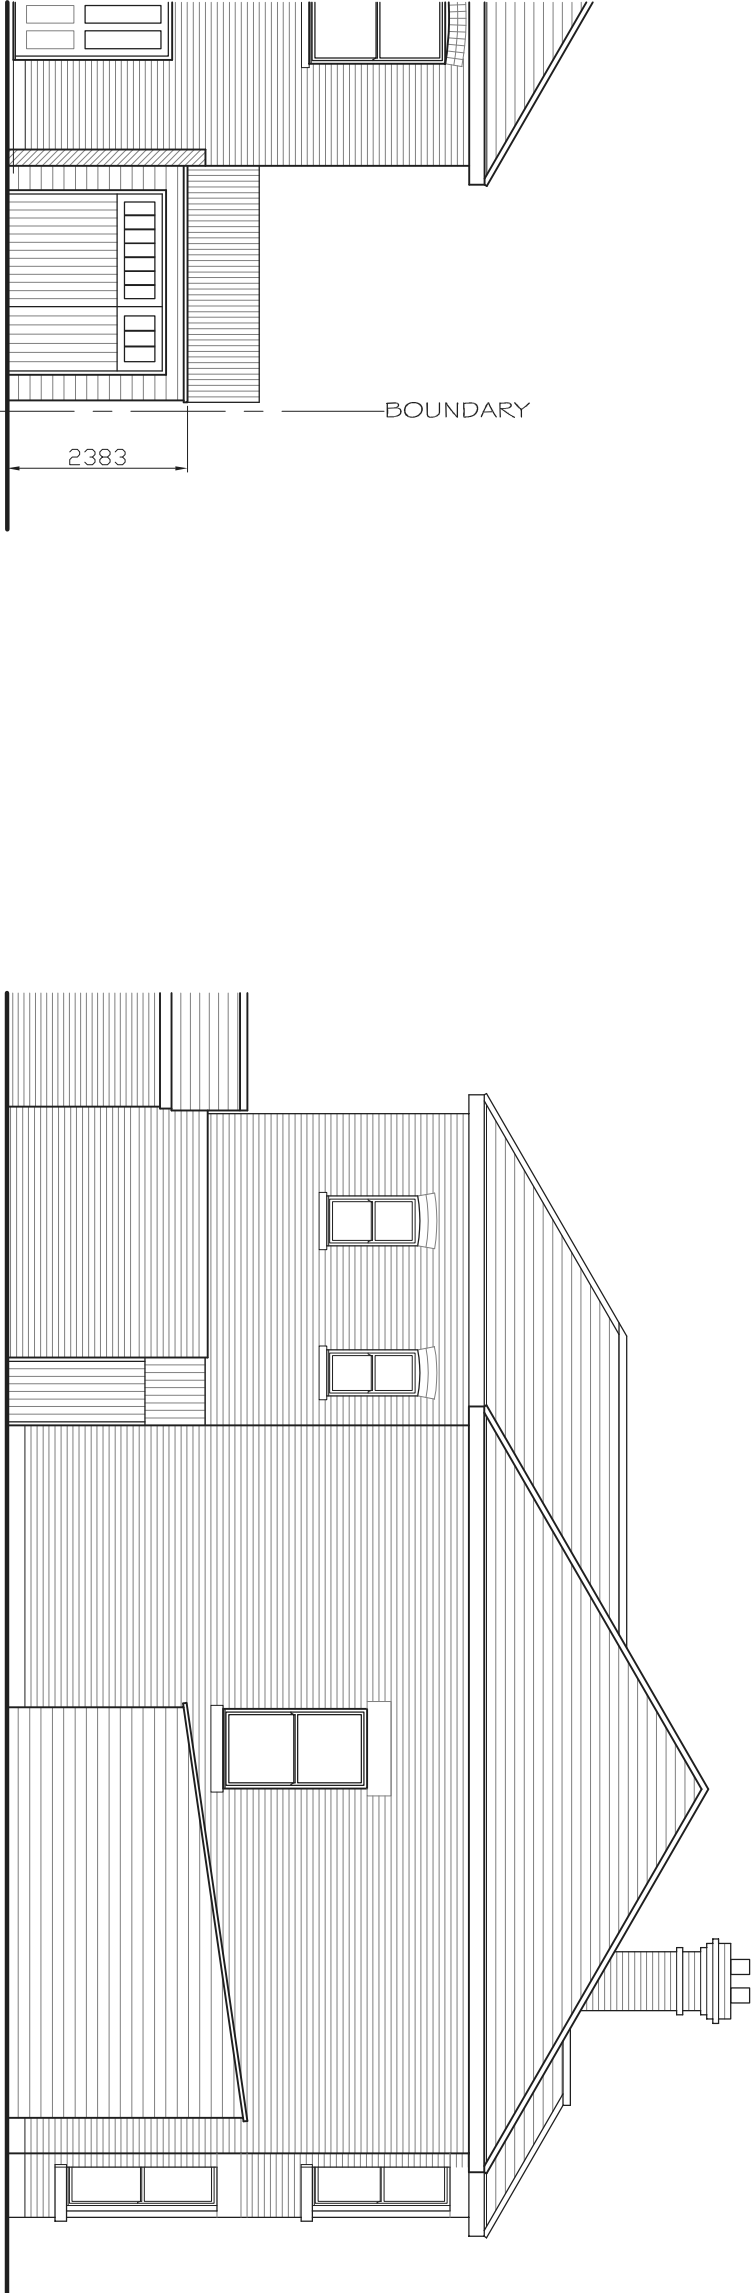

Existing North East Elevation 1:100 @ A3

Existing North West Elevation 1:100 @ A3



L.M.D.
DESIGNS Ltd.
ARCHITECTURAL
& INTERIOR DESIGN
4 Foxcombe Close,
Swanmore,
Hampshire SO32 2UJ.
Tel: 07876 712622
Email: lmarchitecture@aol.com

Job Title
**Proposed Works at No.40 Horndean Rd,
Emsworth, Hampshire, PO10 7PT.**
Client
Mr. Wood & Mrs. Meves

Drawing Title
**Planning
Elevations
Existing**

CAD REF: 220831-40-Horndean-Road.dwg Scale 1:100
Drawn SLV Amended Checked Date Sep '20
Job No. 220831 Drg. No. 103 Rev.