



Existing Elevations


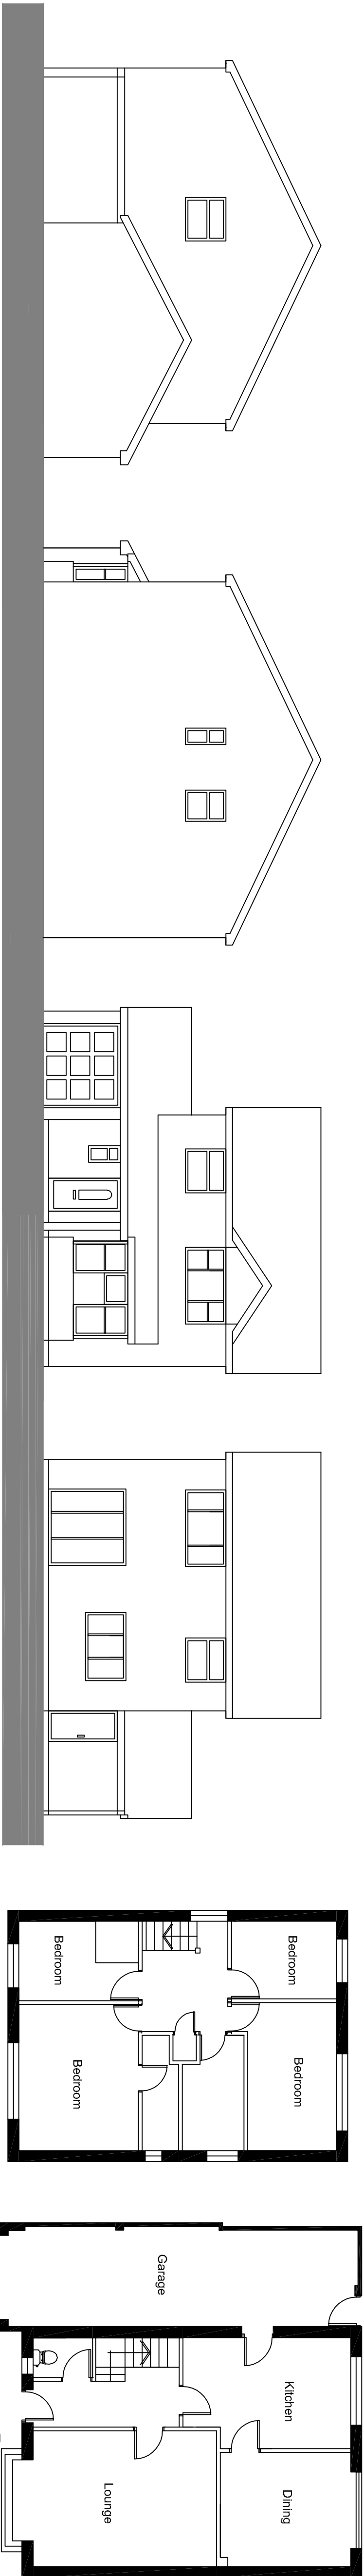


Existing Floor Plans


Proposed Elevations

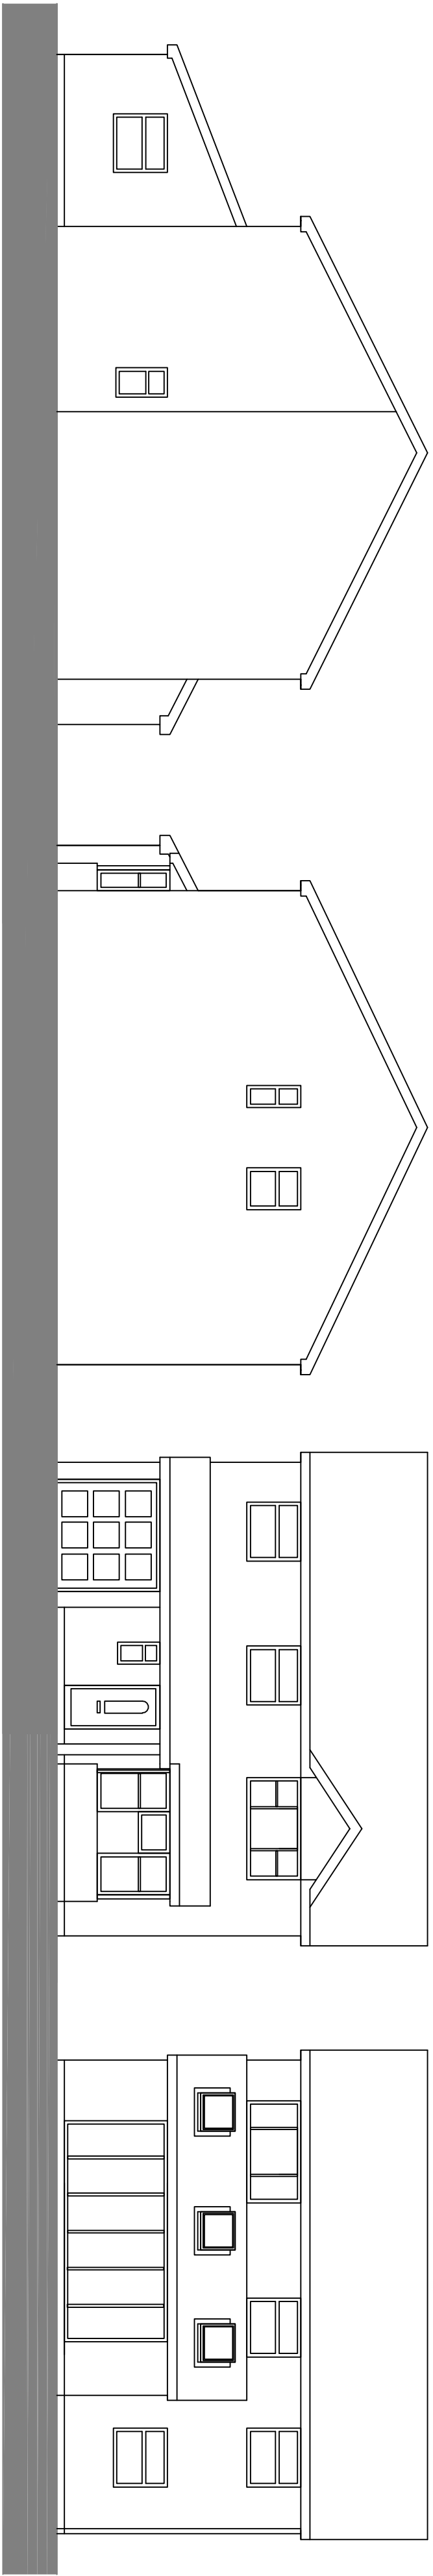


Proposed Floor Plans

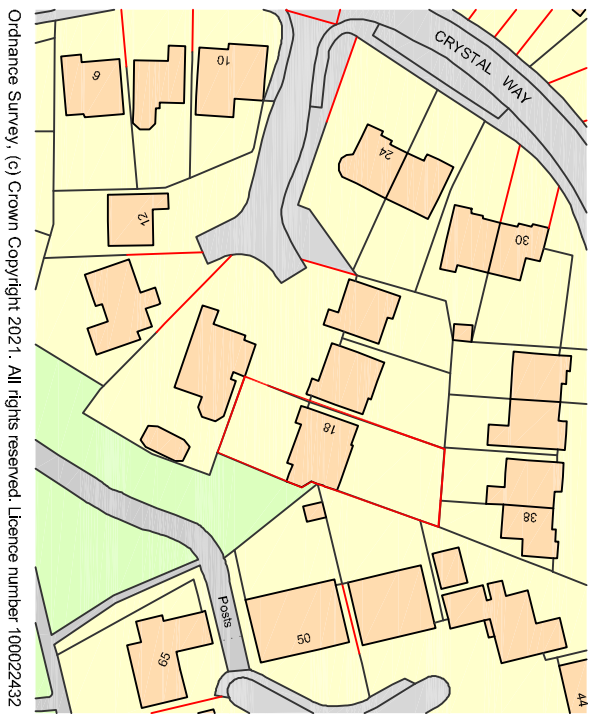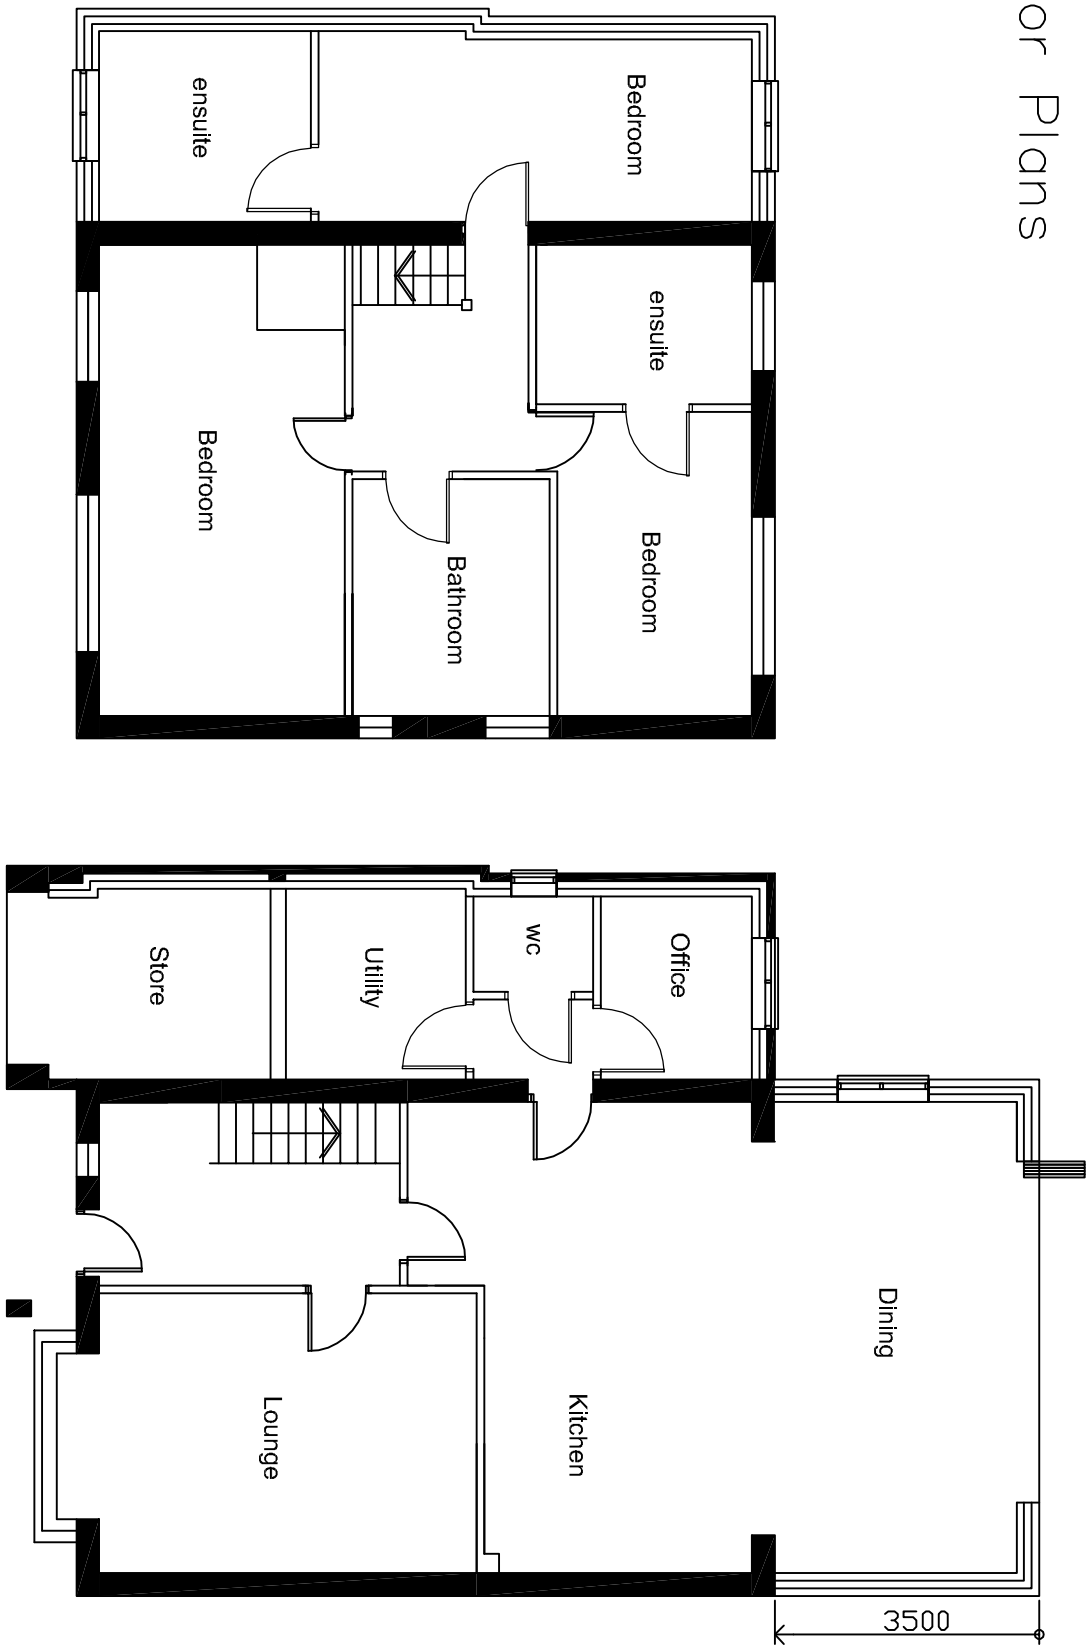

Scale in Meters
0 10 20 30 40 50 60
for 1:1250

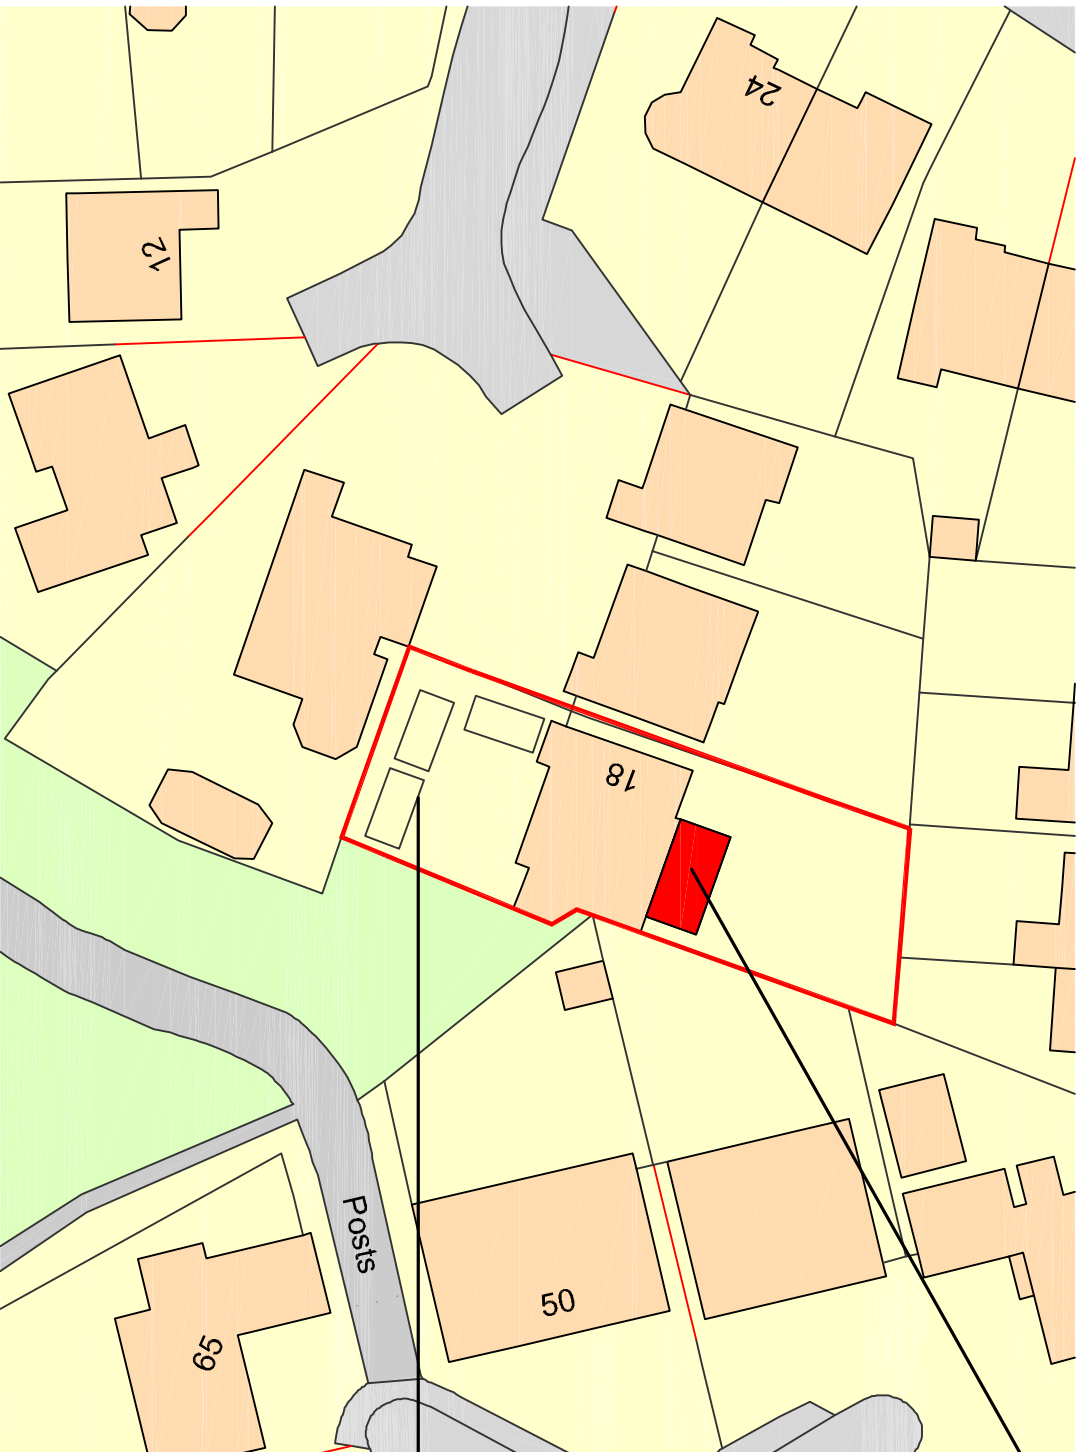

Scale in Meters
0 5 10 15 20 25
for 1:500

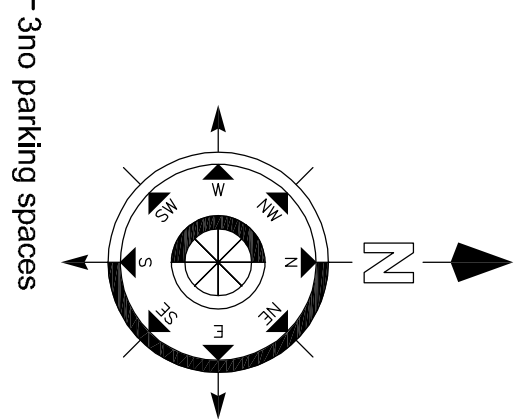

Revision	Description	Date	Drawn

Project:
Mr R Blackburn
18 Crystal Way
Waterlooville
Hants

Drawing Title:
Proposed Two Storey Side and
Single Storey Rear Extensions.

Chris Flint Associates Ltd
CHARTERED SURVEYORS - PROJECT MANAGERS
DEVELOPMENT CONSULTANTS

Drawn By	Date	SHEET SIZE	Approved By	Date
CF	11/01/21	A1		

Drawn By	Revision	Scale
CFA	FULL 01	1:1250 >200-100

PLANNING

2 Emerald Close Waterlooville, Hants PO7 8NZ
tel: 023 92 432484 fax: 023 92 358554
Email: info@flintassociates.co.uk