

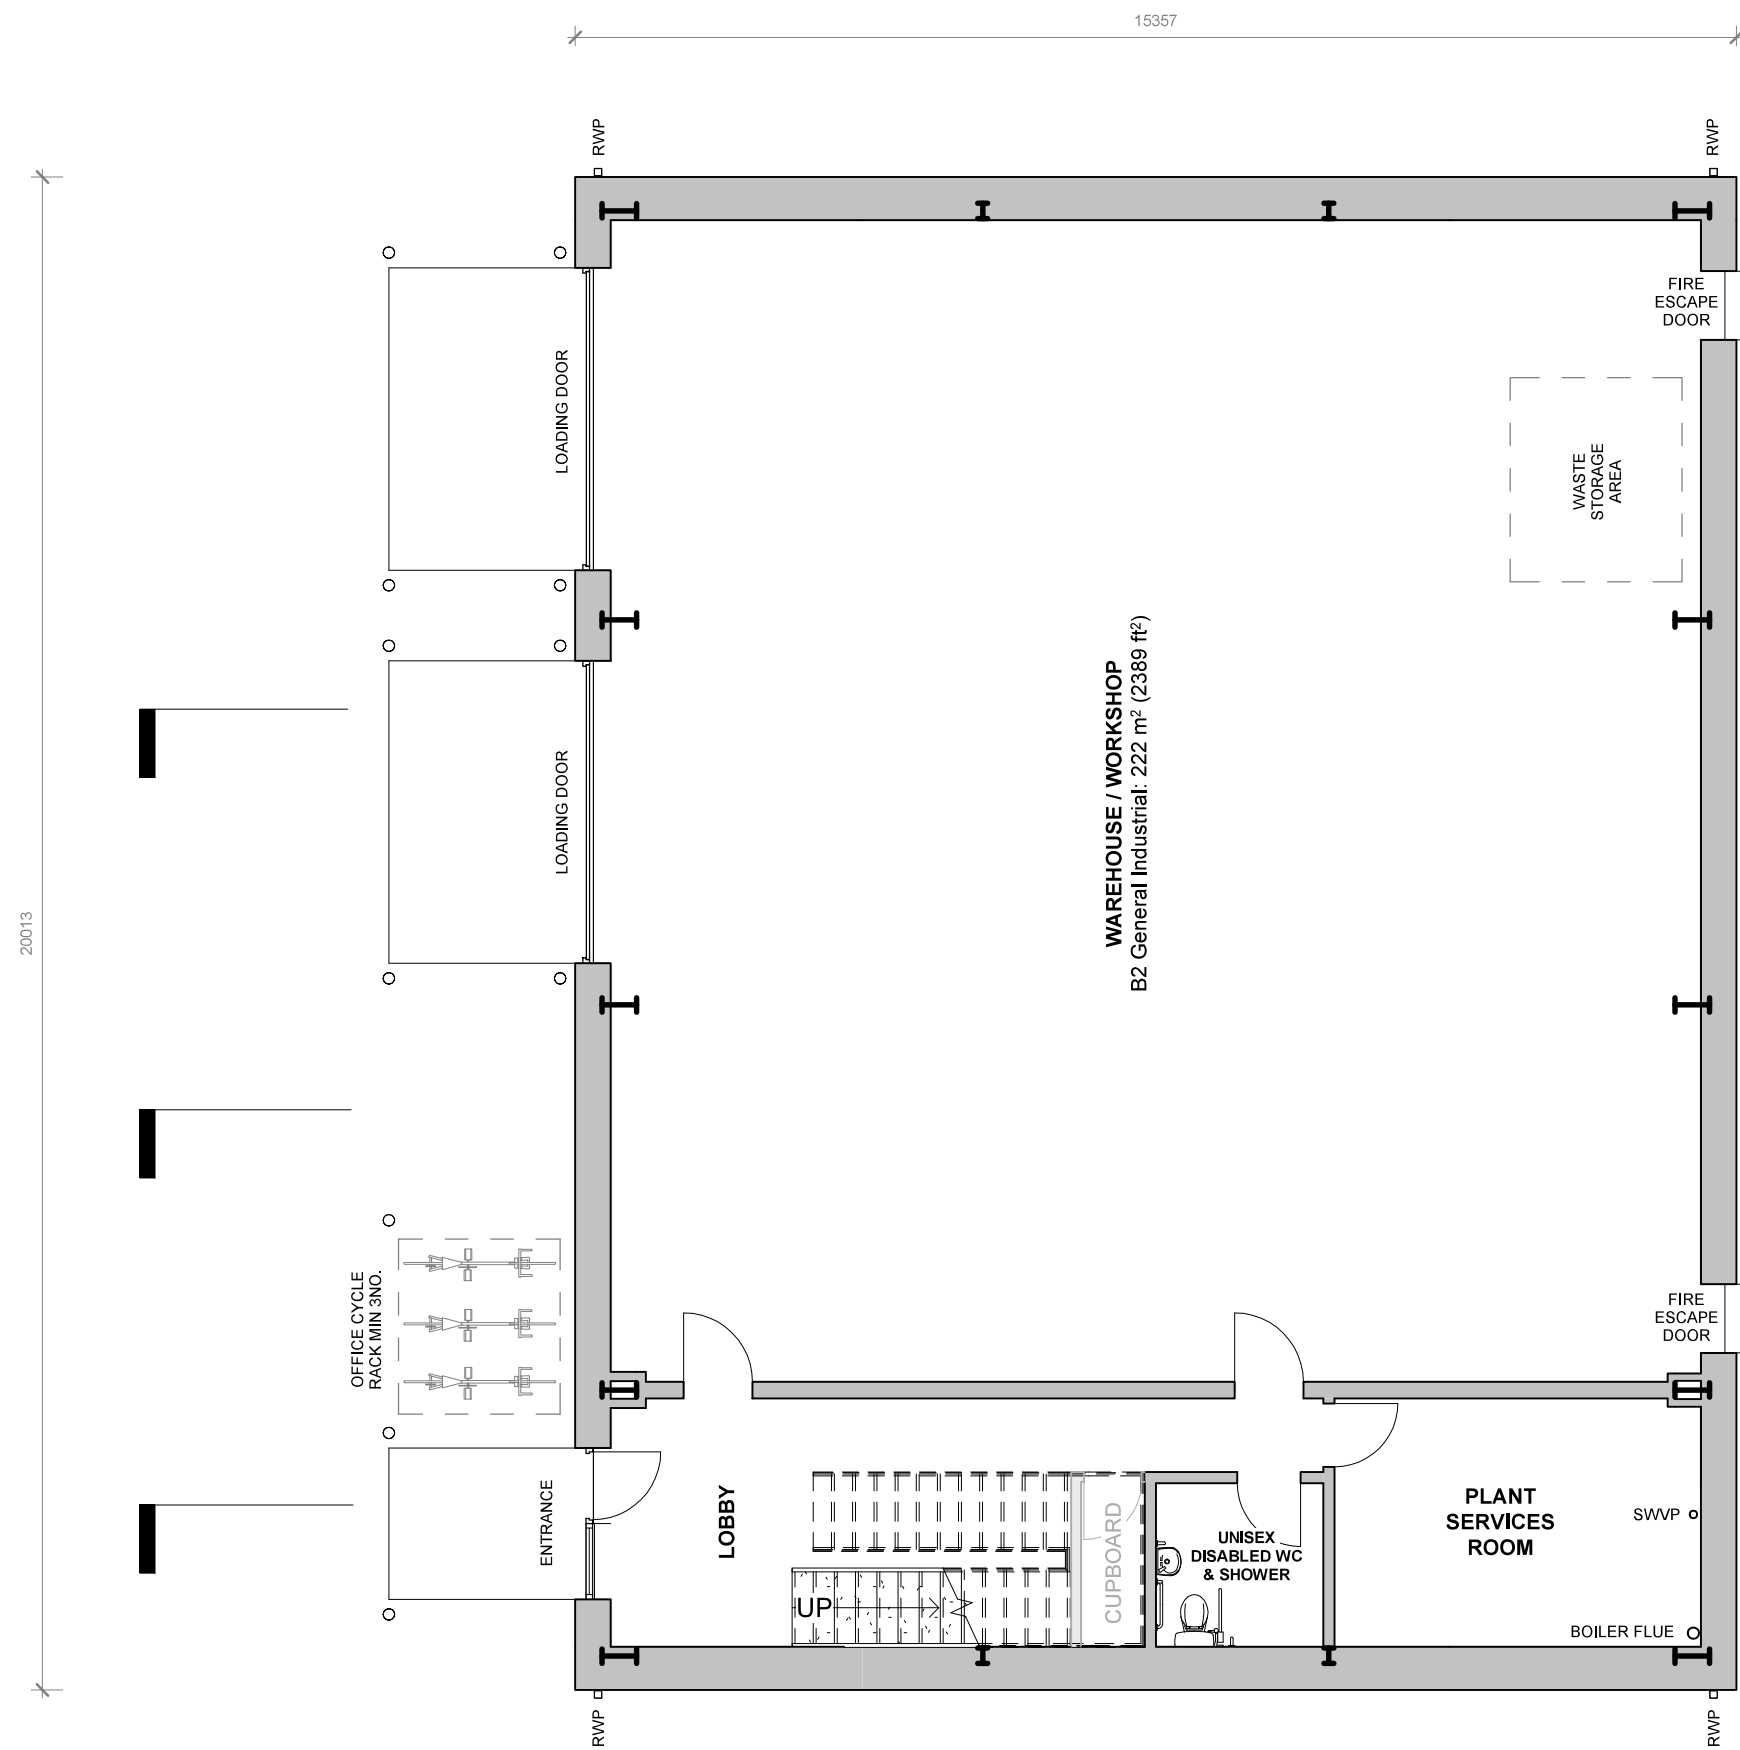


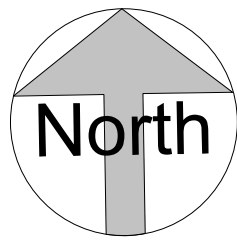

GROUND FLOOR
1 : 100

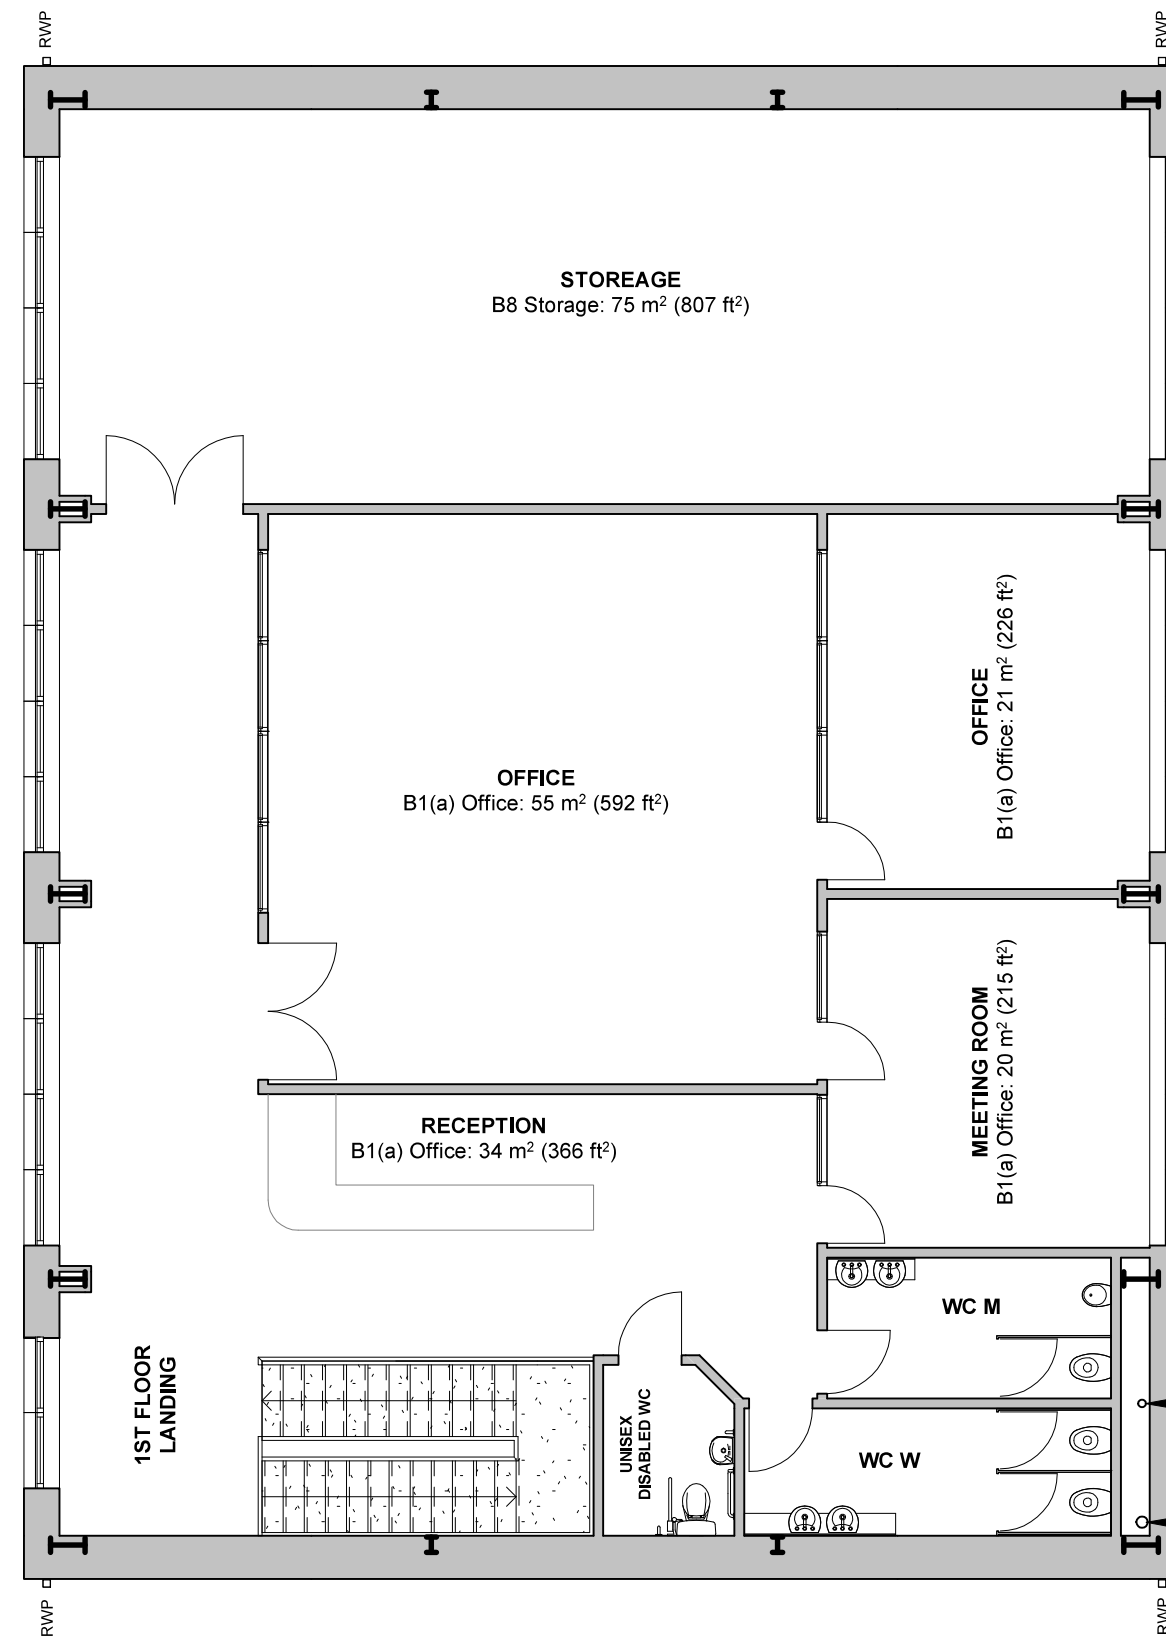


FIRST FLOOR
1 : 100

0m 1m 2m 3m 4m 5m
VISUAL SCALE 1:100 @ A1


Building Size:
Footprint: 307 m² (3308 ft²)
Ground floor: 272 m² (2929 ft²)
First Floor: 261 m² (2814 ft²)
Total internal space: 533 m² (5737 ft²)




ROOF PLAN
1 : 100

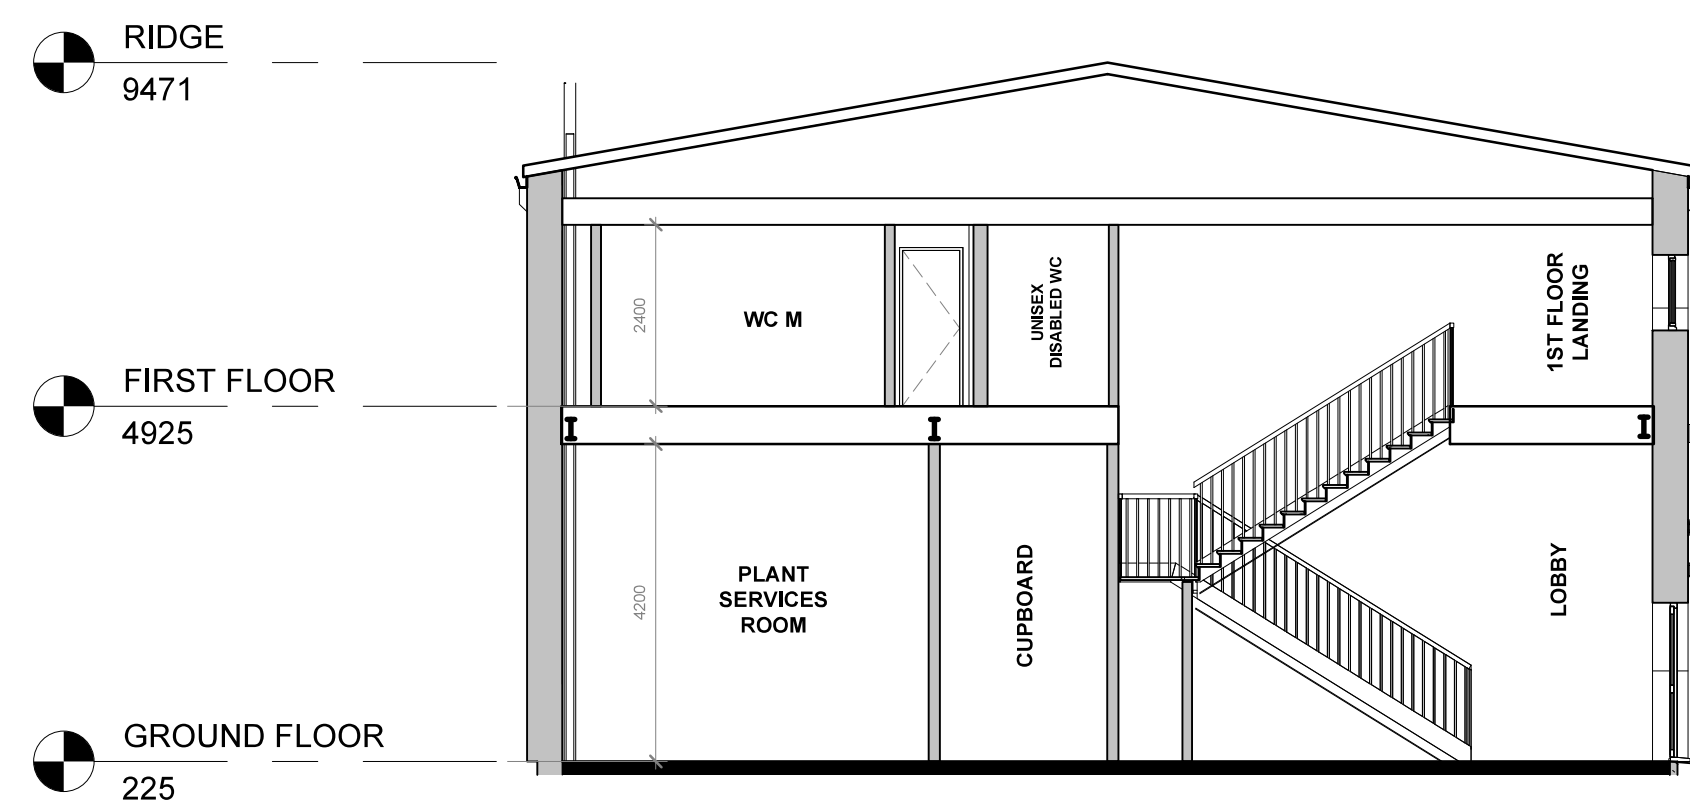

SECTION 1
1 : 100

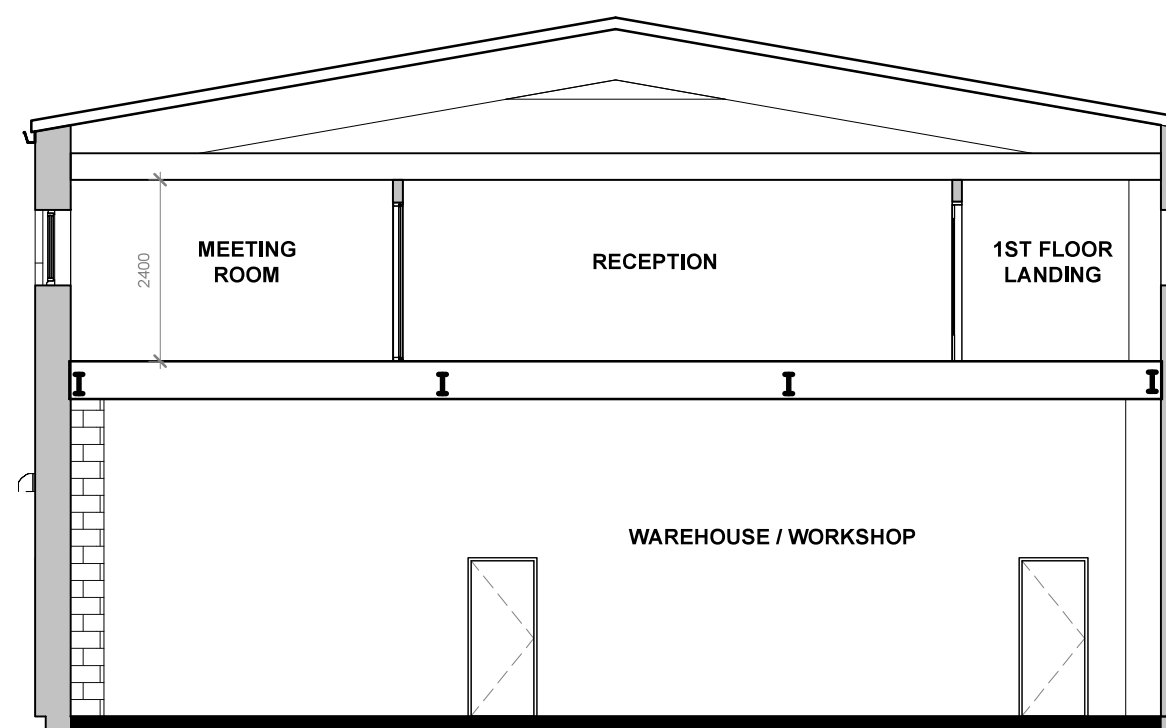

SECTION 2
1 : 100

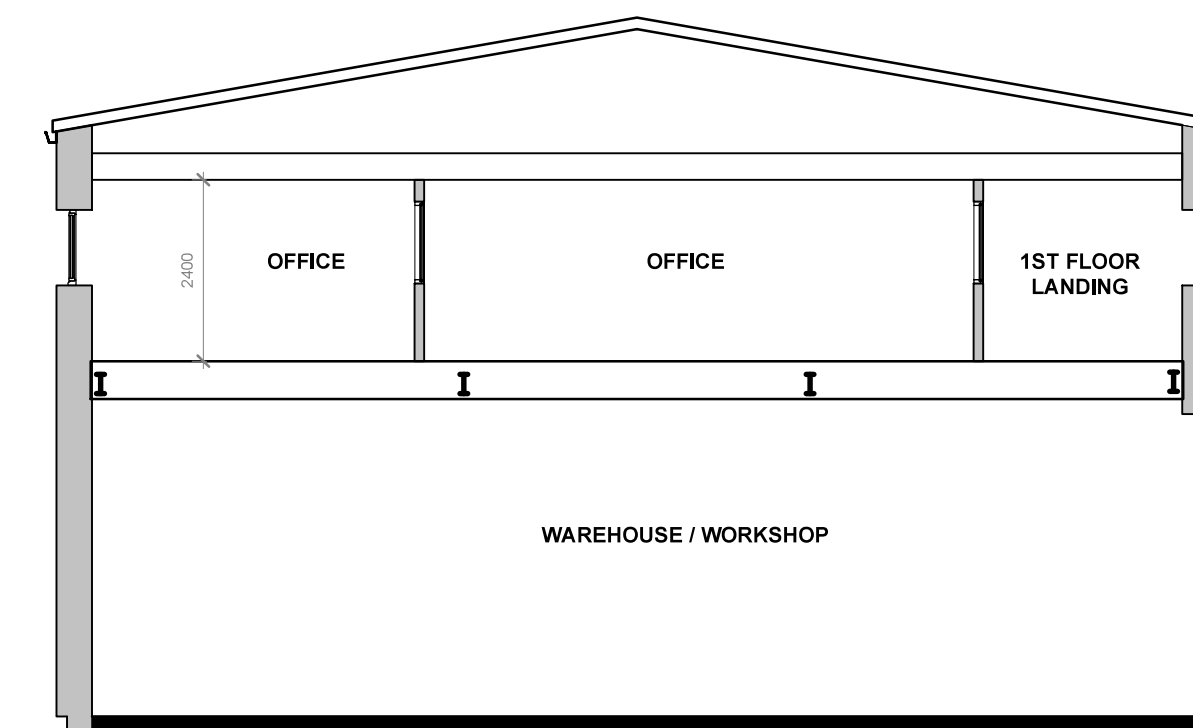

SECTION 3
1 : 100



The Planning Service
Architectural Design & Technical Drawing
Building Survey & Planning Services

www.theplanningservice.co.uk

The Planning Service
Office, 135 North Lane
Clanfield, nr Waterlooville
Hampshire PO8 0RL

T: 023 92 597364
F: 0845 519 1103
E: info@theplanningservice.co.uk

Scale is correct when printed to the stated ISO size. Figured dimensions are to be used in preference to scaled sizes and all dimensions must be checked on site by the contractor before ordering materials and/or commencing work. All dimensions in mm (millimetres) unless otherwise stated. The contractor is to ensure the works are inspected and completed to the satisfaction of the local authority. Compliance with building regulations or a party wall award / agreement is not to be assumed.

No deviation from this drawing will be permitted without the prior written consent of the designer. Under the provisions of the copyright act 1988, the copyright of this drawing and the work contained therein remains the property of the designer (the planning service), and may not be reproduced in any form whatsoever without prior written consent.

Under the construction (design and management) regulations 2015 (CDM2015) all design work for both domestic and commercial development(s) are to conform to those regulations. E&EO.

Client(s):
BM Scaffolding

Project:
**B.M Scaffolding
Brockhampton Road,
Havant Hampshire
PO9 1JU**

Drawing Title:
**PROPOSED FLOOR &
ROOF PLANS**

Project number: **220.4 [v6.1]**

Date: **07/12/2020**

Revision:

Drawn by: **JJ**

Project Status: **Stage 1**

P005

Scale 100% @ A1 **1 : 100**

07/12/2020 17:03:46