



Notes
Do not scale from this drawing.
Verify all dimensions on site before commencing work or preparing any shop drawings.
All materials, workmanship and components must comply with all relevant British Standards, Codes of Practice and any manufacturer's instructions that apply.
All errors, omissions or discrepancies must be reported to the Supervising Officer immediately upon discovery.
The drawing and design remains the copyright of SOUTH EAST ARCHITECTURAL SERVICES LIMITED until such time as assignable licence is granted.
Registered in England & Wales Company Number: 5367560 © 2020


NB:
All proposed external materials & finishes
subject to Local Planning Authority approval

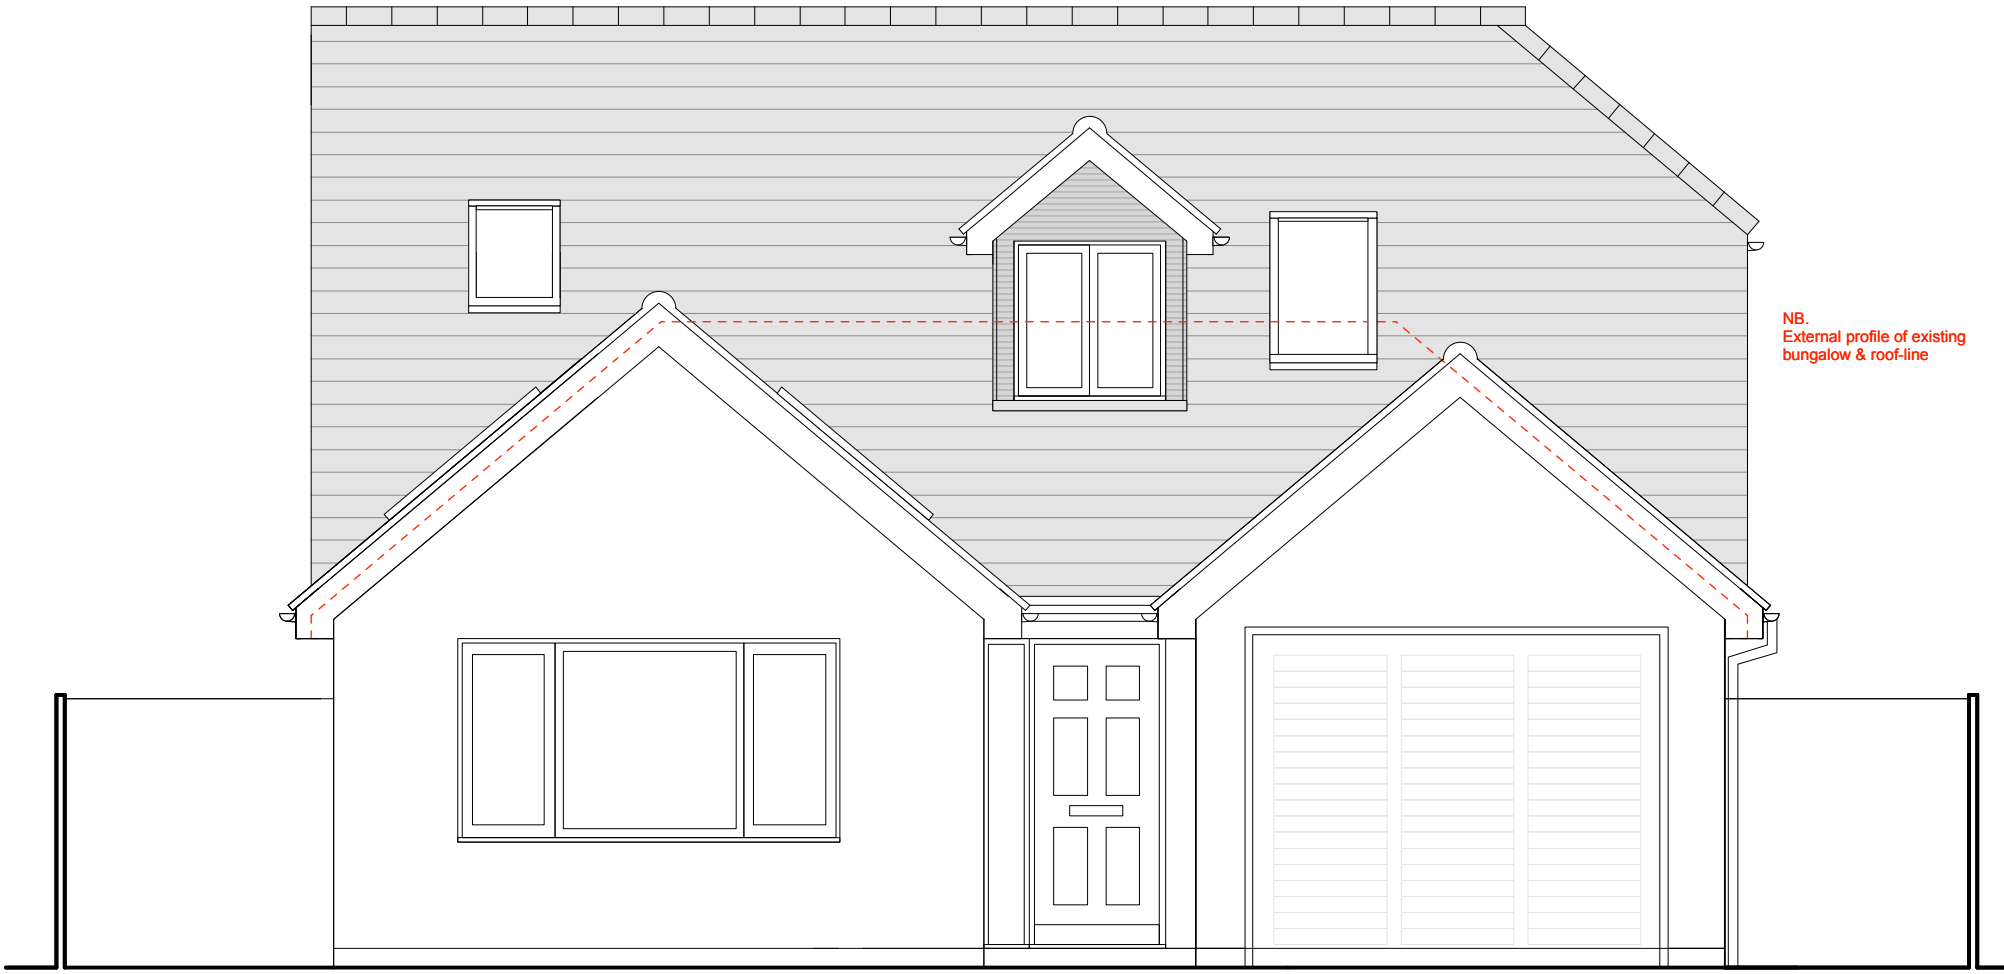


**PROPOSED FRONT ELEVATION
(EAST FACING)**
scale 1:50

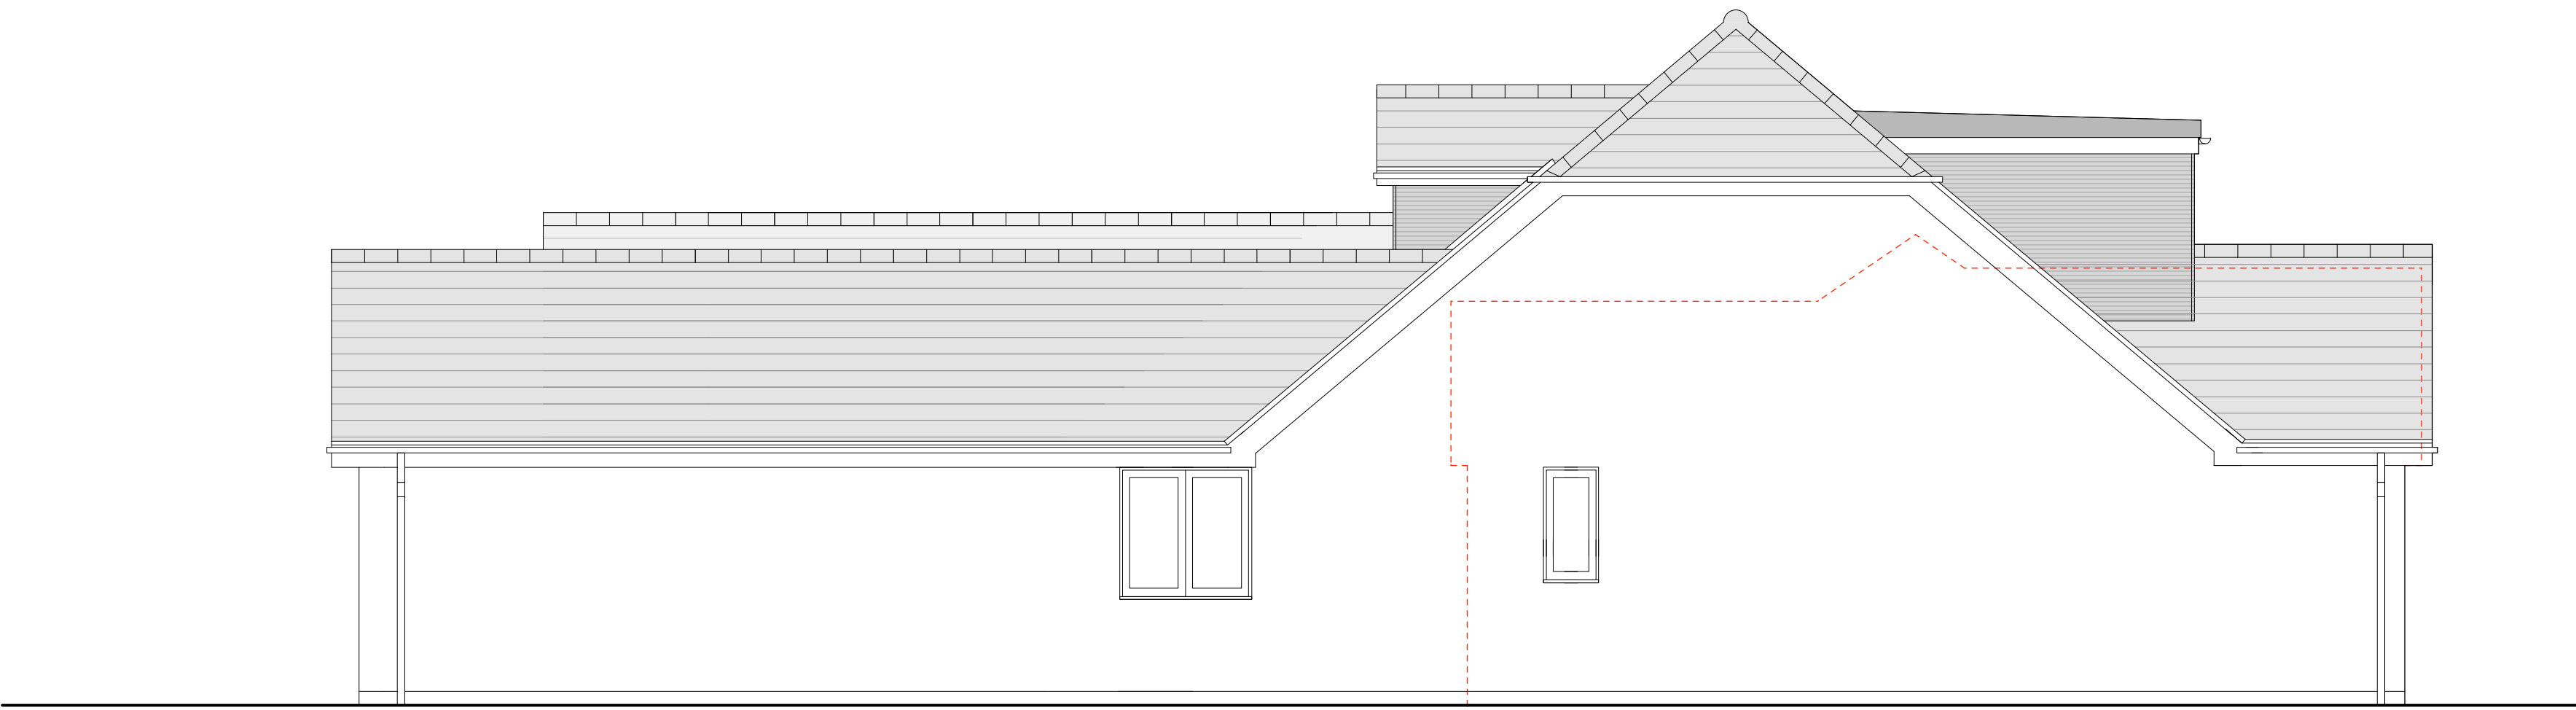


**PROPOSED SIDE ELEVATION
(NORTH FACING)**
scale 1:50

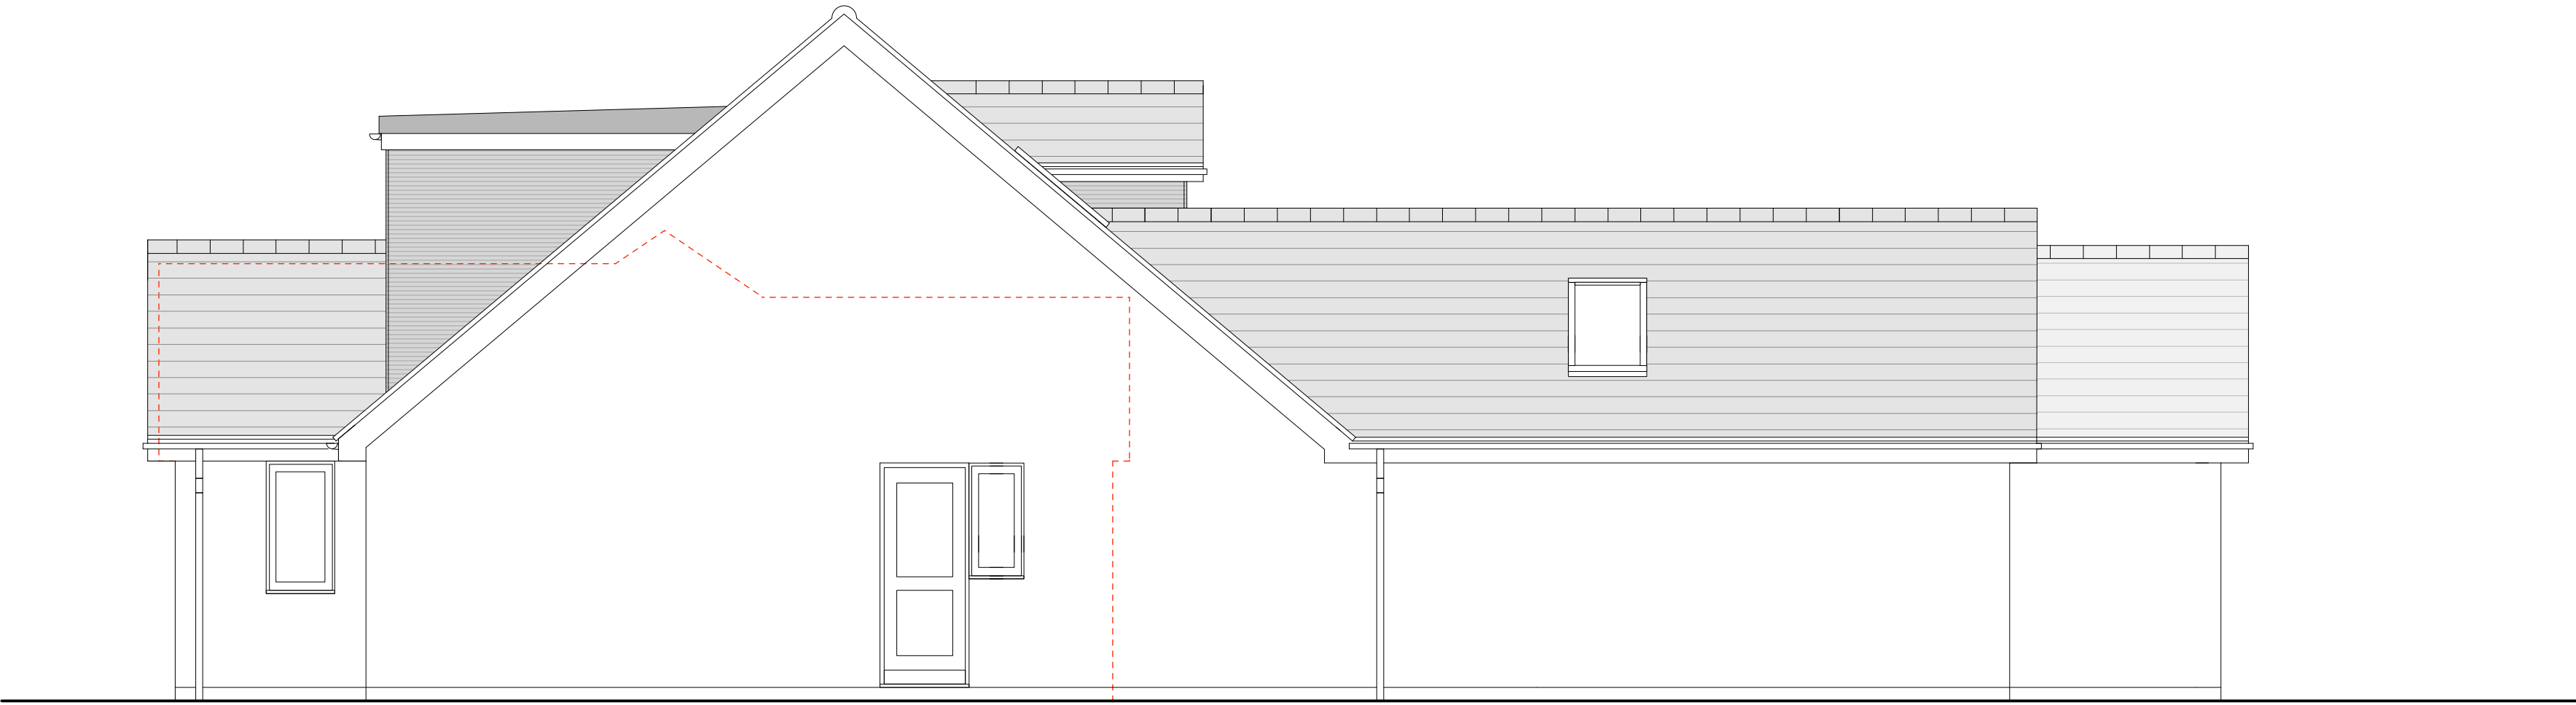

**PROPOSED SIDE ELEVATION
(SOUTH FACING)**
scale 1:50

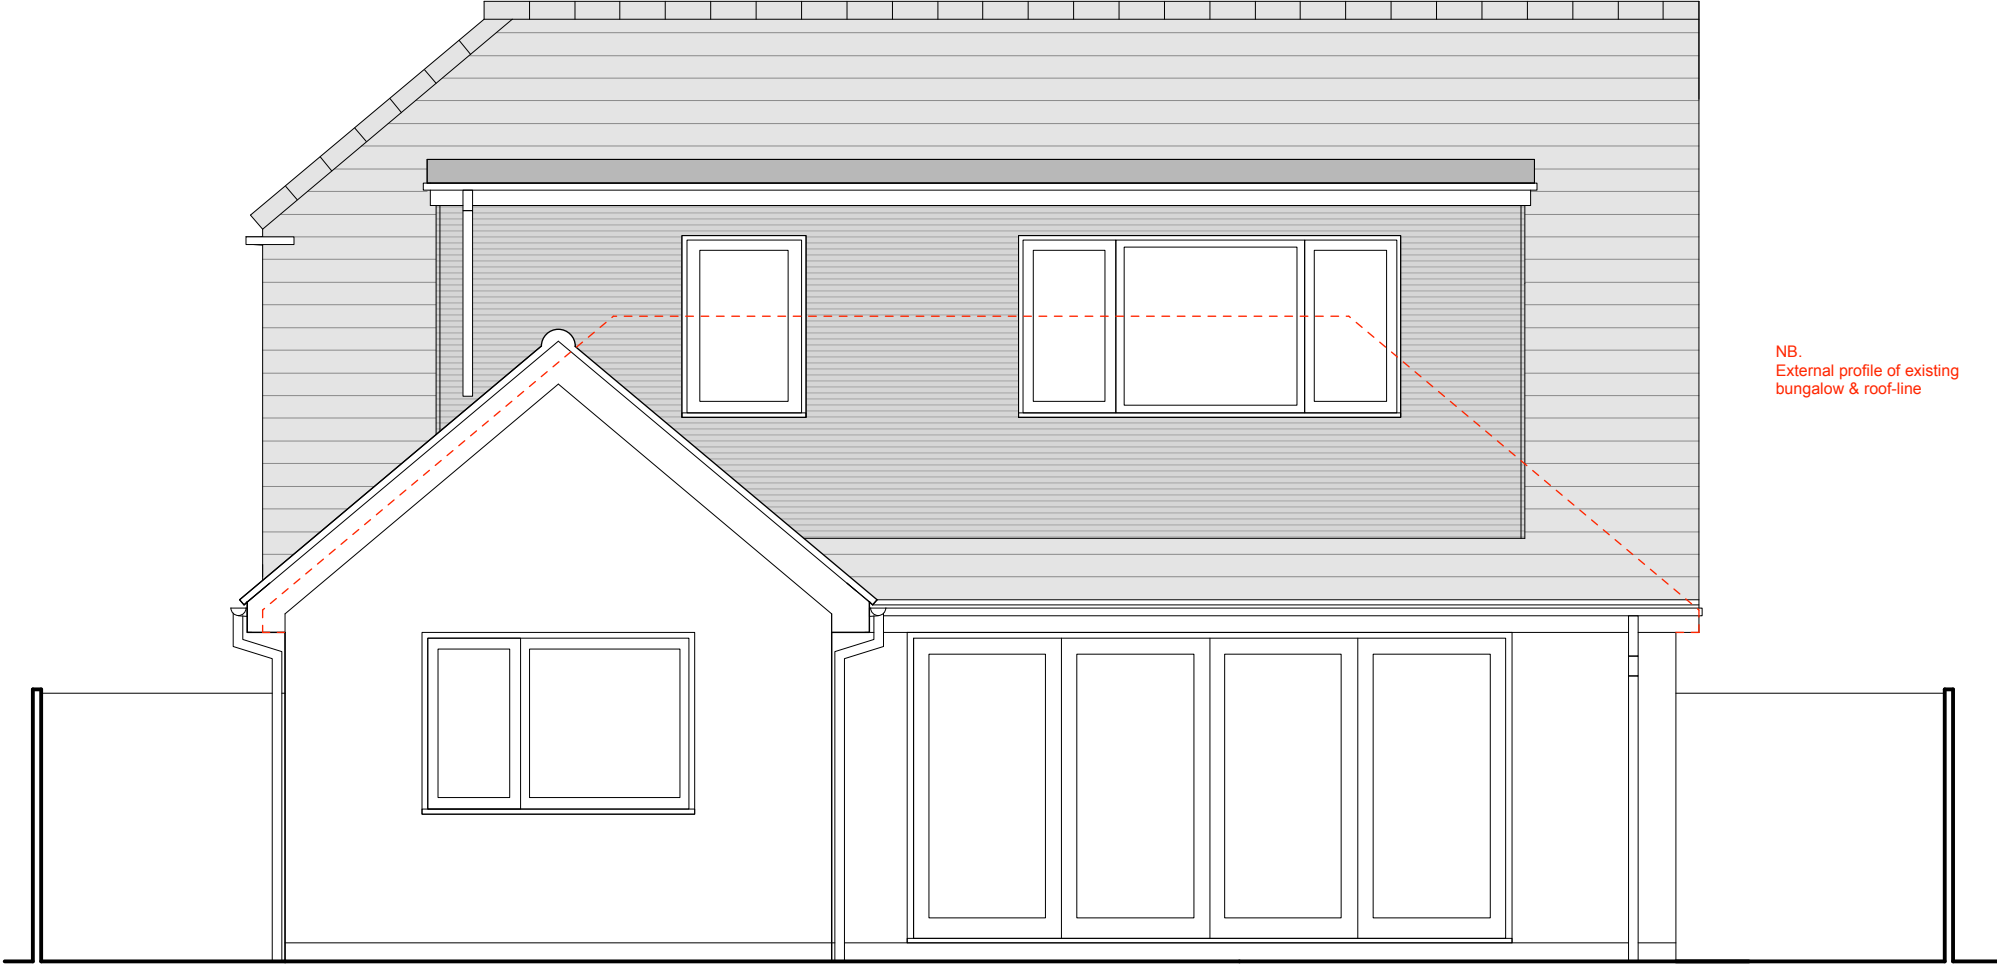

**PROPOSED REAR ELEVATION
(WEST FACING)**
scale 1:50

 

PROJECT		DRAWING TITLE	
Proposed Development at 1 Nutbourne Road, Hayling Island, Hampshire, PO11 9RT		Proposed Elevations	
		CLIENT	Mr J. Pritchard
SCALE	DATE	DRAWING NO.	REVISION
1:50 @ A1	Oct 2020	19/2411/PL/03	B

NATURE OF REVISIONS		
A	Client Amendments	Oct 2020
B	Planning Application Amendments	Jan 2021



SOUTH EAST ARCHITECTURAL SERVICES LTD
152 MORTIMER STREET, HERNE BAY, KENT, CT6 5DU

tel (01227) 283100 info@seas.me.uk www.seas.me.uk

