



Rev.	Date	Note	Author	Checked
A	07/01/2021	Width of side extension reduced by 500mm following consultation with LPA.	PW	**

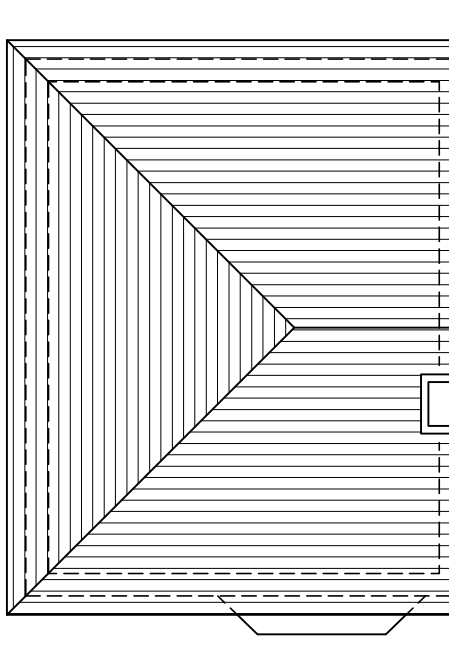


EXISTING ROOF PLAN
SCALE 1:100

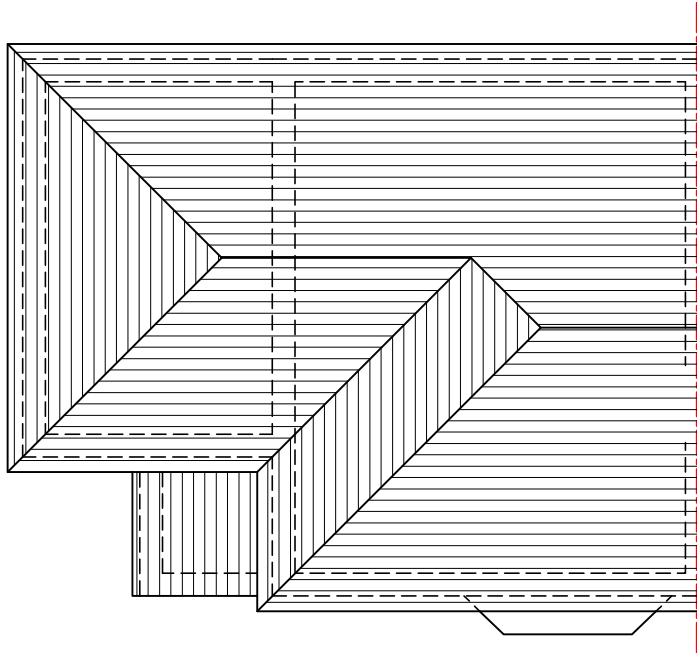

PROPOSED ROOF PLAN
SCALE 1:100

PLAN KEY

- EXISTING WALLS
- NEW WALLS
- BOUNDARY

 

Project	TWO STOREY SIDE EXTENSION 1 COLEMORE SQUARE HAVANT PO9 2BU					Drawing	ROOF PLANS			
						Job-Dwg Number	2003-PL-004		Rev.	A
Client	MR G AYLING					 ENDURE BUILDING DESIGN LTD 18 Knowsley Crescent, Cosham Portsmouth, PO6 2PJ pw@endurebd.com				
Status	PLANNING									
Scale	1:100		Sheet Size A3							
Author	PW	Checked	**	Date	07/01/2021					