

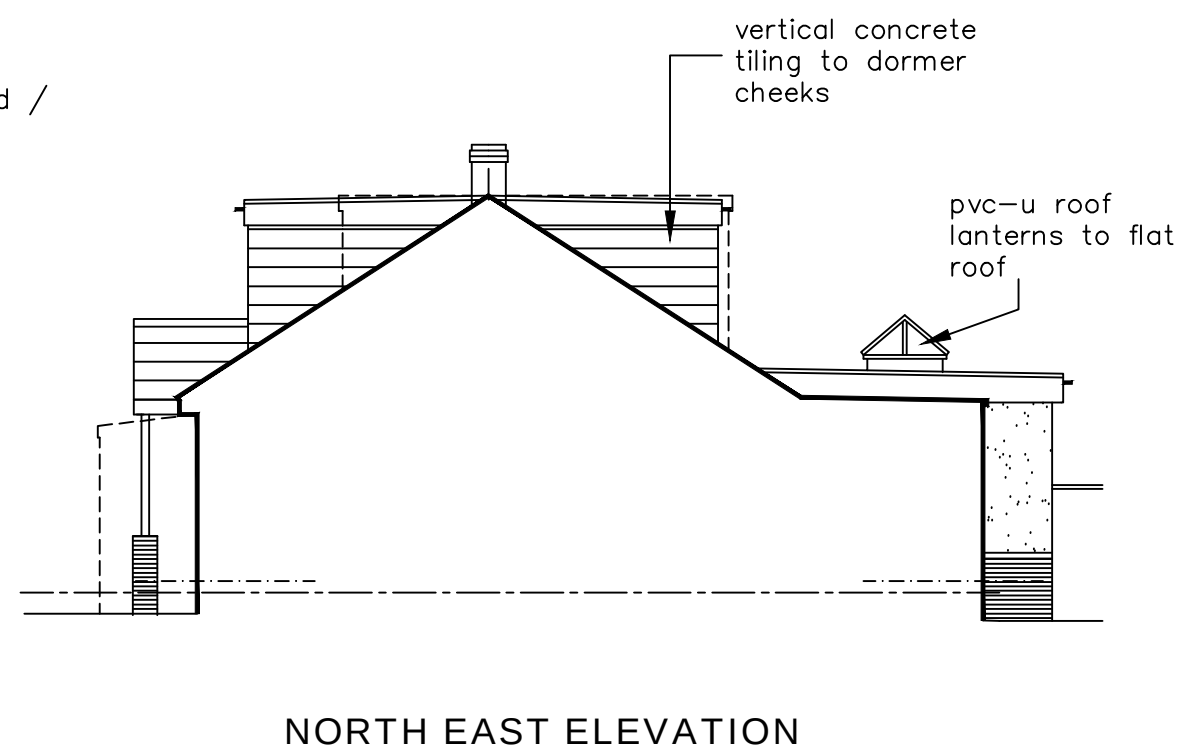
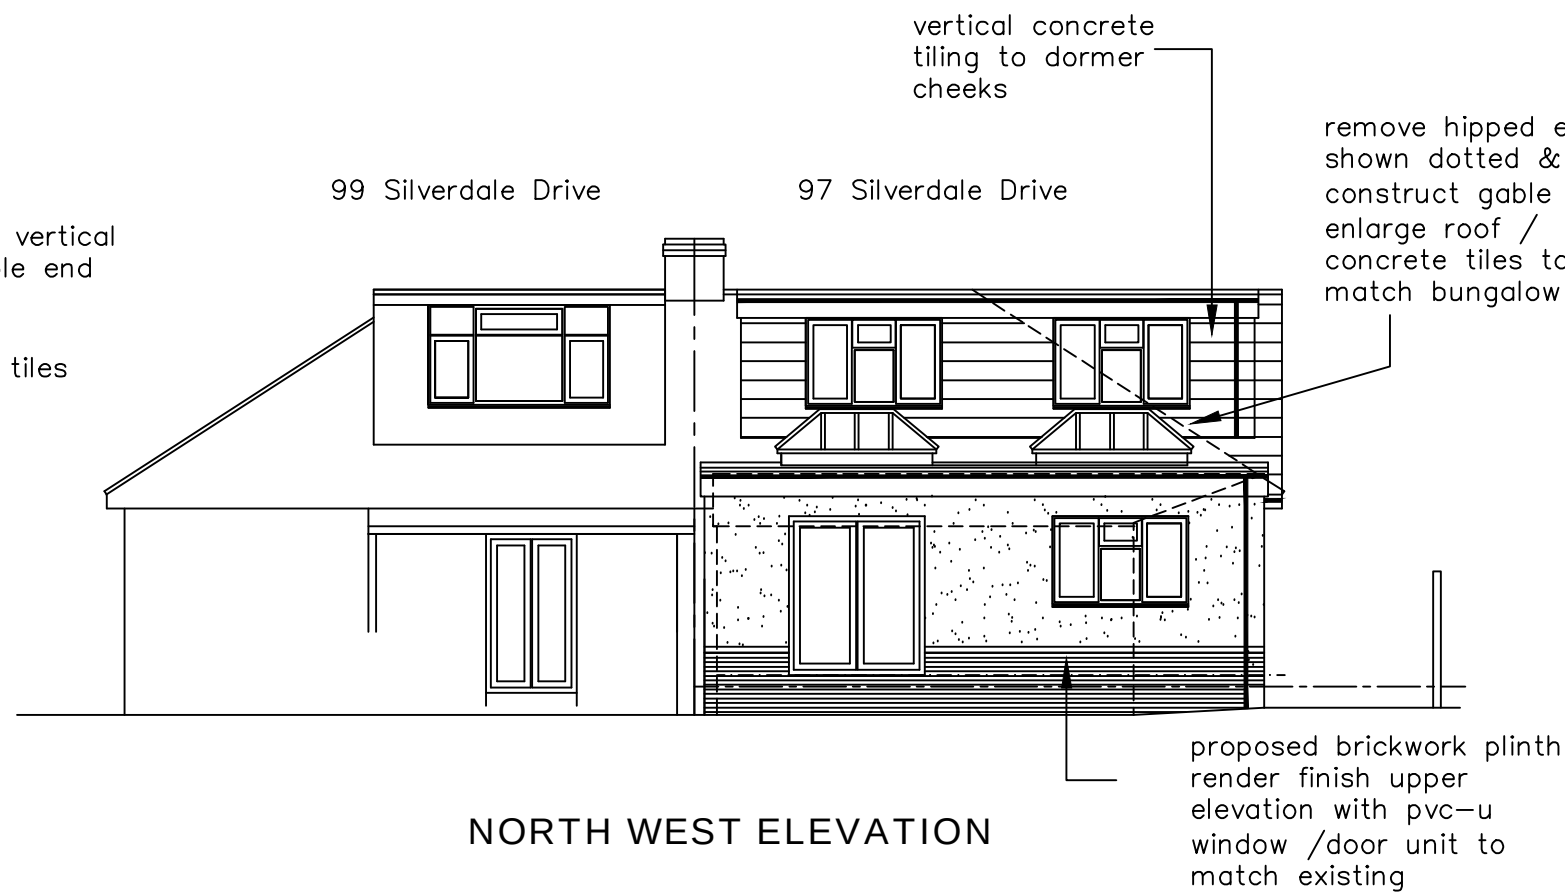
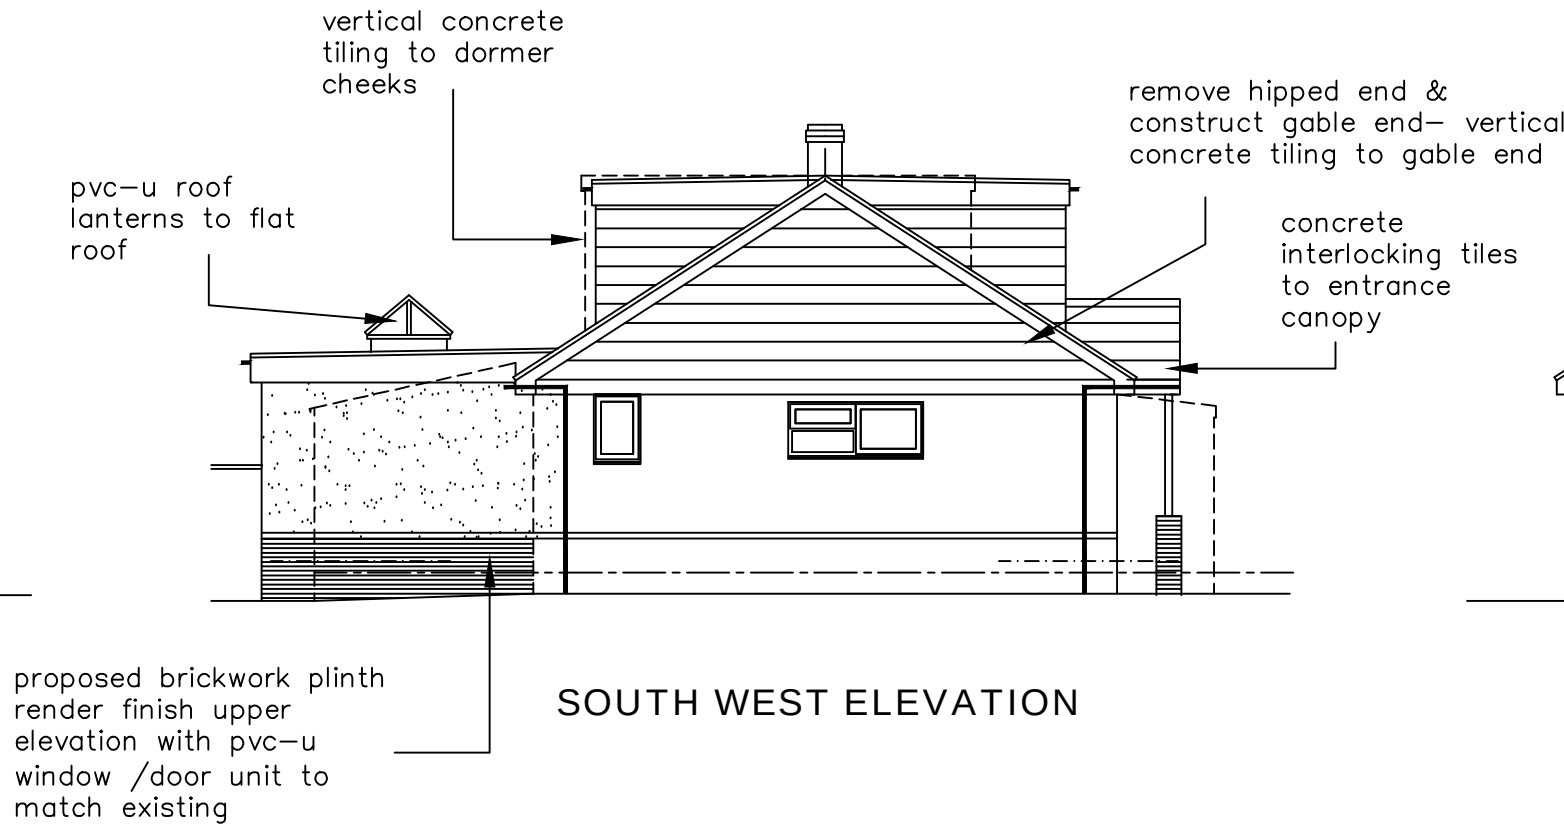
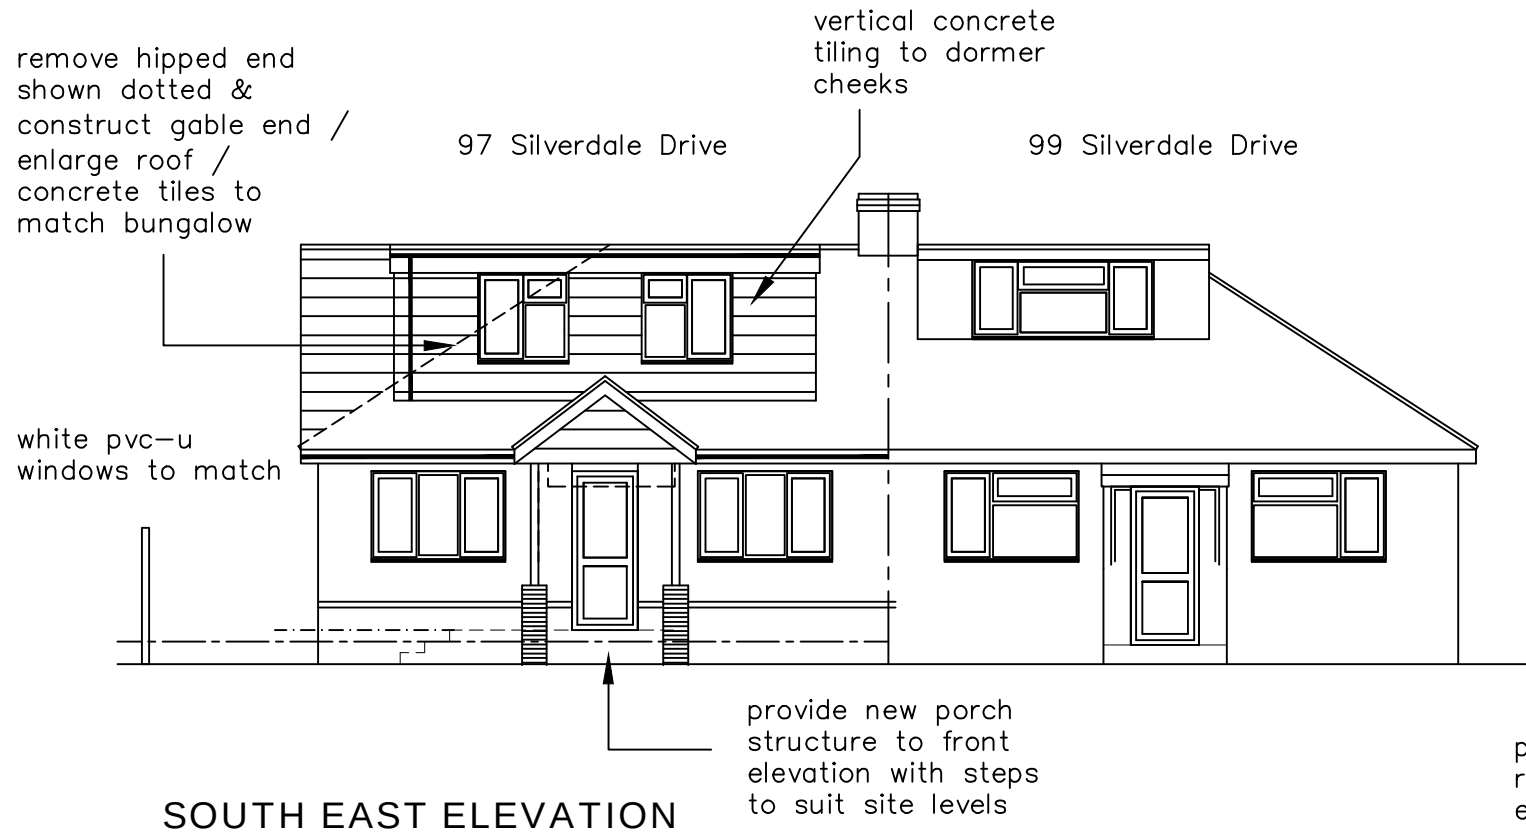
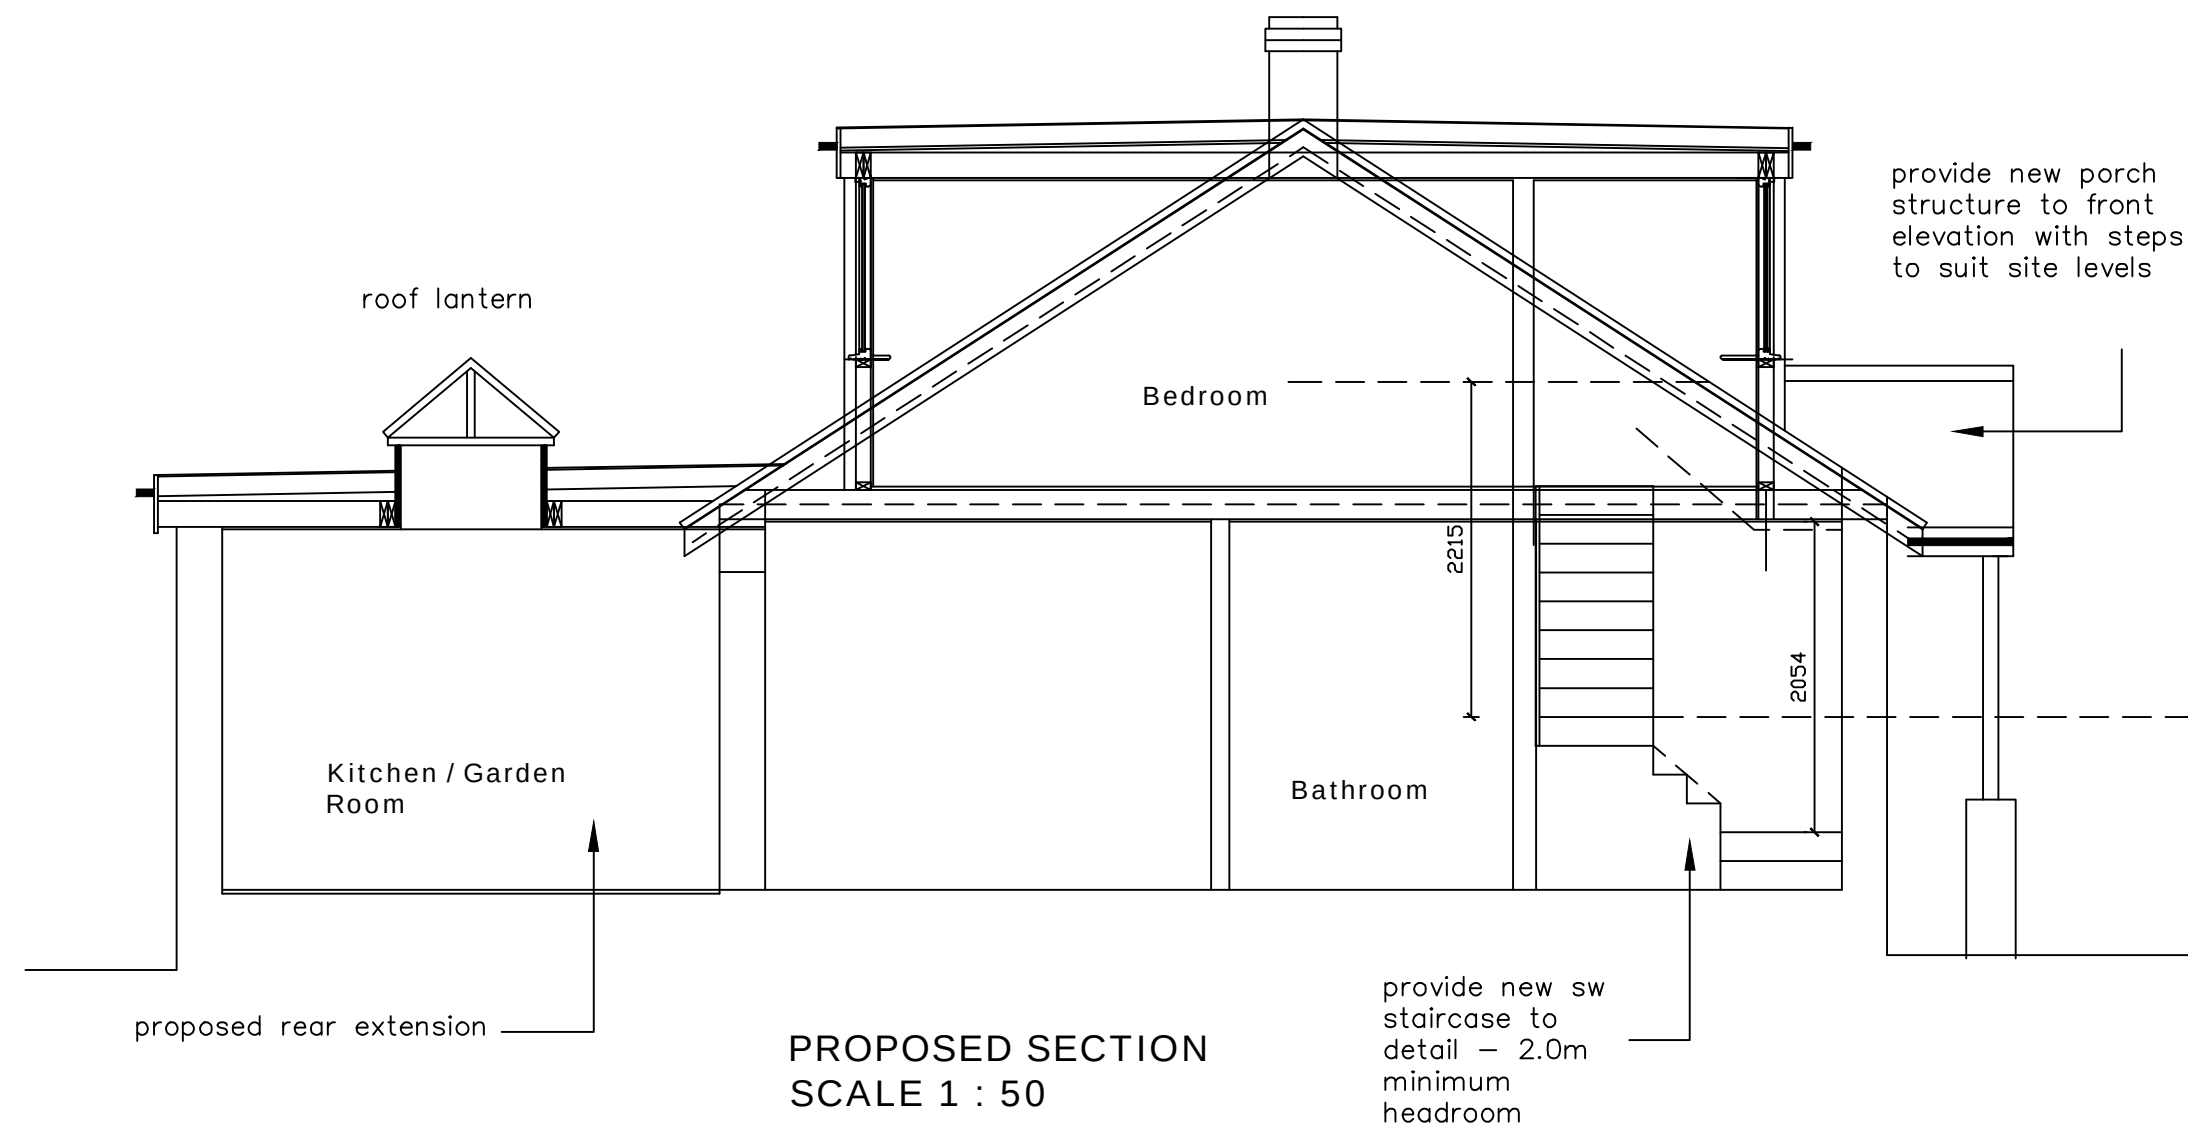
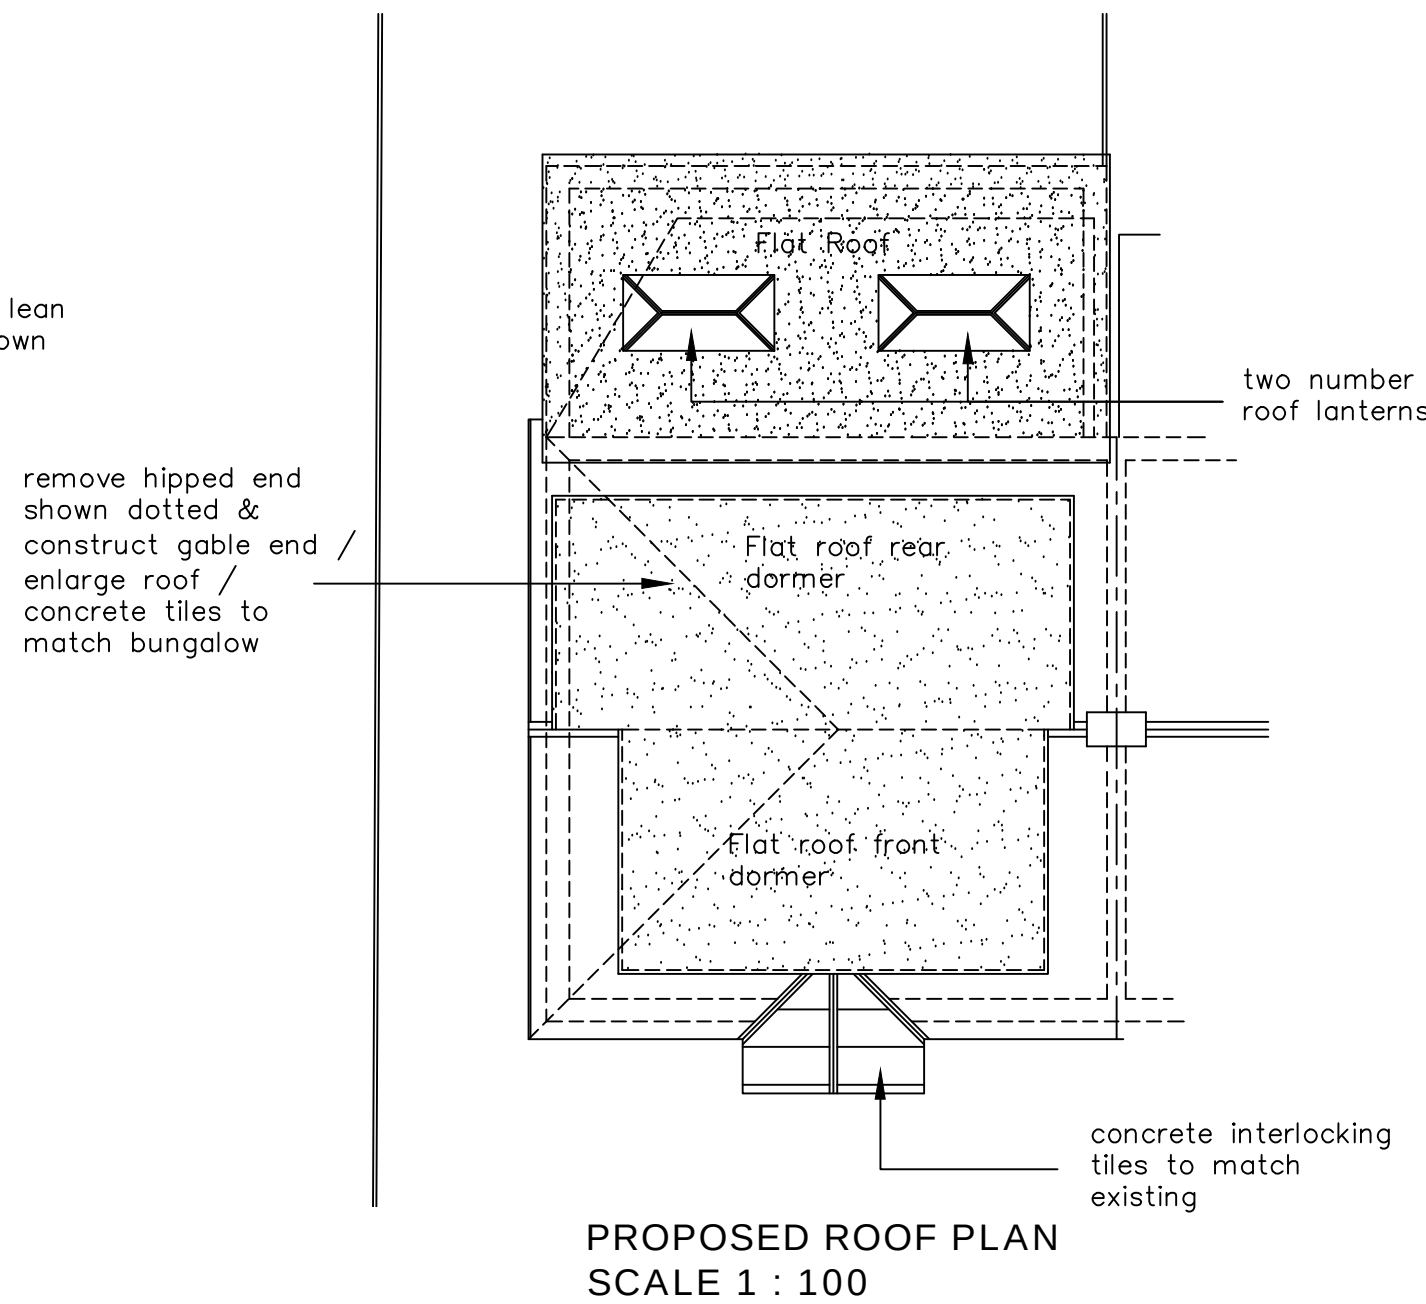


PROPOSED ELEVATIONS
SCALE 1 : 100

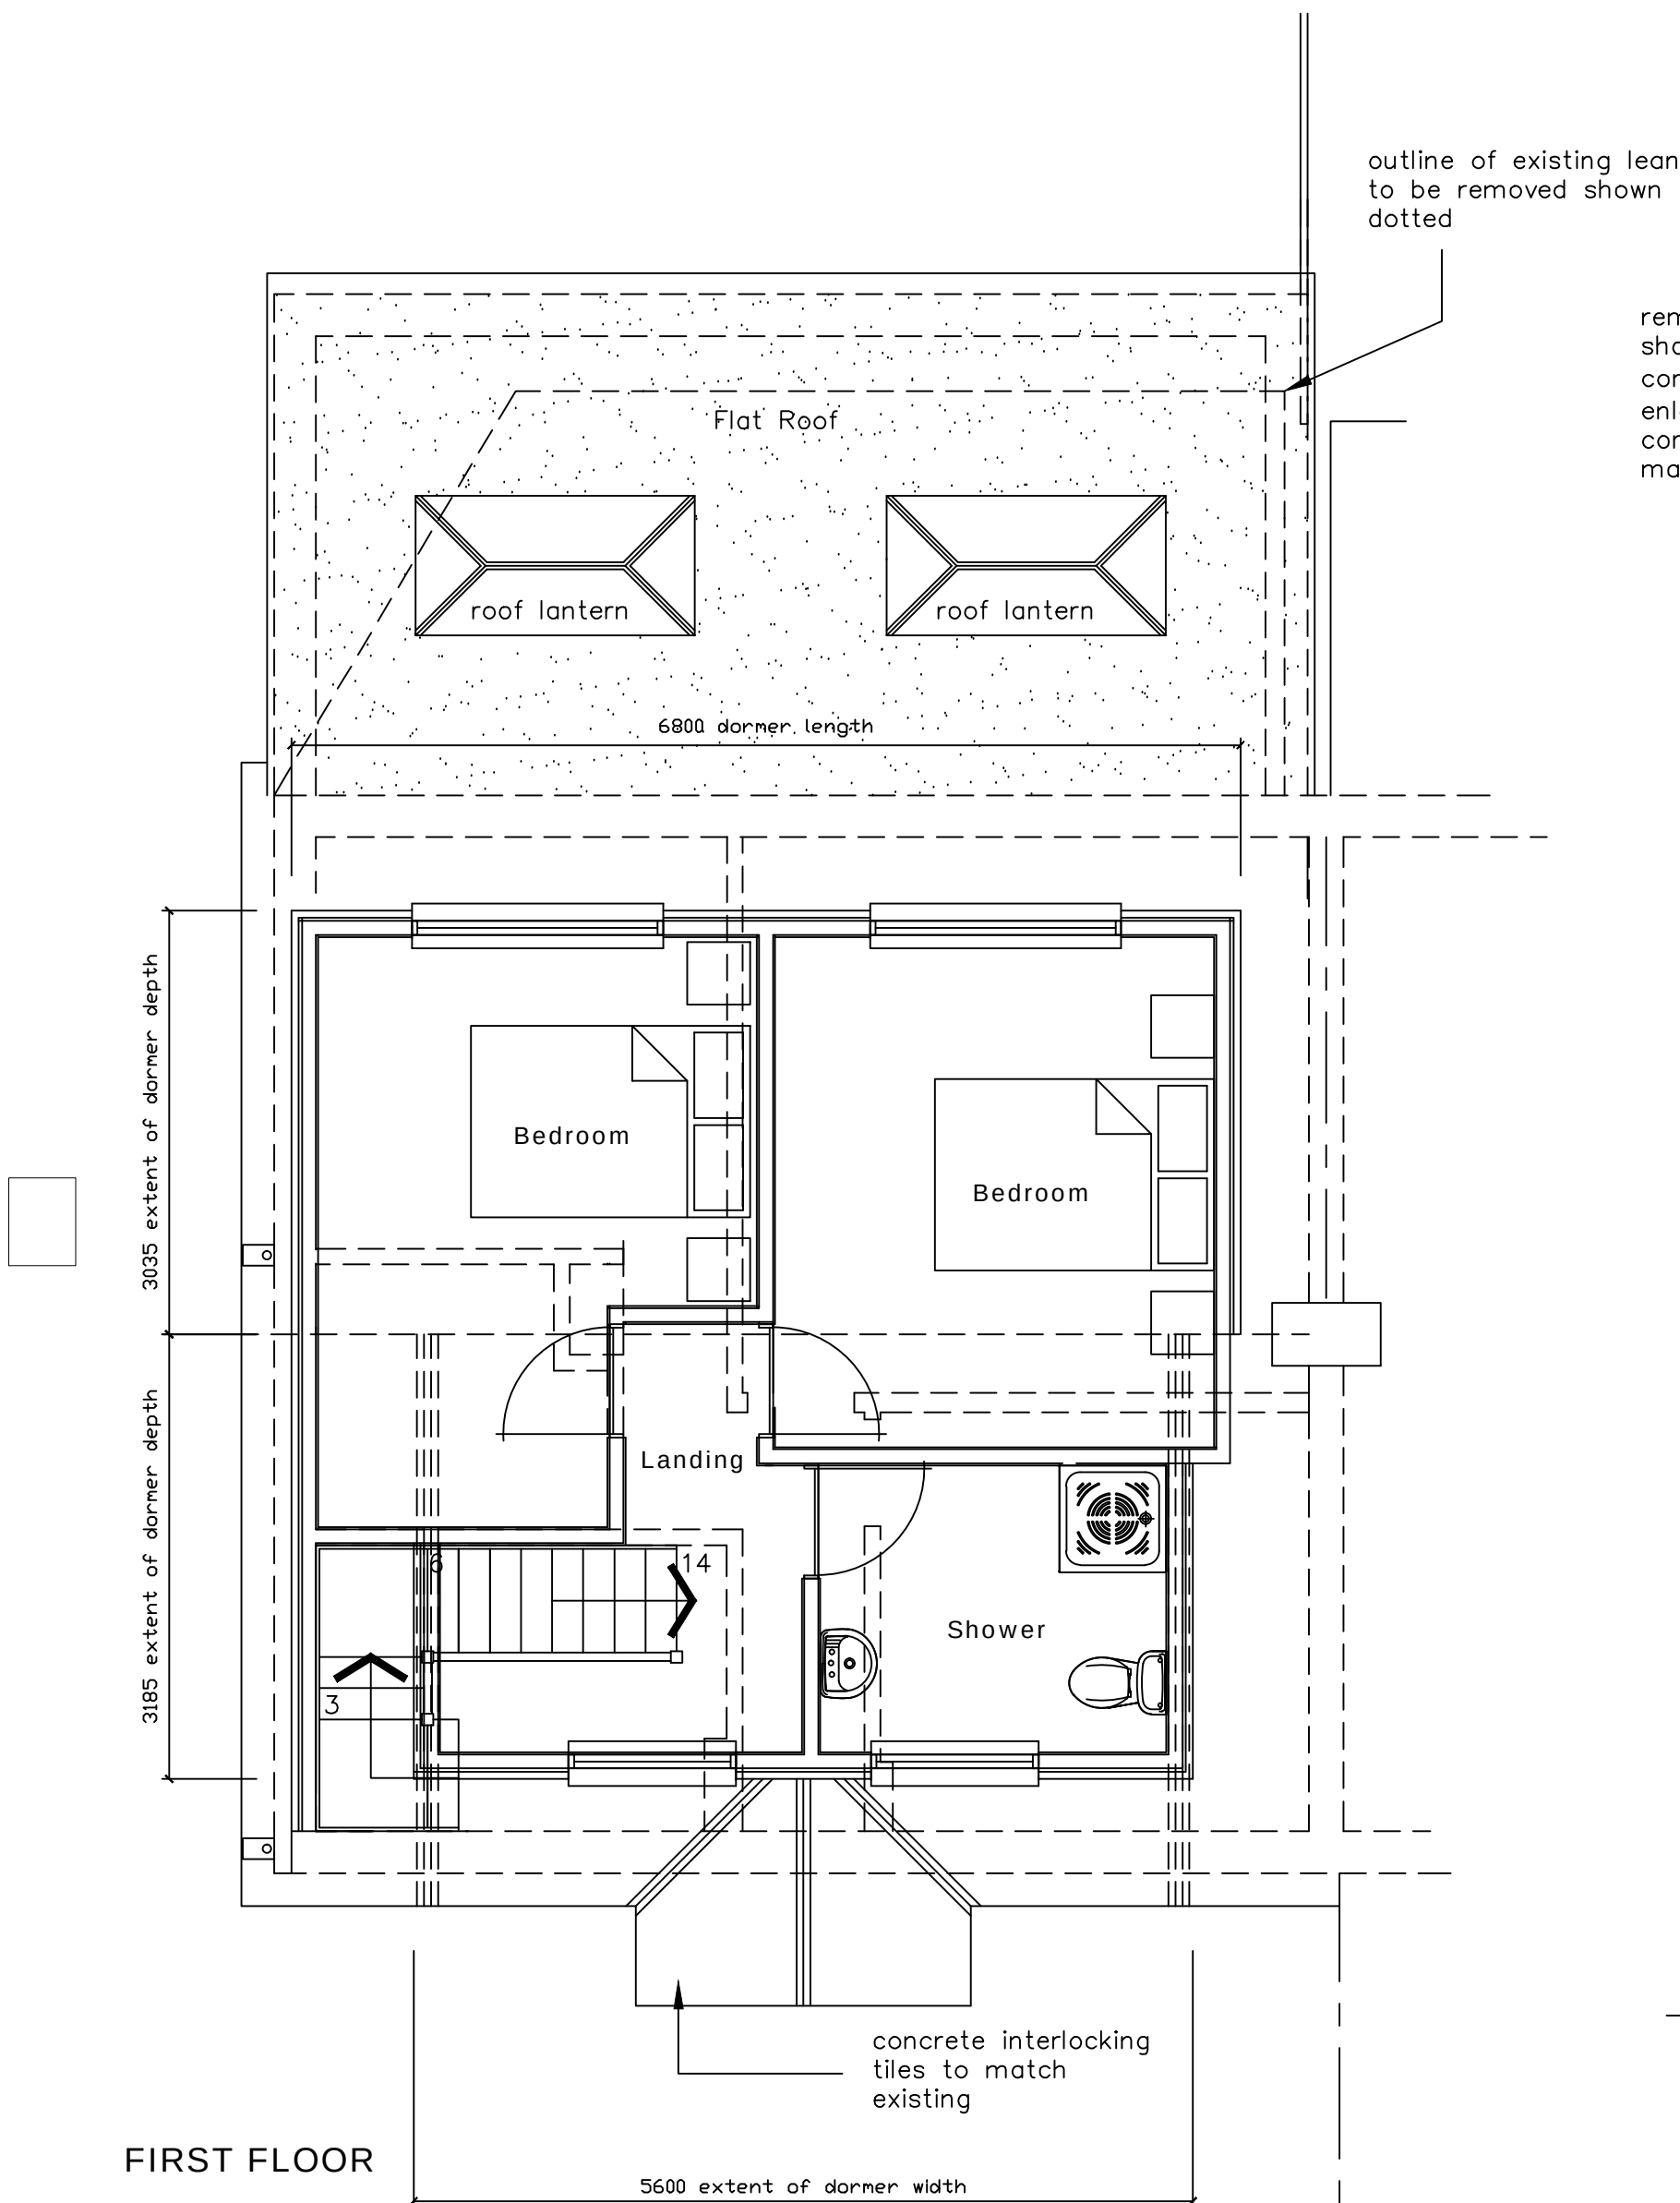

PROPOSED FLOOR LAYOUTS
SCALE 1 : 50

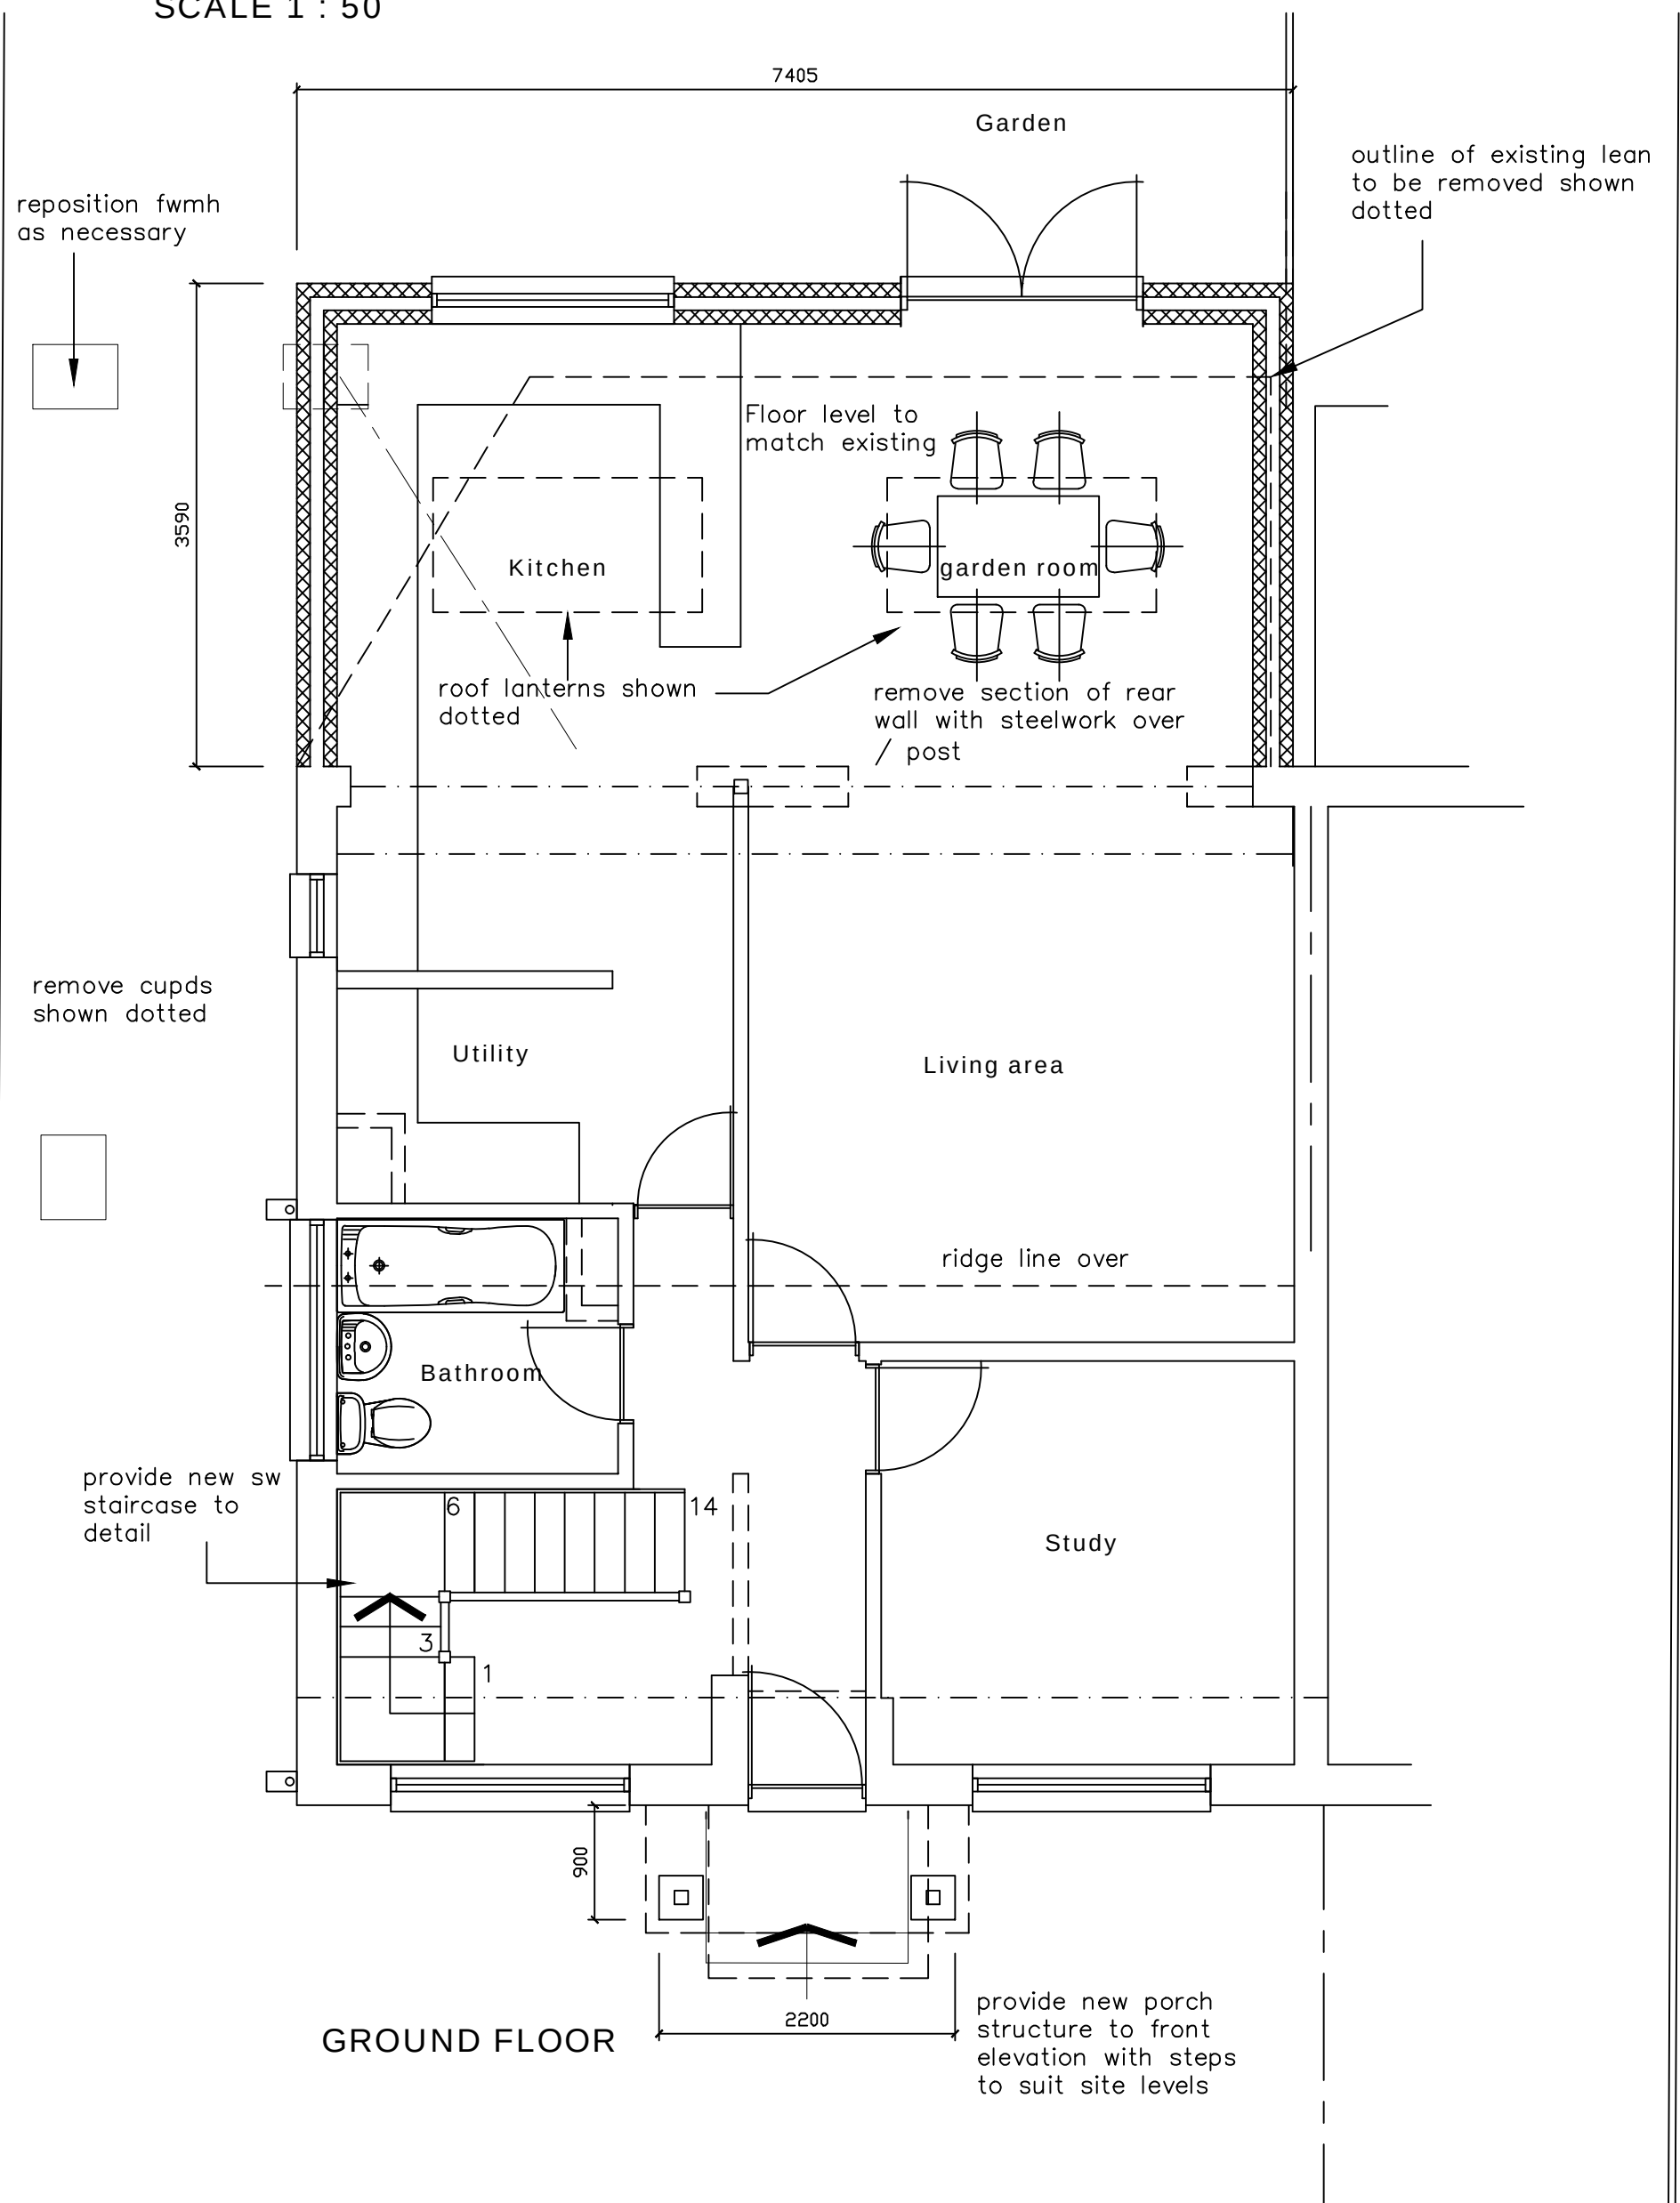

KEY:

	Blockwork
	External brickwork
	Timber/metal framed stud walling
	Mains Powered Extract Fan
	Mains Powered interconnecting smoke detectors
	SVP Soil & vent pipe
	SS Stub stack
	RWP Rain water pipe
	Spot levels

NOTES:
The design and construction of this project shall be in accordance with the current Building Regulations & NHBC Standards. These notes & drawings have been prepared solely for the purpose of Planning & Building Regulation approval.


Do not scale from this drawing unless for Planning purposes. All dimensions to be checked on-site and any alterations to be approved by the Architect and/or client prior to any work commencing.

Ordinance Survey Licence No: 100047591

This drawing to be copyright and to be read in conjunction with all other drawings

AMENDMENTS:

Rev A : Front & rear dormers reduced in size, bedroom 3 omitted to first floor, shower room repositioned - 17/12/20
Rev B : Windows centralised in front dormer - 18/12/20
Rev C : Staircase / front dormer amended - 13/01/21

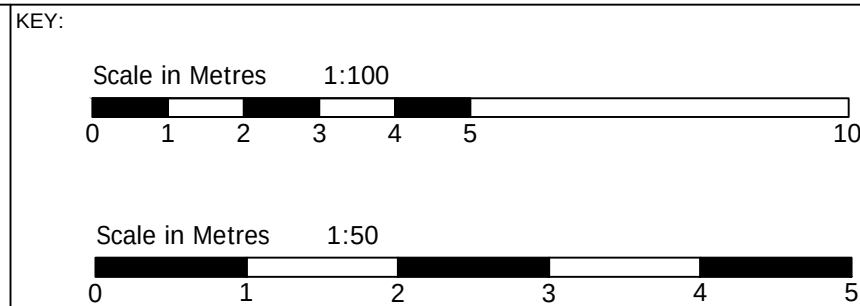

CLIENT NAME
& ADDRESS

Mr & Mrs B Marchant
72 Silverdale Drive
Waterlooville
PO7 6DP

PROJECT
ADDRESS

97 Silverdale Drive
Waterlooville
PO7 6DU

DRAWING DETAILS

PLANNING DRAWING

Proposed Floor Layouts, Roof Plan, Section & Elevations

PROJECT No 942	DWG No 2	REV No C
SCALE 1:100 1:50 @ A1	DRAWN BWH	DATE 14/10/20

BH ARCHITECTURE Ltd
Heath Cottage
Newlands Lane
Purbrook
Waterlooville
Hants
PO7 5SQ
Tel: 023 9223 2322
Mob: 07747 771808
E-mail: bernard@bernardharding.com