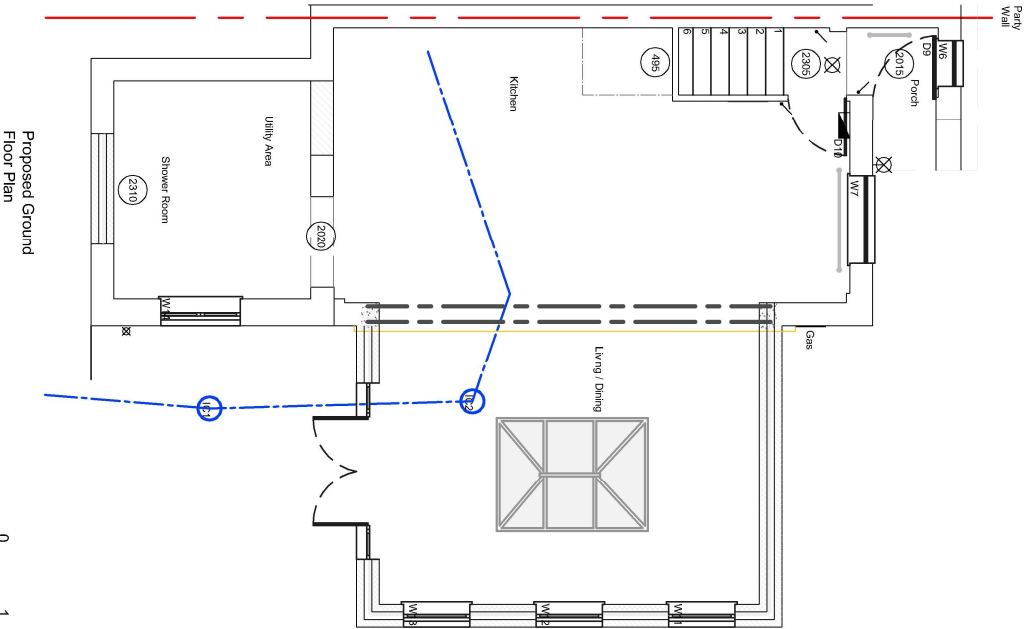
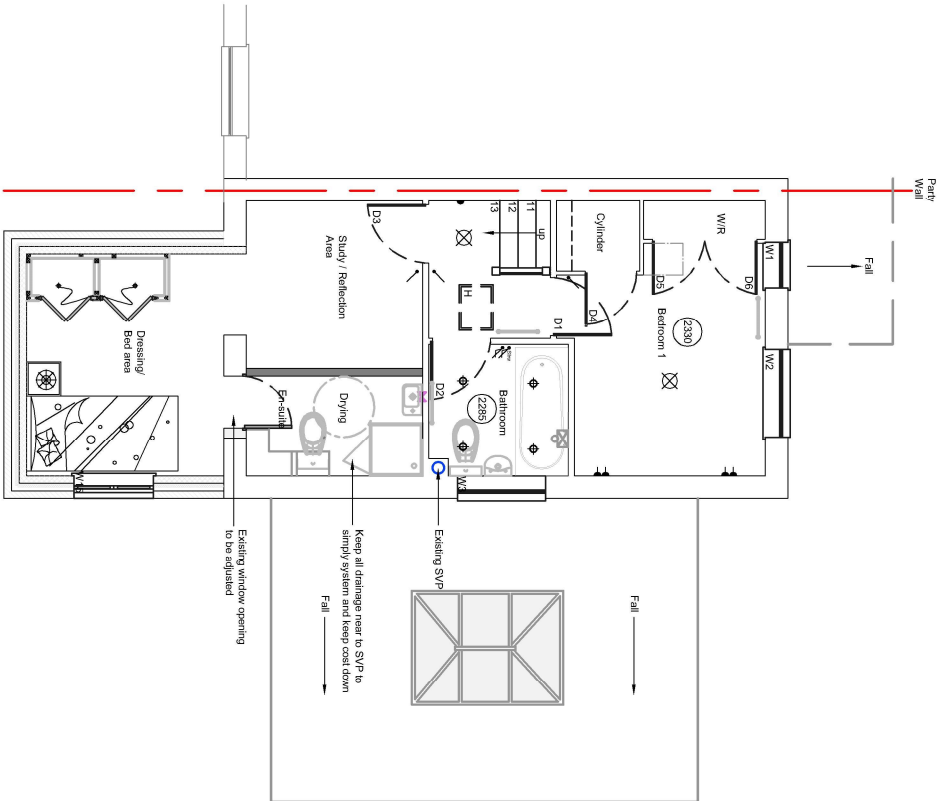
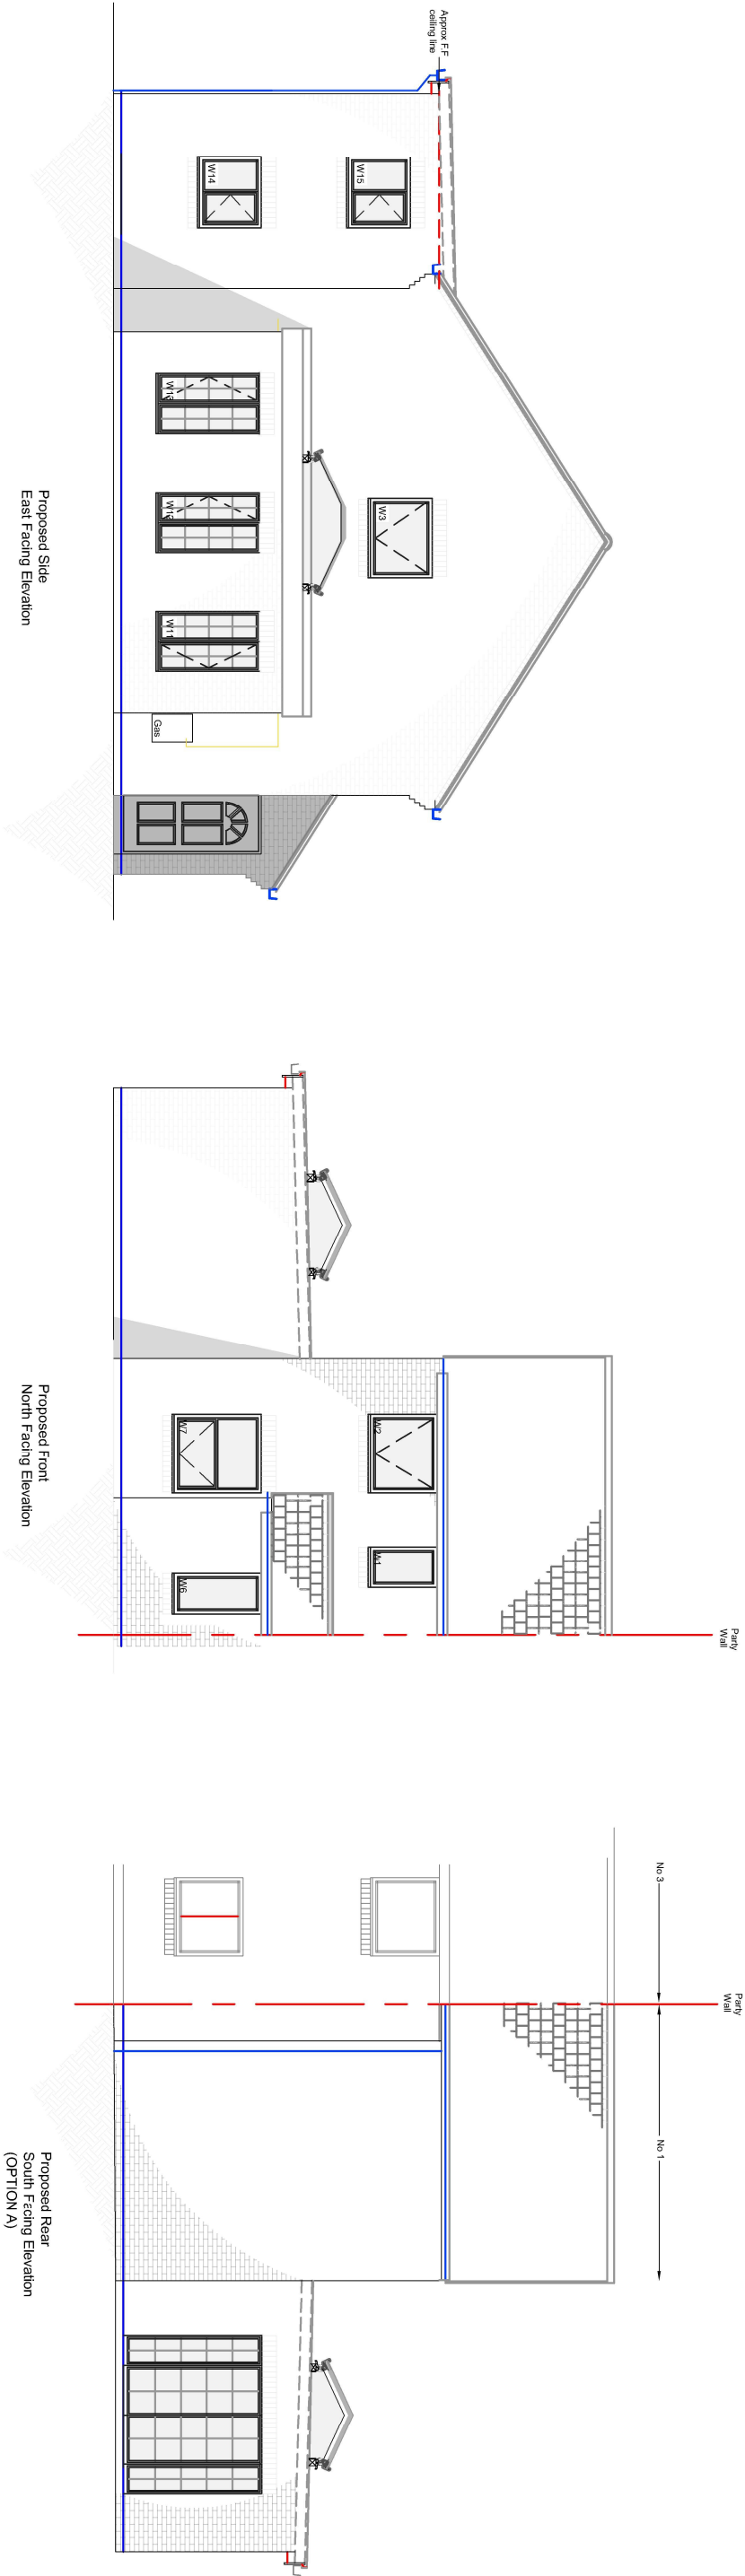


Rev	Date	Notes	By
Client: Mr Dave Dougan			
Project: 1 Holst Way Waterlooville Hampshire PO7 5SJ			
Rear and Side Extension			
Title: Proposed Floor Plans and Elevations			
Drawing No.	1199.P.01.01	Rev:	
Scale:	1:100 @ A3	Date:	01.10.20
Drawn By:	TC	Checked By:	LBC
Issue:	Planning Application		