


PETER GALLOWAY PARTNERSHIP

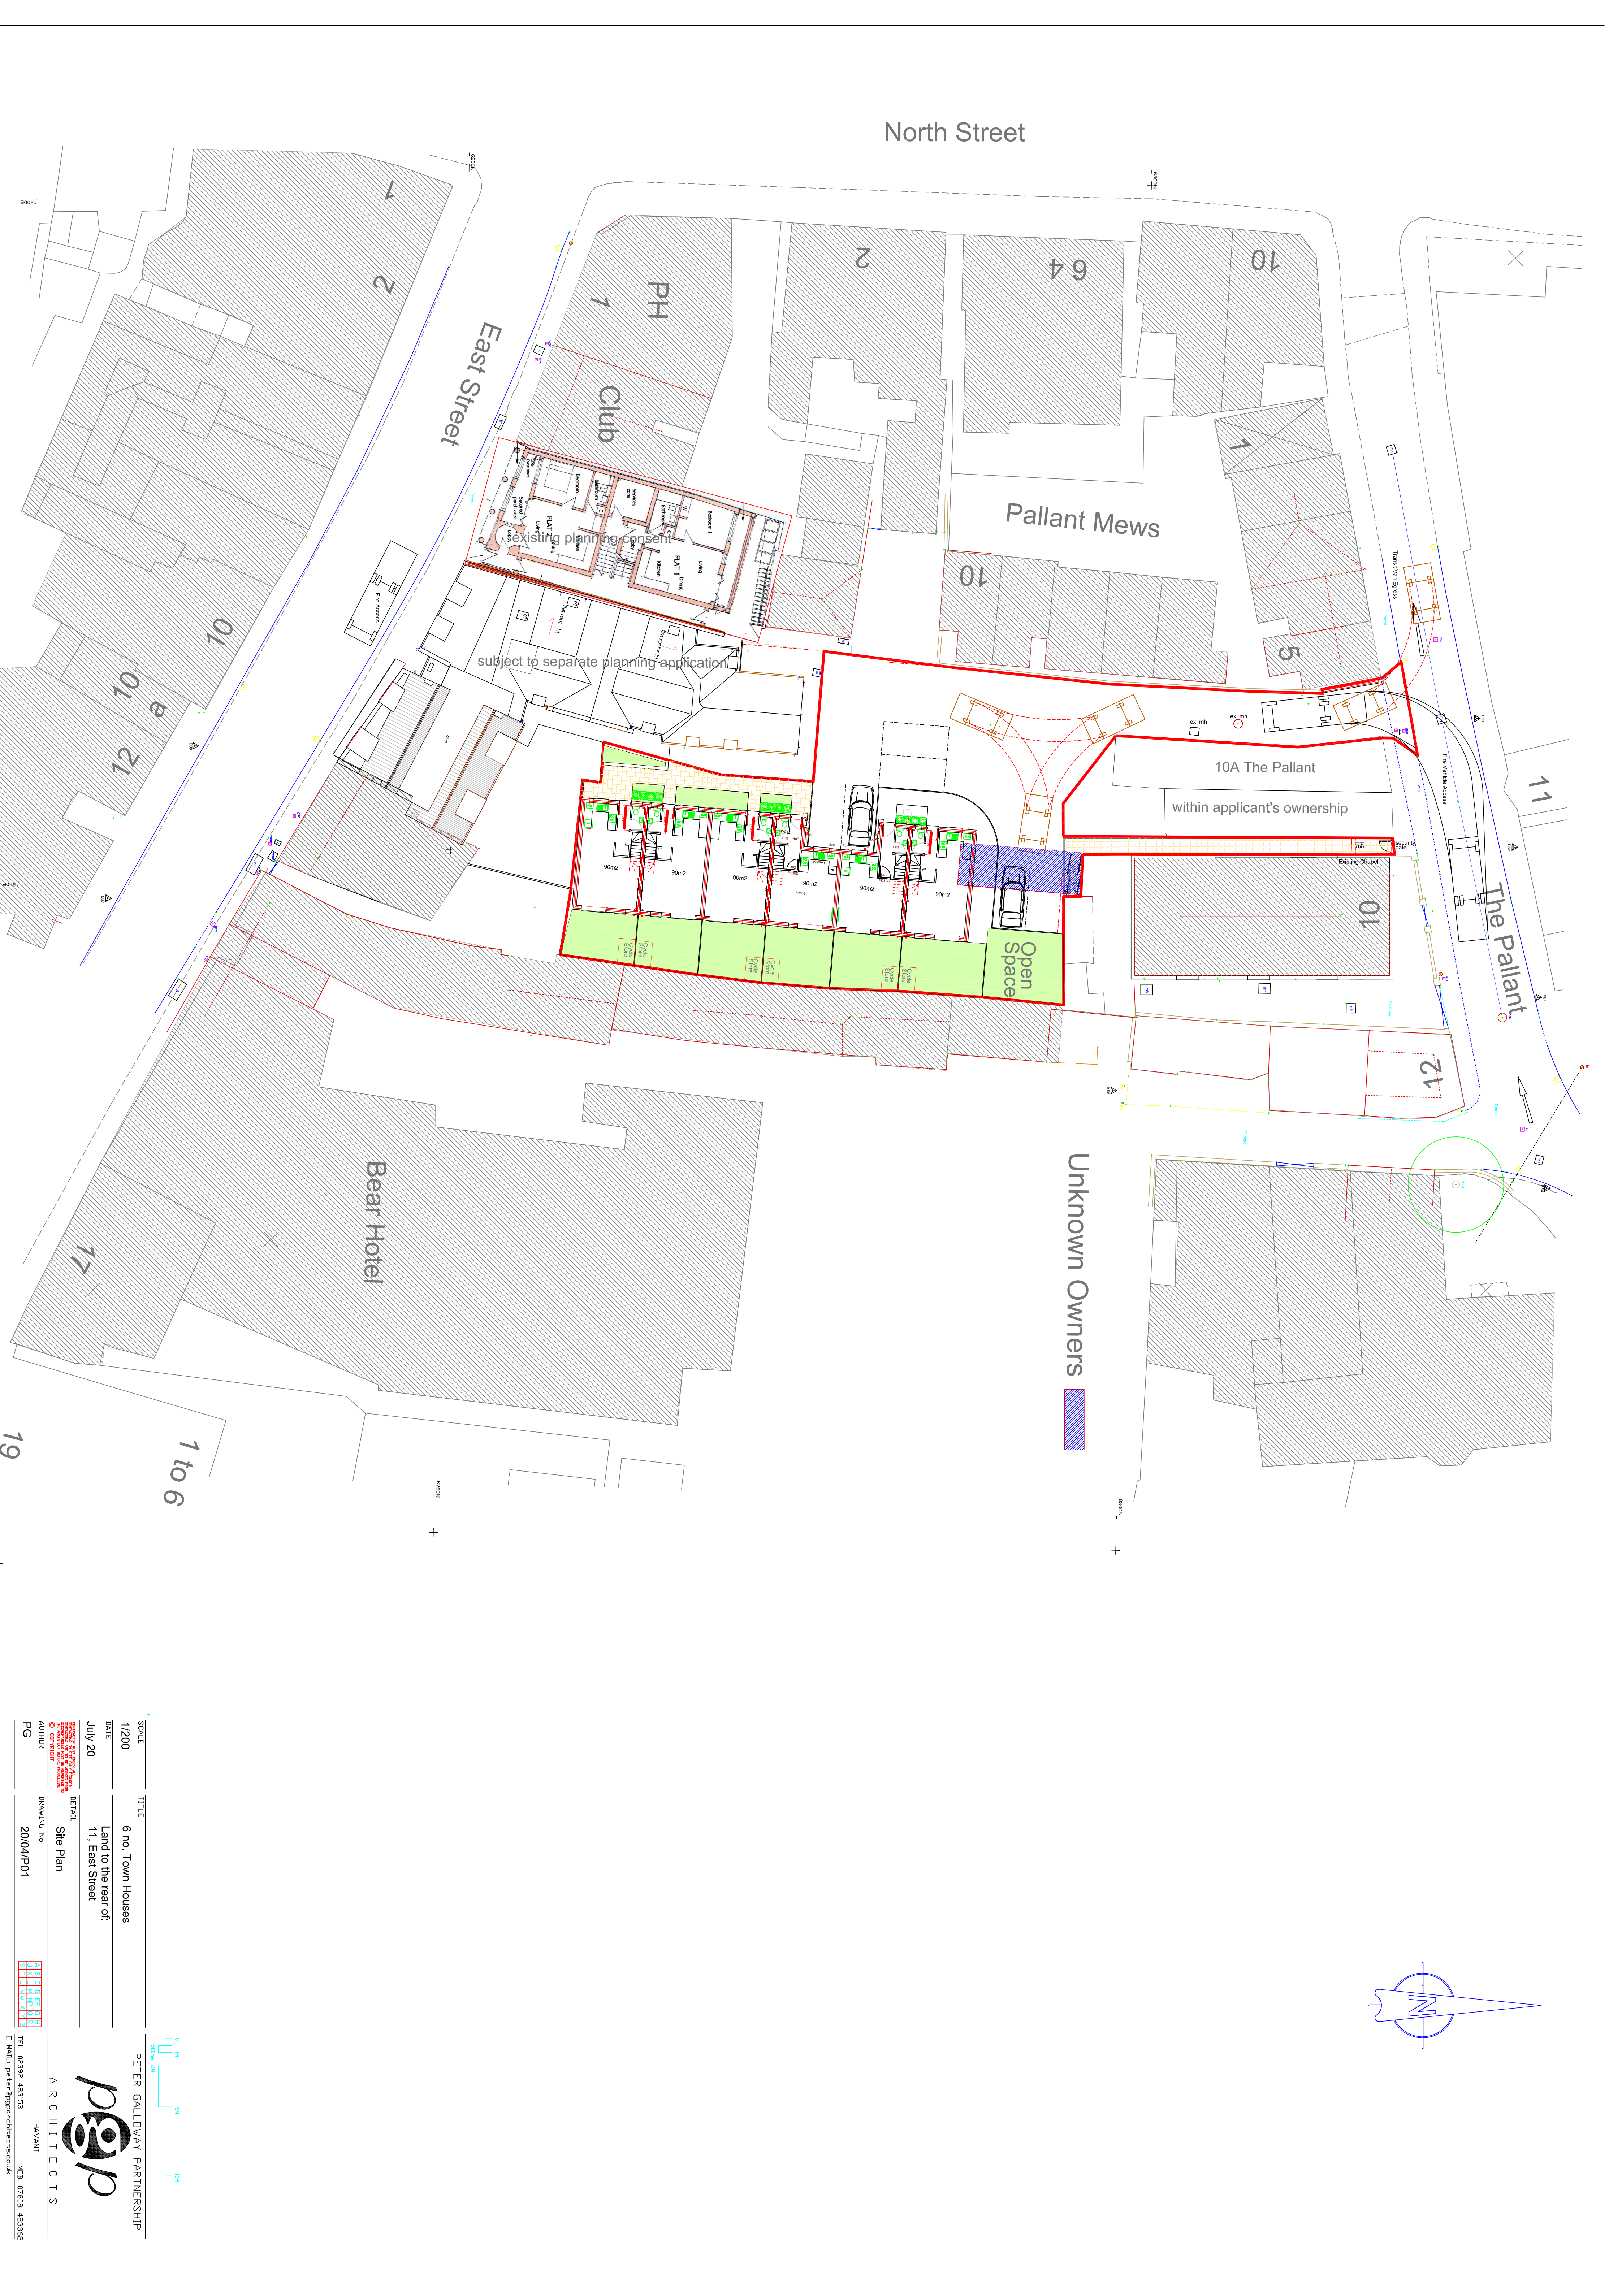

ARCHITECTS

NAVANT

TEL: 02392 483153 E-MAIL: peter@gallowayarchitects.co.uk

SCALE	TITLE
1/200	6 no. Town Houses
DATE	Land to the rear of:
July 20	11, East Street
AUTHOR	PG

DETAIL	DRAWING NO
Site Plan	20/04/P01

