

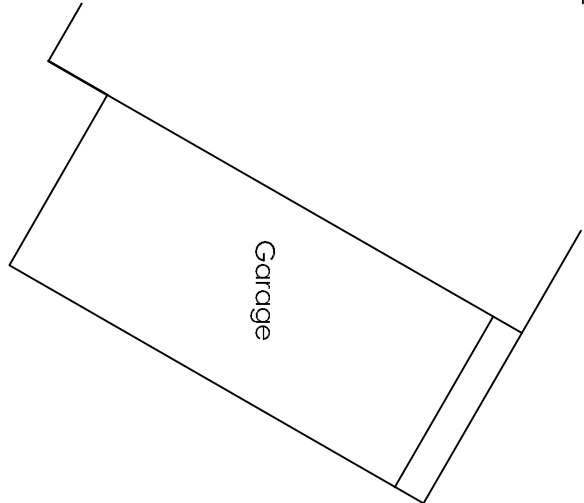
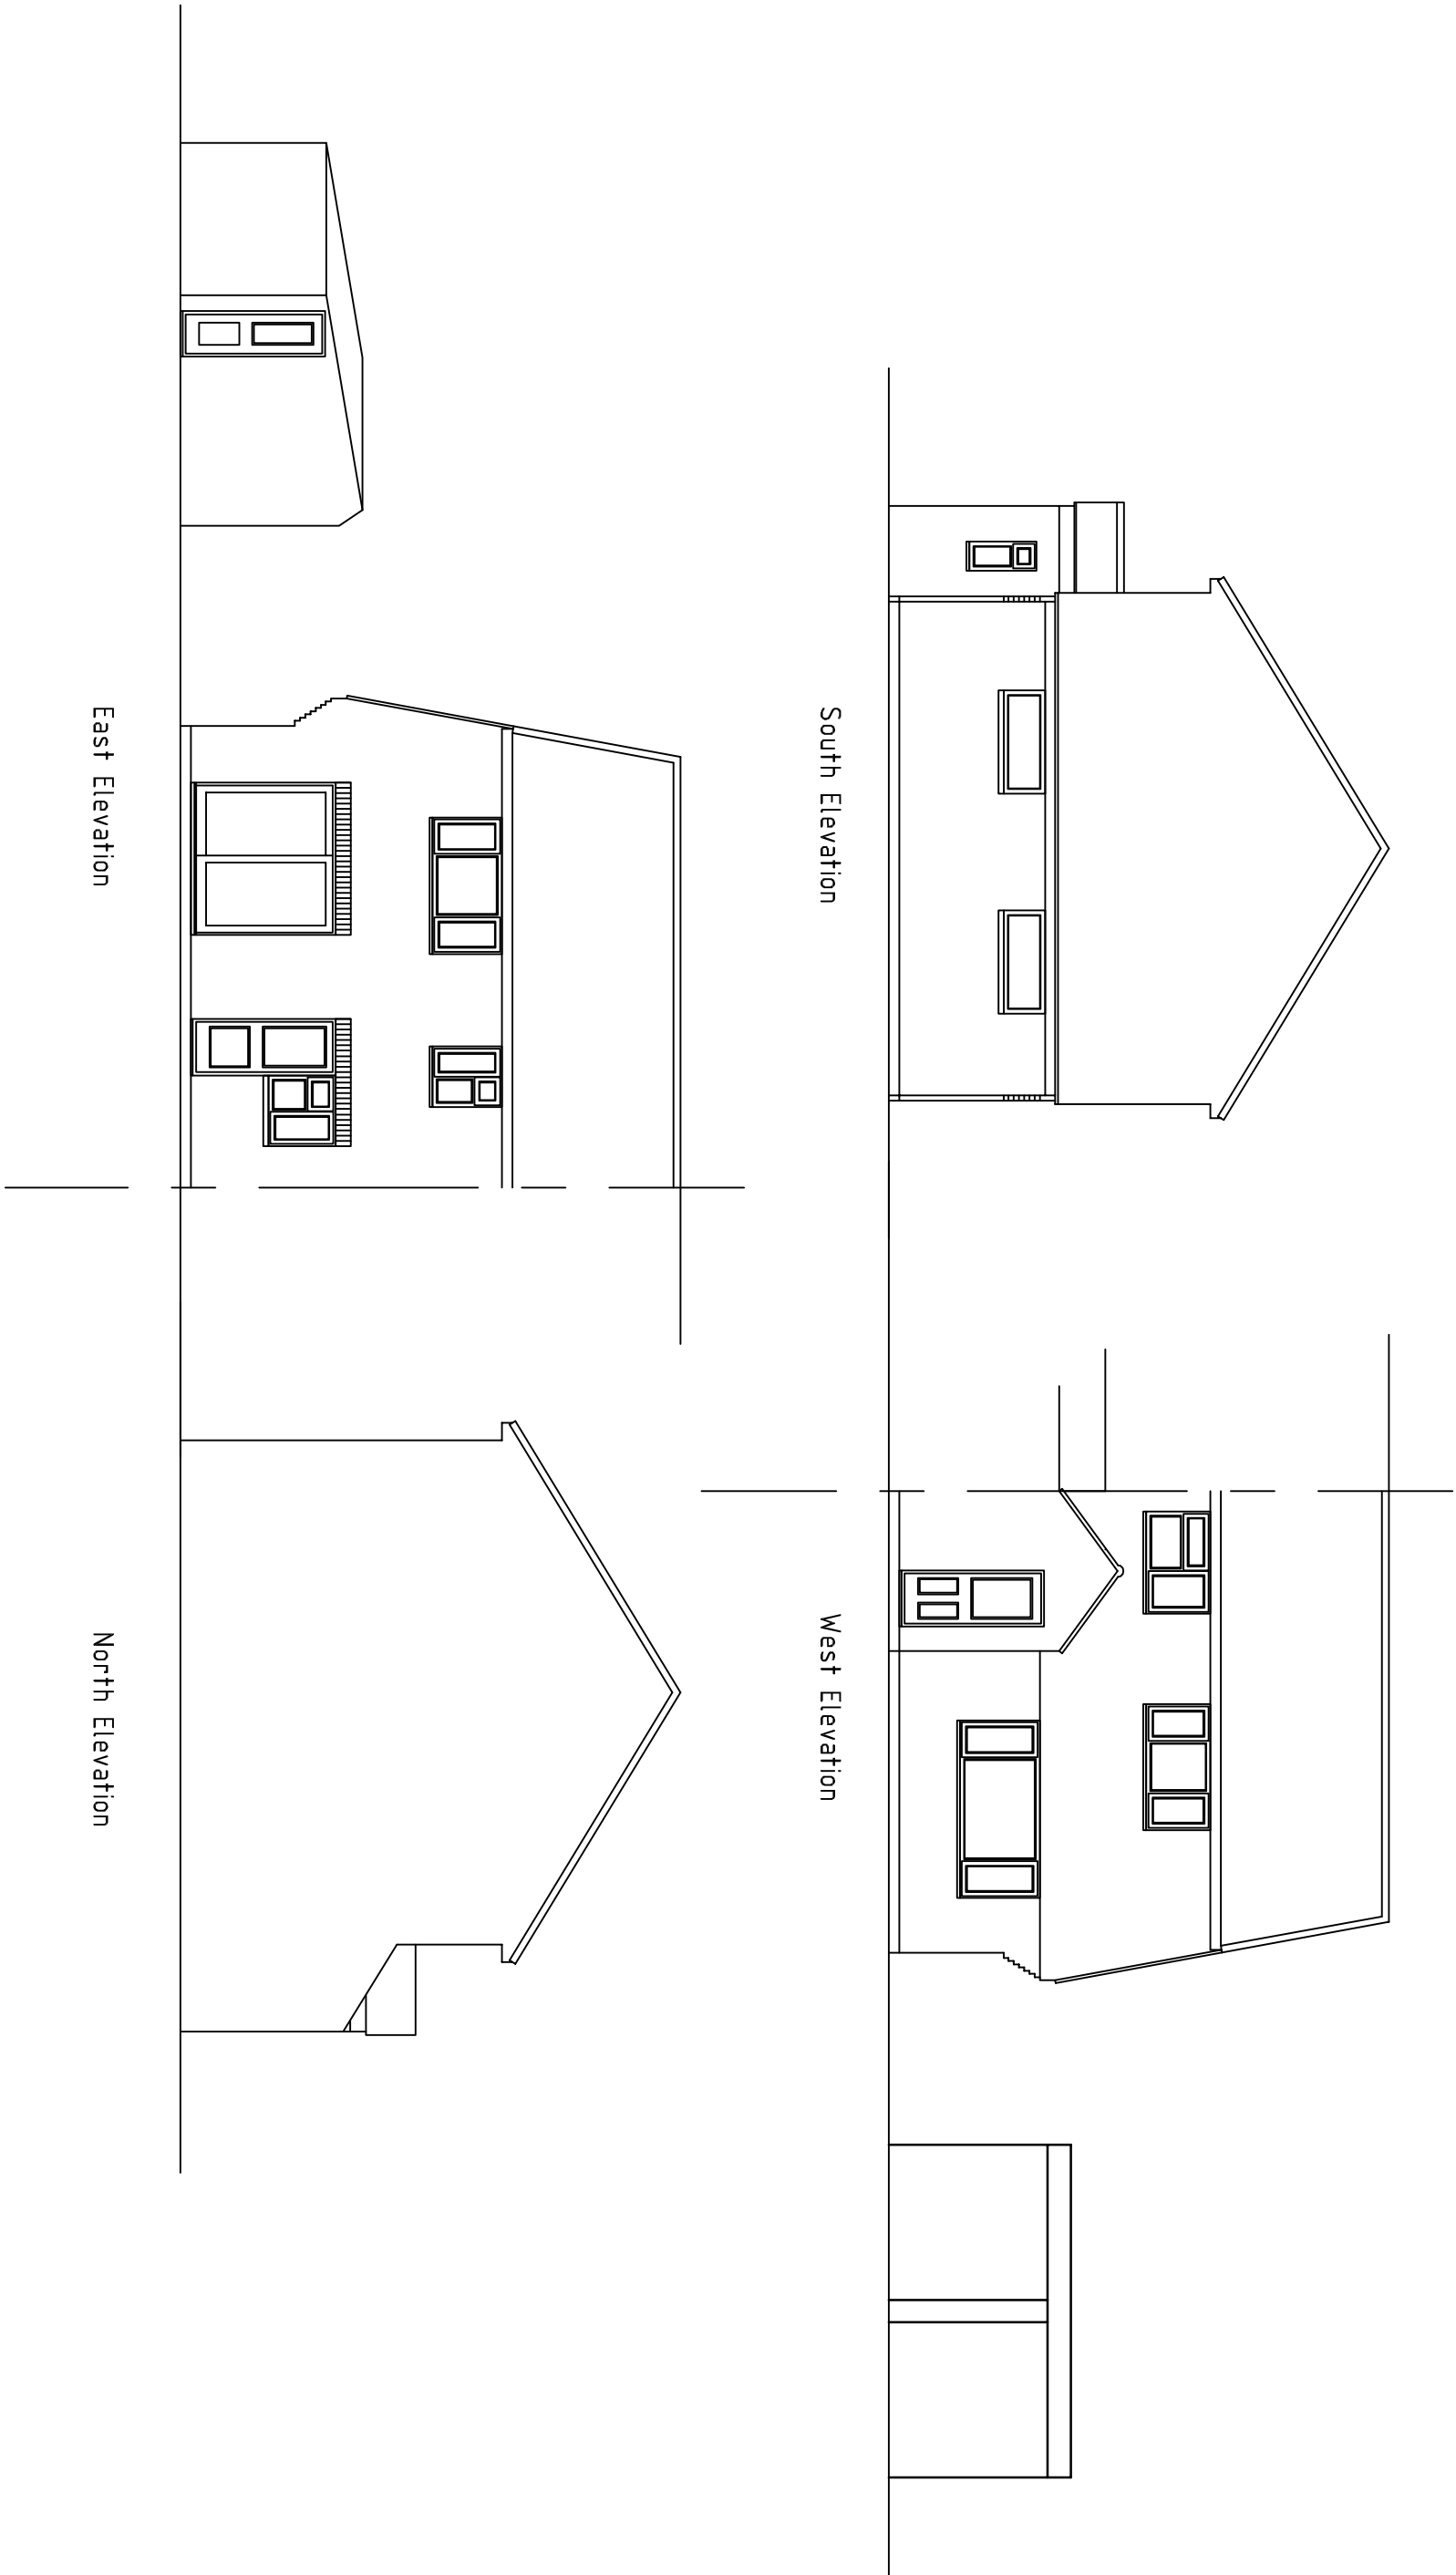
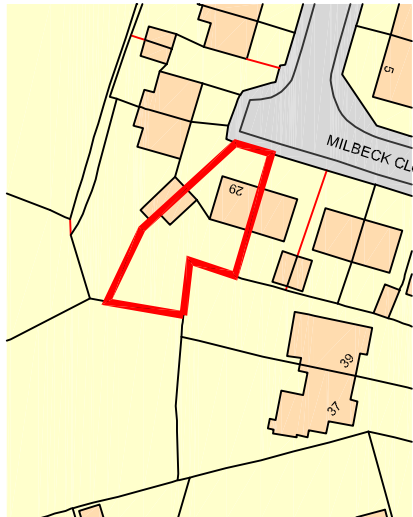



Existing Elevations

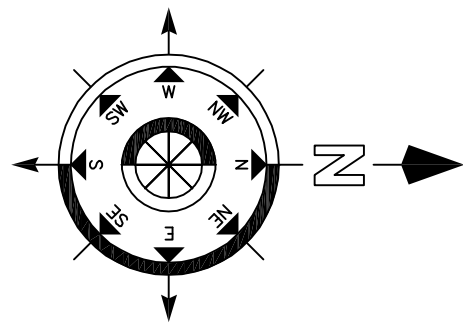



Existing Floor Plan

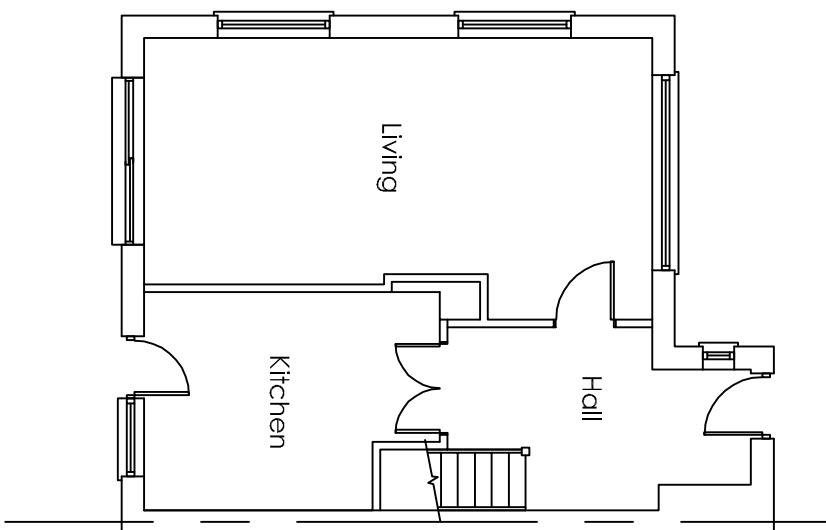


Ordnance Survey. (c) Crown Copyright 2003. All rights reserved. Licence number 100022432.

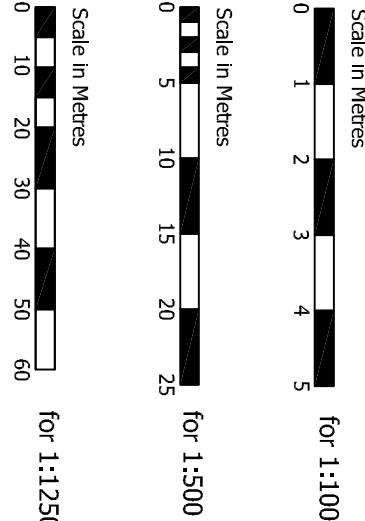

Proposed Elevations

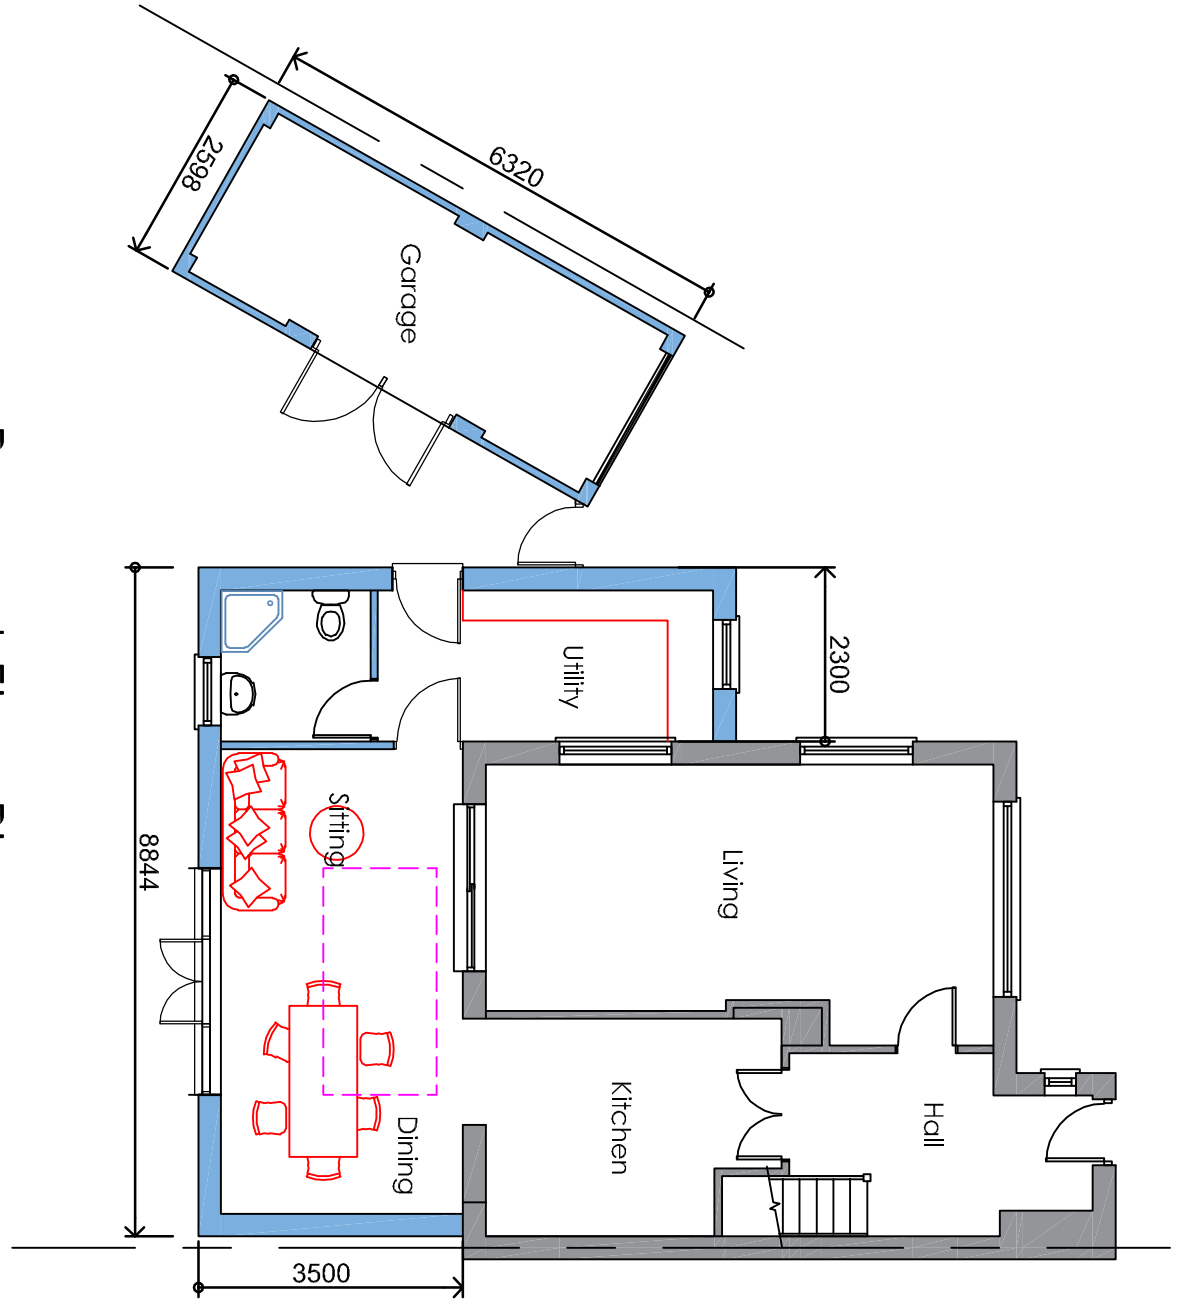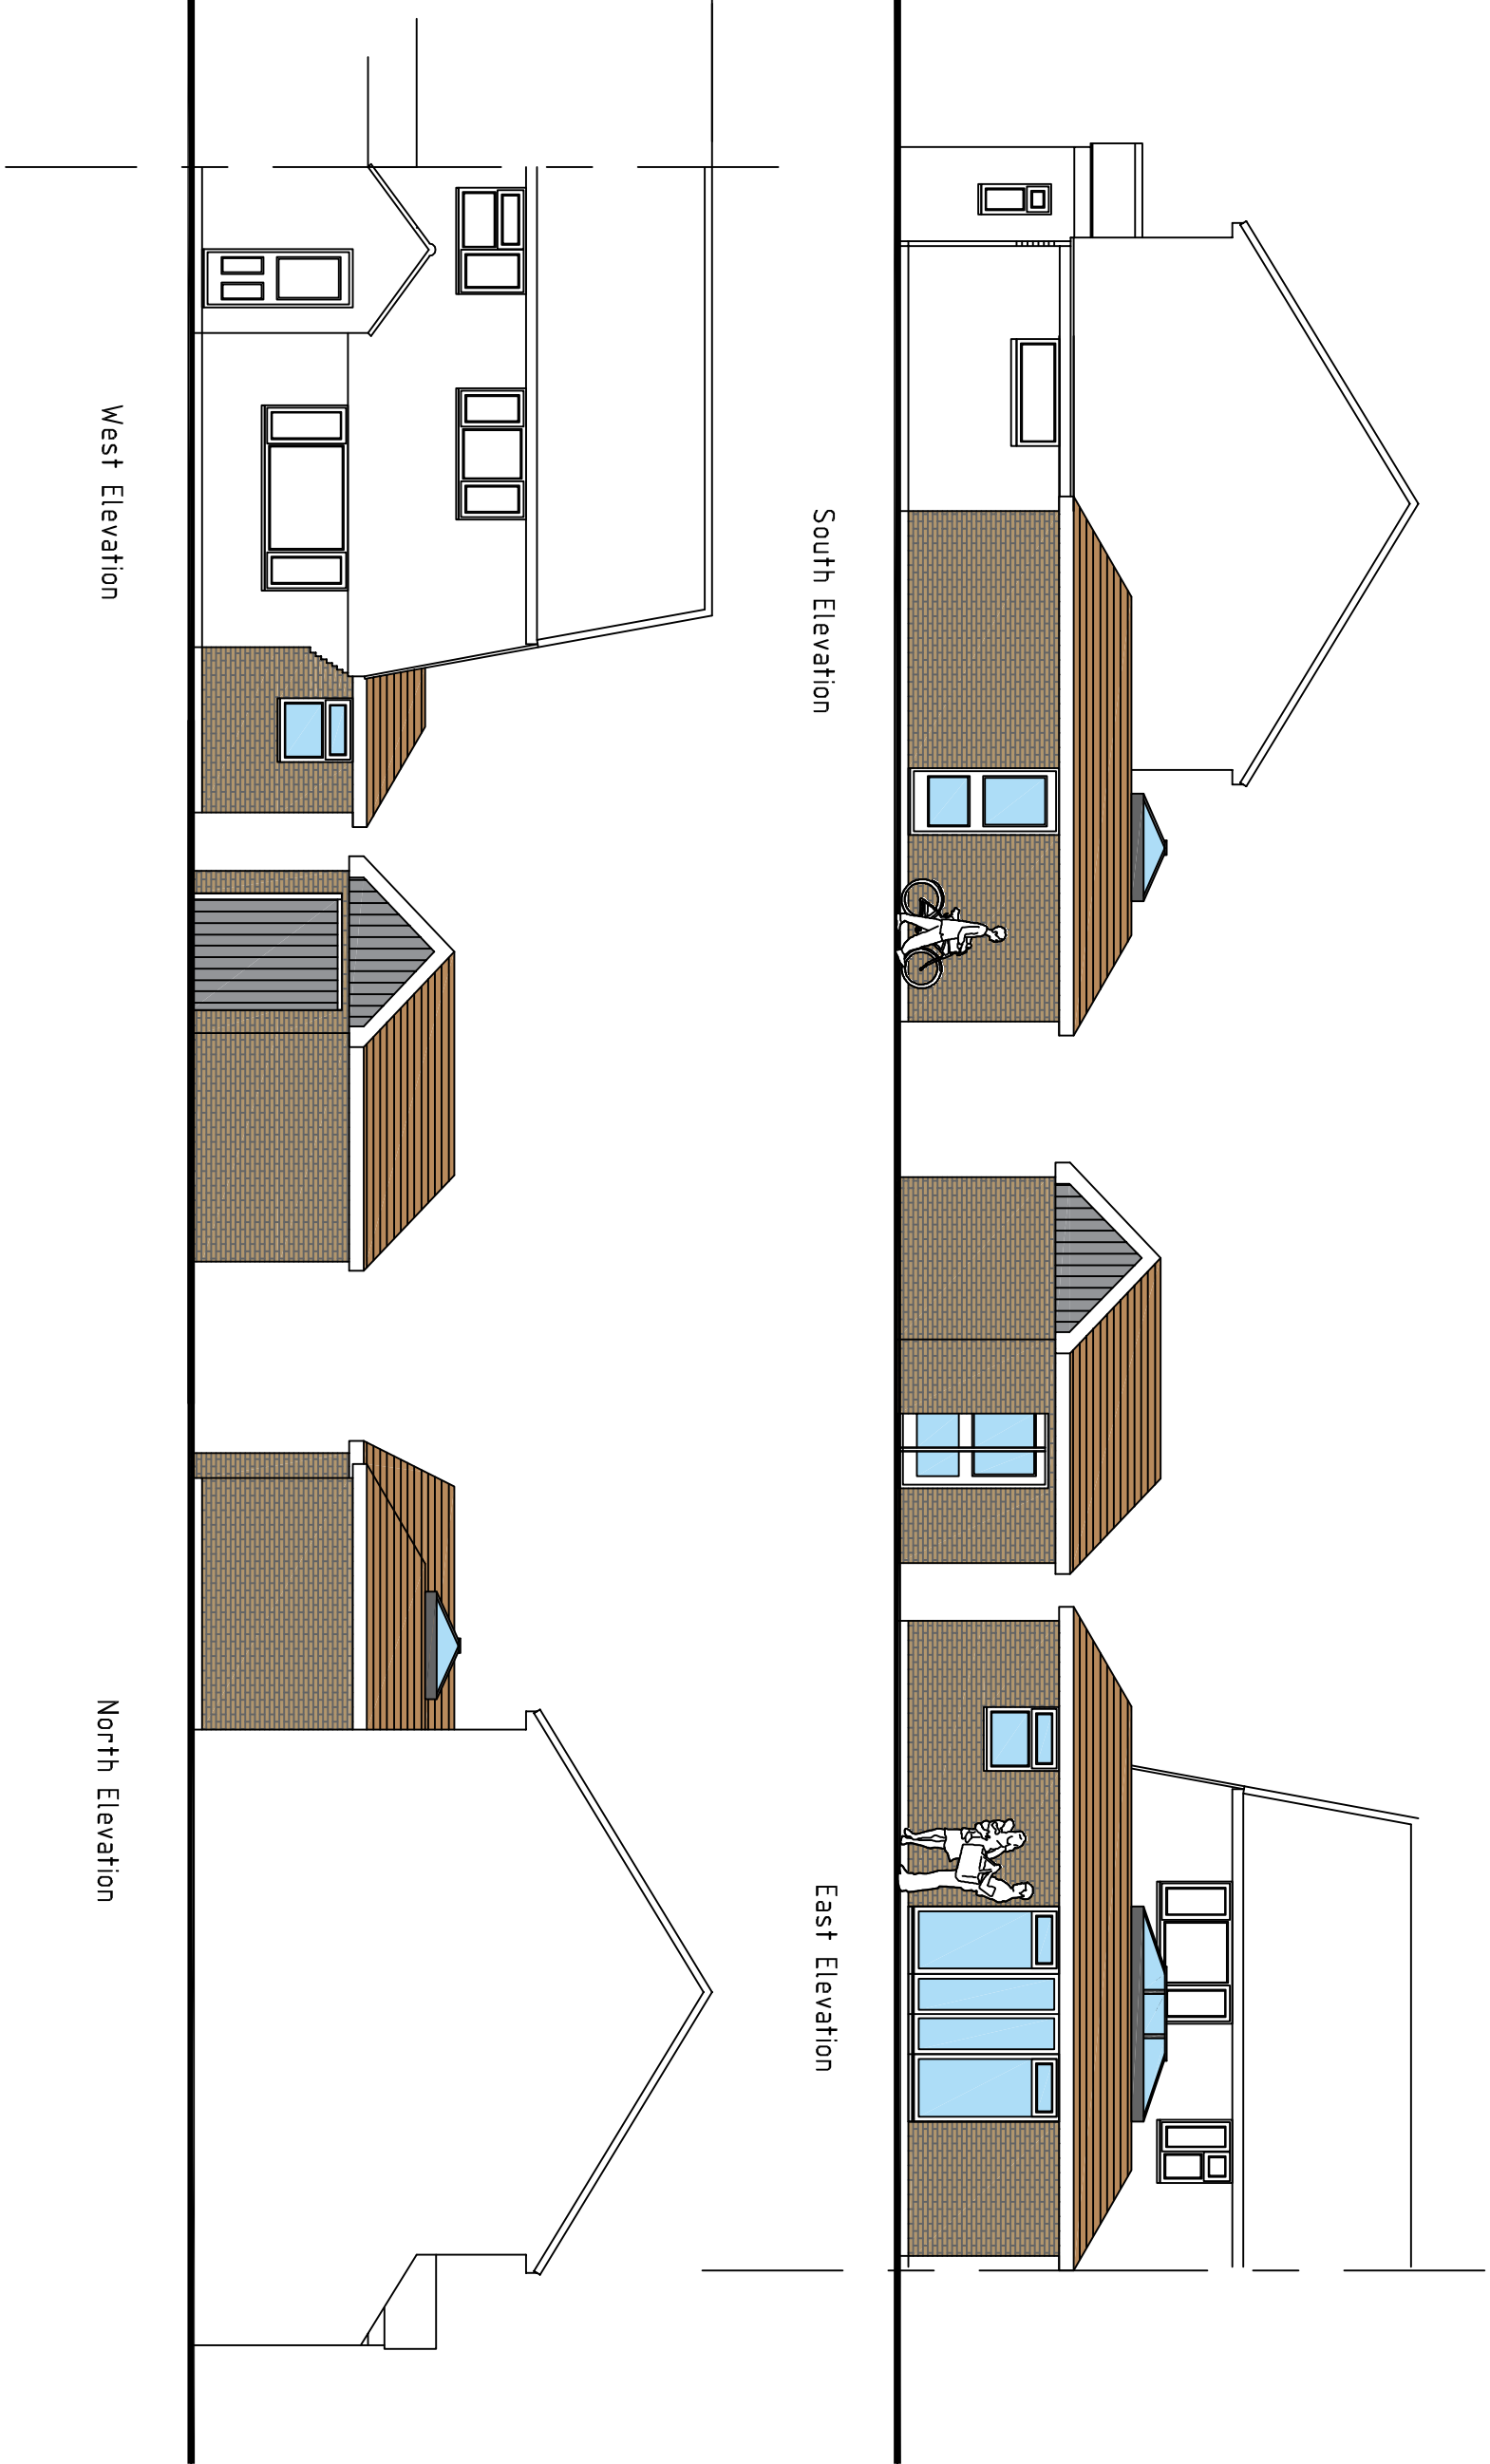

Proposed Floor Plan

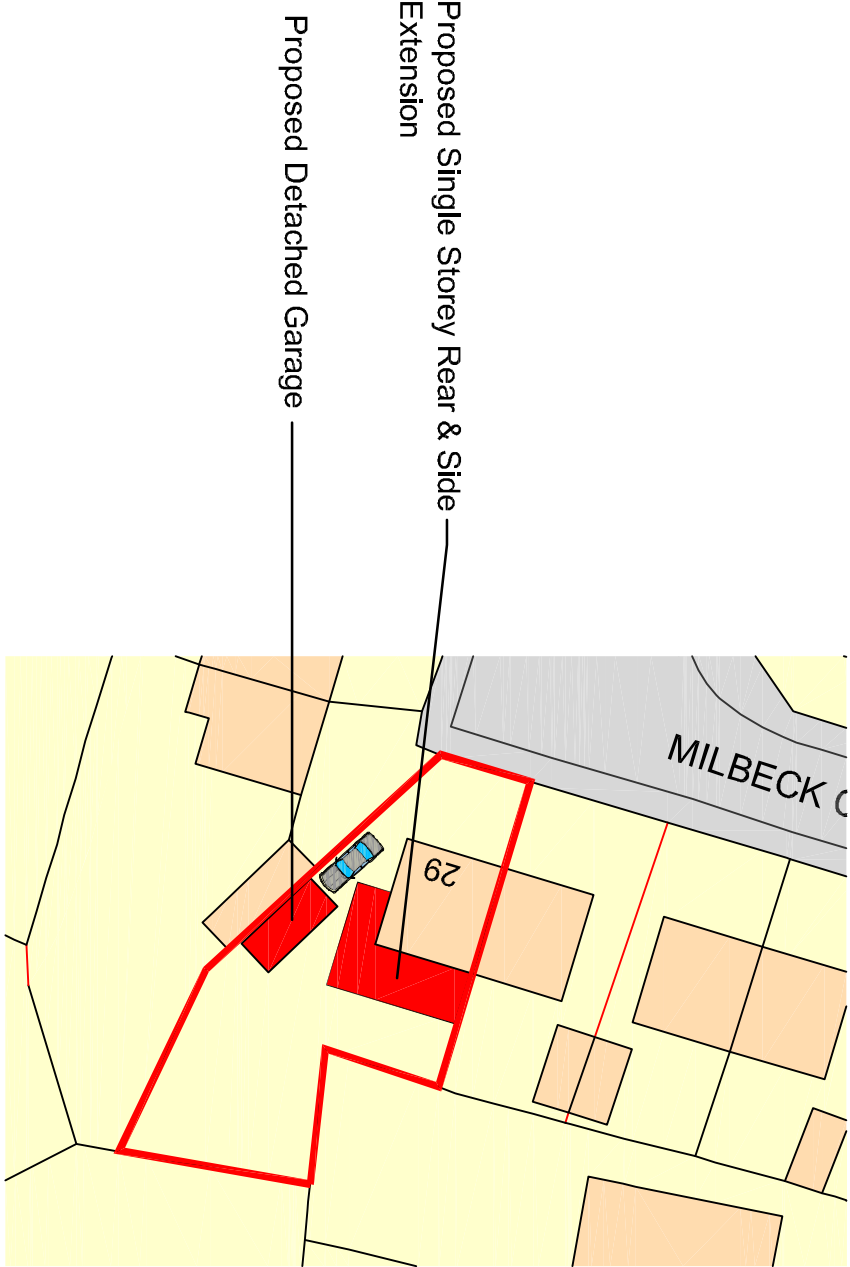

Materials to match existing

Revised	Description	Date	Drawn
Project:	Mr & Mrs J Salmon 29 Milbeck Close Cowplain Hampshire		
Drawing Title:			
Proposed Single Storey Rear & Side Extension and Detached Garage			
Chris Flint Associates Ltd CHARTERED SURVEYORS - PROJECT MANAGERS DEVELOPMENT CONSULTANTS			
Drawn By	Date	SHEET SIZE	Approved By
CF	01/11/20	A1	
Drawn By	Date	Revised	Scale
CFA	FULL	01	1-100
PLANNING			
2 Emerald Close Waterlooville, Hants PO7 8NZ tel: 023 92 432484 fax: 023 92 338554 Email: info@flintassociates.co.uk			