




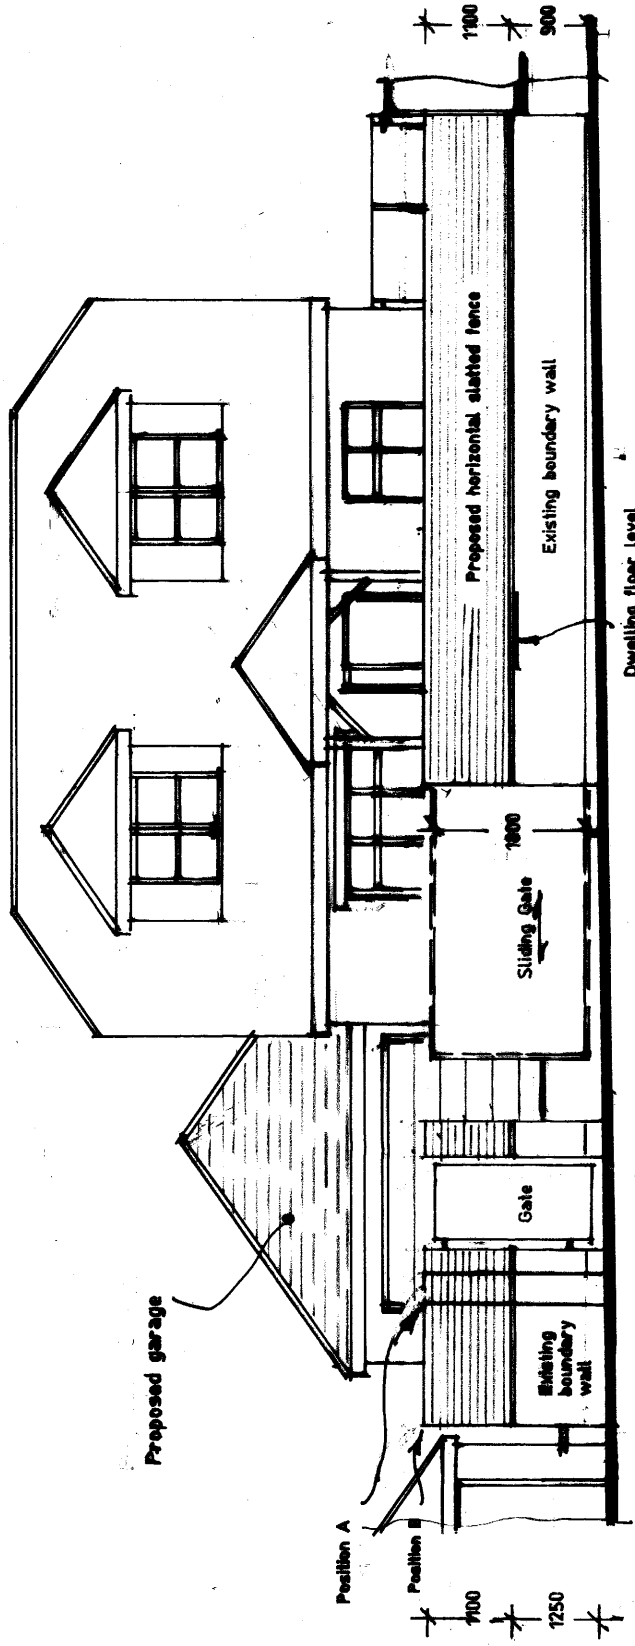

Proposed South Elevation of Boundary Fence.

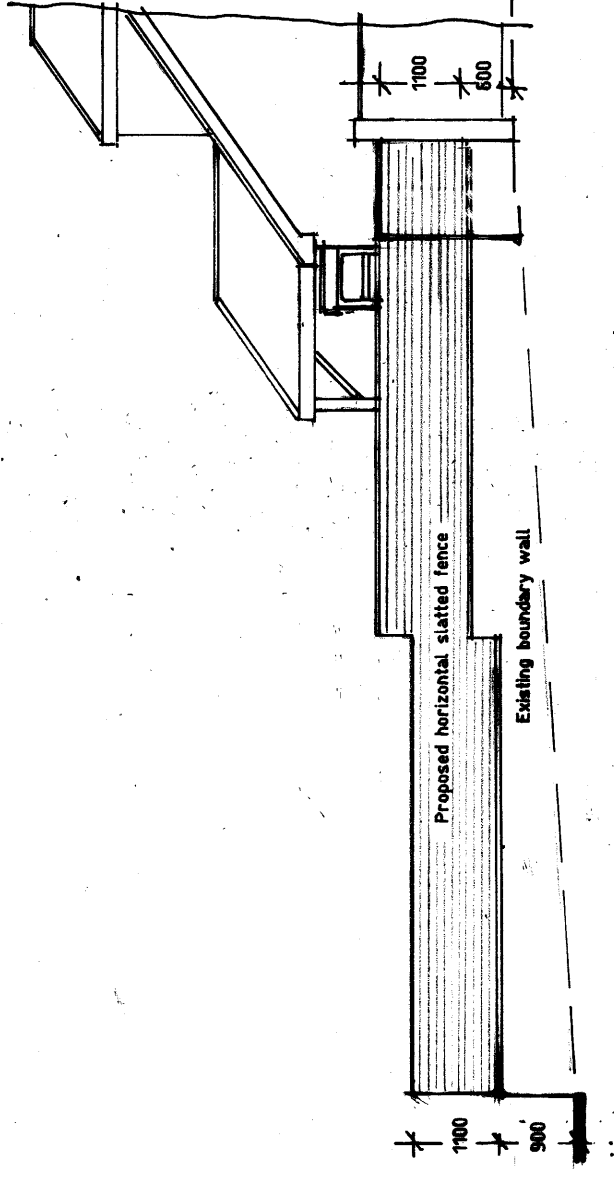

Proposed West Elevation of Boundary Fence.

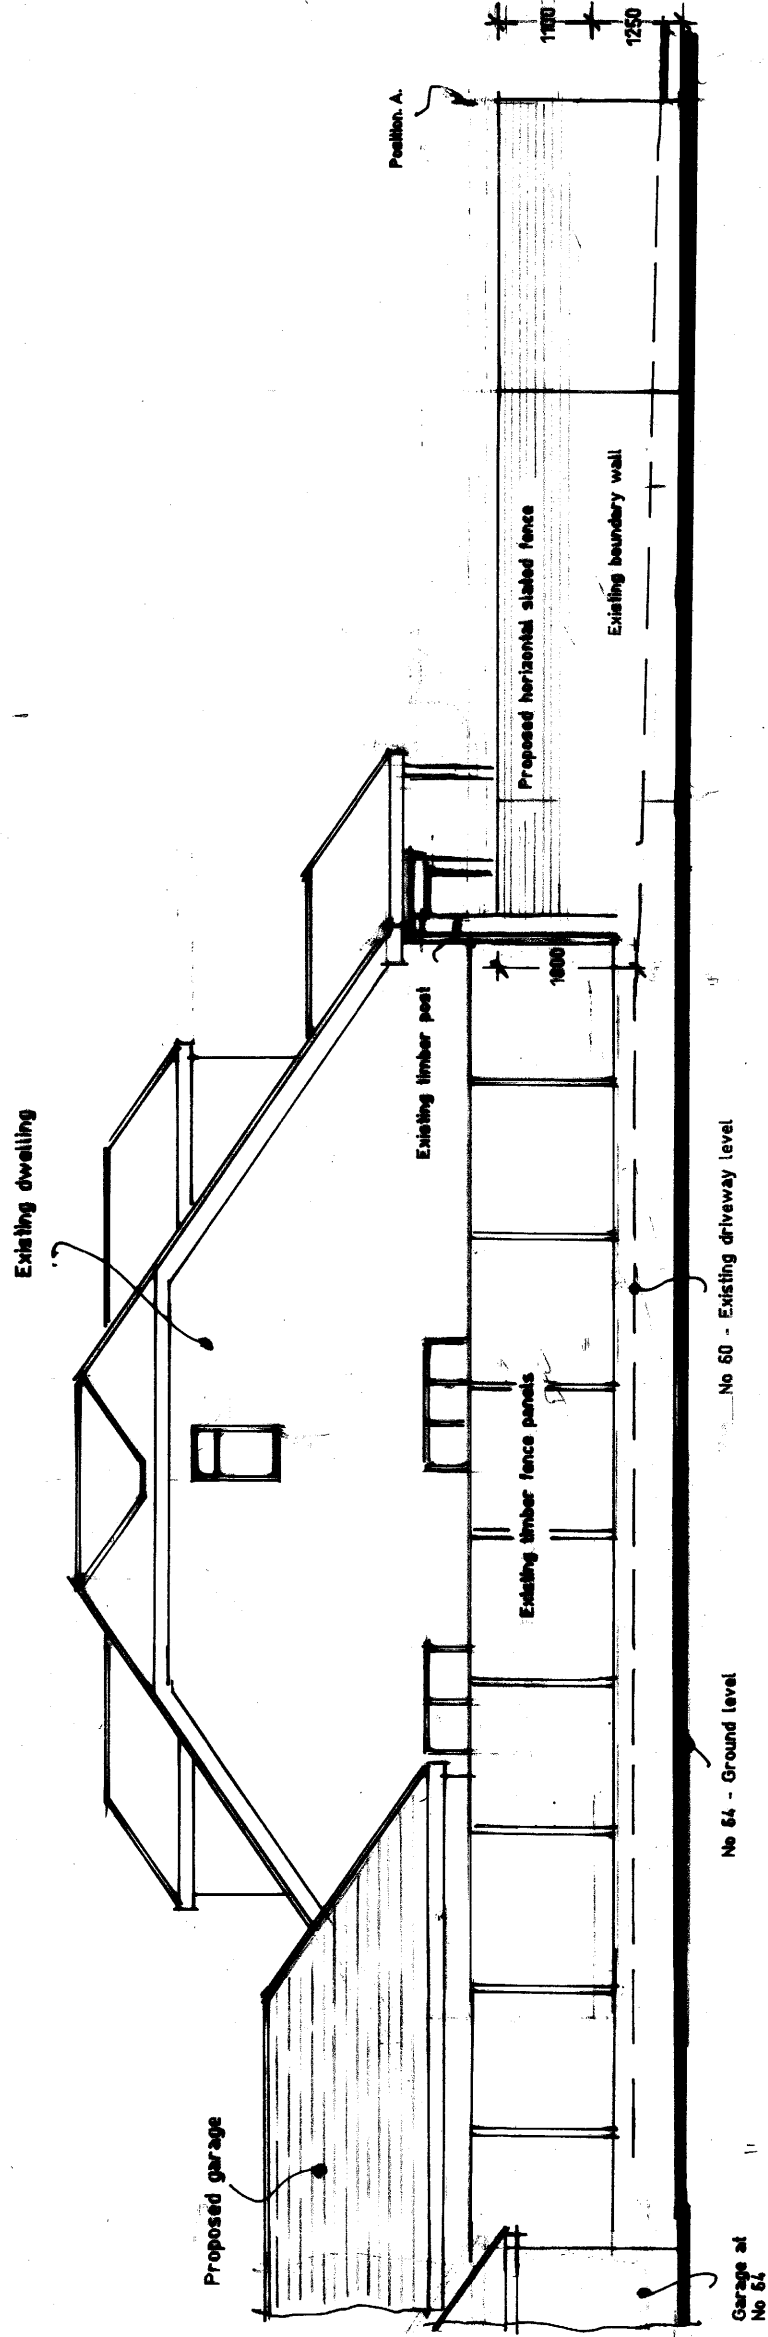

Proposed East Elevation of Boundary Fence.



Proposed extension to provide garage
& games room plus front & sides
horizontal slatted fence incl gates at
62 Lovedean Lane, Lovedean,
Waterloooville, Hants. PO8 8HR

A. Golding Esq.

Scale 1:100	Date November 2020
A3 Drawing Number	2
Revision	A