




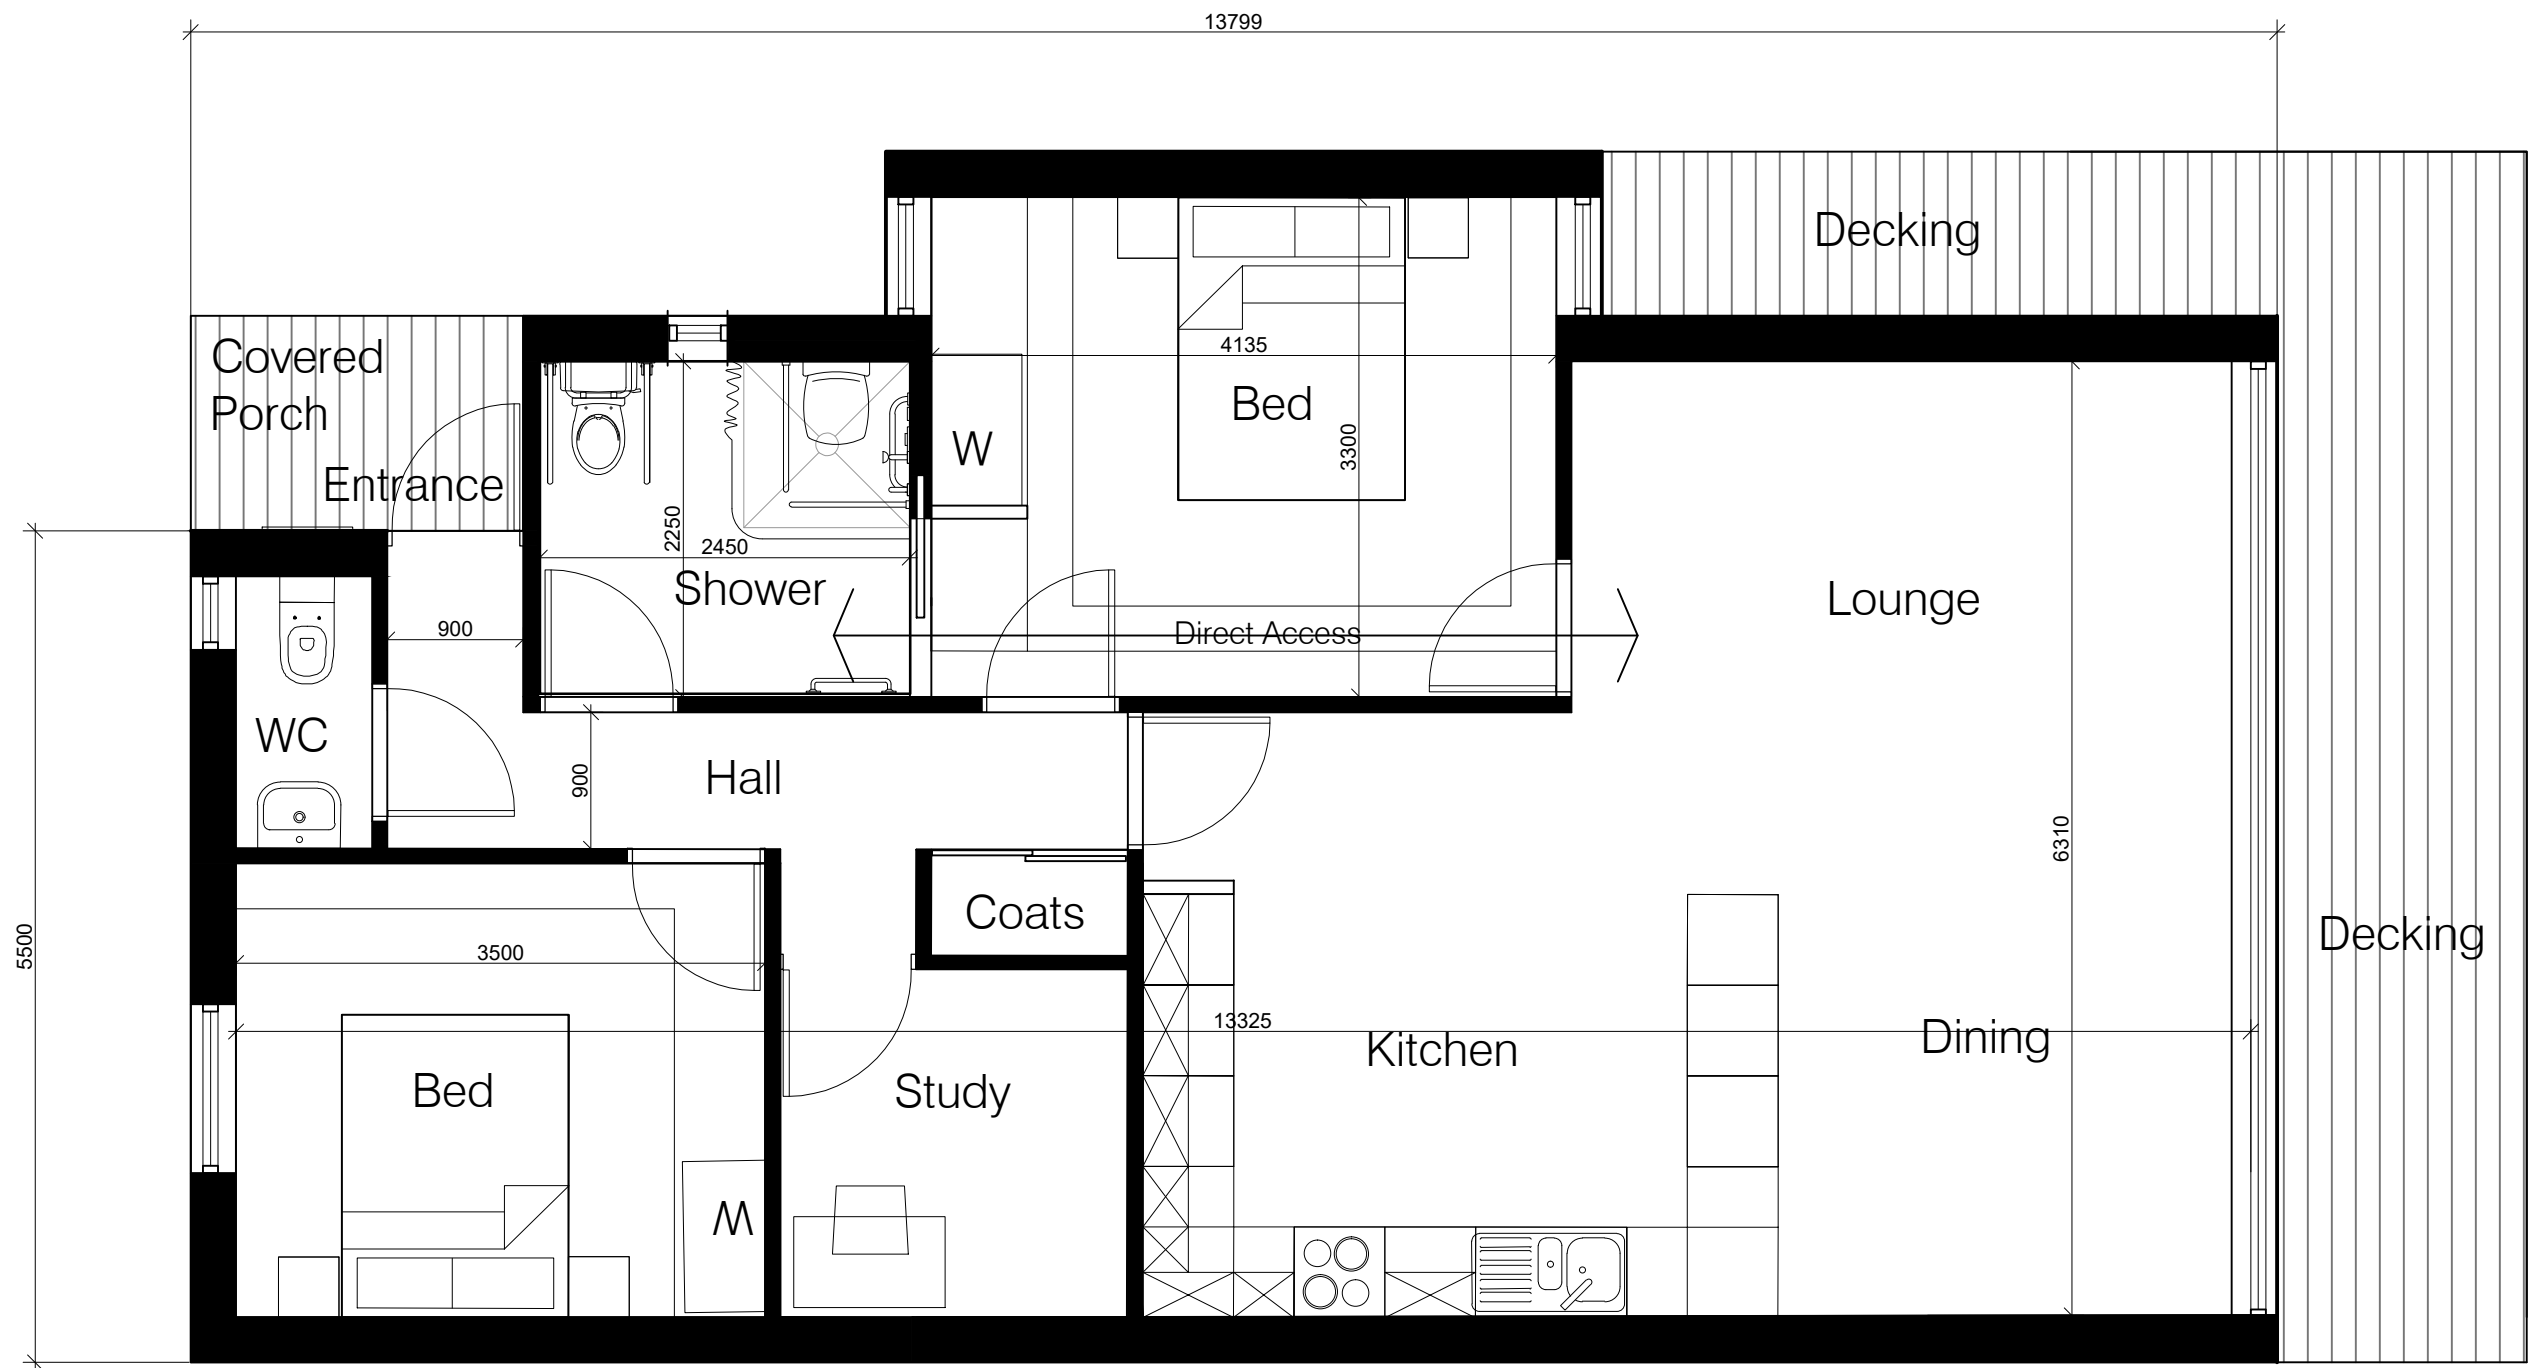


GROUND FLOOR

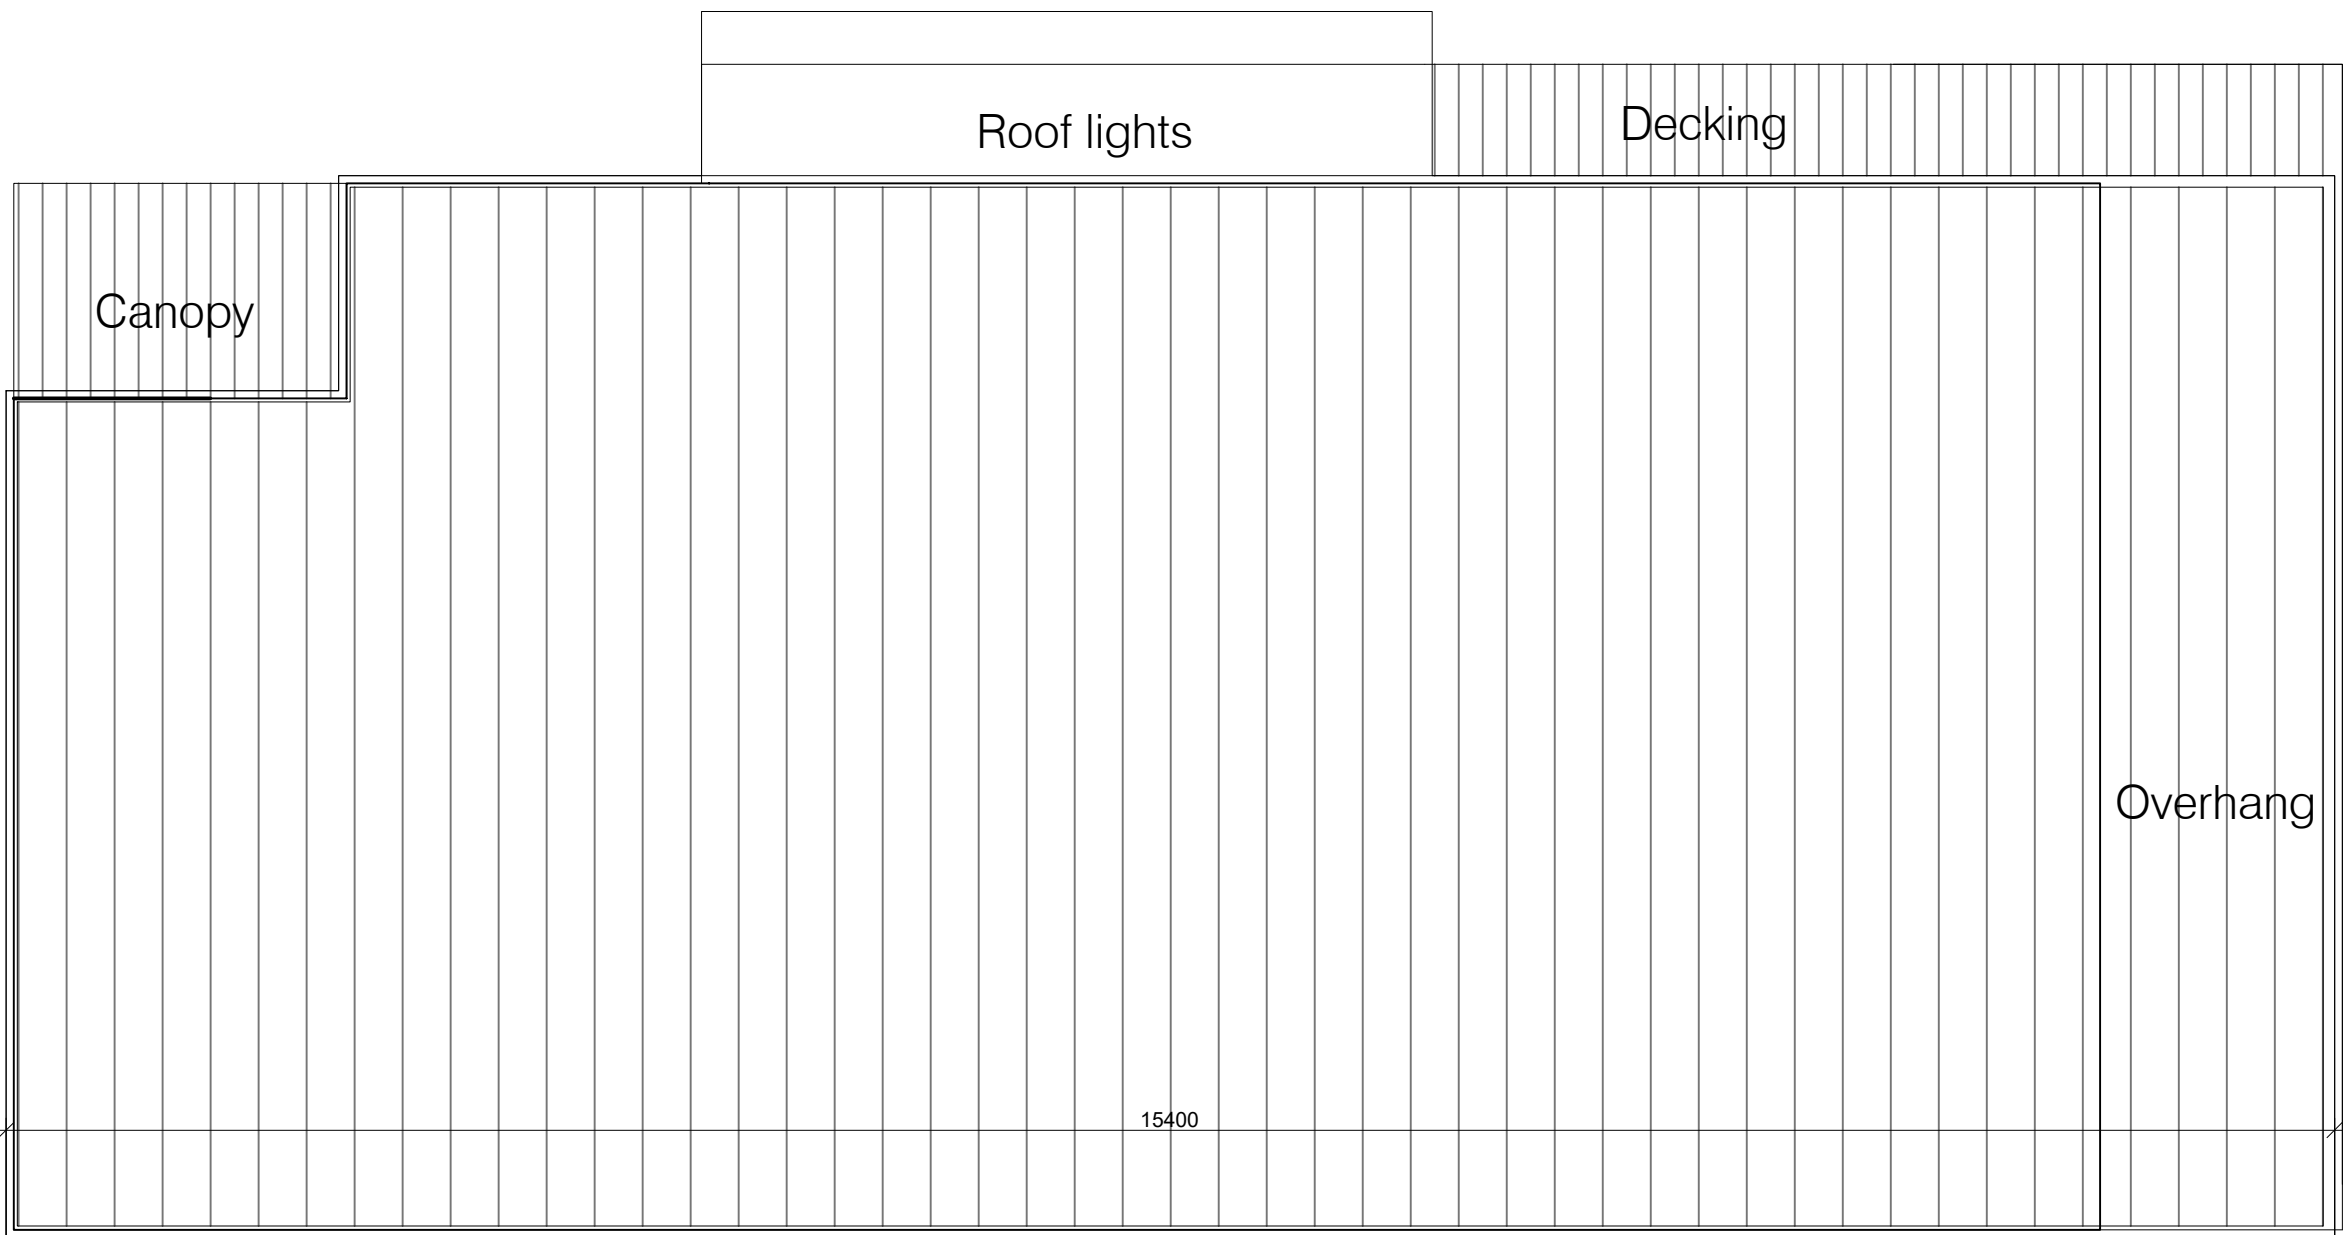

ROOF PLAN

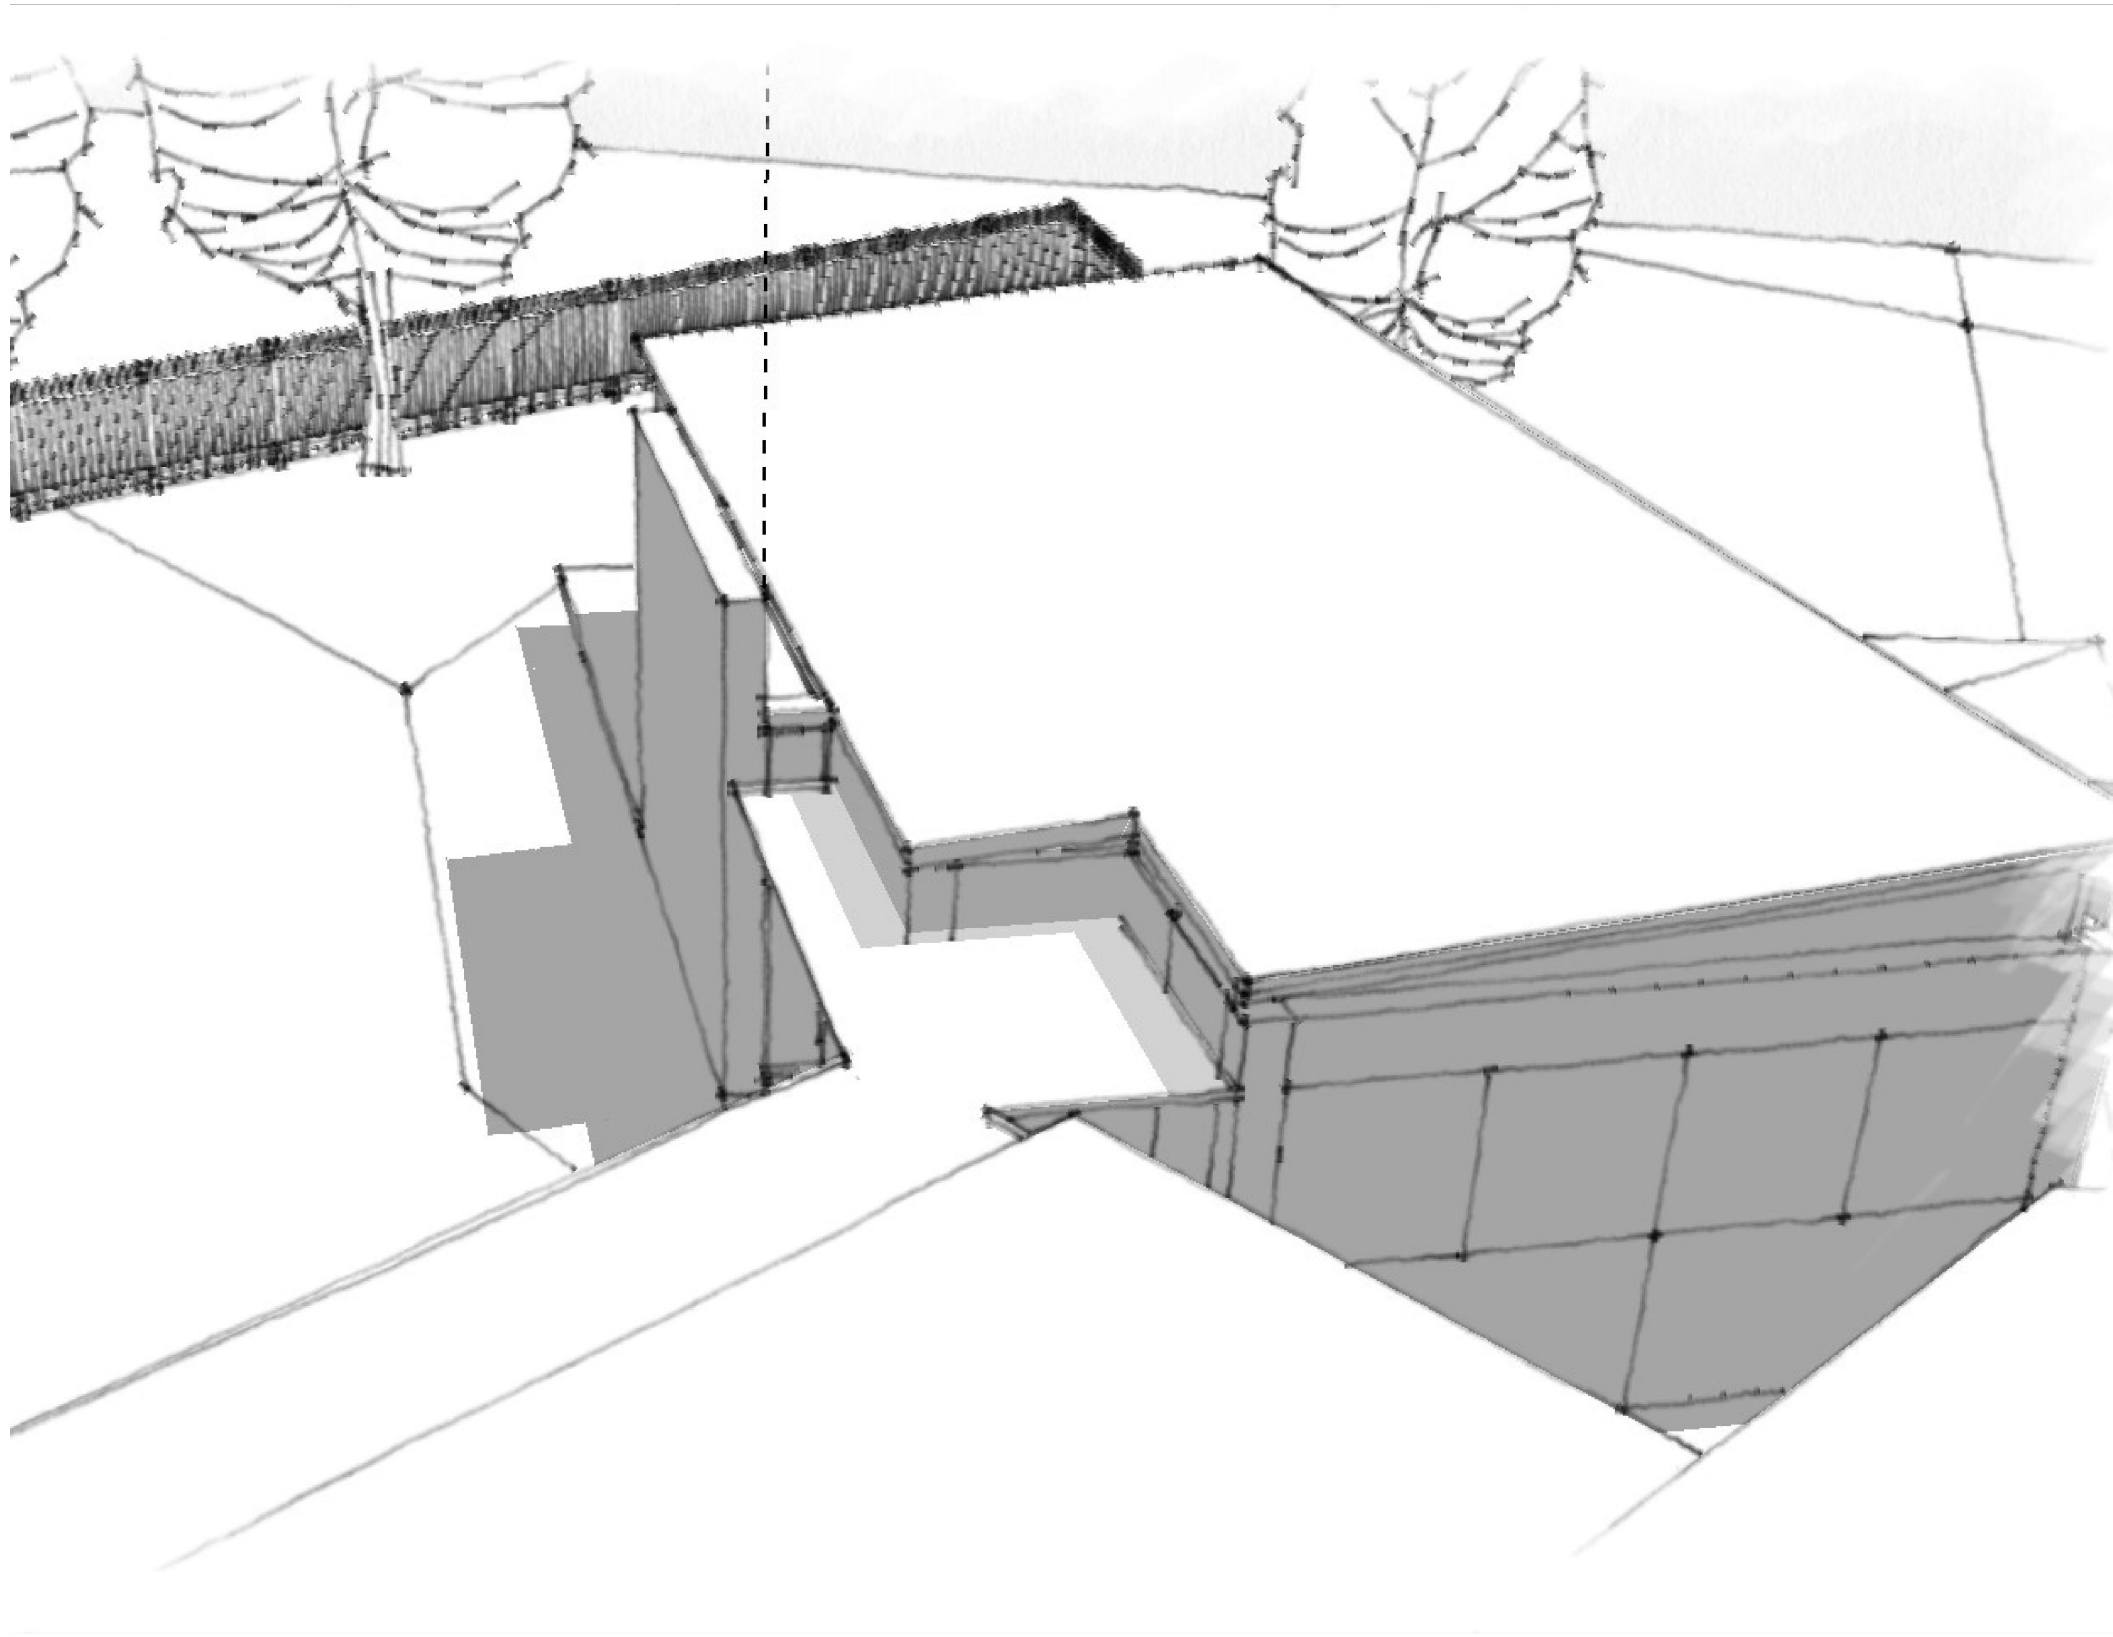

SKETCH VIEW
Looking back to existing garden

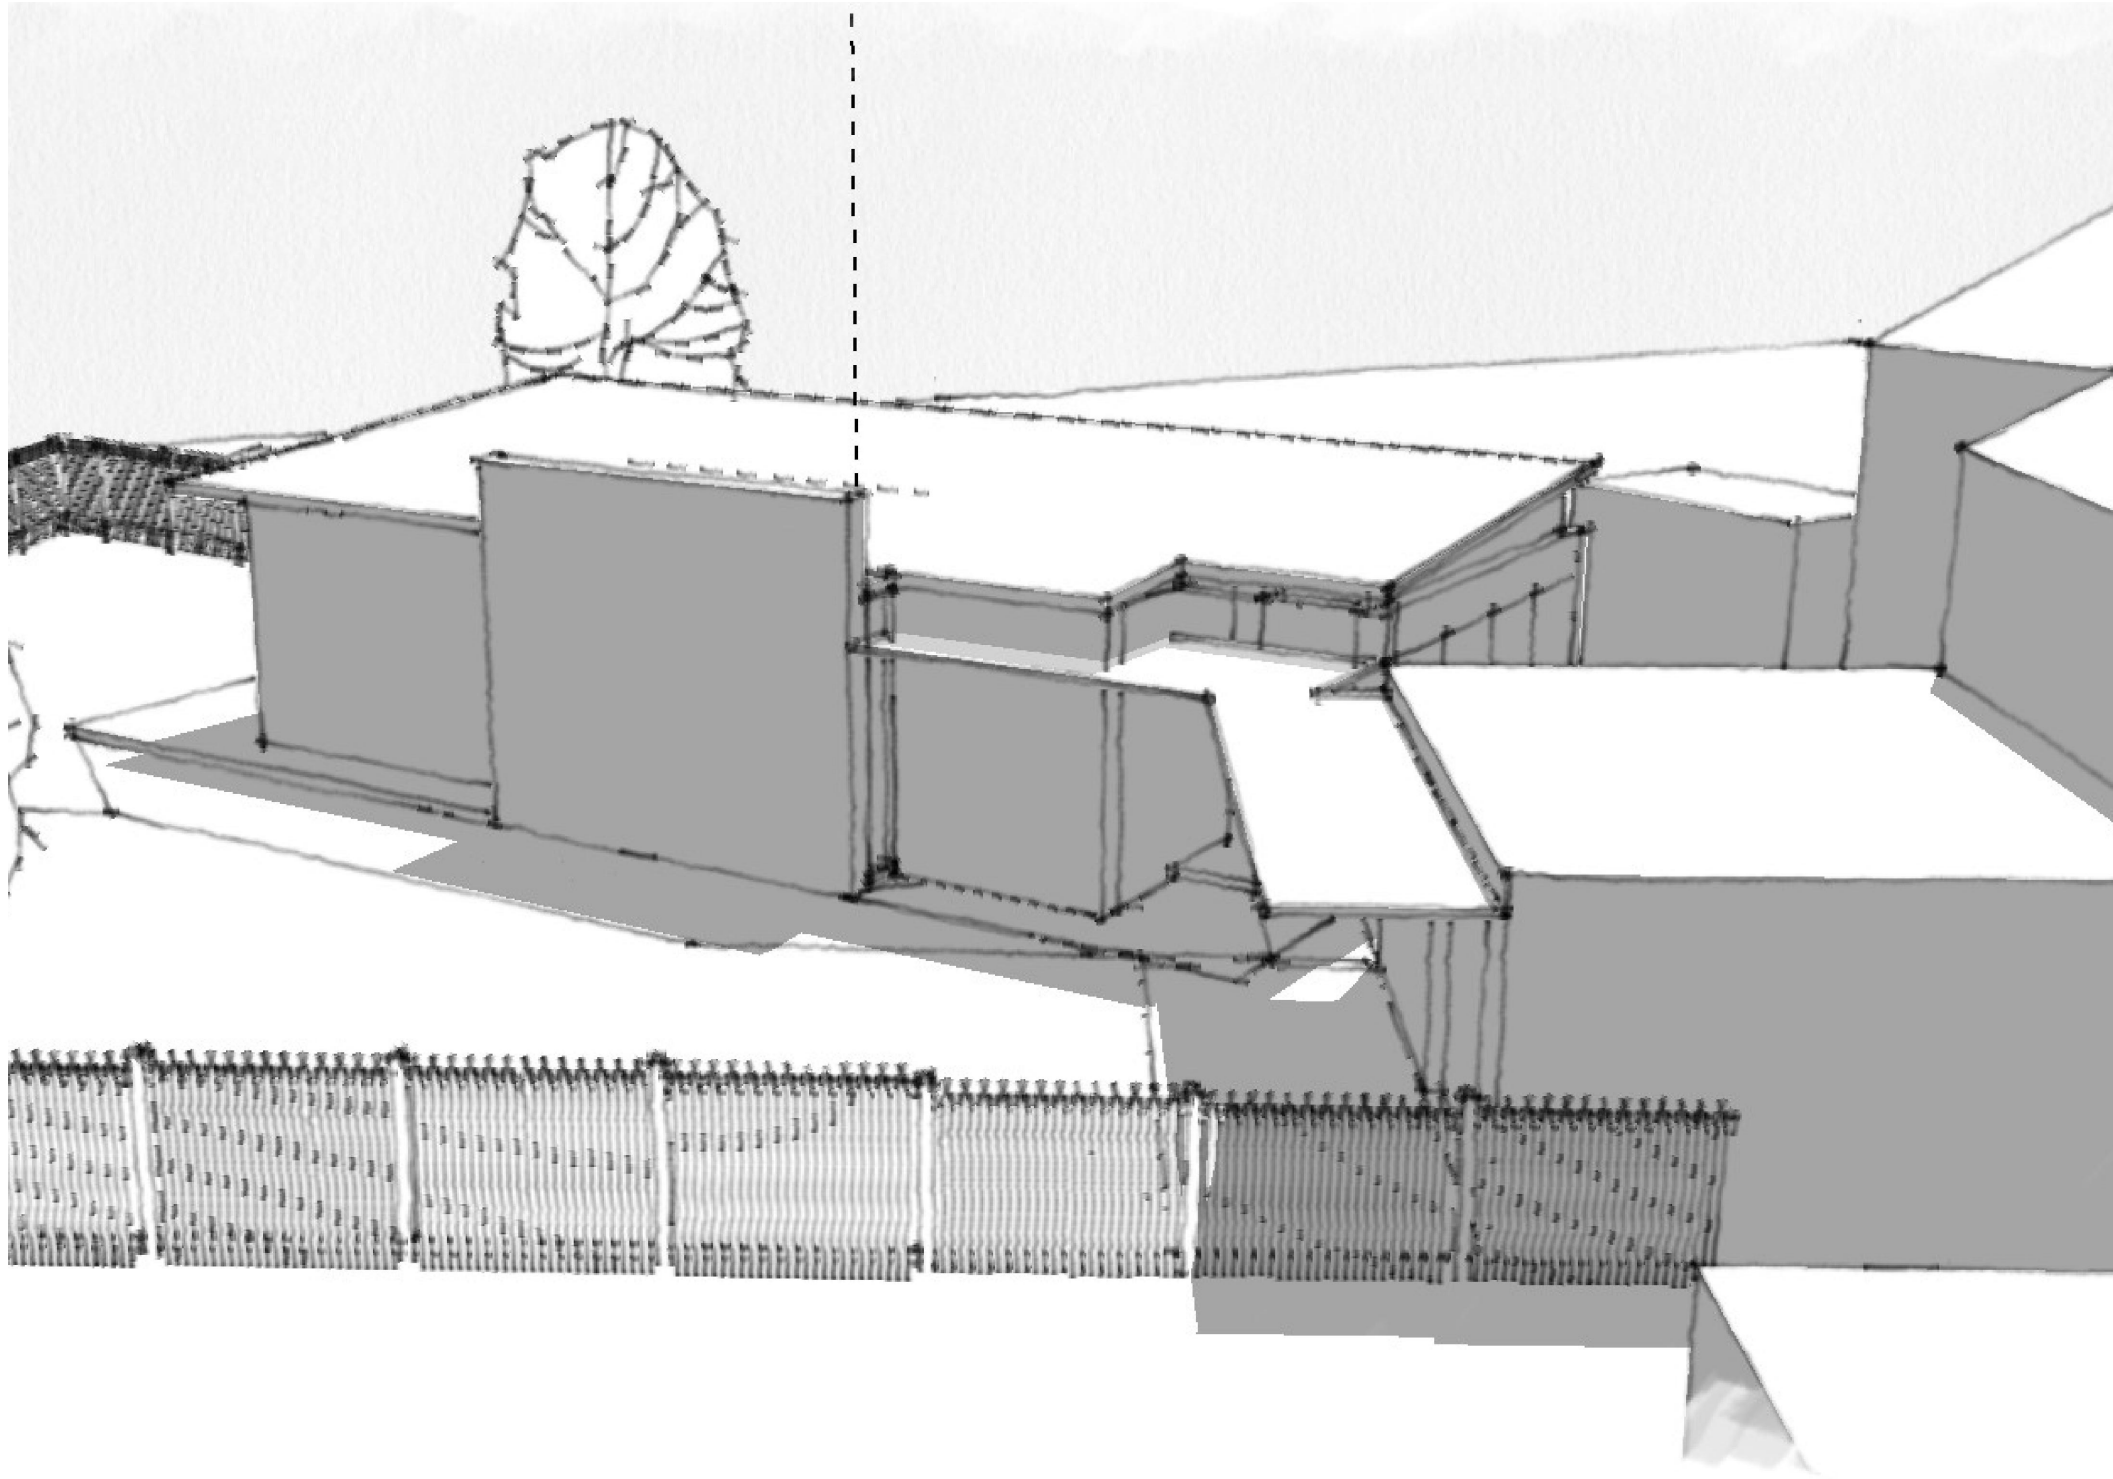


SKETCH VIEW
Looking into site

notes:

revisions:

revisions:

 

100mm @A1 / 50mm @A3

NOTE: The contractor is responsible for checking all site dimensions and levels. These should be checked prior to the ordering of any components and before the commencement of the works. All discrepancies should be brought to the attention of the Contract Administrator.

Debra Colbourne
70 Padnell Avenue
Cowplain
drawing information

title :
status :
date :
scale :
drawn :
checked :

GA ground floor plan

Information
September 2020
1:50 @ A1
AA
AA



PWP Architects Ltd 61 South Street, Havant, Hampshire PO9 1BZ
t: 02392 482494 f: 02392 481152
e: design@pwp-architects.com
w: www.pwp-architects.com

job: 5712 dwg: 1004 rev: C