


Legend:	
	Photo View Point Icon
	Note Marker

Pre Fire Survey
Plans drawn by
others. All overall
measurements
to be checked
on site via the
footprint remains

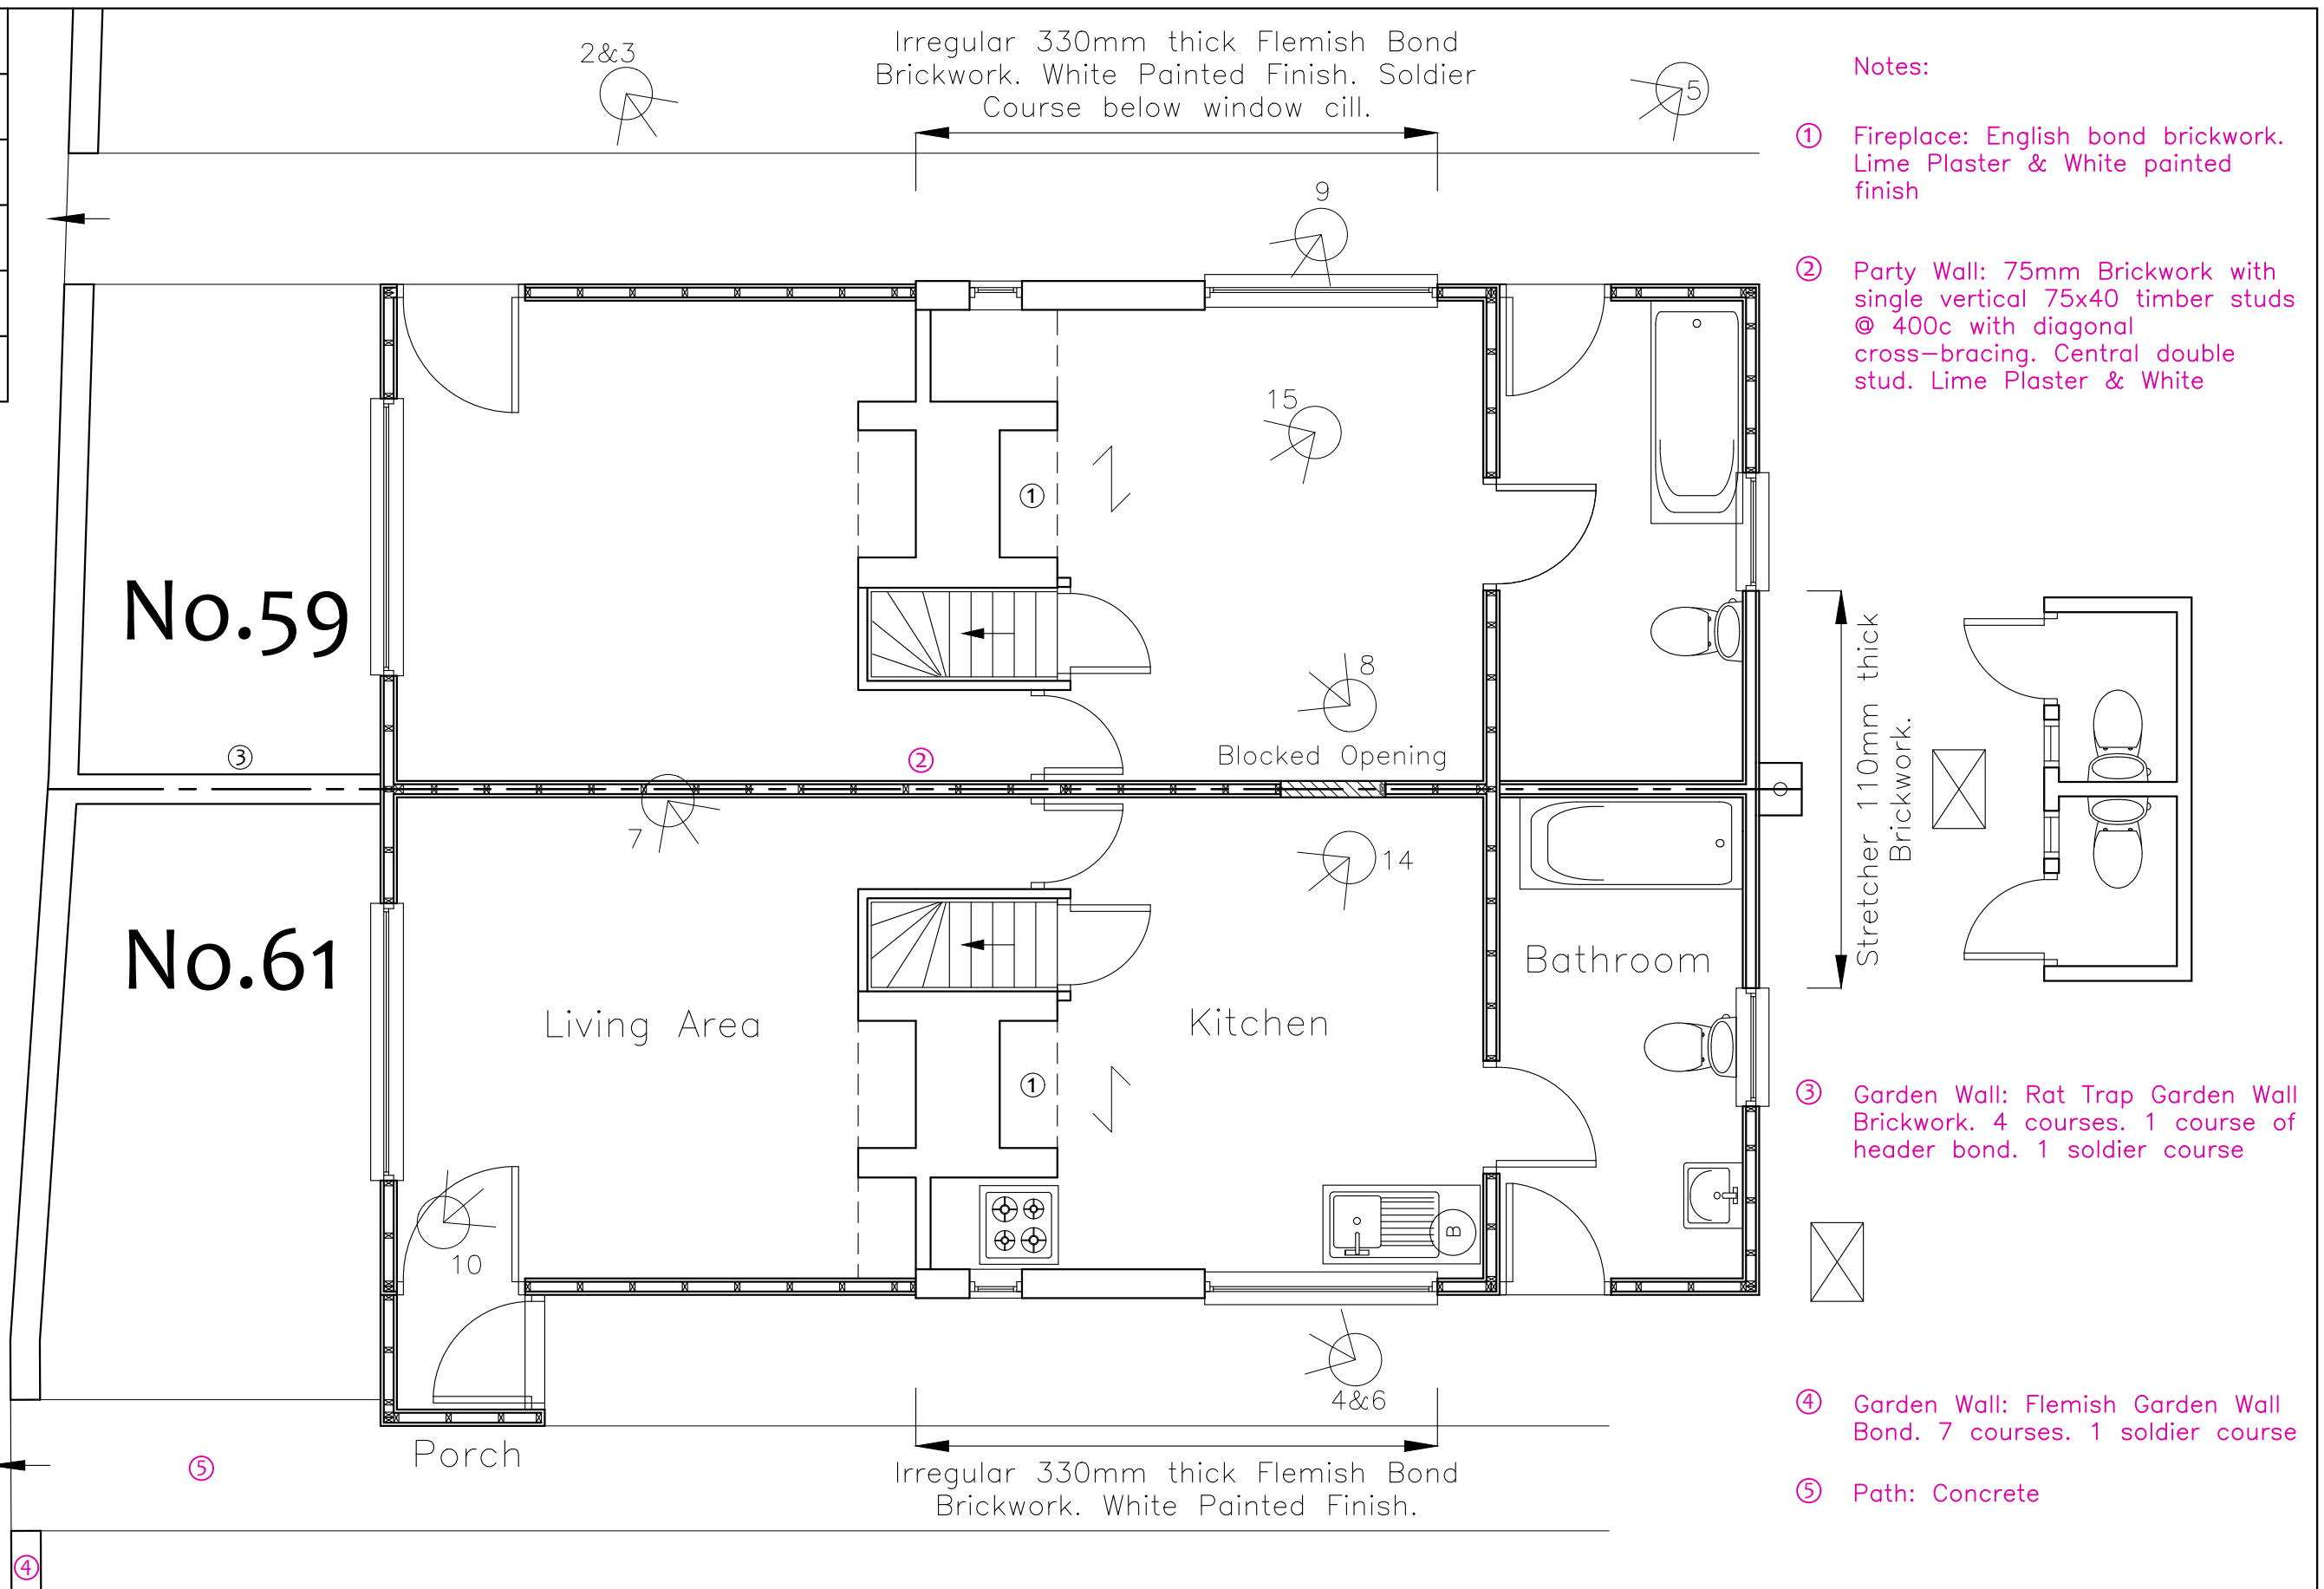


59&61
Langstone Rd,
Havant,
Hampshire
PO9 1RB

Ground Floor Plan: Prior to Fire Damage

Revisions	a) Note/Date/Initial
	b)
	c)
	d)

CAD

Critchley Architecture And Design Ltd.
Contact: 02392 474 919 | info@caad.online
The Old Brewery, 15E South Street, Havant, PO9 1BU

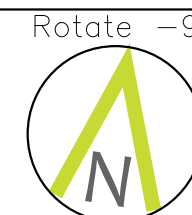

Scale A1=1:25, A3=1:50
 Drawn SAR
 Date 24/01/19

19008-205⁰

5m

10m

15m

Om