


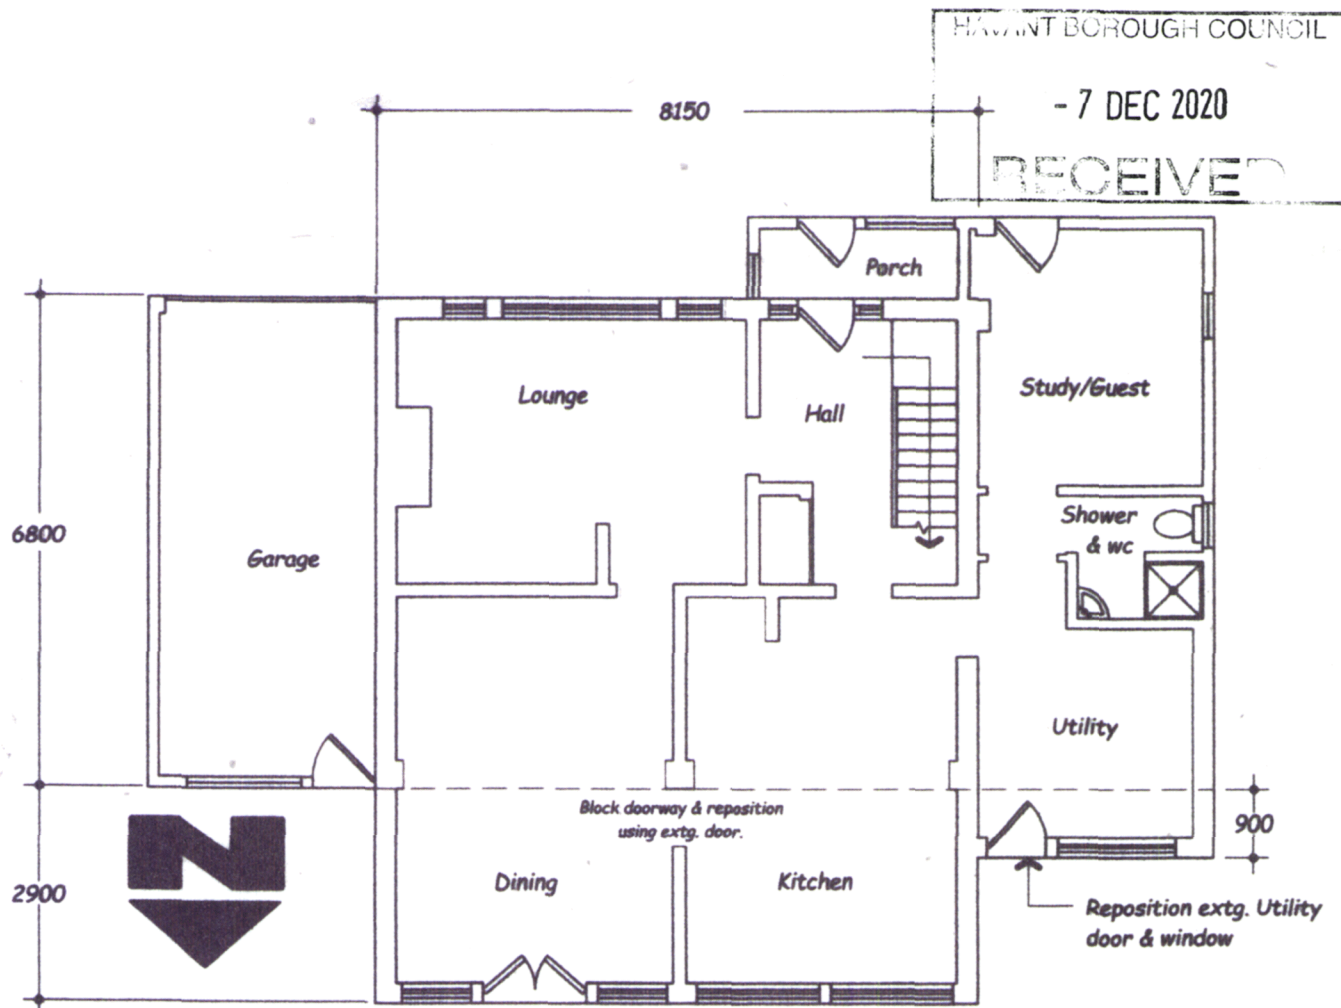

GROUND FLOOR PLAN 1:100
Internal doors omitted for clarity

RIBA 

Chartered Practice

John Groom Chartered Architect
32A High Street, Emsworth, Hampshire PO10 7AW
T 01243 430617 M 07780 997563

info@johngroomarchitect.co.uk

www.johngroomarchitect.co.uk

JOB: Householder application for minor extension

LOCATION: 27 Greville Green, PO10 7TH

DRG TITLE: Existing ground floor plan: see drg 20/317/1
for proposal

SCALE: 1:100

DRAWN: JG

DRG NO: 20/317/7

DATE: 27 November 2020