




1. All dimensions to be checked on site by those submitting the work.
2. Where reference is given to a written specification that that shall prevail over the drawings.
3. Where two or more drawings illustrate the same element, the larger shall prevail over the smaller.
4. Later drawings indicate and/or have shown shall have precedence over earlier drawings.
5. Drawings that are subject to approval shall be subject to approval and any minor amendments to the drawings shall be subject to approval. Where drawings are not subject to approval, the drawings shall be subject to approval.
6. All work shall be carried out to the satisfaction of the Building Control and in accordance with current British Standards.

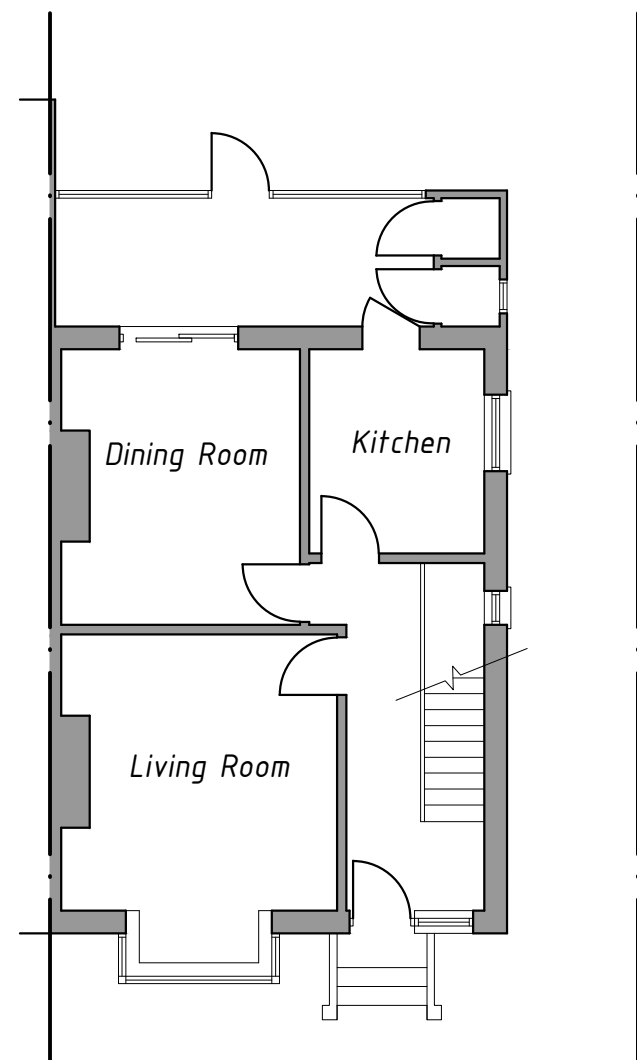


EXISTING GROUND FLOOR PLAN
SCALE 1:100BMT

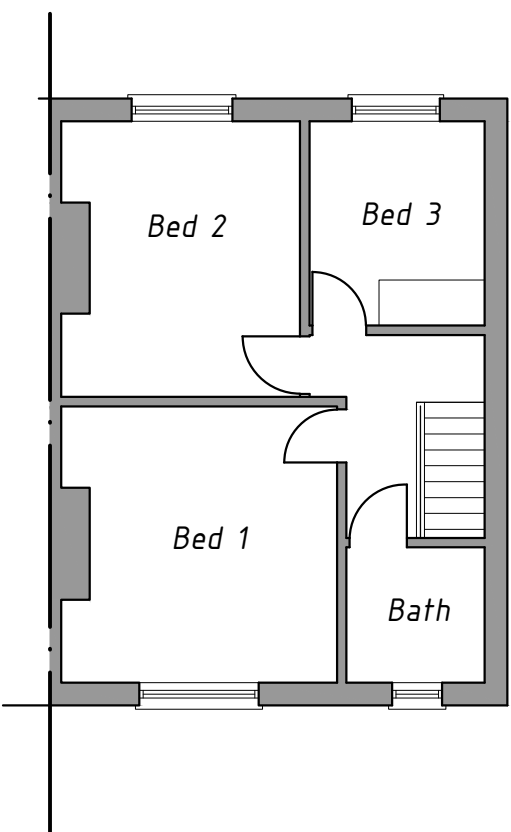


EXISTING FIRST FLOOR PLAN
SCALE 1:100BMT

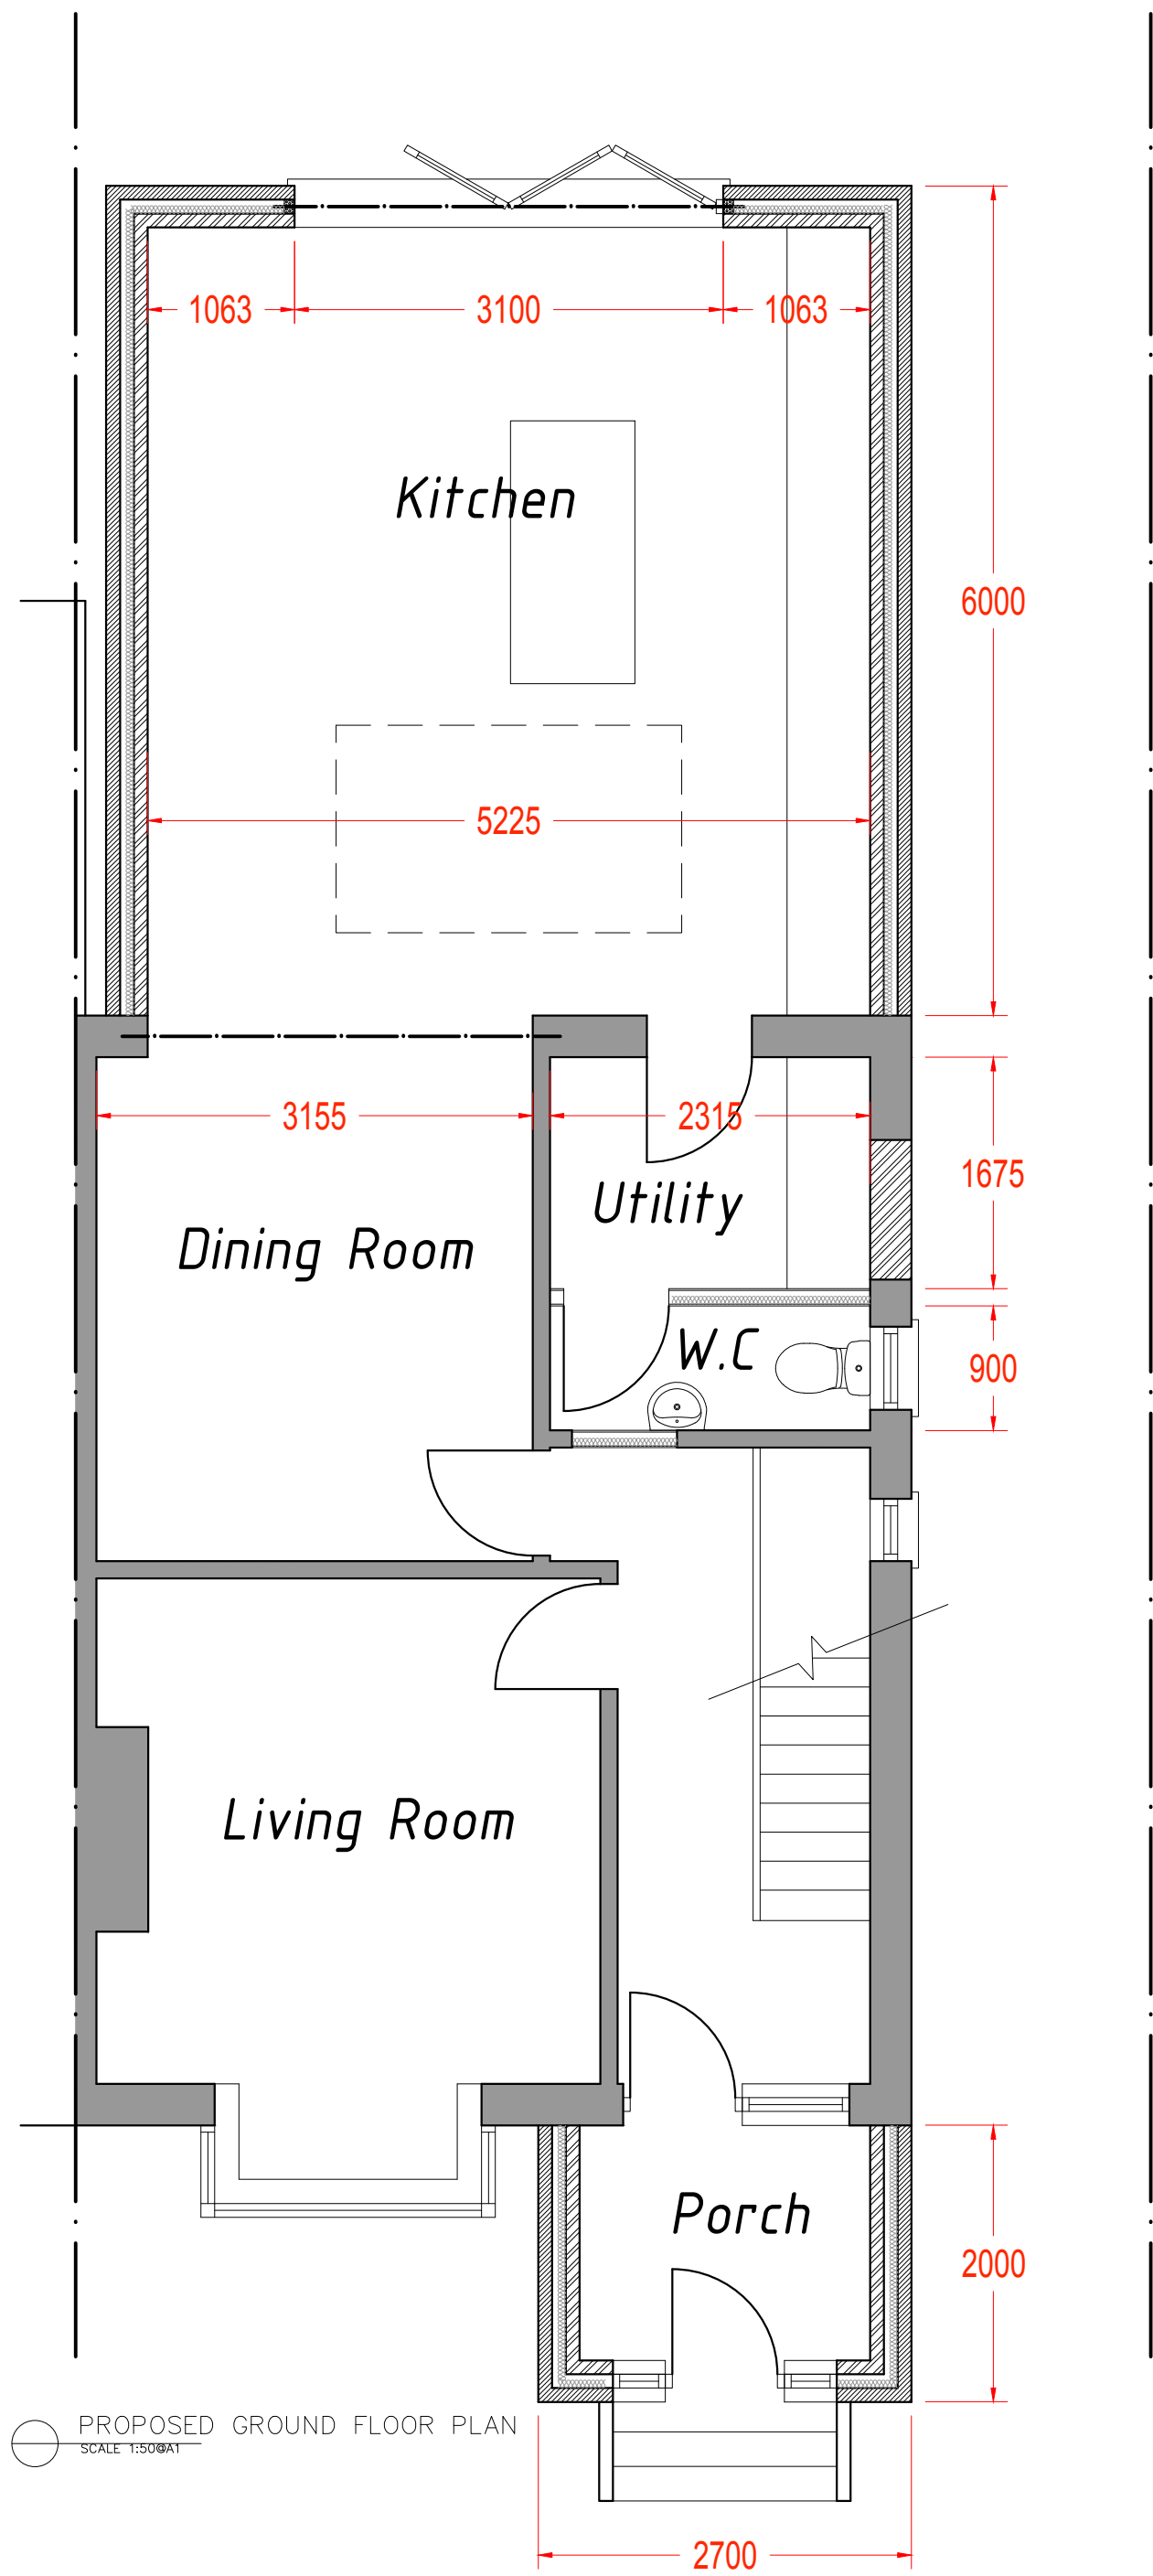


PROPOSED GROUND FLOOR PLAN
SCALE 1:50BMT

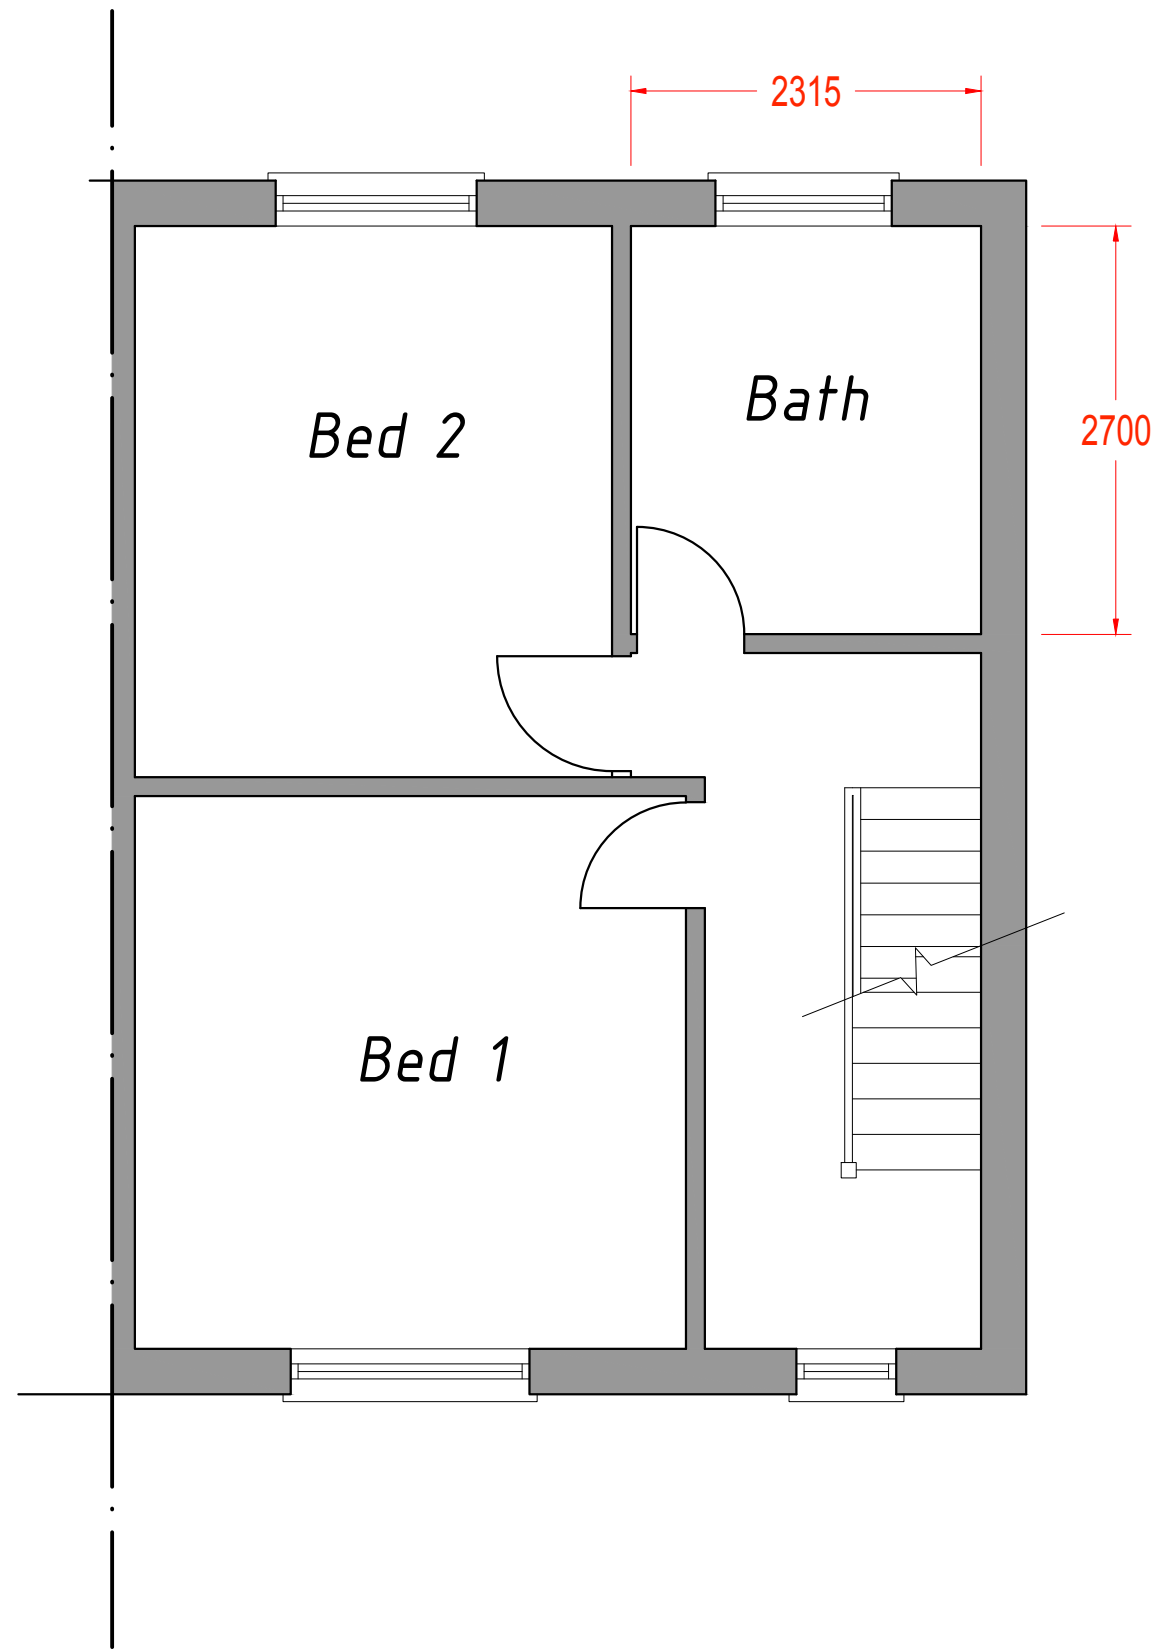

PROPOSED FIRST FLOOR PLAN
SCALE 1:50BMT

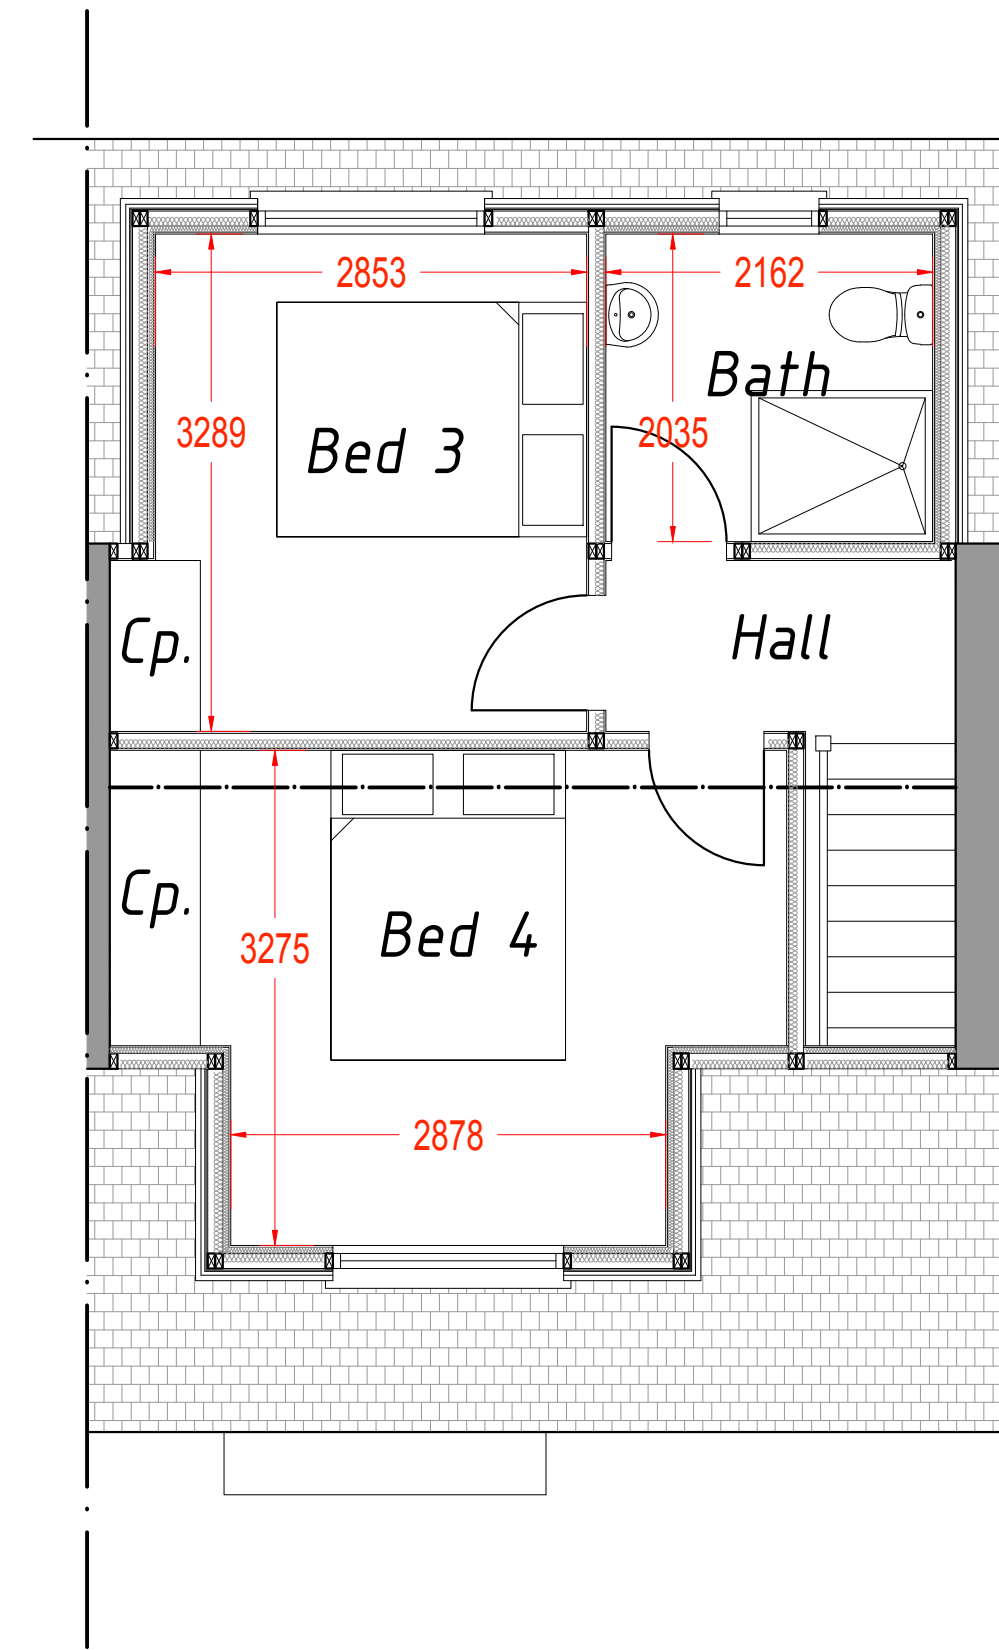


PROPOSED FIRST FLOOR PLAN
SCALE 1:50BMT

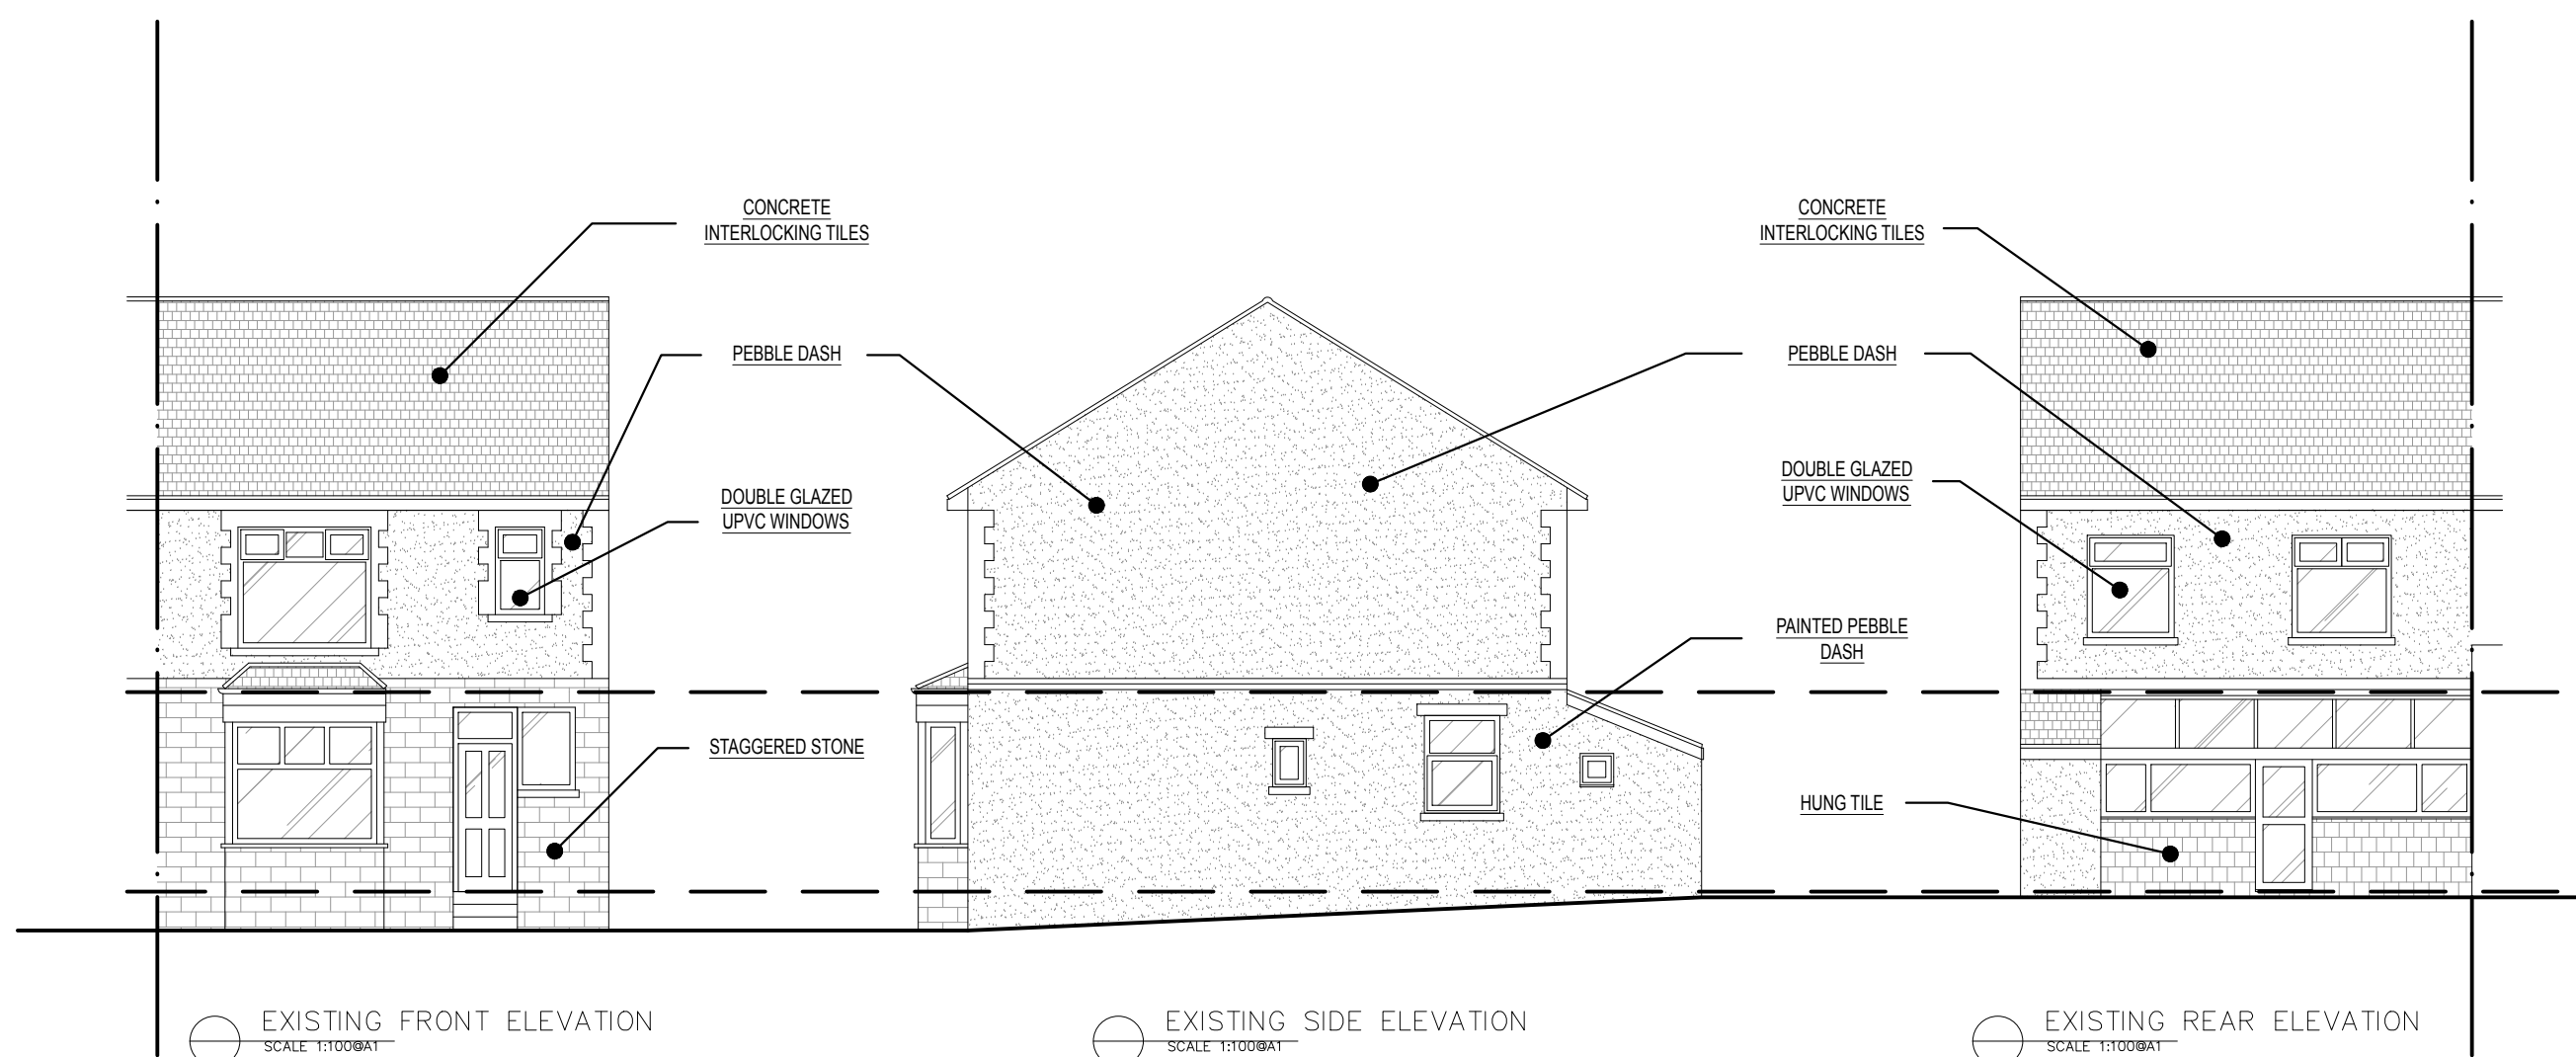

EXISTING FRONT ELEVATION
SCALE 1:100BMT

EXISTING SIDE ELEVATION
SCALE 1:100BMT


EXISTING REAR ELEVATION
SCALE 1:100BMT

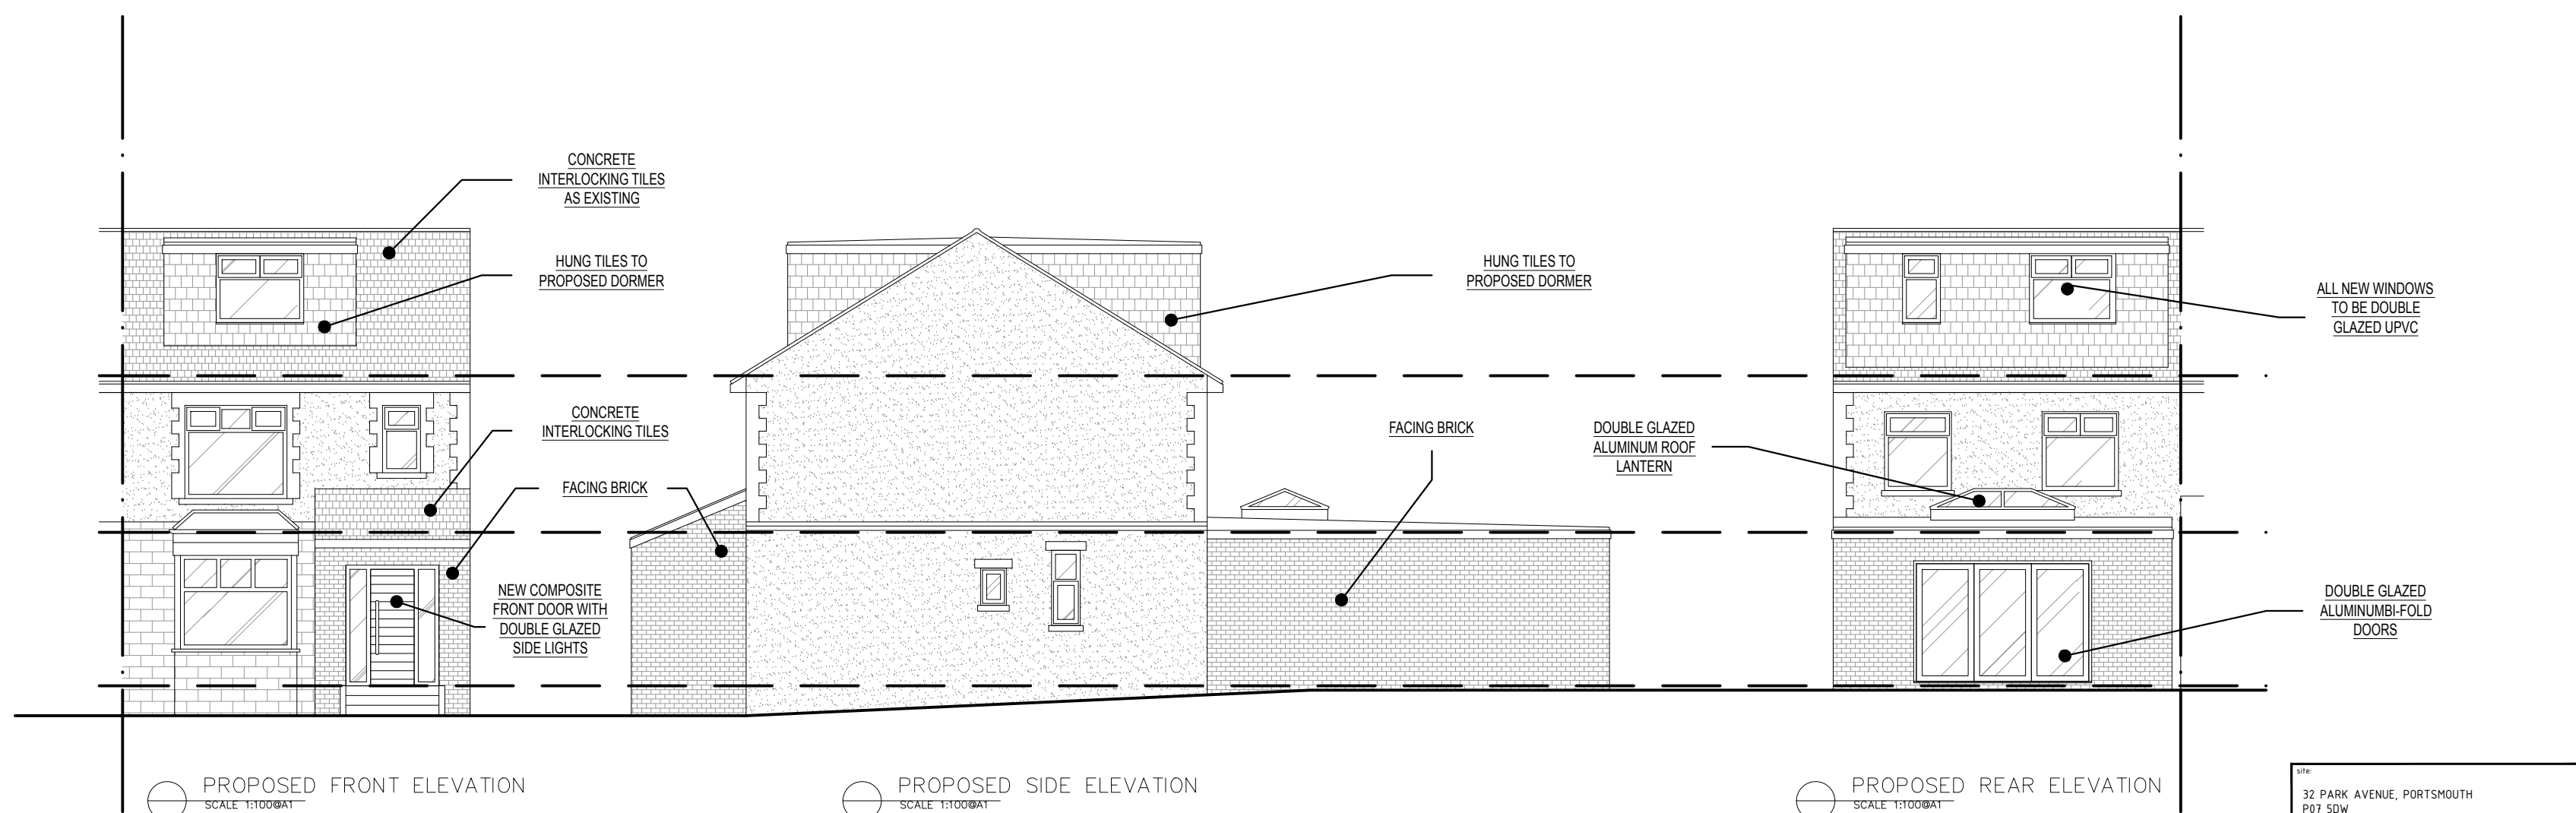

PROPOSED FRONT ELEVATION
SCALE 1:100BMT

PROPOSED SIDE ELEVATION
SCALE 1:100BMT

PROPOSED REAR ELEVATION
SCALE 1:100BMT

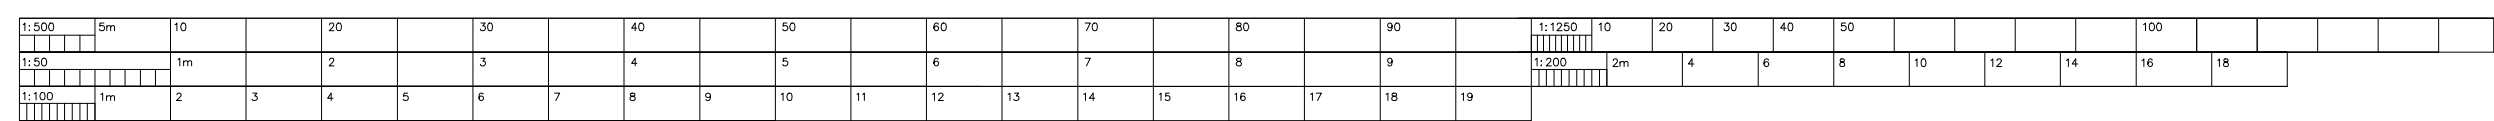

32 PARK AVENUE, PORTSMOUTH P07 SW			
EXISTING AND PROPOSED DRAWINGS			
DATE	01/21	DRAWING NUMBER	REVISION
SCALE	1:50 / 1:100 BMT	PAR_01	A
PLANNING			