



This drawing may be scaled with reference to the scale bar for planning application purposes only. Do not scale for any other purpose, use only annotated dimensions. All dimensions are to be checked by parties using the drawing, and any errors or omissions are to be reported to James Potter Associates Ltd.


Rev.	Date	Note	Author	Checked
-	dd/mm/yy	Note	XXX	XXX

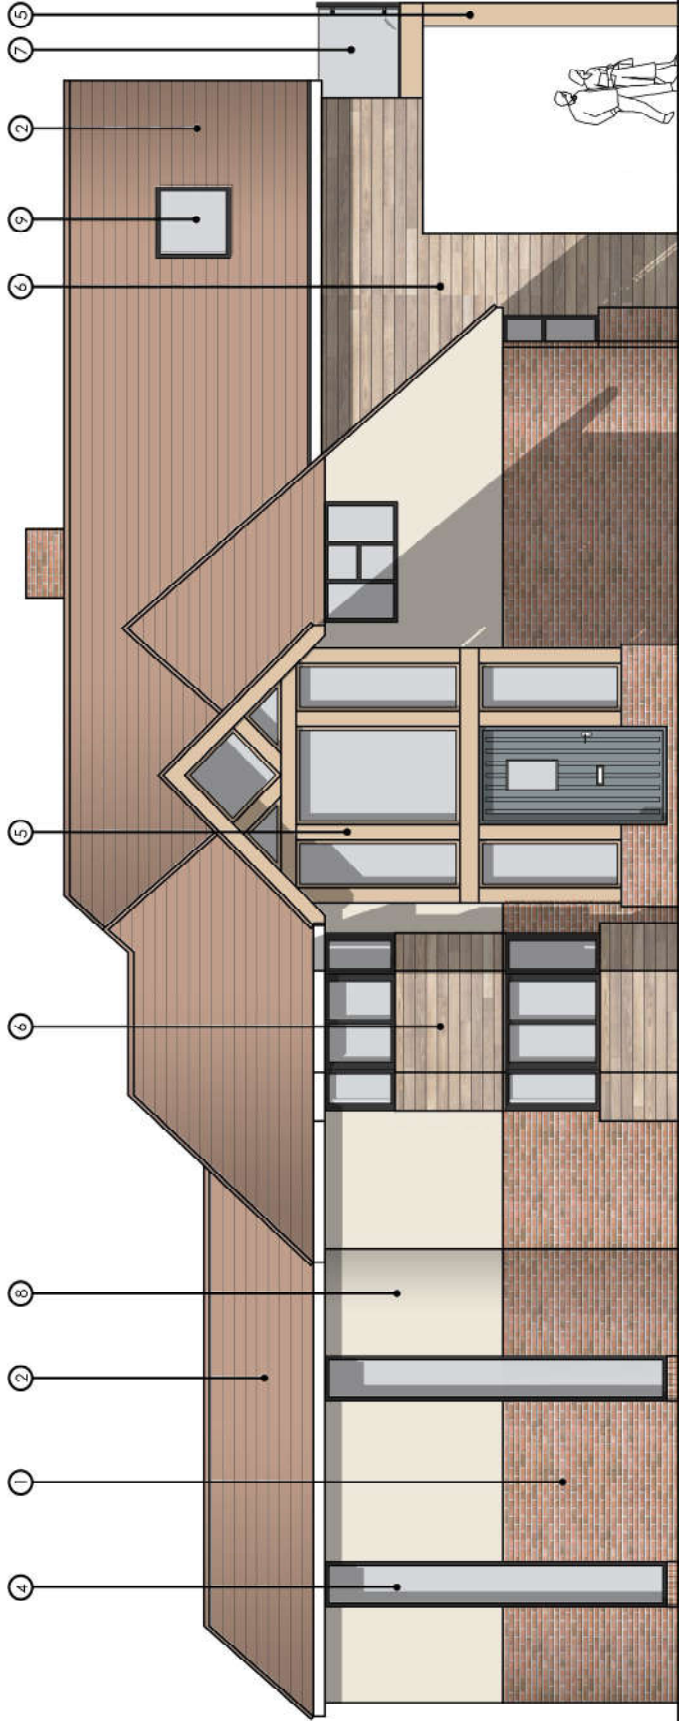


PROPOSED WEST ELEVATION

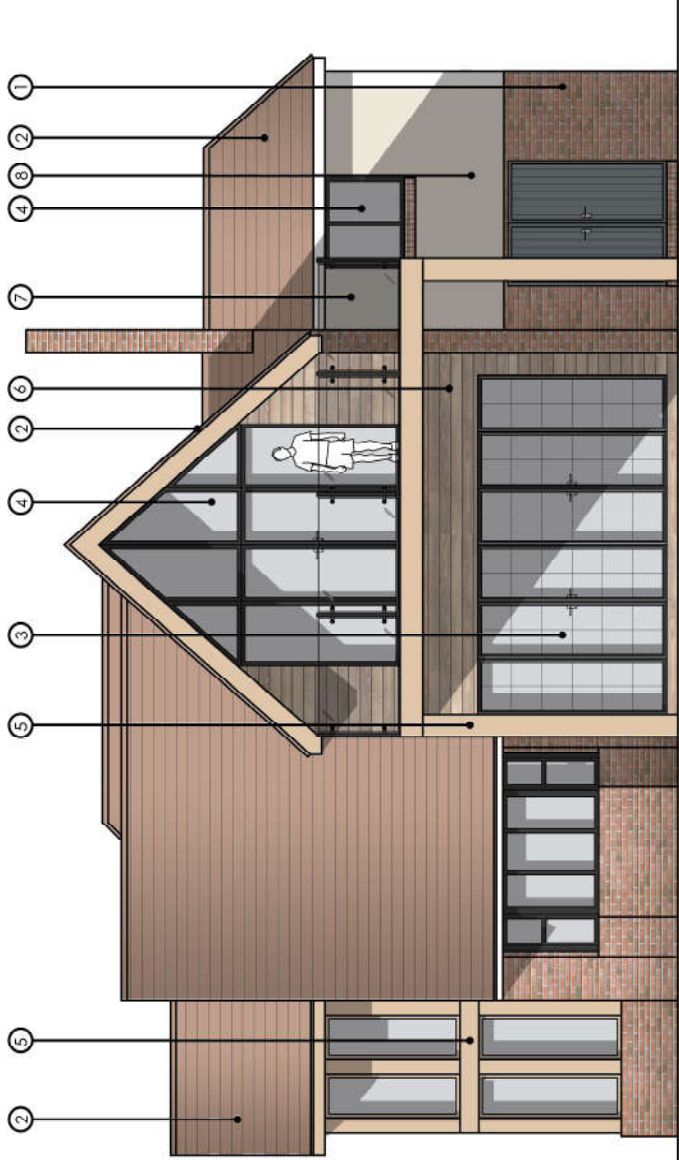

PROPOSED SOUTH ELEVATION

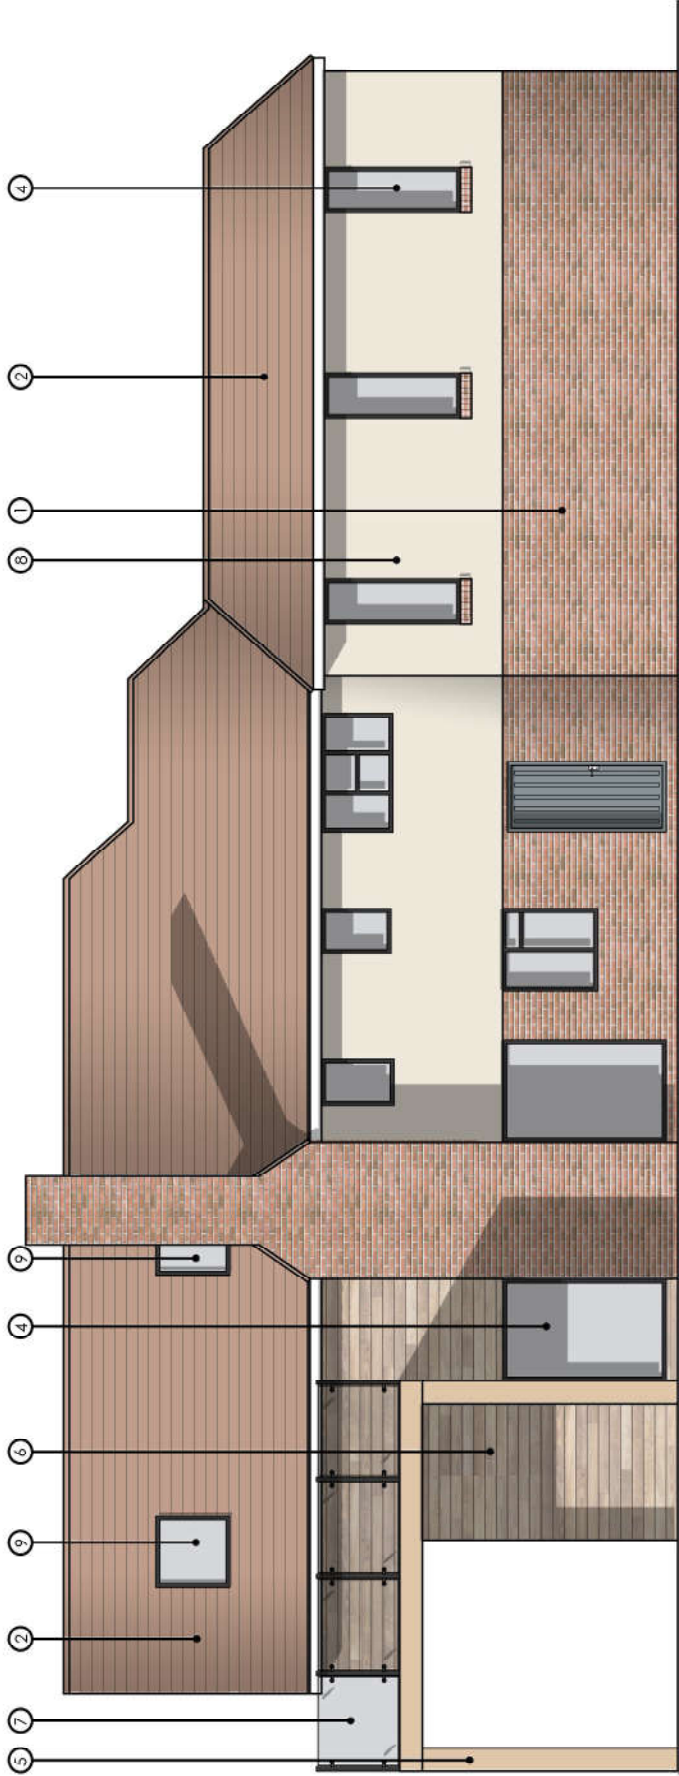

PROPOSED EAST ELEVATION

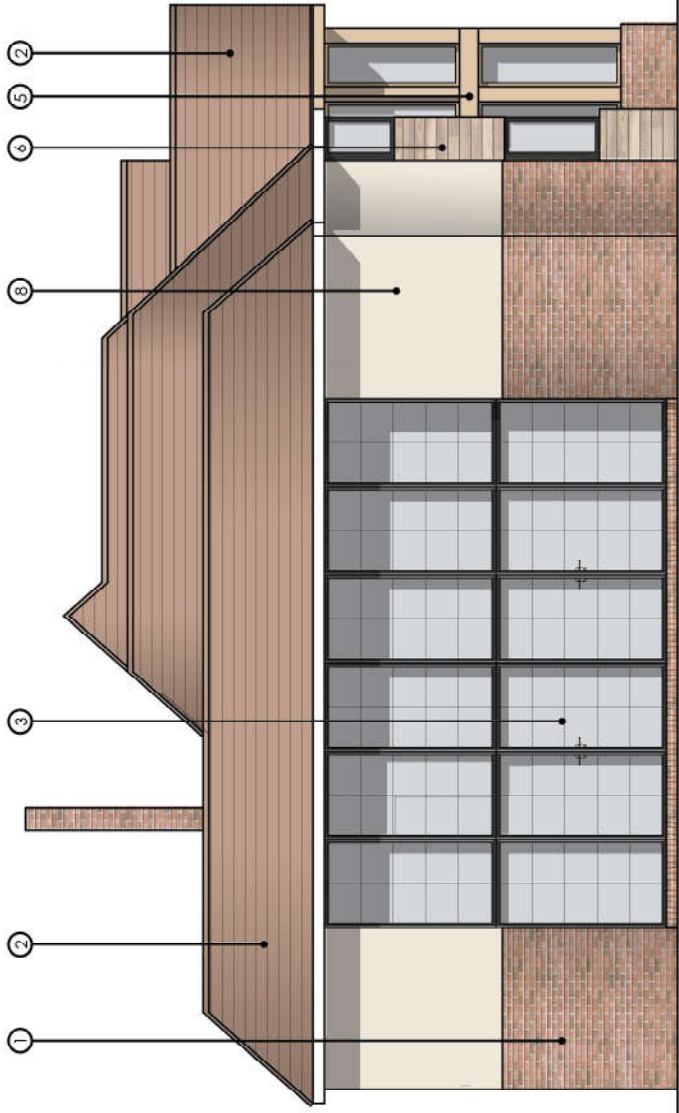

PROPOSED NORTH ELEVATION

MATERIALS KEY

- 1. BRICK TO MATCH EXISTING
- 2. PLAIN TILES TO MATCH EXISTING ROOF
- 3. CRITTALL GLAZING
- 4. PPC ALUMINIUM GLAZING
- 5. OAK FRAME
- 6. TIMBER CLADDING
- 7. GLASS BALUSTRADE
- 8. RENDER TO MATCH EXISTING
- 9. VELUX WINDOWS



Project	Drawing	PROPOSED ELEVATIONS	
		Job-Dwg Number	Rev.
Client	Status	20042-PL-009	
		-	
Scale	Author	MR & MRS STEPHEN	
		PLANNING	
Sheet Size	Date	A3	
		13/11/2020	
RB / LB	Checked	JP	
		13/11/2020	

JPA

JAMES POTTER ASSOCIATES

www.jpca.design
JPA - PORTSMOUTH
117 Highland Road, Southsea, Portsmouth, PO4 9DD
T. +44(0)2394 002 897