



This drawing is the copyright of Tomes Architects and may not be copied, altered, or reproduced in any way, or be passed to a third party without our written authority.
All dimensions are to be checked on site before commencing work. Any discrepancies should be reported to the project manager immediately.

Proposed Plans


Flat 1	2-bedroom, 3 person	61.49m ²
Flat 2	1-bedroom, 1 person	38.7m ²
Flat 3	1-bedroom, 1 person	37.3m ²
Flat 4	2-bedroom, 3 person	62.45m ²
Flat 5	1-bedroom, 1 person	42.9m ²
Flat 6	1-bedroom, 1 person	44.2m ²

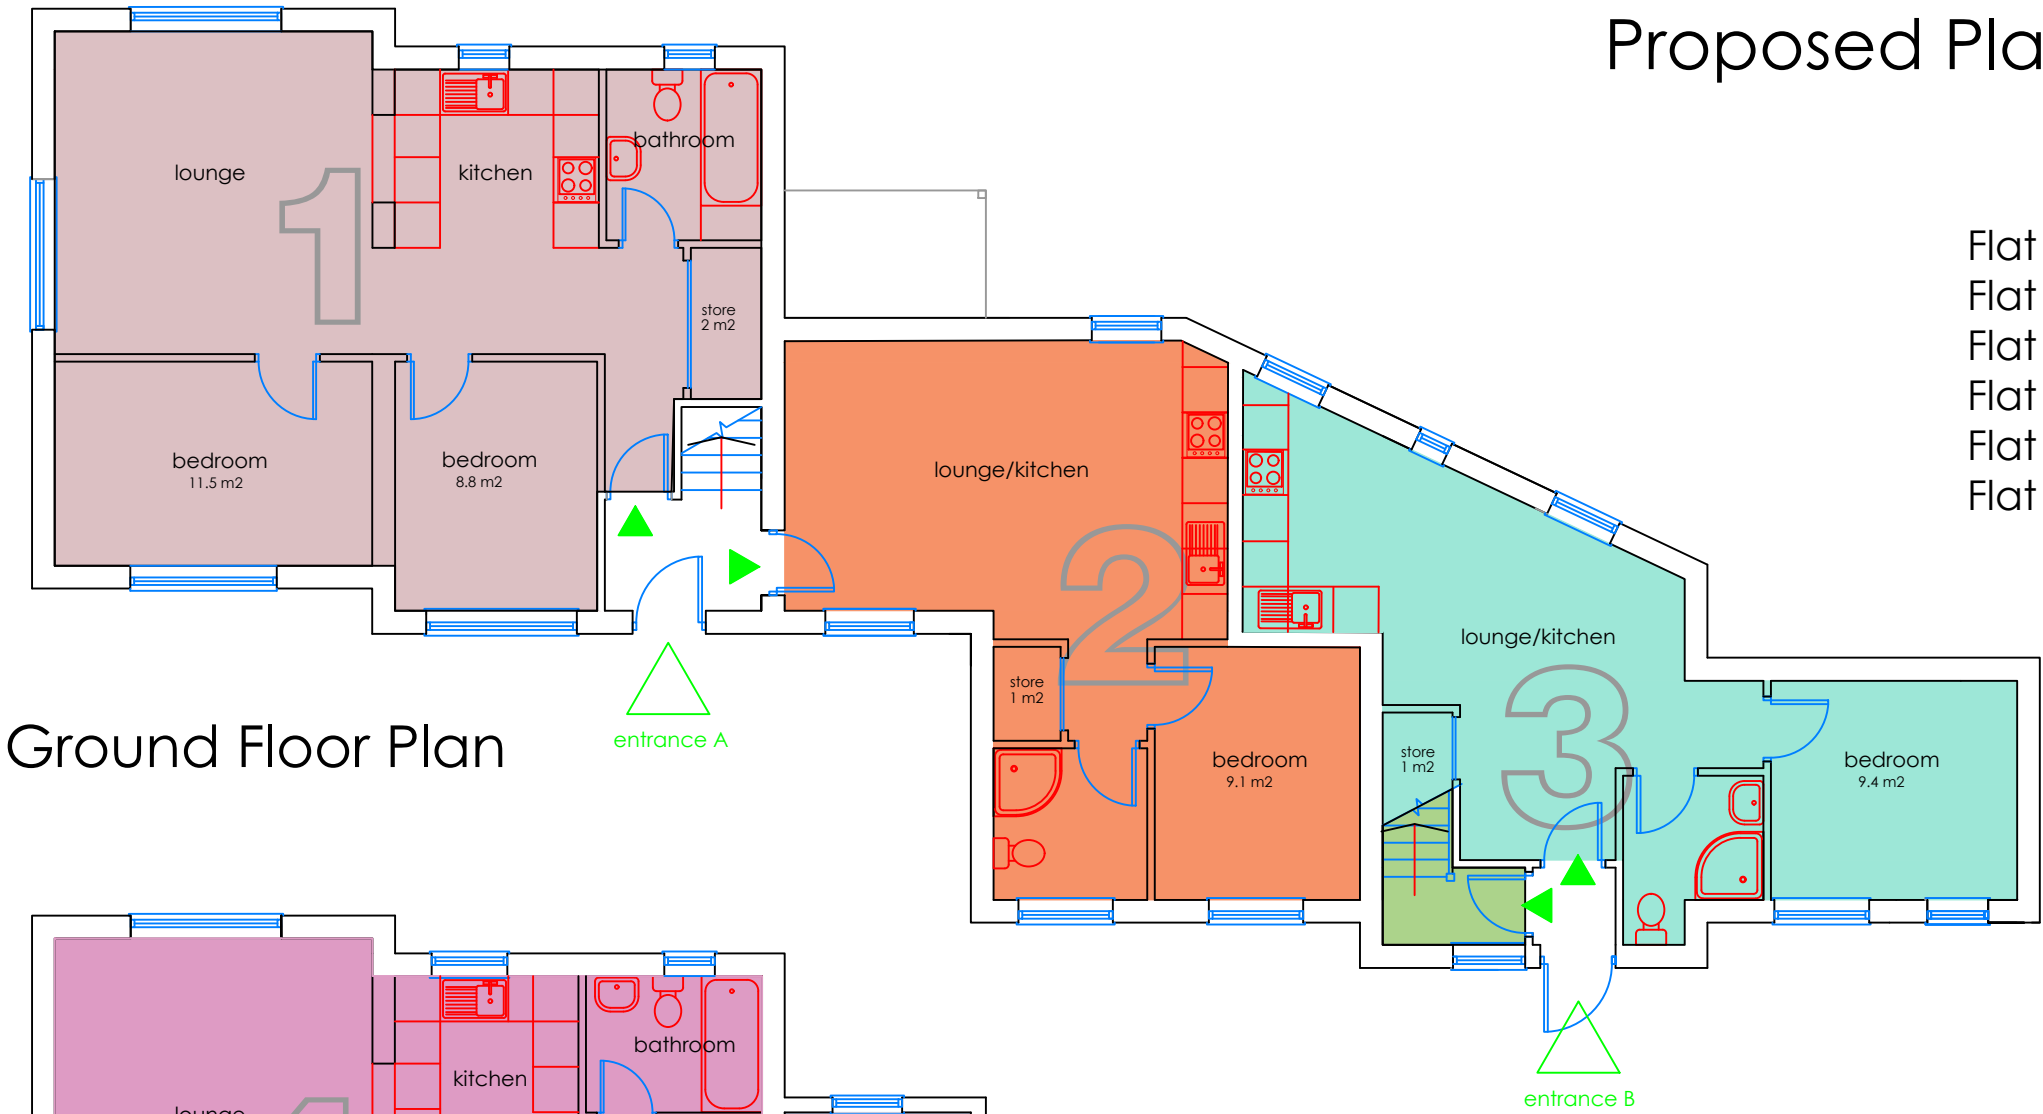

Ground Floor Plan

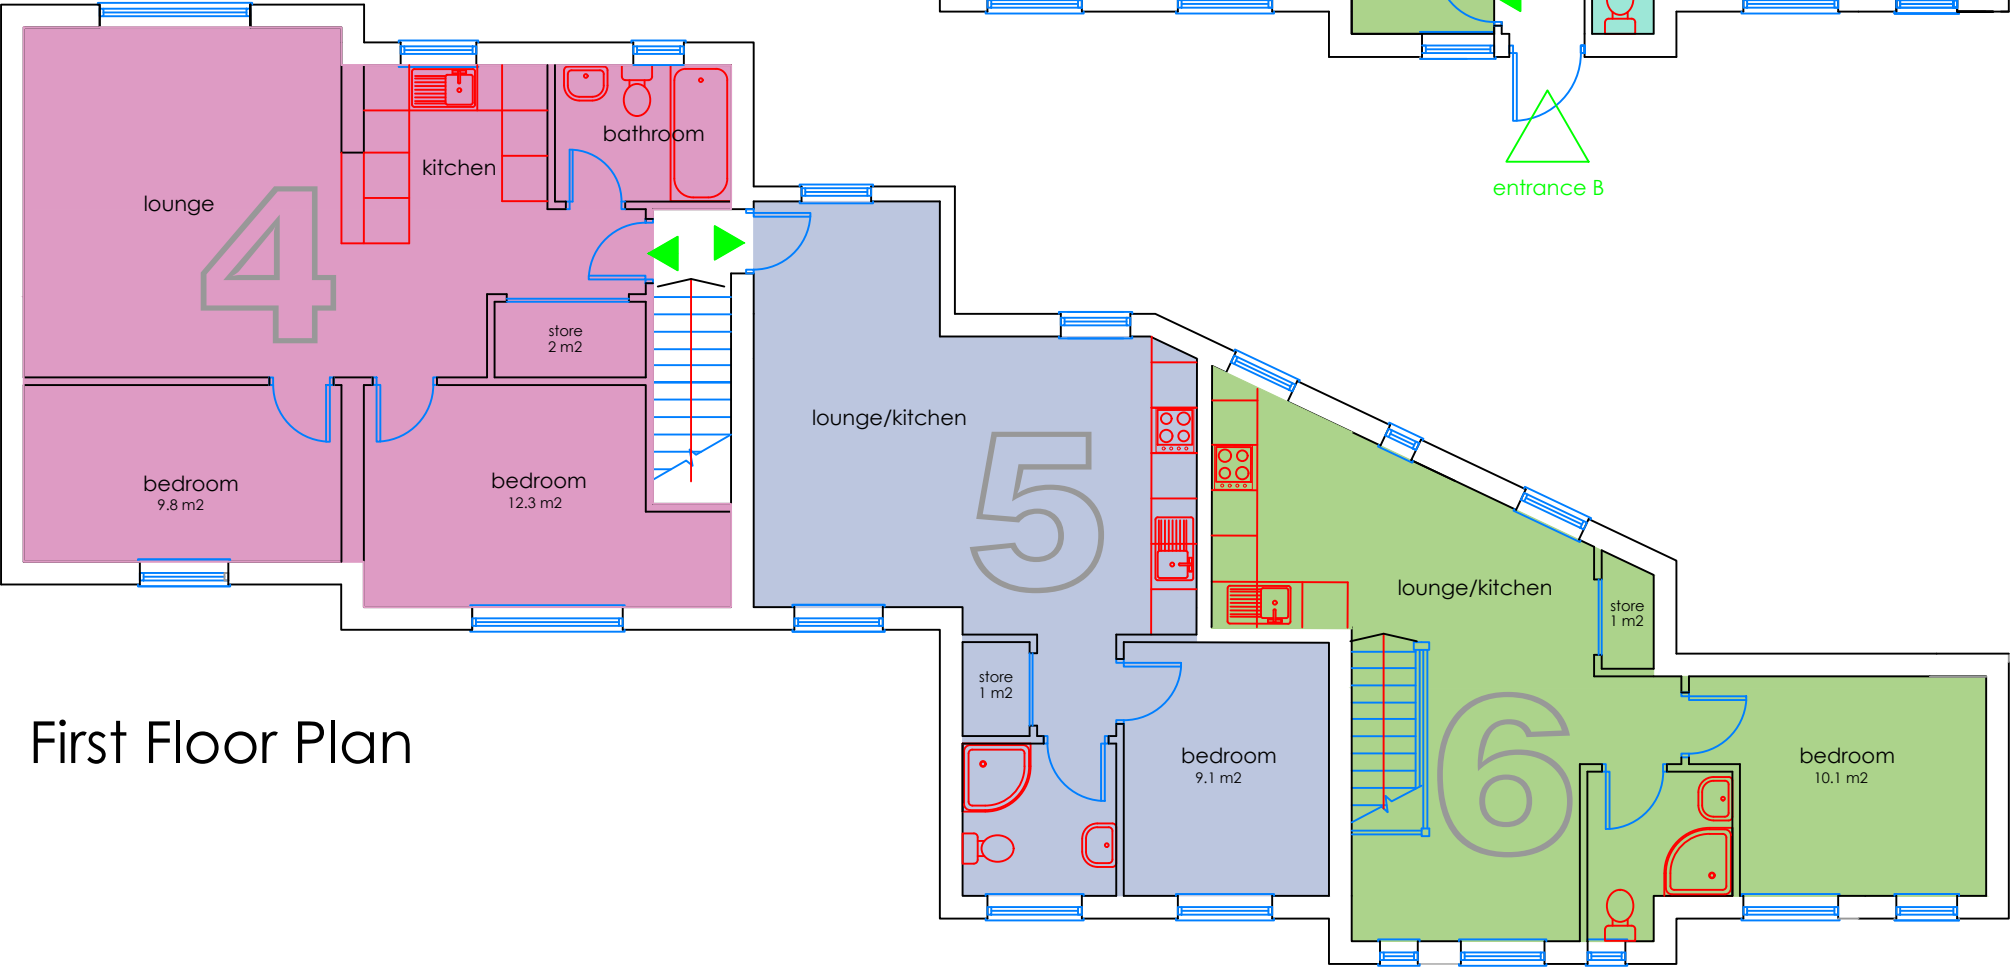

First Floor Plan

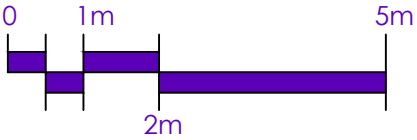

Rev A 10 Sept 2020 Beds Removed

tomesarchitects
architecture + project management

the old rectory, 108 london road, widley, hampshire, po7 5aa
tel: 023 9309 2307 email: info@tomesarchitects.co.uk

project	Aura Gas, New Road Bedhampton	date	21 Aug 2020
drawing	Proposed Residential	scale	1:100 @A3
drawing no.	C3405-6	revision	A