


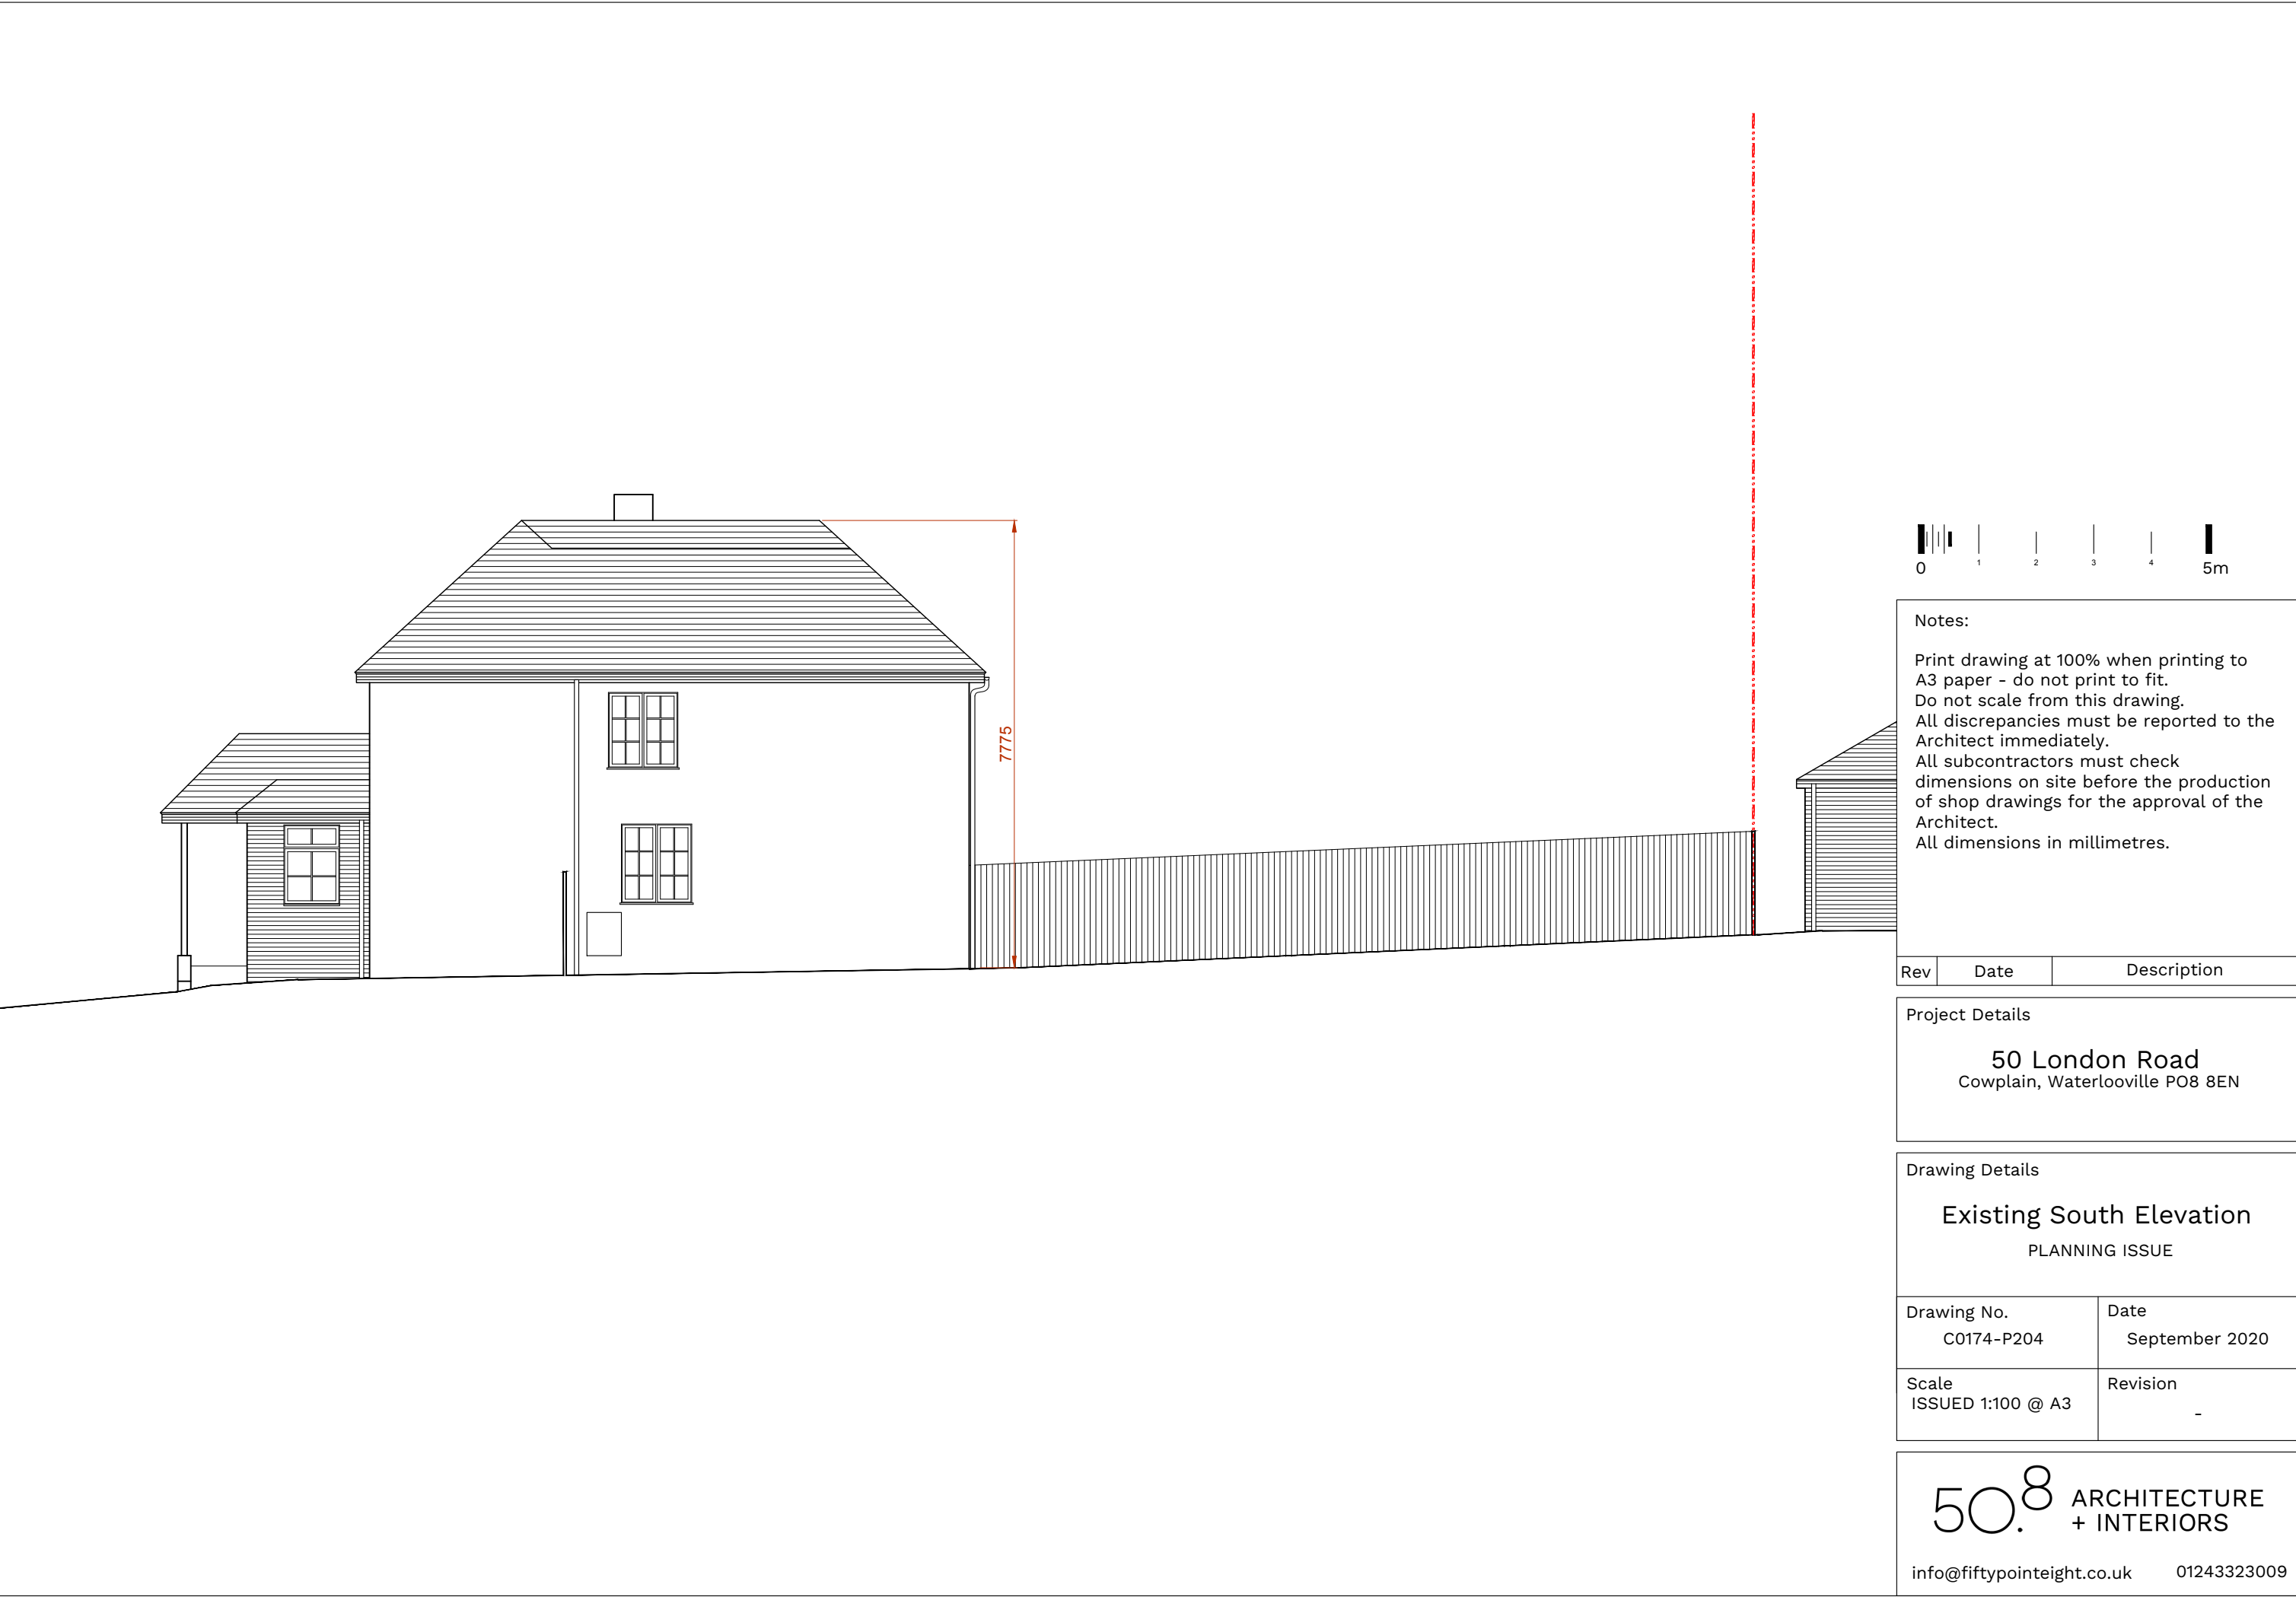

Notes:

Print drawing at 100% when printing to A3 paper - do not print to fit.
Do not scale from this drawing.
All discrepancies must be reported to the Architect immediately.
All subcontractors must check dimensions on site before the production of shop drawings for the approval of the Architect.
All dimensions in millimetres.

Rev	Date	Description
-----	------	-------------

Project Details

50 London Road
Cowplain, Waterloooville PO8 8EN

Drawing Details

Existing South Elevation
PLANNING ISSUE

Drawing No. C0174-P204	Date September 2020
Scale ISSUED 1:100 @ A3	Revision -