


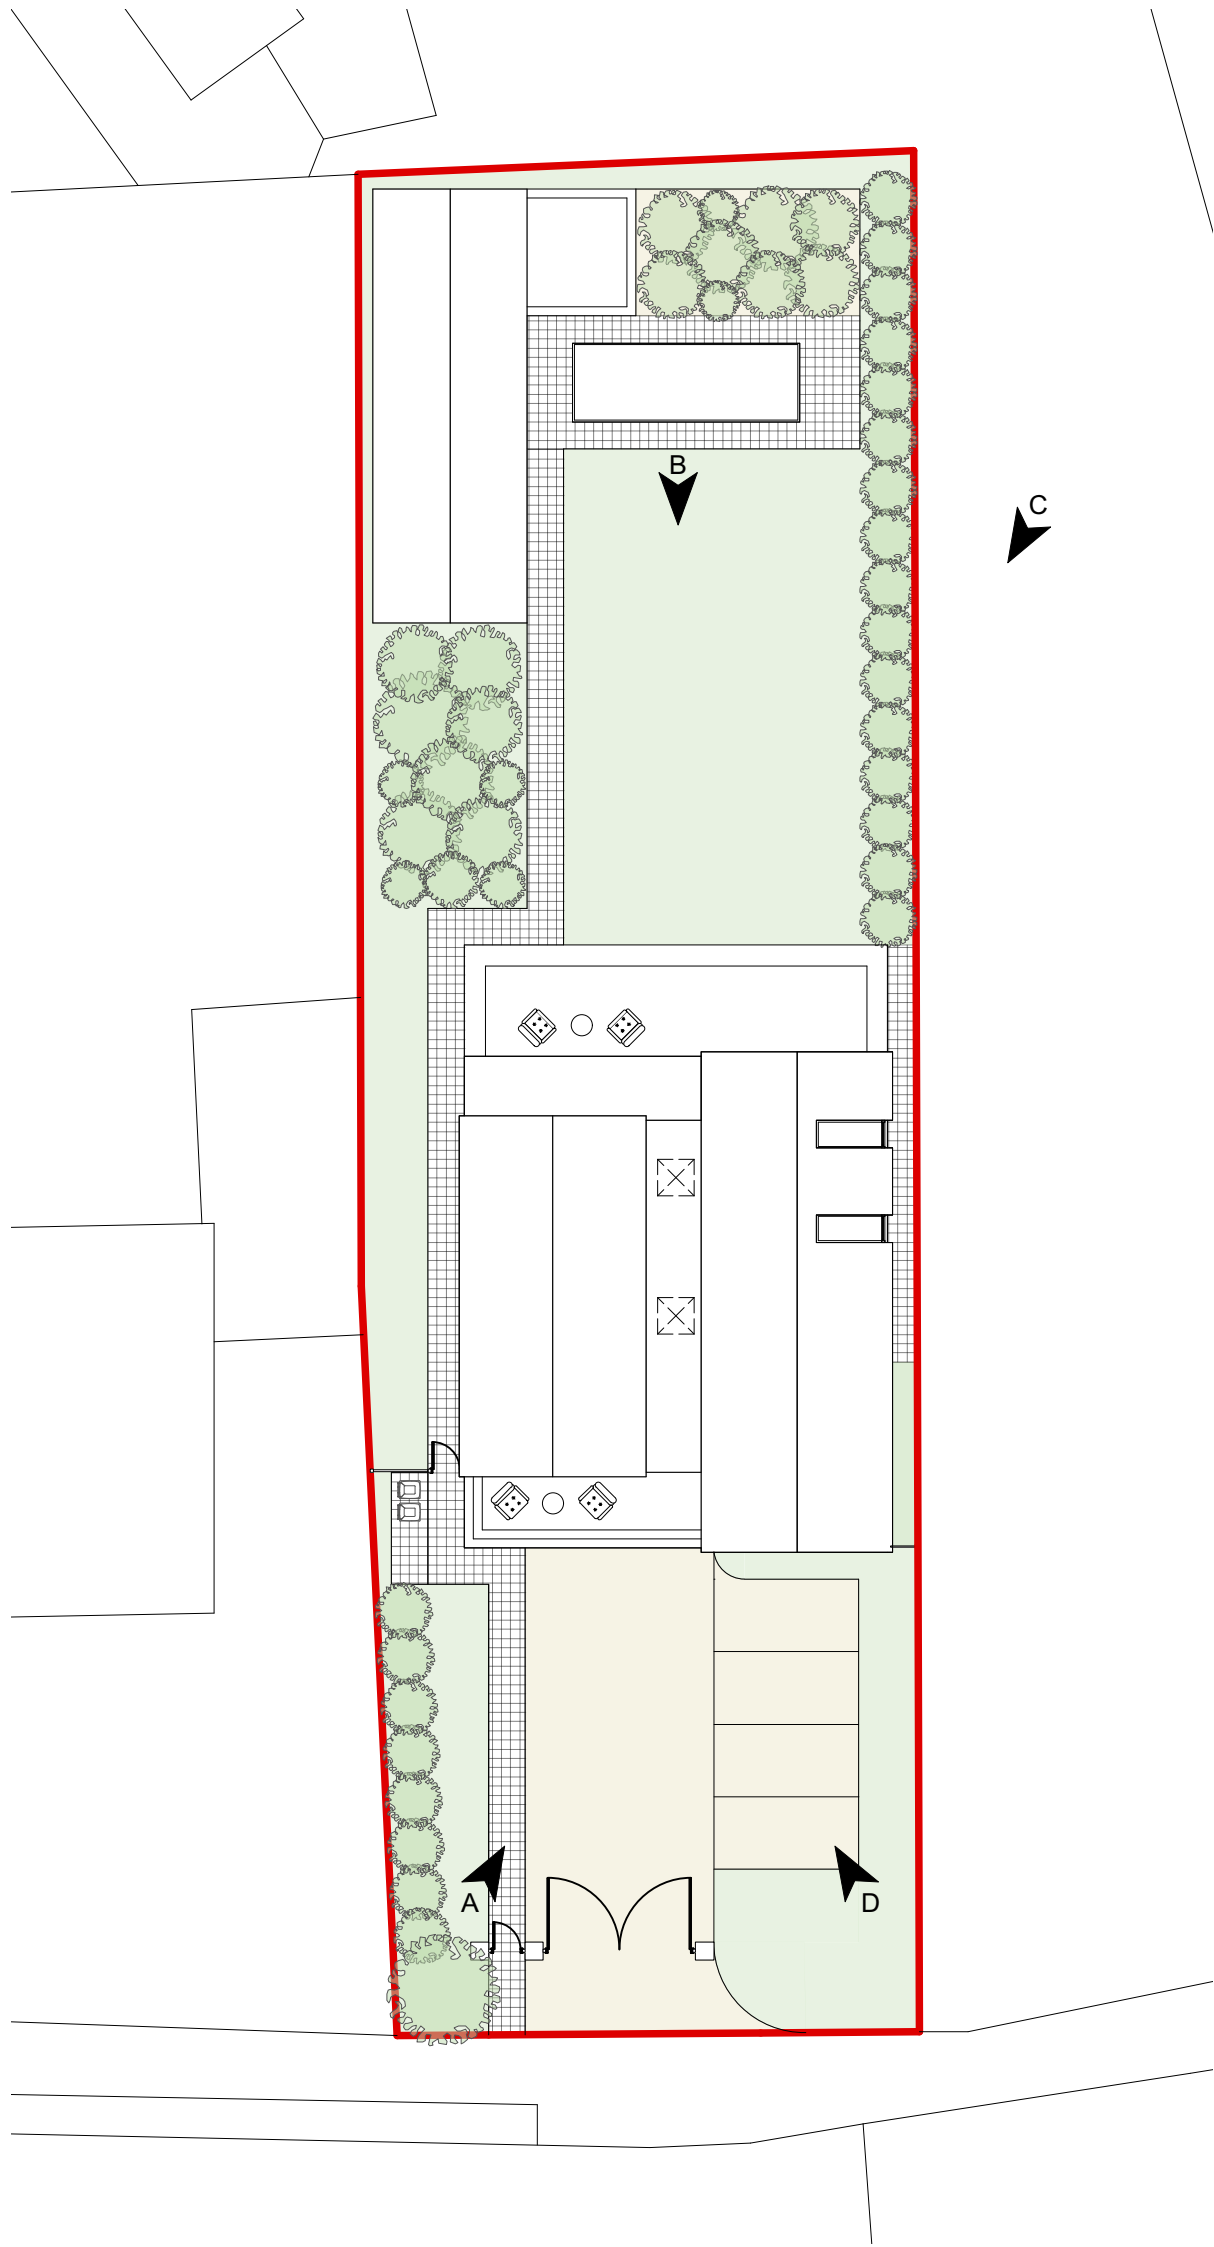

Proposed Roof Plan 1:250



Proposed View A (NTS)



Proposed View C (NTS)



Proposed View B (NTS)



Proposed View D (NTS)



Proposed Selsmore Road Elevation 1:100

Amendments	by	Date
a		
b		
c		
Job Title 074LS/SR		
Drawing Proposed Street Elevation & 3D Visuals		
Scale: As Shown @ A1		
Drg.No: HOPA-004-P *		
Drawn by: LMW		
Issued to: HBC		
Status: Planning		
Date: 19.10.20		
		
HOP Architects Ltd 01243 811111 01243 811112 01243 811113		