


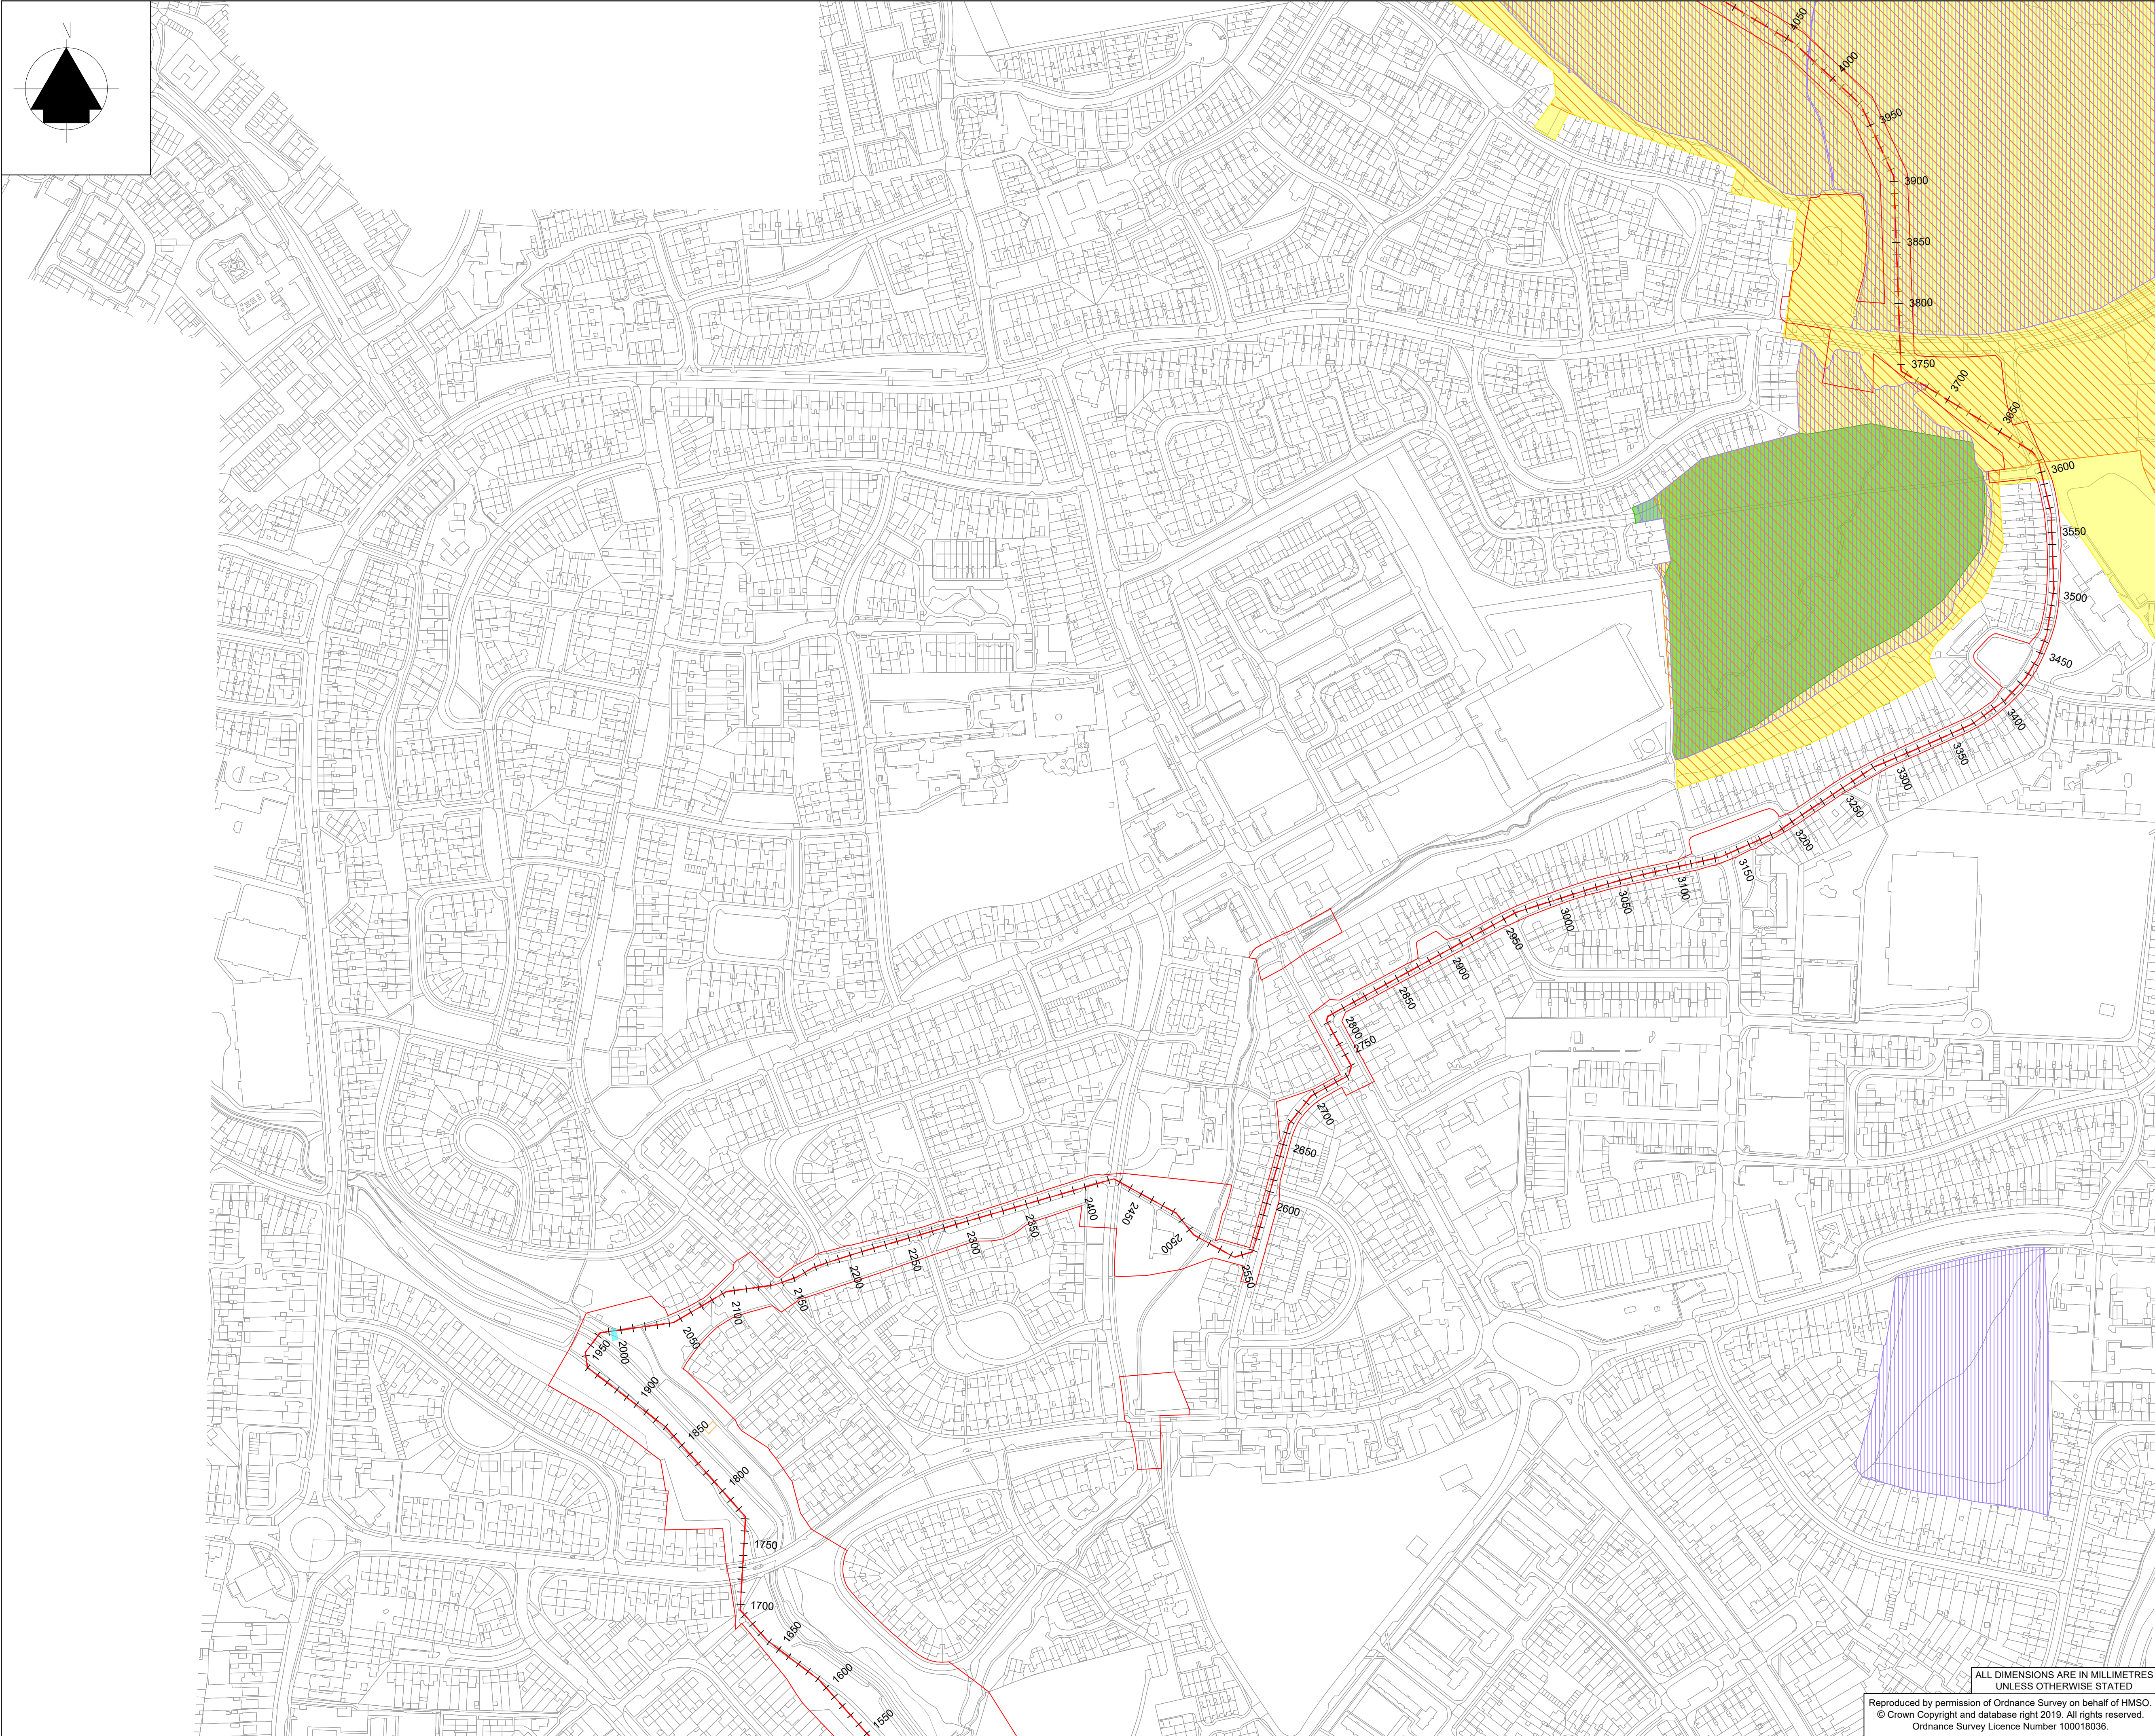

KEY PLAN
SCALE : NTS

LEGEND

- PIPELINE RED LINE BOUNDARY
- RESERVOIR RED LINE BOUNDARY
- INDICATIVE PIPE ROUTE
- PORTSMOUTH WATER OWNED LAND
- ANCIENT WOODLAND
- CONSERVATION AREAS
- REGISTERED PARKS & GARDENS
- SITES OF IMPORTANCE FOR NATURE CONSERVATION
- SOURCE PROTECTION ZONE 1

0 25 50 75 100 125 m
SCALE 1:2500

C01	CC	ID	RW	JF	Planning Drawings for Comment	10/08/20
A1	HD	ID	JF	JF	FOR PLANNING	10/11/20
C02	HD	ID	JF	JF	FOR PLANNING	10/11/20
A1	HD	ID	JF	JF	FOR PLANNING	10/11/20
Rev. Status	Dm By	Ckd By	Rev By	Auth By	Description	Date

ATKINS
Member of the SNC-Lavalin Group

Aztec West
500 Park Avenue
Almondsbury
Bristol
BS32 4RZ
Tel: +44 (0)1454 662000
Fax: +44 (0)1454 663333
www.atkinsglobal.com

Copyright © Atkins Limited (2020)

Drawing Suitability: Initial non-contractual code					Status: A1
Contractors Drawing Number: HTR - ATK - PI - BR - DR - C - 0022					
Project Originator Volume Location Type Role Number					
Telephone: Havant (023) 9249 9888 Fax: Havant (023) 9245 3632 Website: www.portsmouthwater.co.uk Registered Office: PO Box 8 West Street Havant Hampshire PO9 1LG REGISTERED IN ENGLAND No. 2536455					
Project Ref. No: HTR	Sheet: 1 of 1	Scale: AS SHOWN	Sheet Size: A1		
Project Title: HAVANT THICKET RESERVOIR					
Drawing Title: REDLINE BOUNDARY DRAWING SITE PLAN CH1600 - CH3200					
Portsmouth Water Drawing Number:					
Rev: C02					

ALL DIMENSIONS ARE IN MILLIMETRES UNLESS OTHERWISE STATED

Reproduced by permission of Ordnance Survey on behalf of HMSO.
© Crown Copyright and database right 2019. All rights reserved.
Ordnance Survey Licence Number 100018036.