




**EXISTING SOUTH ELEVATION
SOLENT ROAD (A-B)**

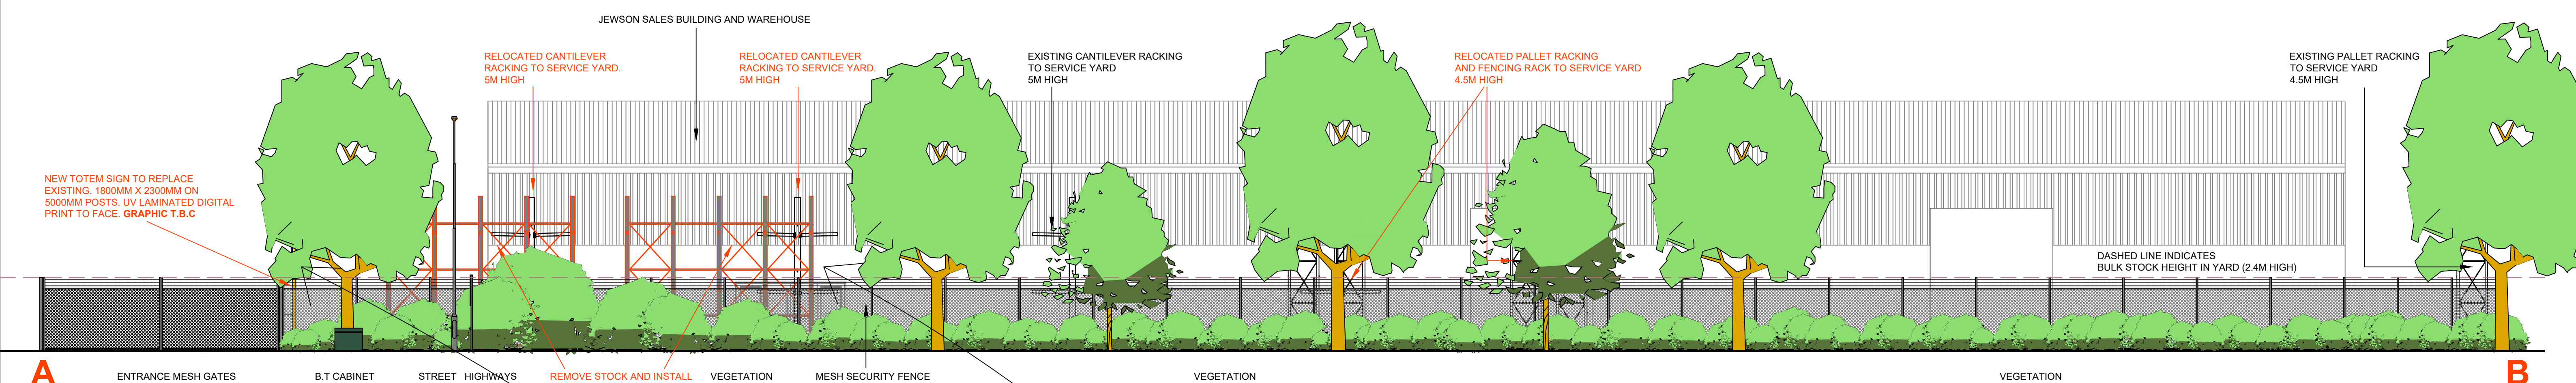


**PROPOSED SOUTH ELEVATION
SOLENT ROAD (A-B)**

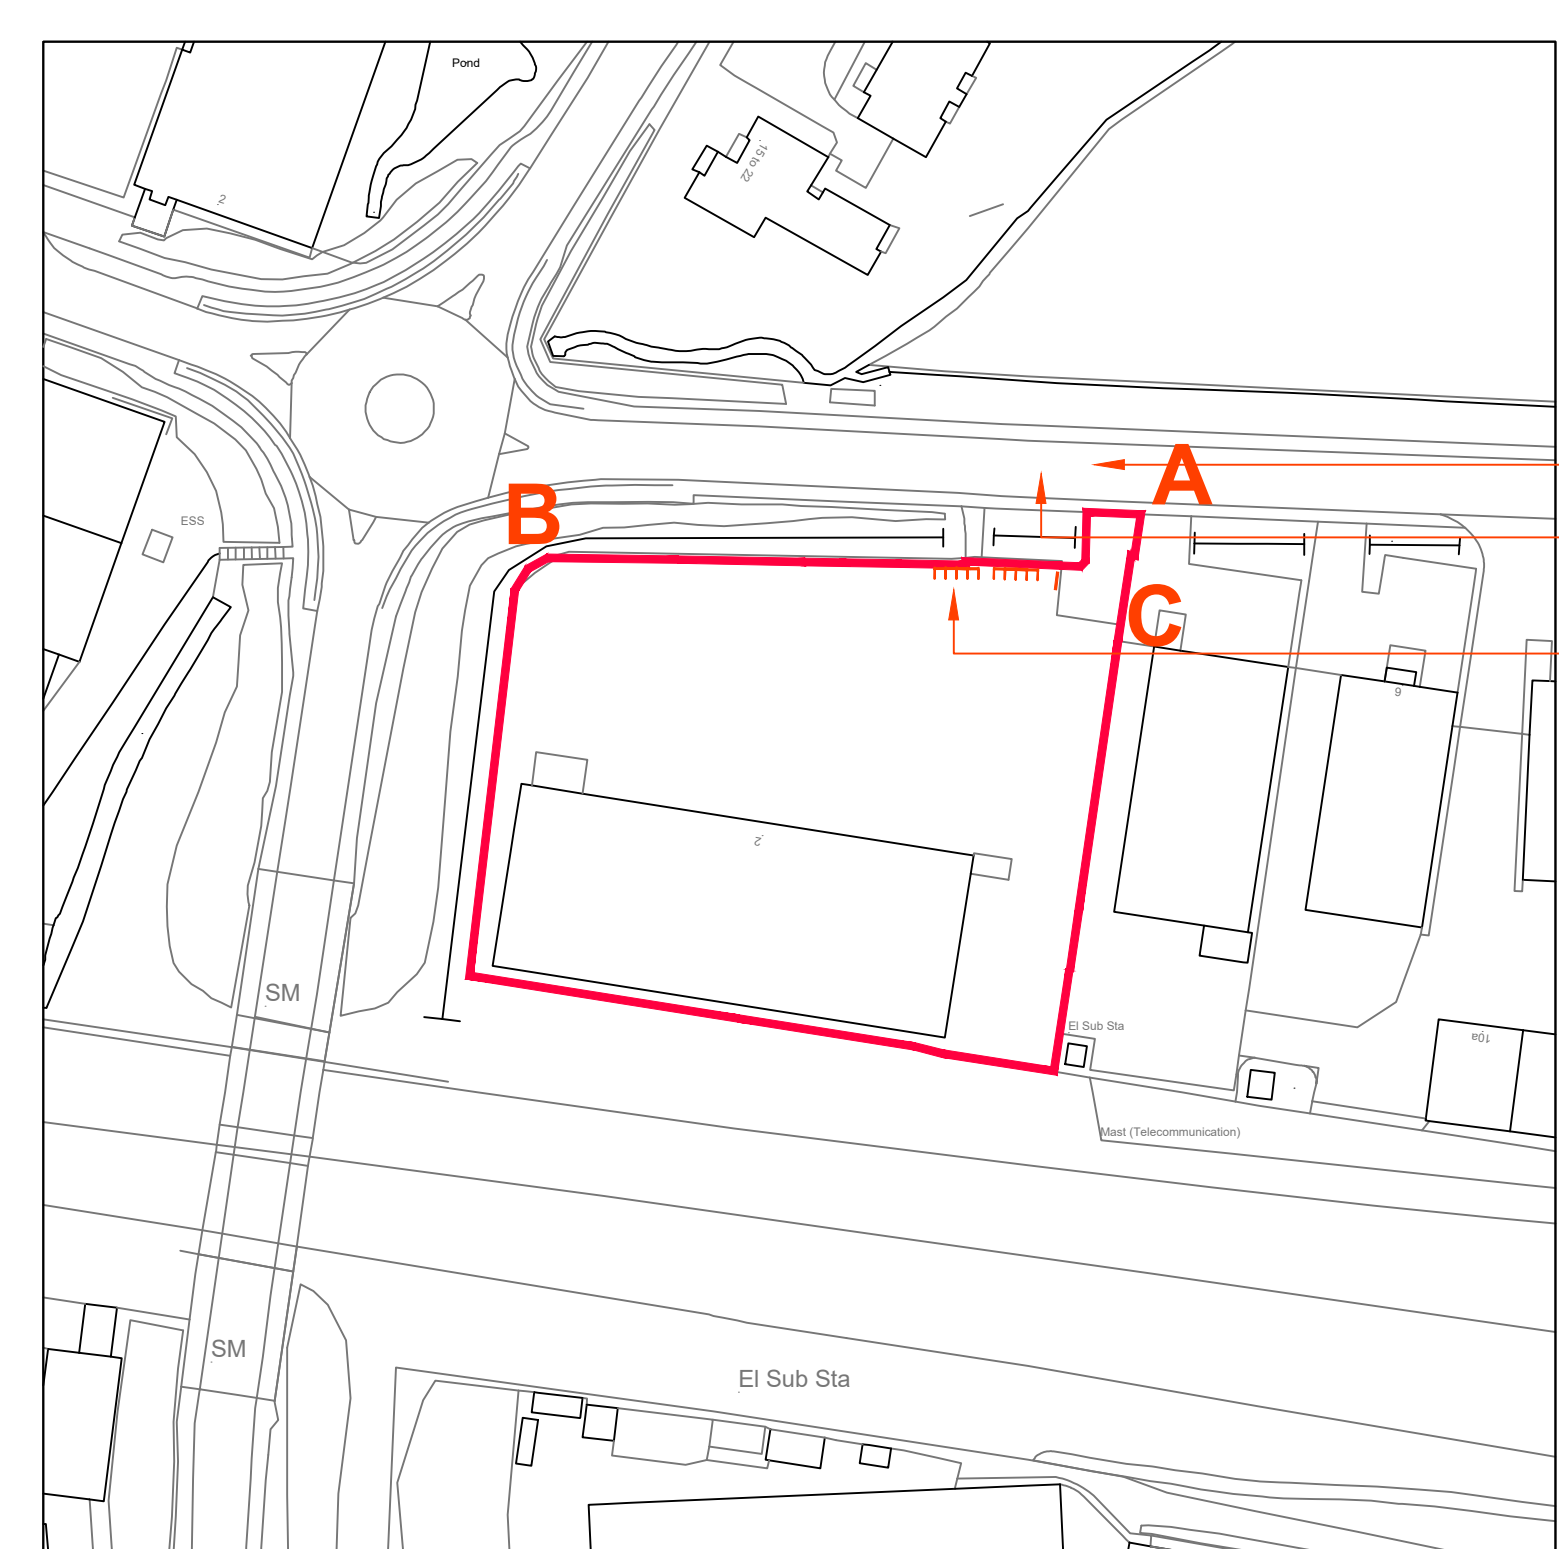


LOCATION PLAN 1:1000

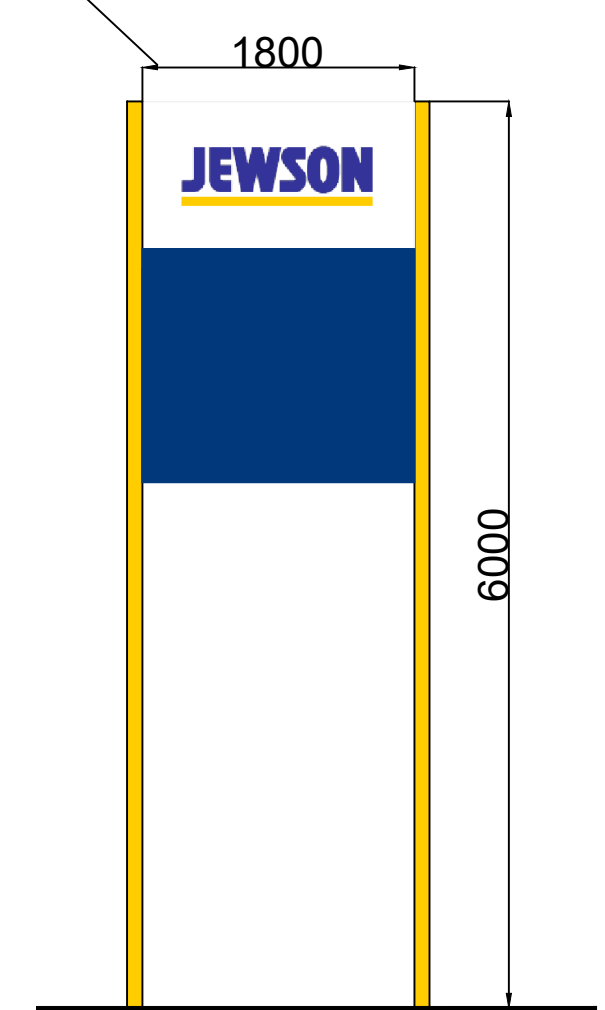


PROPOSED TOTEM (SCALE 1:50)
1800mm x 2300mm x 40mm on 6000mm posts.
U.V laminated digital print to face. **ARTWORK T.B.A**

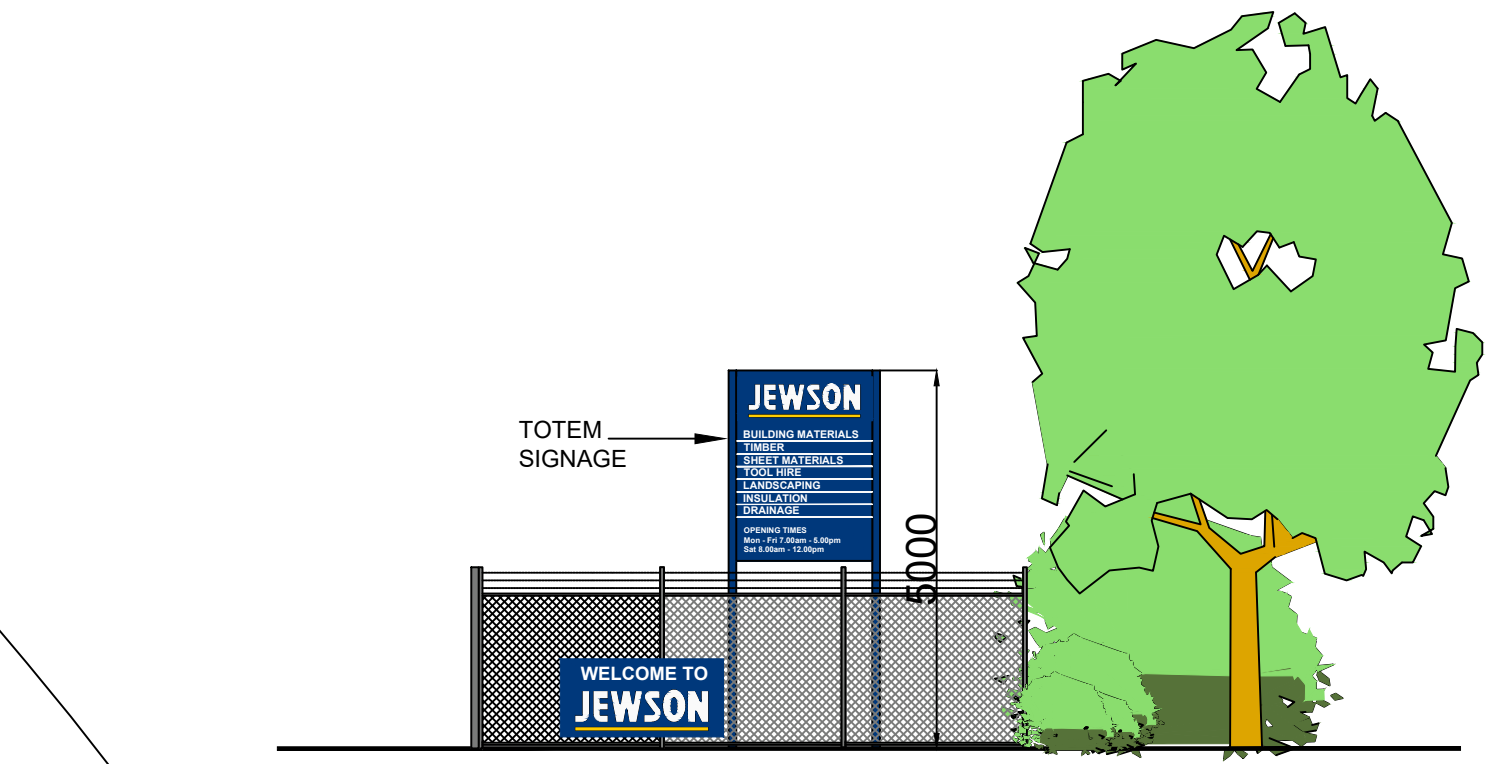


**EXISTING ENTRANCE ELEVATION
OFF SOLENT ROAD (A-C)**

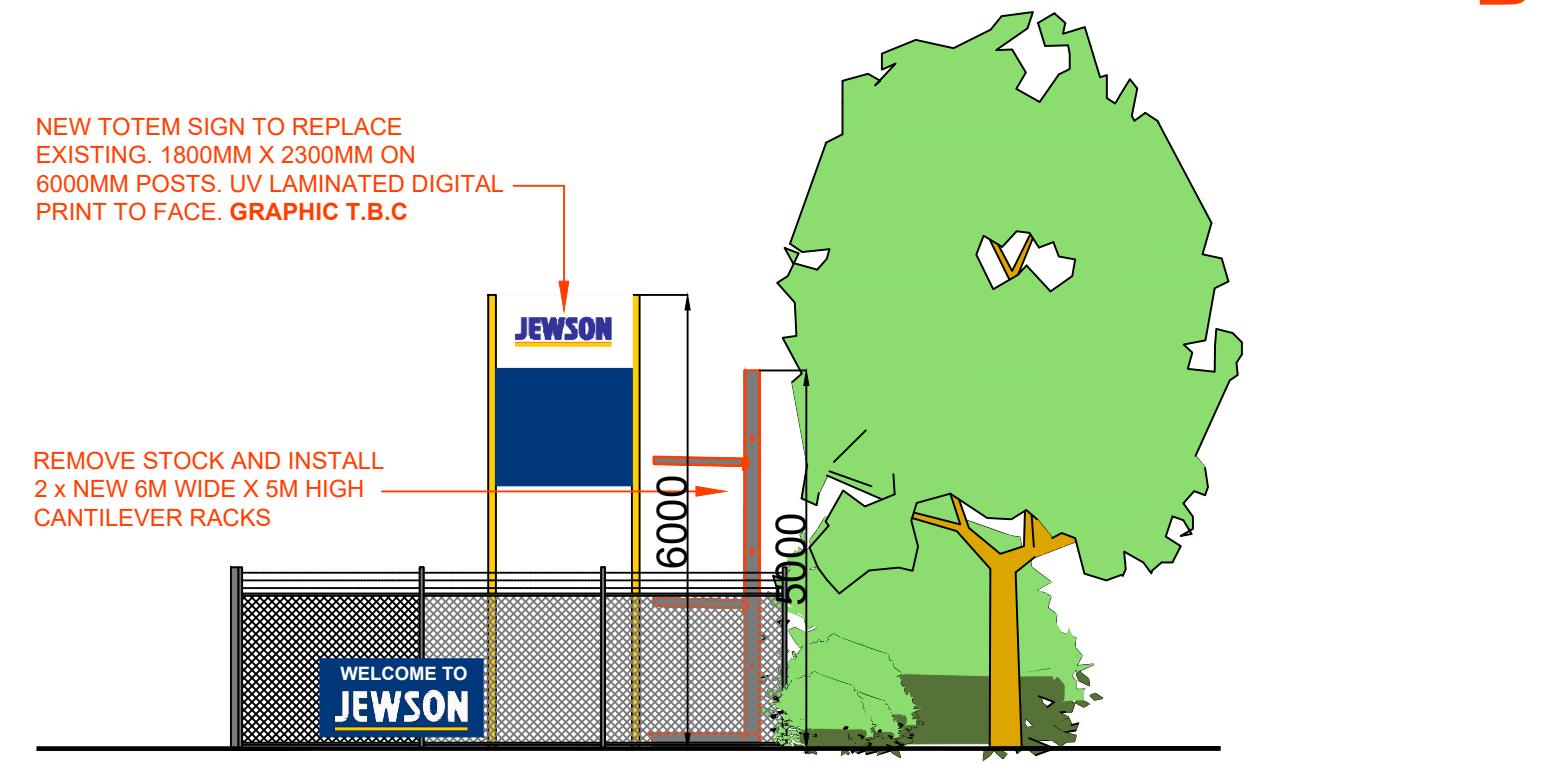

**PROPOSED ENTRANCE ELEVATION
OFF SOLENT ROAD (A-C)**

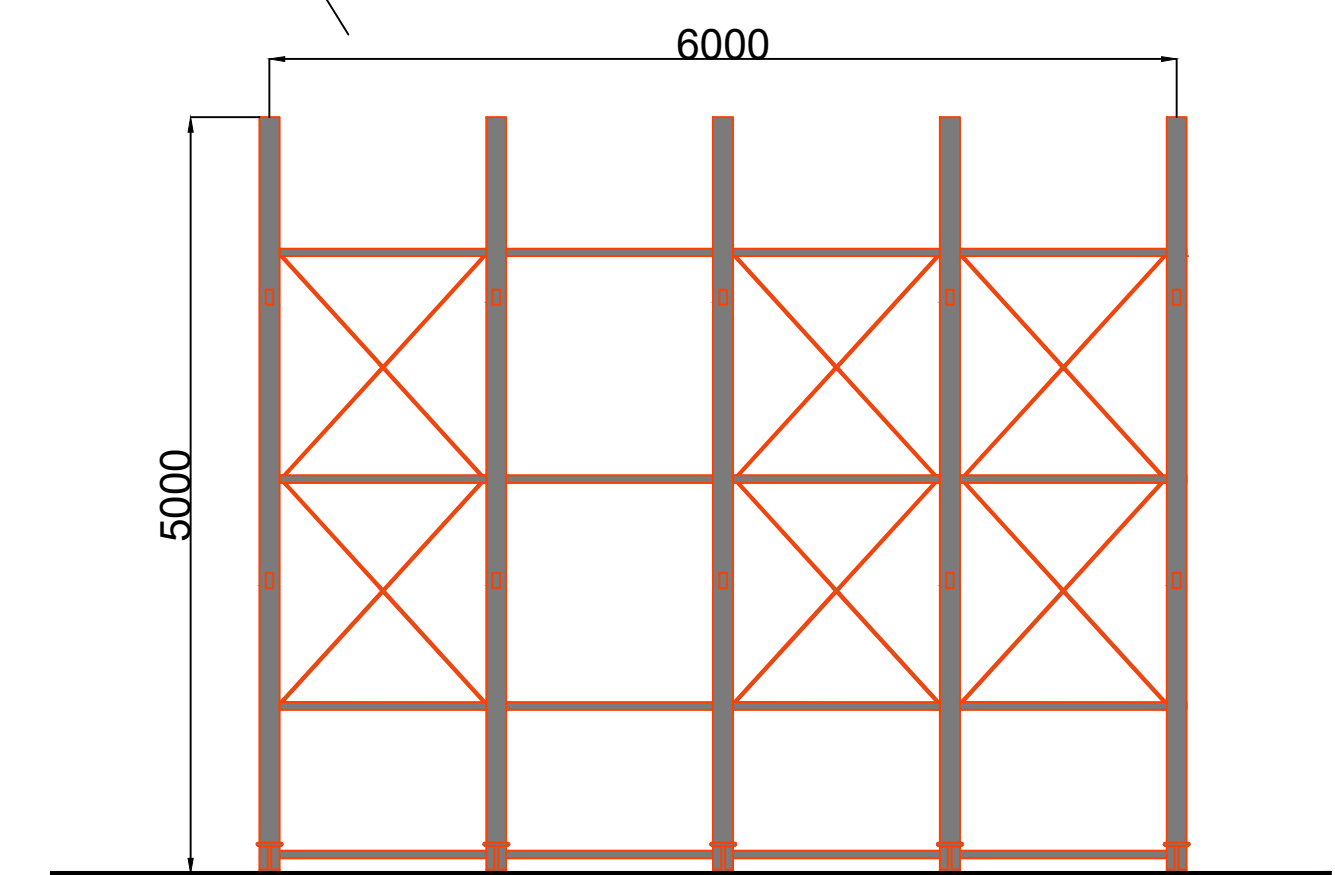

PROPOSED GALVANISED CANTILEVER RACKING (SCALE 1:50)

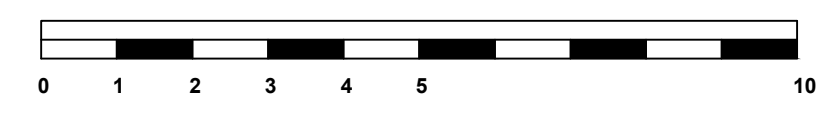

**EXISTING AND PROPOSED RACKING
& SIGNAGE ELEVATIONS (SOLENT
ROAD)
JEWSON**

HAVANT	
BRANCH:	UNIT 2
	SOLENT ROAD
	HAVANT
	HAMPSHIRE, PO9 1JH
BRANCH No:	3046
DATE:	11-11-20
SCALE:	1:100@A1
DRAWN BY:	JLS
DRAWING No:	3045007