




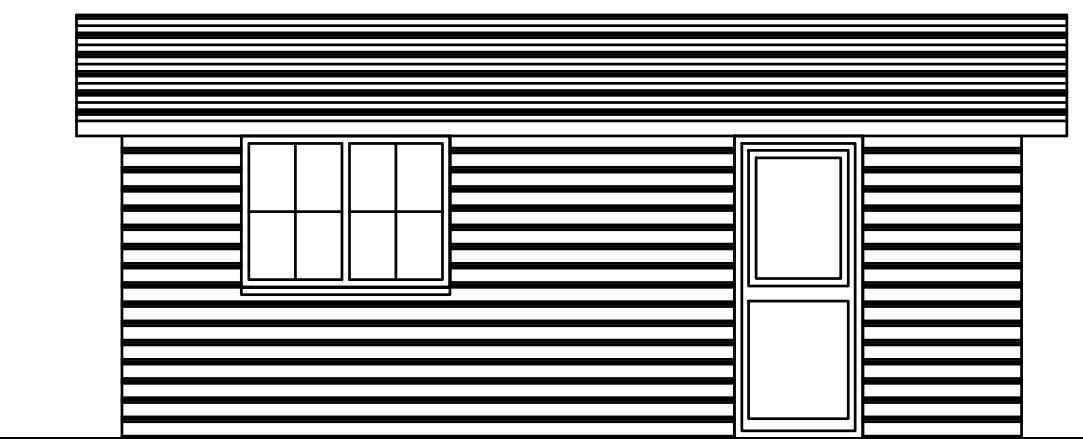



Proposed side elevation

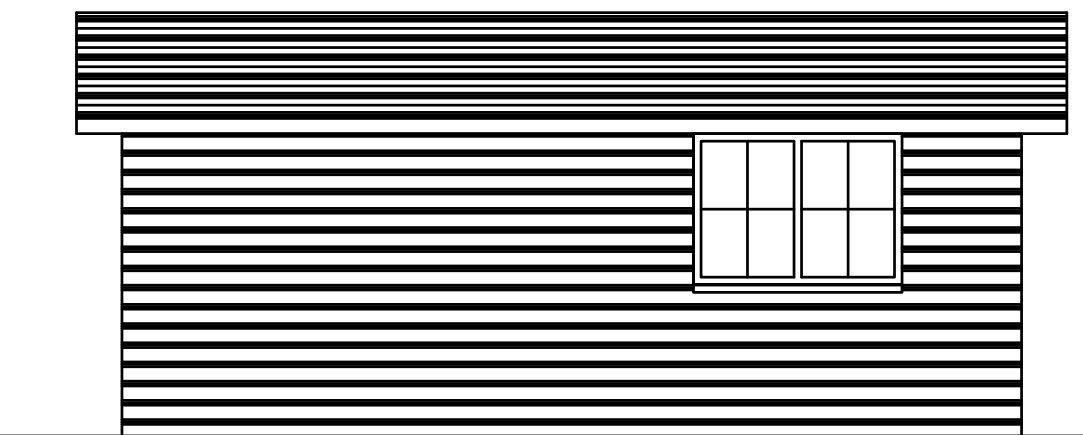


Proposed side elevation

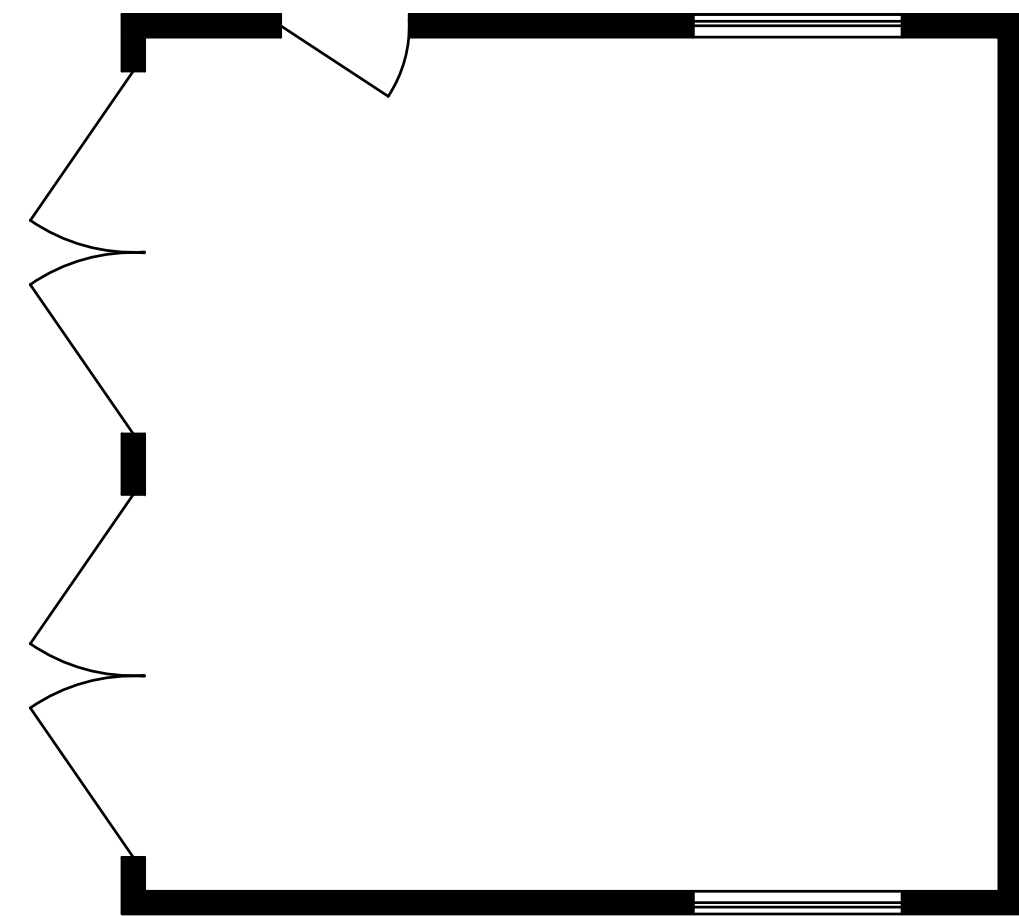

Proposed floor plan

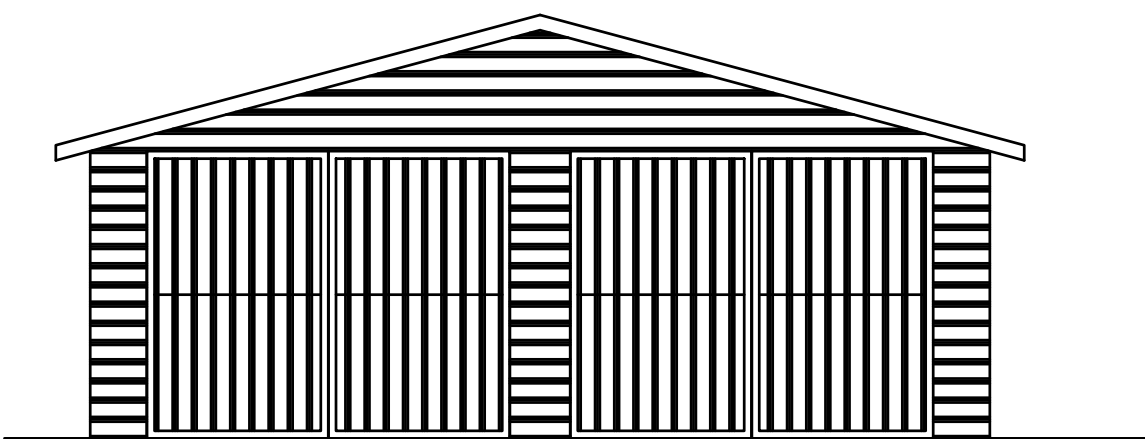 


Proposed front elevation

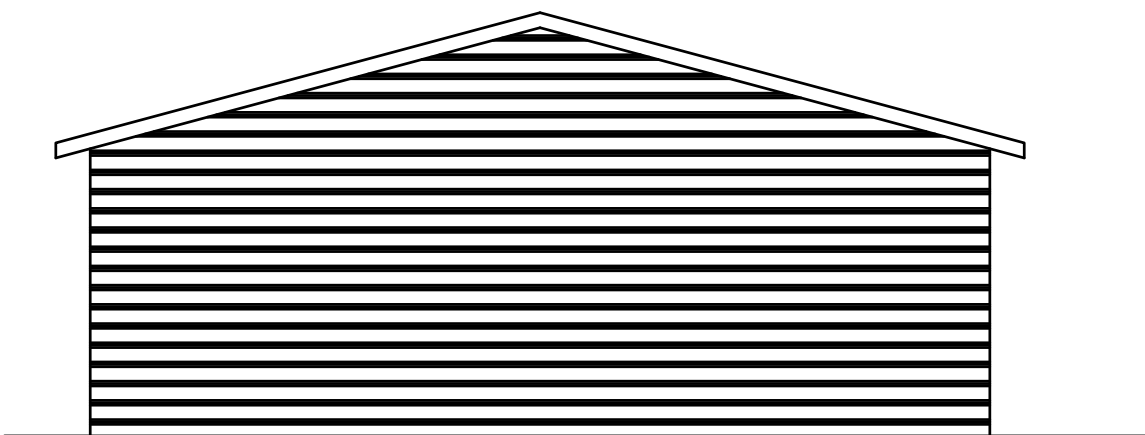


Proposed rear elevation


Tree location with
3m RPA shown

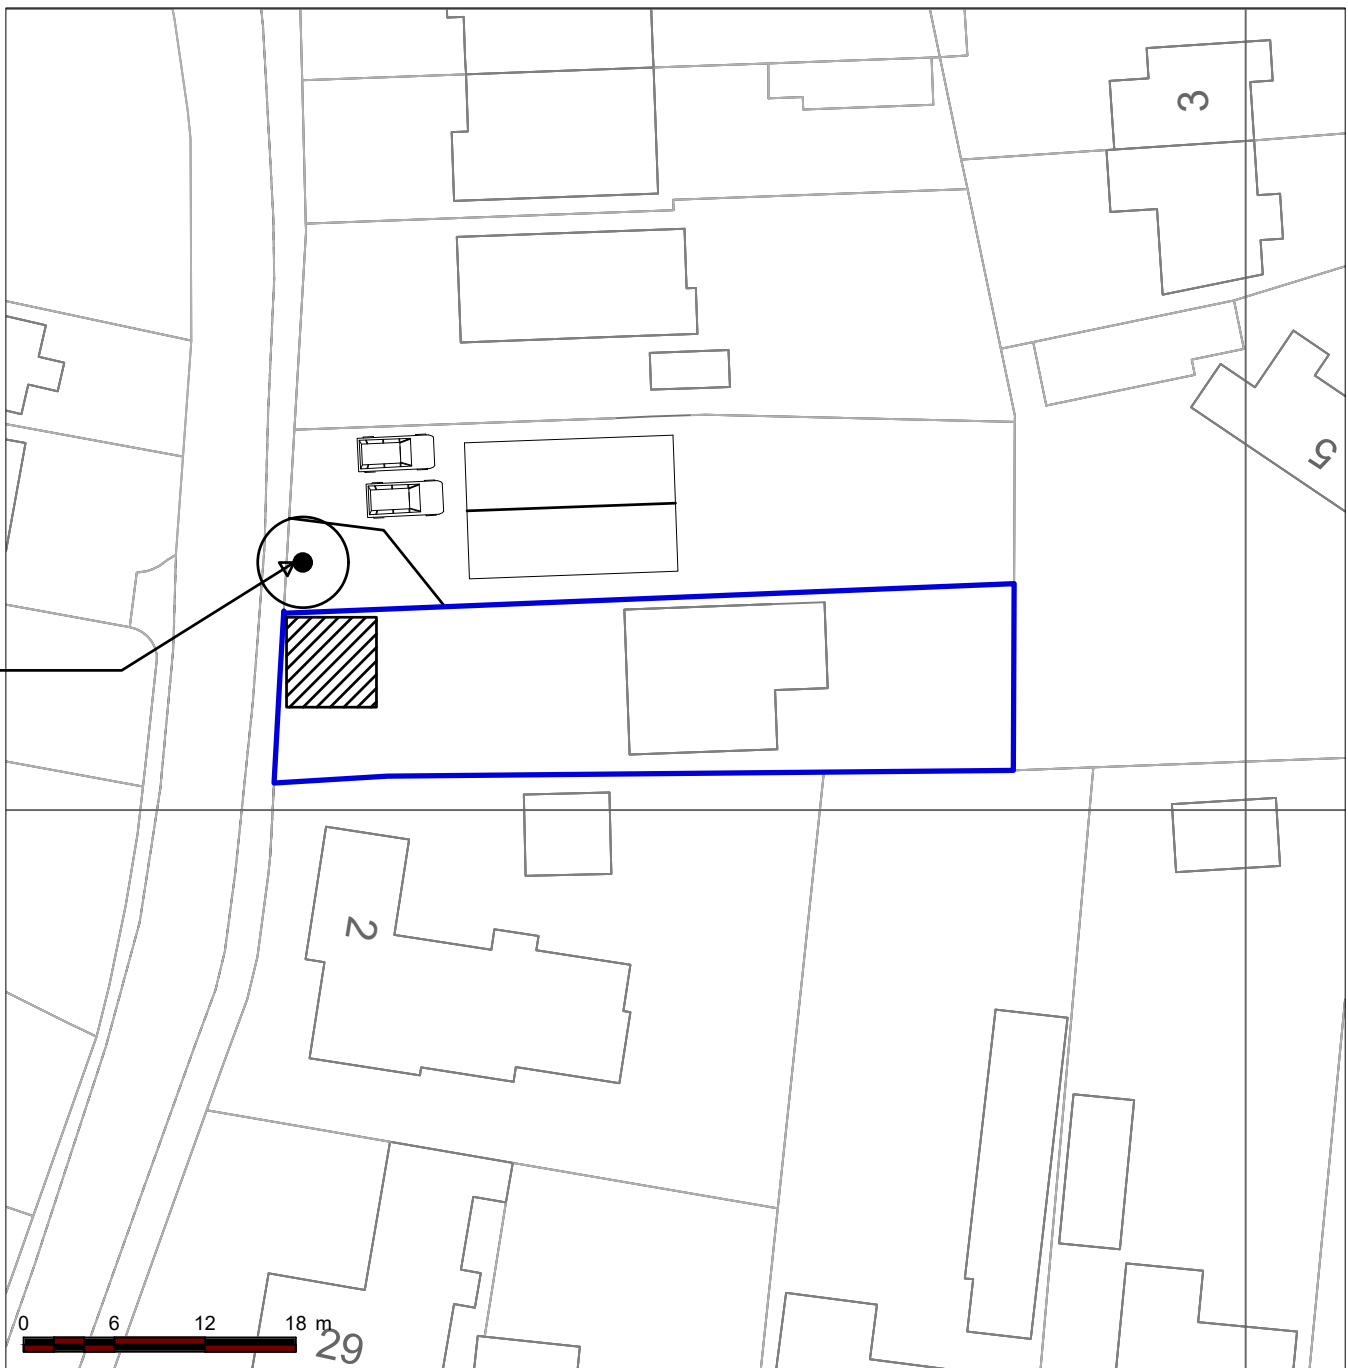

PROPOSED SITE PLAN - 1 : 500

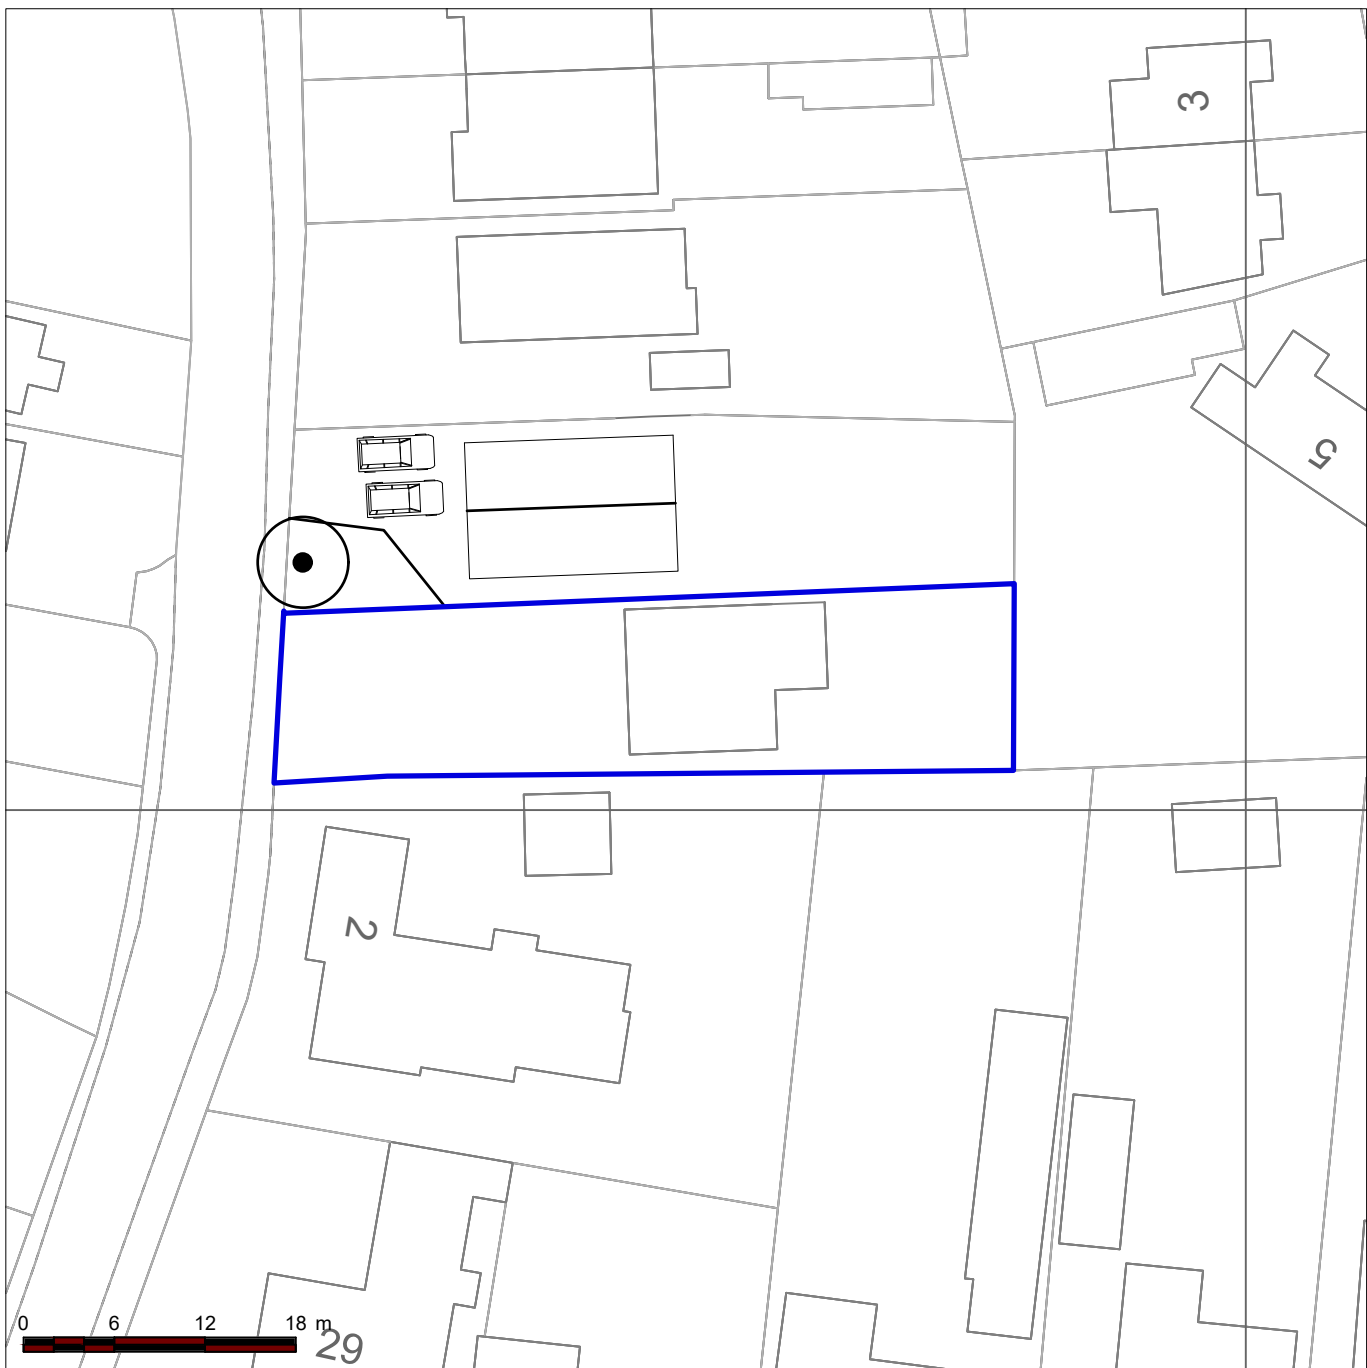

EXISTING SITE PLAN - 1 : 500

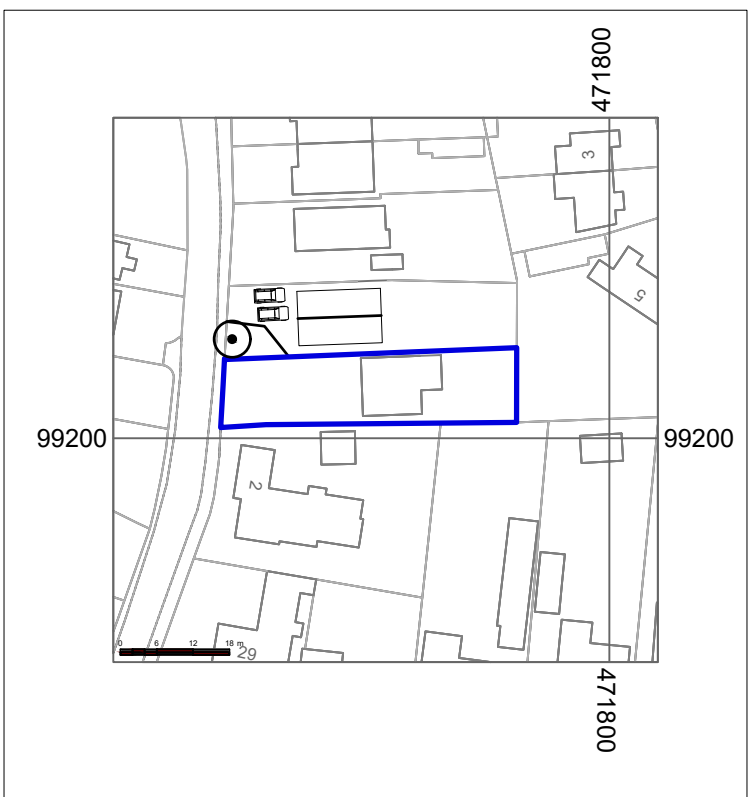

SITE PLAN - 1 : 1250

NOTE!
ALL MAPS REPRODUCED UNDER
LICENCE No 100047474.

NOTE
ALL MATERIALS USED ON THE PROPOSED
STRUCTURE WILL BE IN KEEPING WITH THE
ADJOINING AND SURROUNDING DWELLINGS.

COPYRIGHT NOTICE
DRAWING REMAINS THE PROPERTY
OF MT PLANNING AND MAY NOT BE
REPRODUCED OR ALTERED
WITHOUT THE PRIOR CONSENT OF
MARK TUSON.

Date September 2020	Approved by
Drawn by Mark Tuson	Scale - 1:50
Notes	
Client Mr and Mrs Hutley	Site 4 South Road Hayling Island Hants PO11 9AE

MT Planning & design
For all your planning needs

07950 887579 mtplanning@hotmail.co.uk

REVISION:- A DRAWING NO:- MT / 1547 / 3