



15 SEP 2020

RECEIVED


EXISTING ROOF PLAN • ELEVATIONS TOGETHER WITH SITE LOCATION PLAN • AT
IVY HOUSE • N° 11 KING STREET • EMSWORTH • HANTS • PO10 7AX • FOR MR
& MRS • N • SYLVESTER ESQ • SCALES • 1:500th & 1:1250th

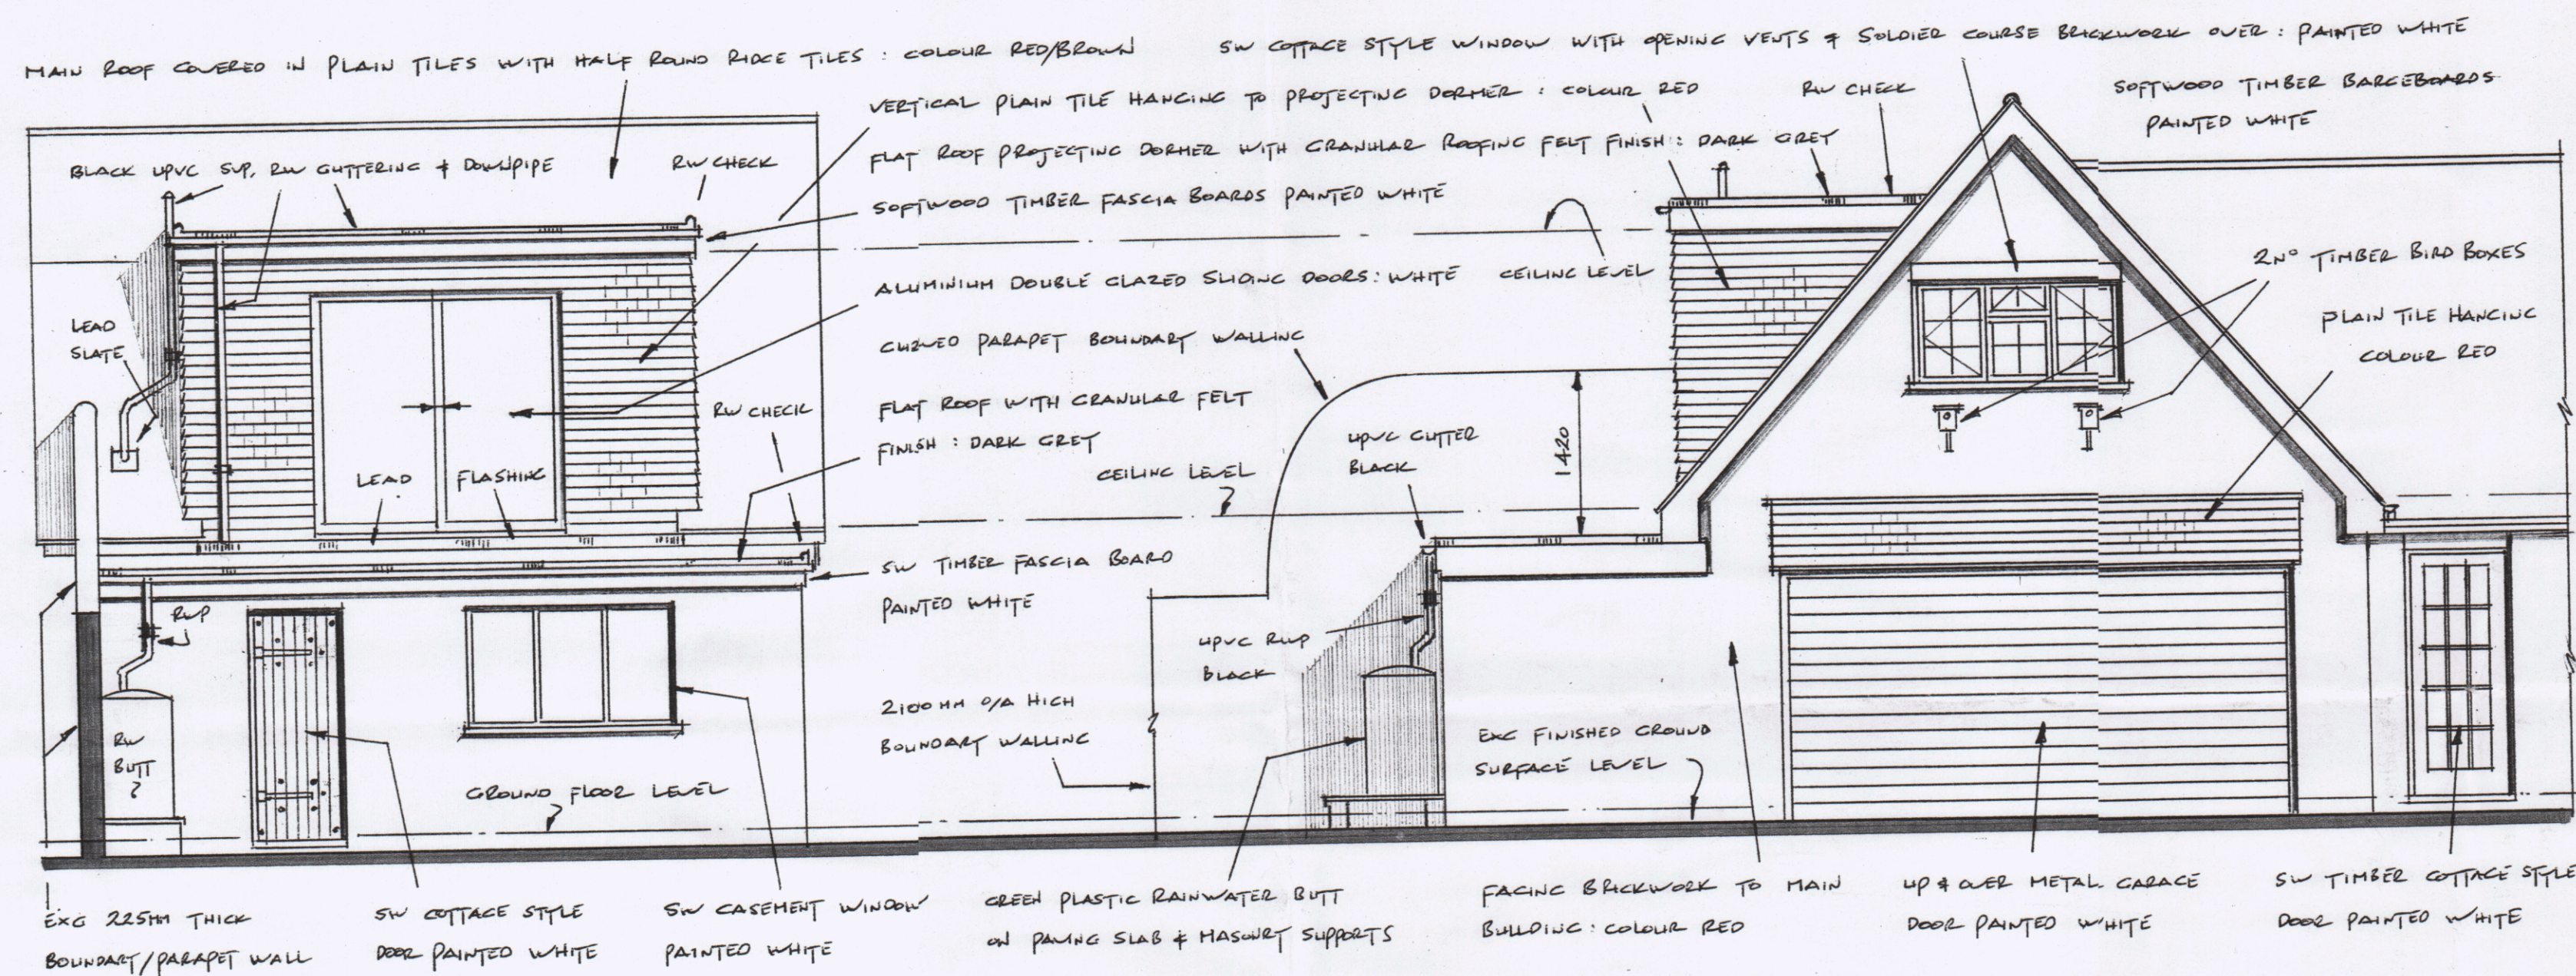


REAR (SOUTH) ELEVATION • PART SIDE (EAST) ELEVATION • SCALE • 1:50th

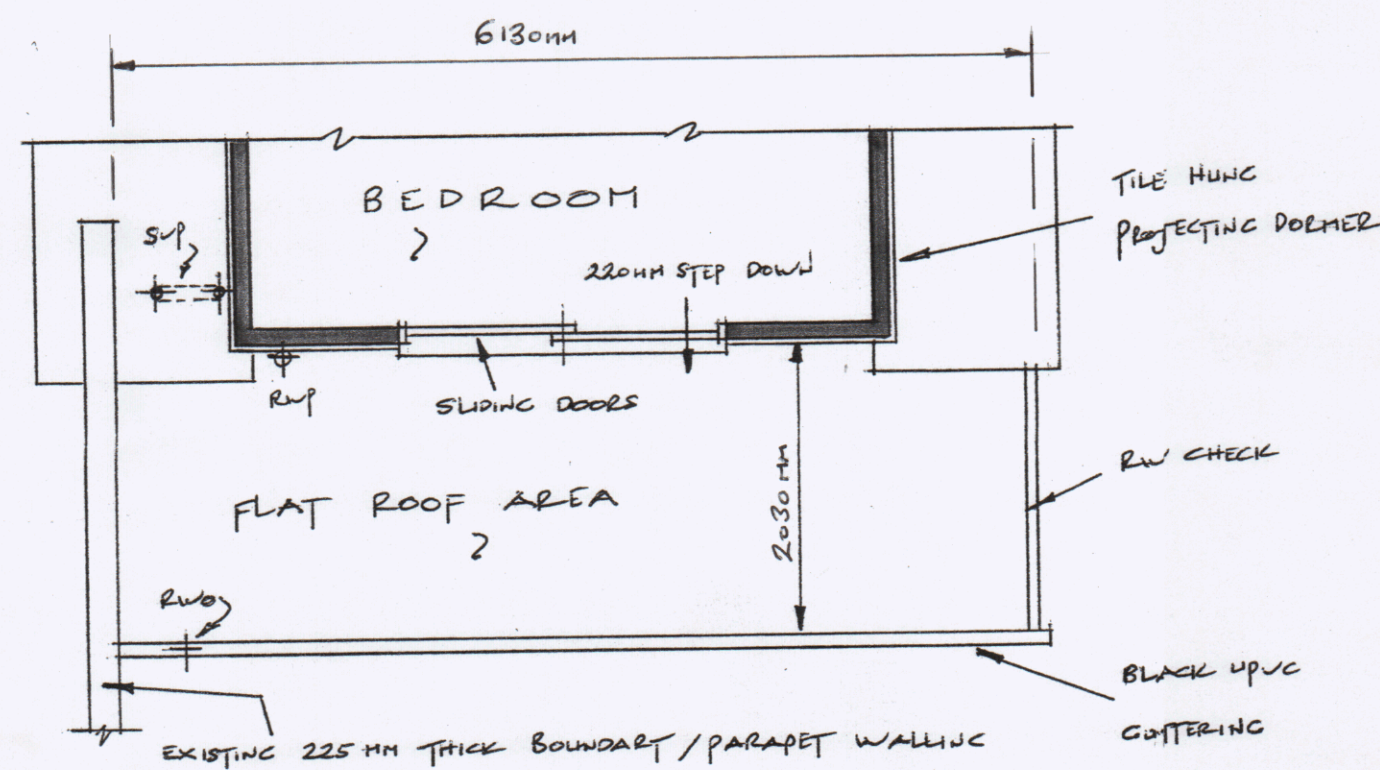

ROOF PLAN • SCALE • 1:50th

 

Ivy House 11, King Street, Emsworth, Hampshire, PO10 7AX

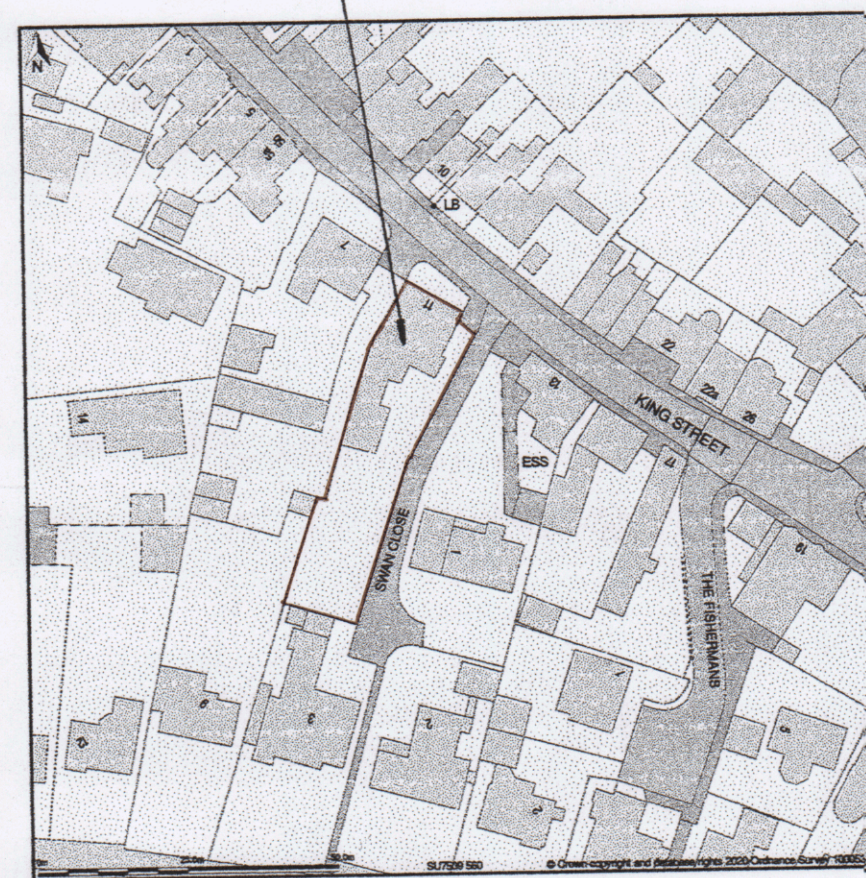

Site plan shows area bounded by: 475022.98, 100336.17 475194.34, 100677.59 (at a scale of 1:250). OSGridRef: SU7509 880. The representation of a road, track or path is no evidence of a right of way. The representation of features as lines is no evidence of a property boundary.

Produced on 31st Aug 2020 from the Ordnance Survey National Geographic Database and incorporating surveying revision available at this date. Reproduction in whole or part is prohibited without the prior permission of the Ordnance Survey. © Crown copyright 2020. Suggested by: www.bouyaplan.co.uk a licensed Ordnance Survey partner (100053143). Unique ID reference: R000517897-780F32

Ordnance Survey and the OS Symbol are registered trademarks of Ordnance Survey, the national mapping agency of Great Britain. Buy a Plan logo, pdf designs and the www.bouyaplan.co.uk website are Copyright © Pass Inc Ltd 2020

ISSUE	DATE	COMMENTS
1	11-9-20	ISSUED FOR PLANNING PURPOSES

DRAWING N° KS/EXP/100/1

SITE LOCATION PLAN • SCALE 1"=250'