




EXISTING ELEVATIONS  
SCALE 1 : 100

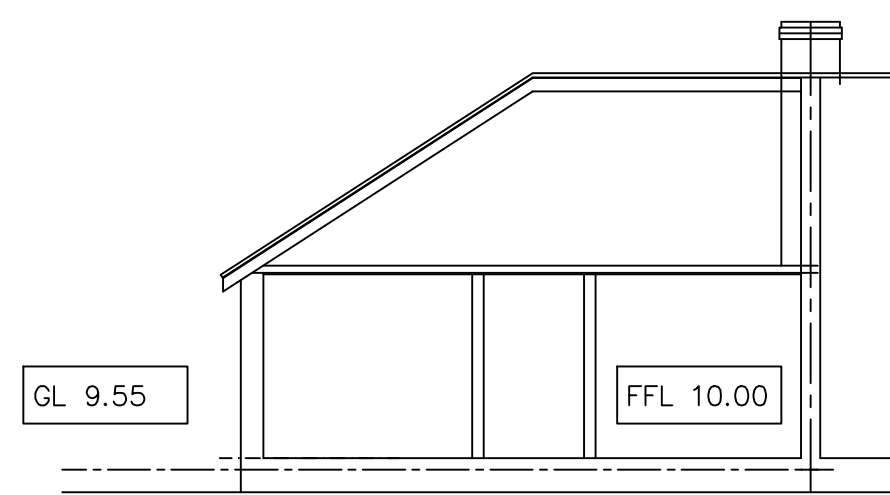


SITE SECTION  
SCALE 1 : 100

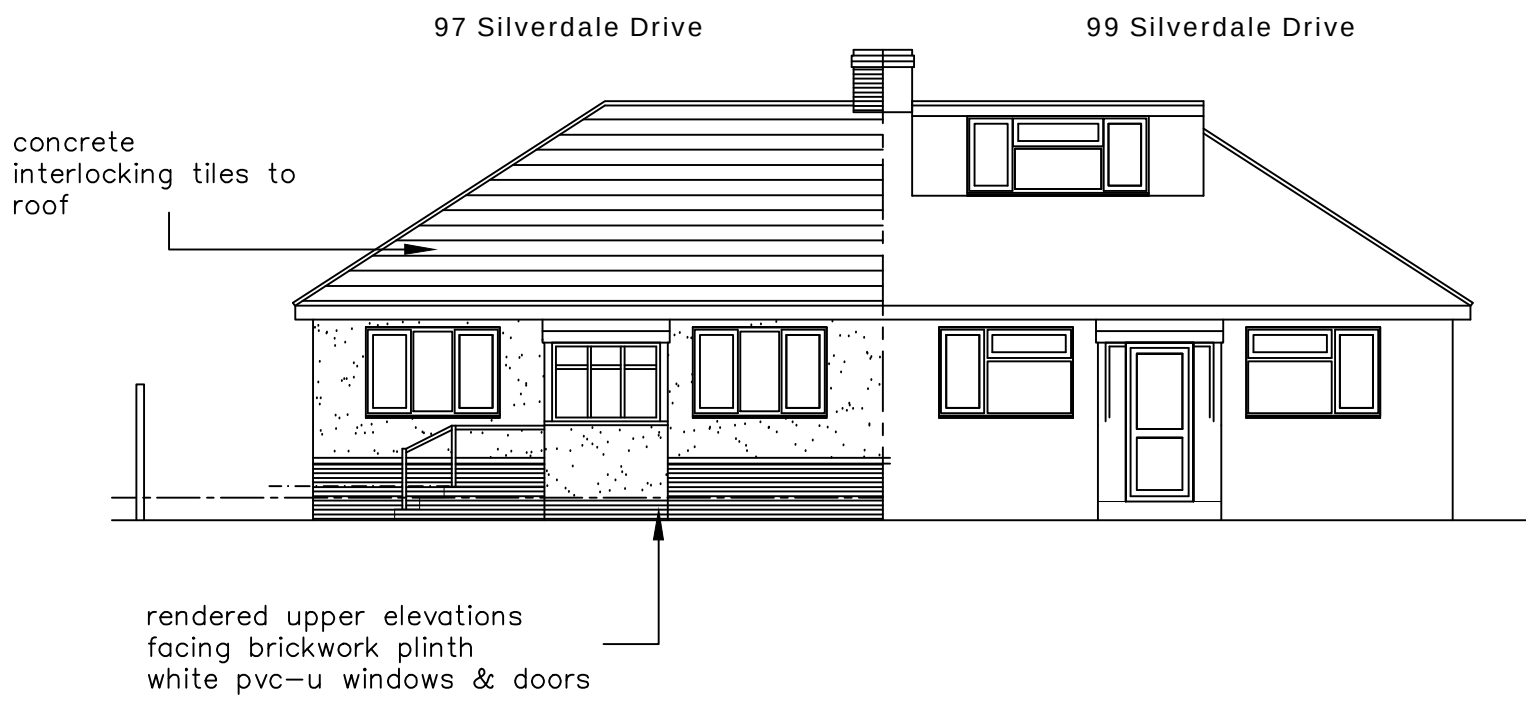

SOUTH EAST ELEVATION

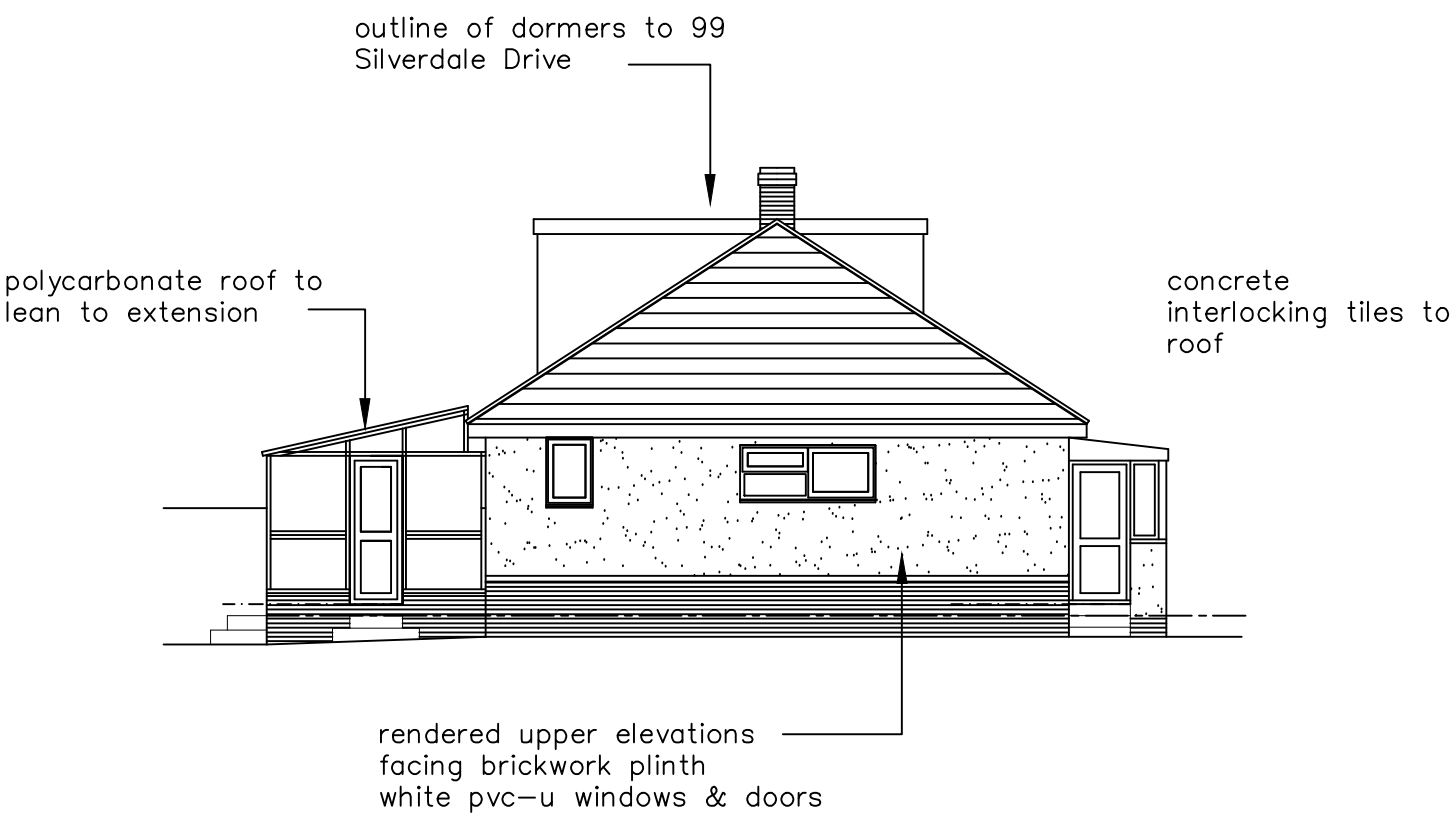


SOUTH WEST ELEVATION

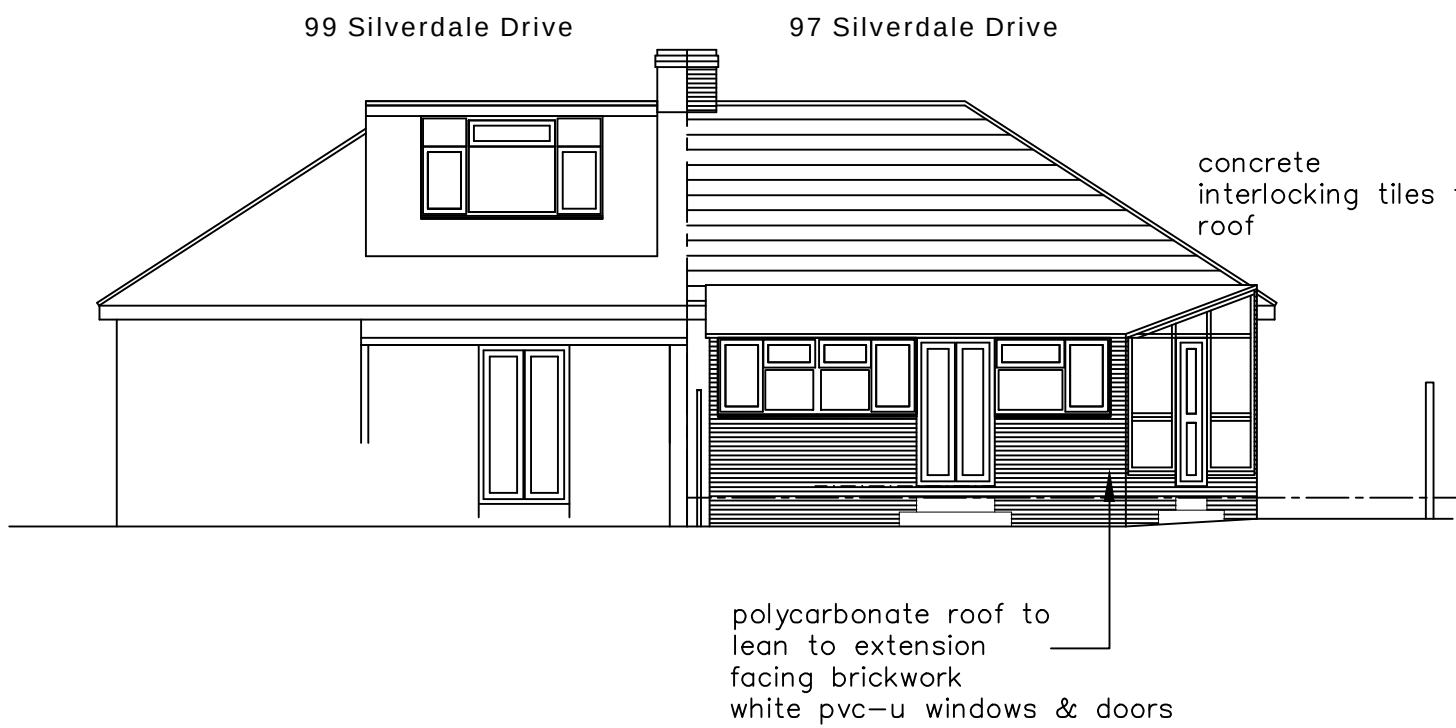


NORTH WEST ELEVATION

EXISTING FLOOR LAYOUT  
SCALE 1 : 50

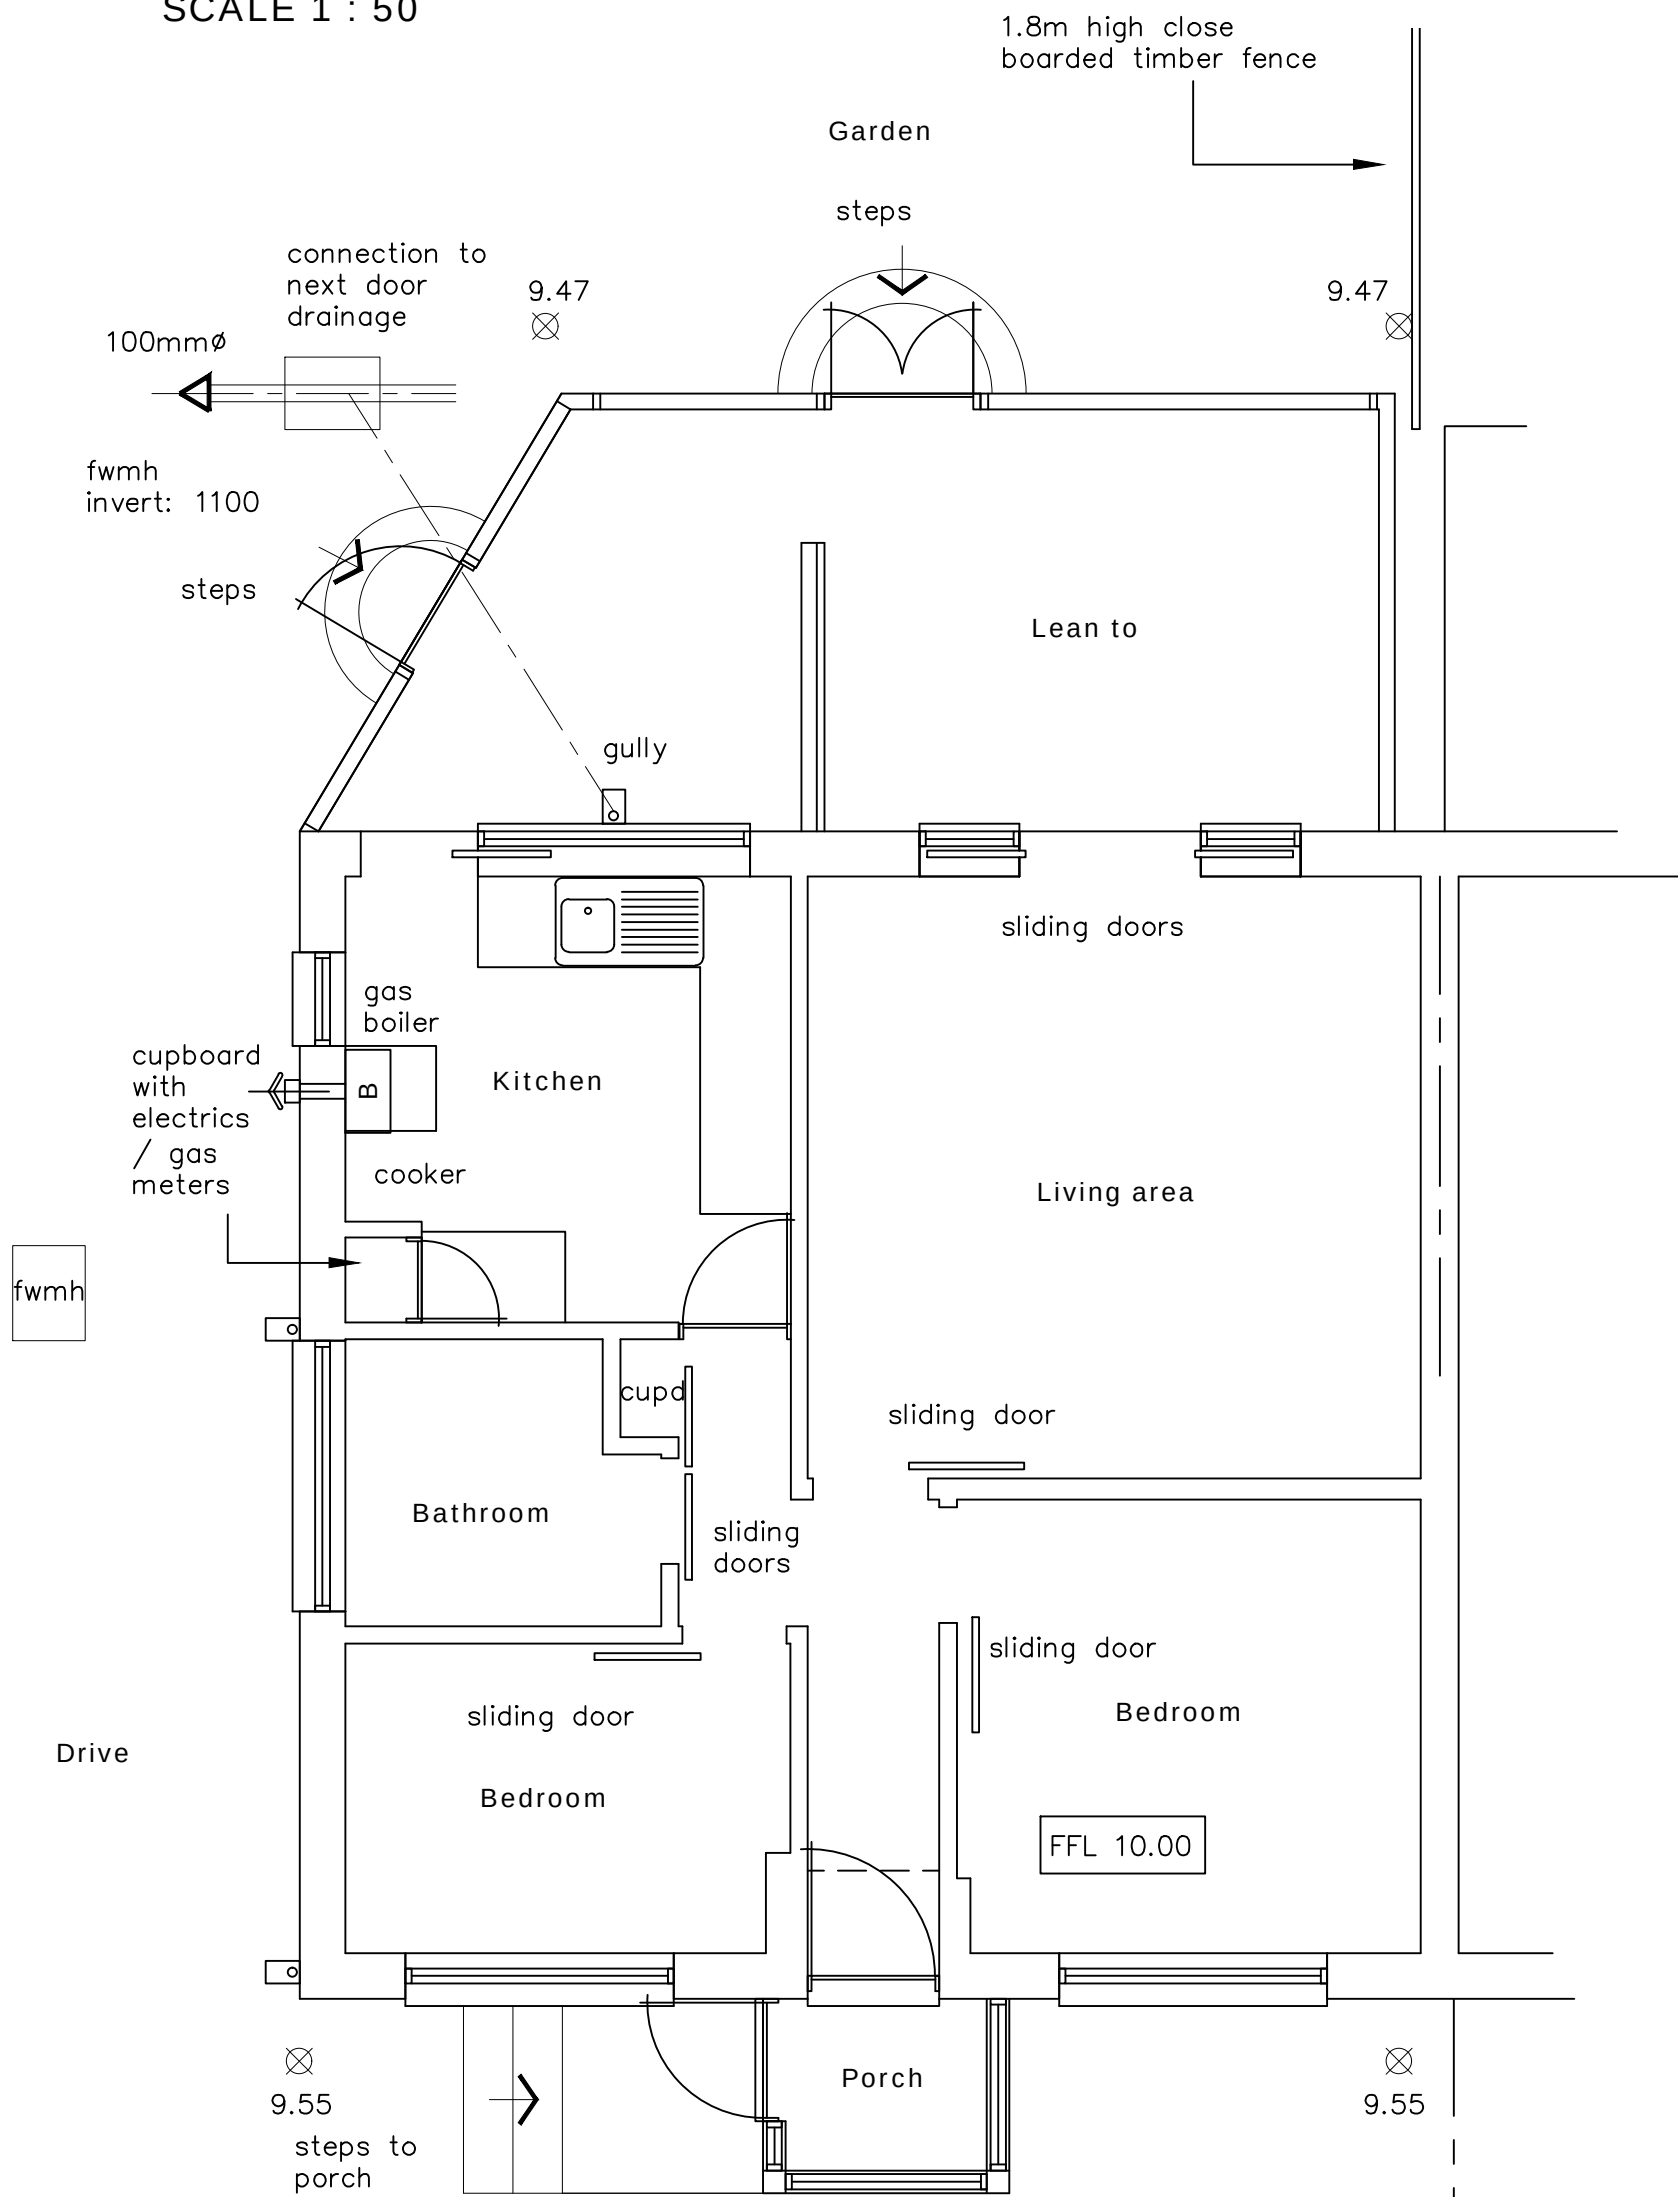

GROUND FLOOR

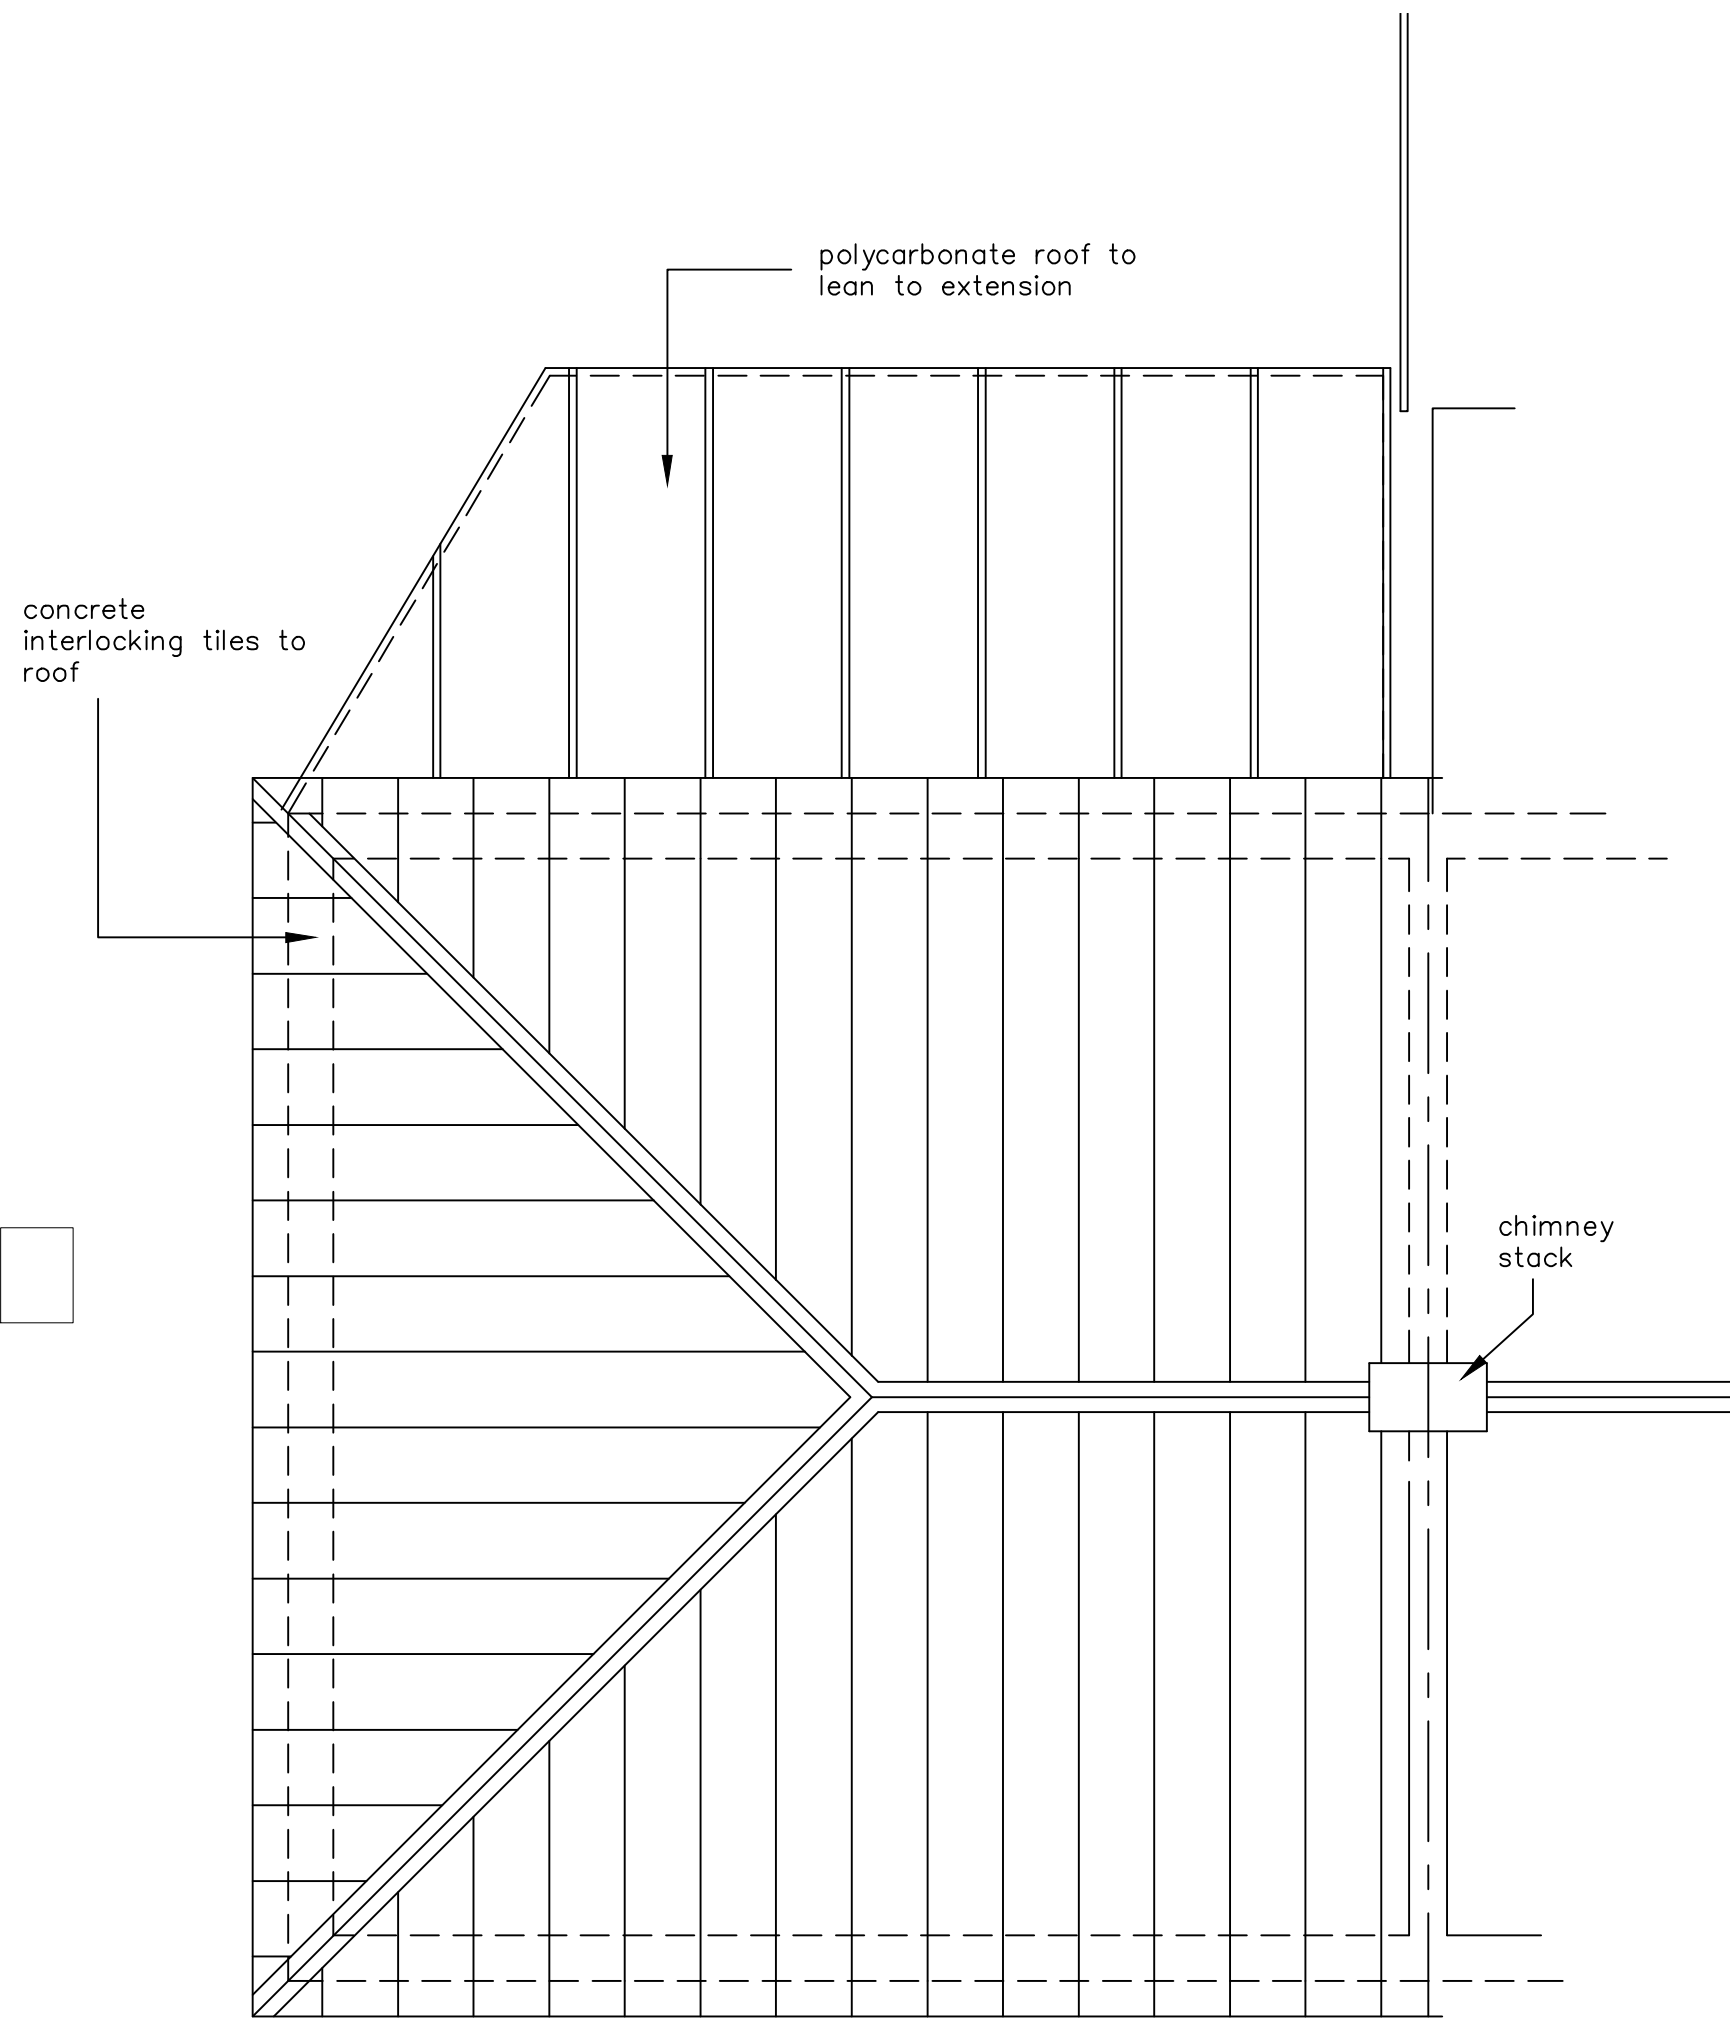


EXISTING ROOF LAYOUT  
SCALE 1 : 50

- KEY:
- Blockwork
  - External brickwork
  - Timber/metal framed stud walling
  - Mains Powered Extract Fan
  - Mains Powered interconnecting smoke detectors
  - SVP Soil & vent pipe
  - SS Stub stack
  - RWP Rain water pipe
  - Spot levels

NOTES:  
The design and construction of this project shall be in accordance with the current Building Regulations & NHBC Standards. These notes & drawings have been prepared solely for the purpose of Planning & Building Regulation approval.  
Do not scale from this drawing unless for Planning purposes. All dimensions to be checked on-site and any alterations to be approved by the Architect and/or client prior to any work commencing.  
**Ordnance Survey Licence No: 100047591**  
This drawing to be copyright and to be read in conjunction with all other drawings

AMENDMENTS:

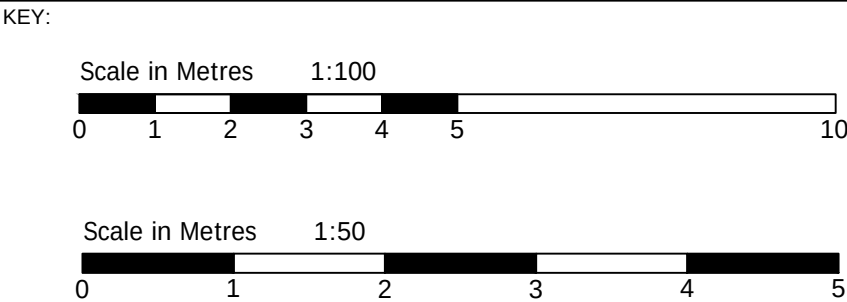

CLIENT NAME  
& ADDRESS  
Mr & Mrs B Marchant  
72 Silverdale Drive  
Waterlooville  
PO7 6DP

PROJECT  
ADDRESS  
97 Silverdale Drive  
Waterlooville  
PO7 6DU

DRAWING DETAILS  
PLANNING DRAWING  
Existing Floor, Roof Layout, Section & Elevations

|                          |              |                  |
|--------------------------|--------------|------------------|
| PROJECT No<br>942        | DWG No<br>1  | REV No           |
| SCALE<br>1:100 1:50 @ A1 | DRAWN<br>BWH | DATE<br>14/10/20 |



**B H ARCHITECTURE Ltd**  
Heath Cottage  
Newlands Lane  
Purbrook  
Waterlooville  
Hants  
PO7 5SQ  
Tel: 023 9223 2322  
Mob: 07747 771808  
E-mail: bernard@bernardharding.com