


1. This drawing is the copyright of Hampshire Design Consultancy Ltd.
and may not be reproduced without licence.
2. The Contractor shall not scale off this drawing for construction purposes, only figured dimensions shall be worked from.
3. All dimensions and levels are to be checked on site by the Contractor before the commencement of any work and any discrepancies reported to the Architect.
4. No responsibility can be accepted for errors arising on site due to unauthorised variations from the Architects drawings.

Revision

Blue dashed line represents the profile for the proposed works - see proposed plans and elevations.

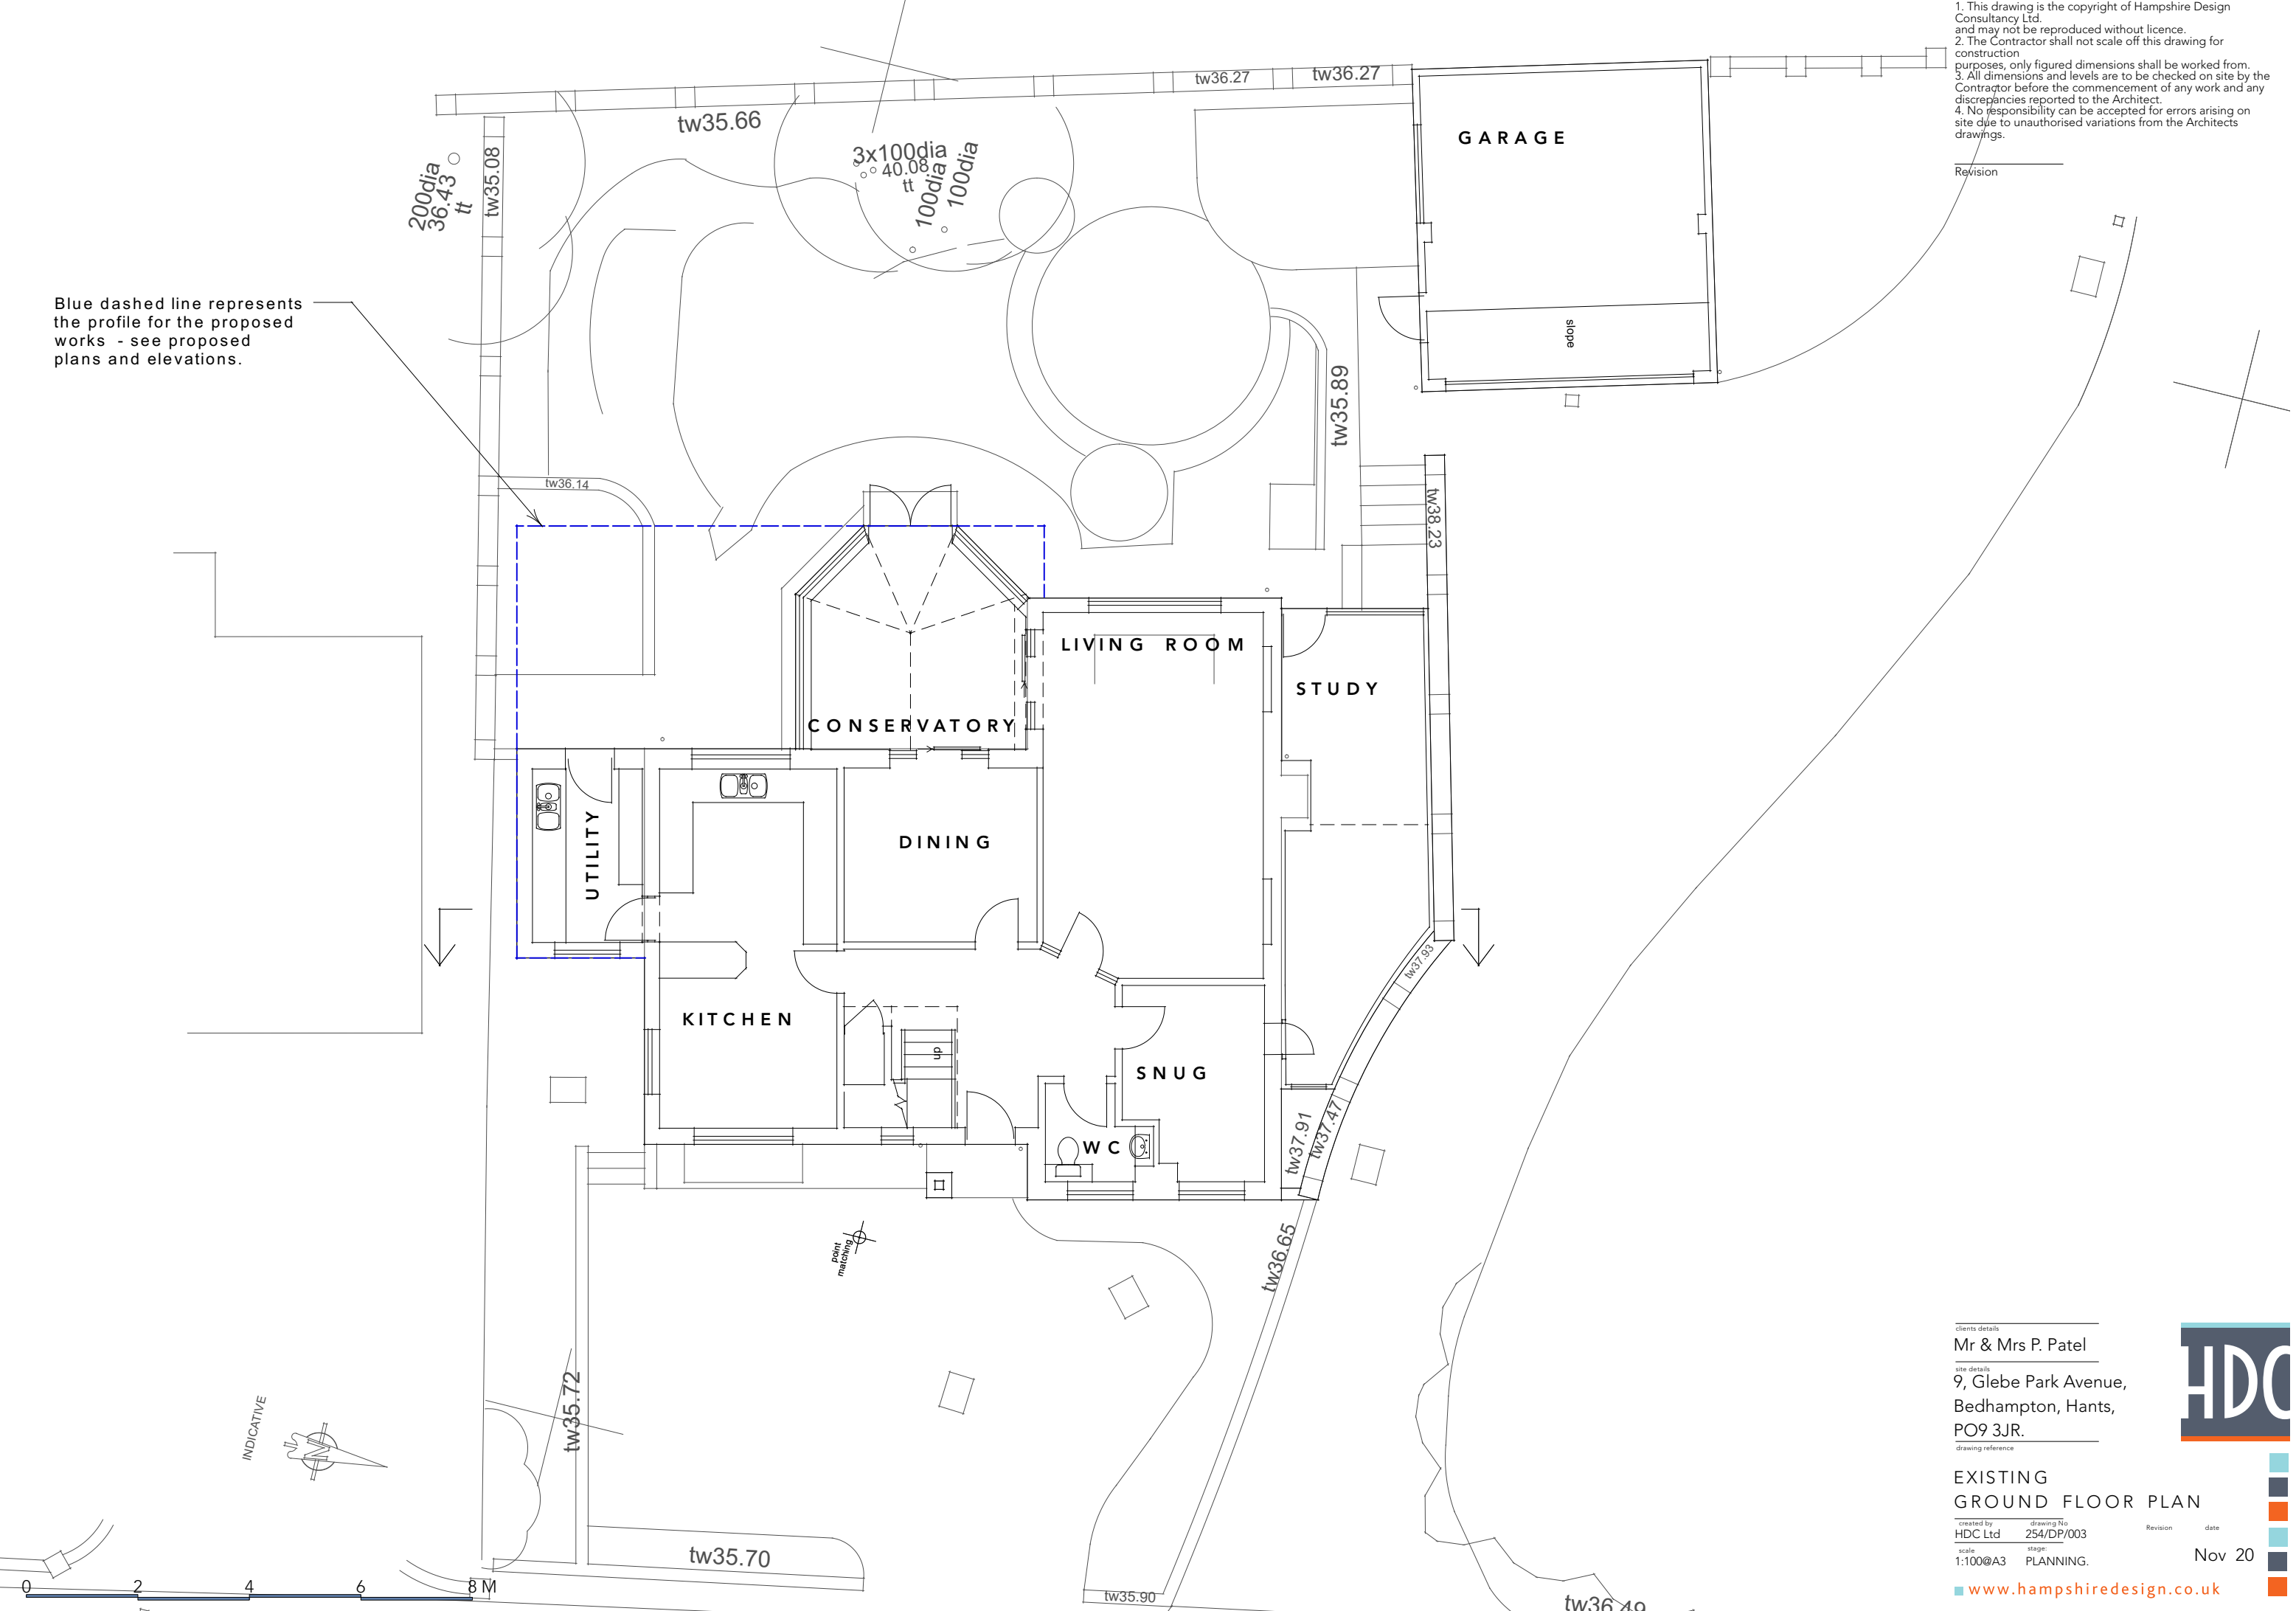

clients details
Mr & Mrs P. Patel

site details
9, Glebe Park Avenue,
Bedhampton, Hants,
PO9 3JR.

drawing reference

EXISTING
GROUND FLOOR PLAN

created by
HDC Ltd

drawing No
254/DP/003

scale
1:100@A3

stage
PLANNING.

Revision

date

Nov 20

www.hampshiredesign.co.uk

