

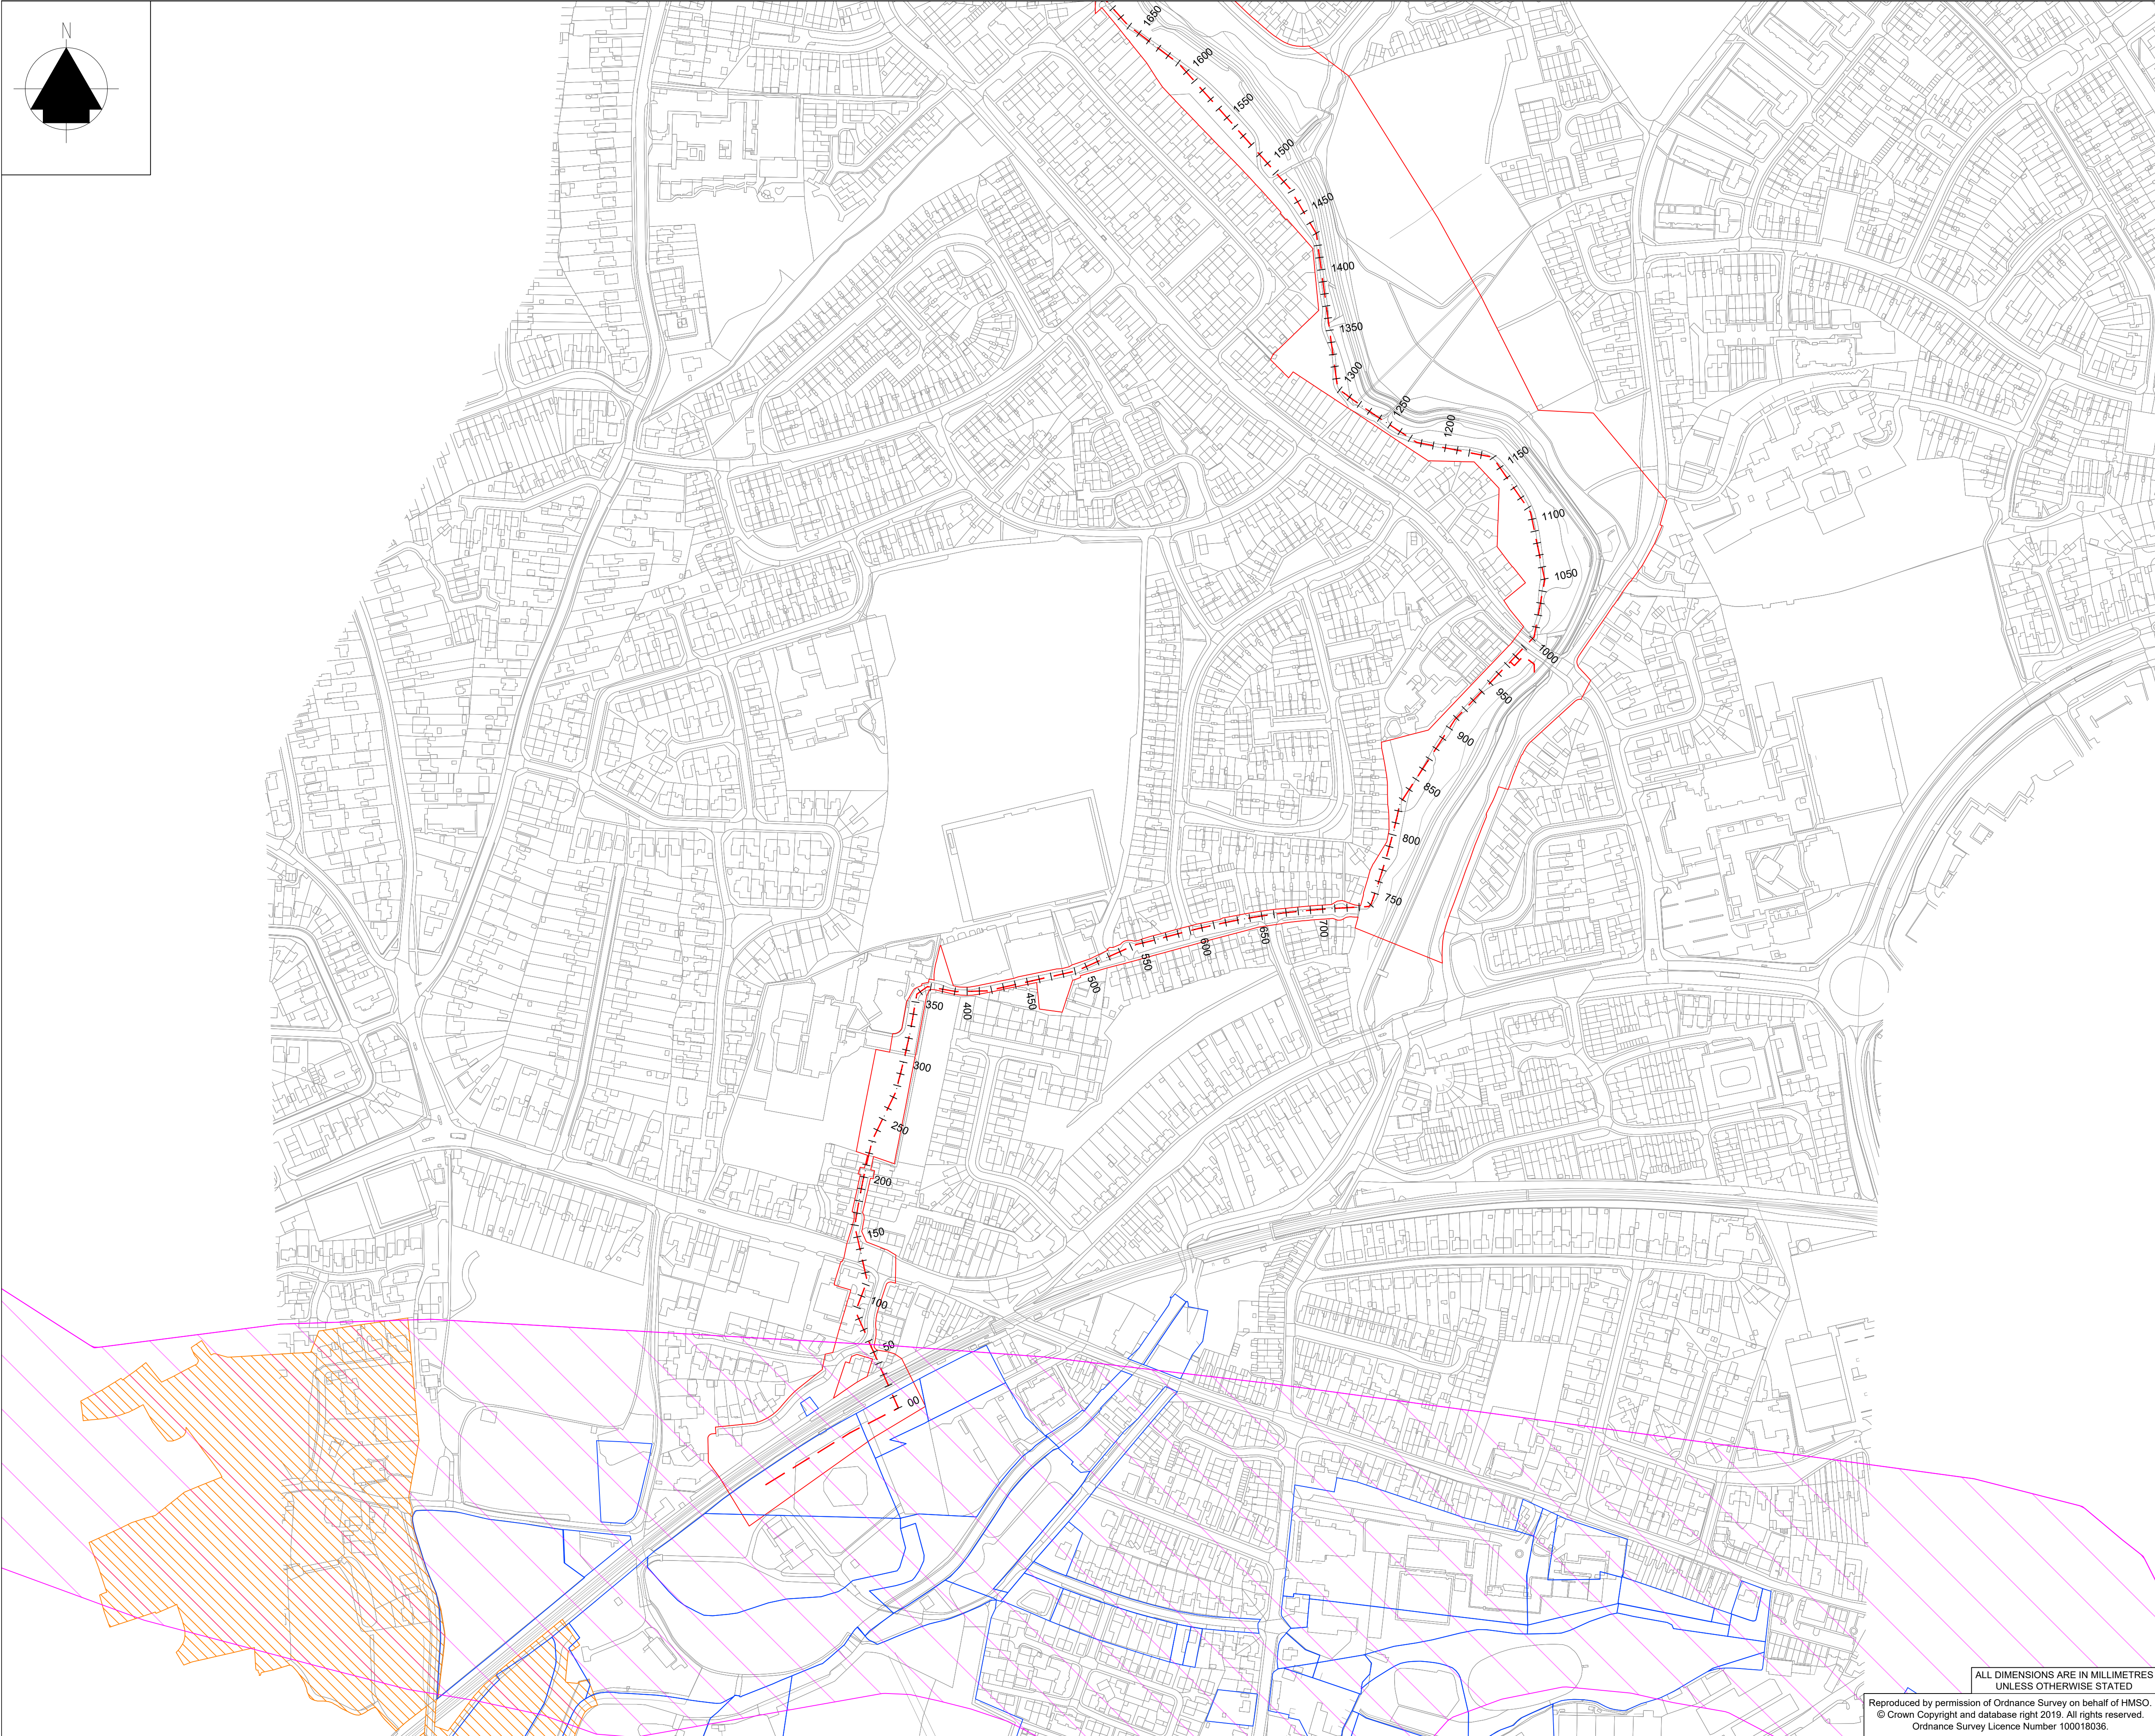


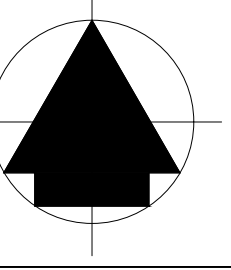

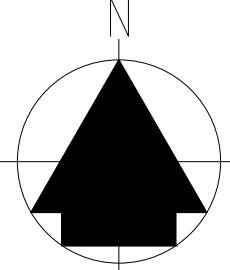

KEY PLAN
SCALE : NTS

LEGEND

- PIPELINE RED LINE BOUNDARY
- RESERVOIR RED LINE BOUNDARY
- INDICATIVE PIPE ROUTE
- PORTSMOUTH WATER OWNED LAND
- ANCIENT WOODLAND
- CONSERVATION AREAS
- REGISTERED PARKS & GARDENS
- SITES OF IMPORTANCE FOR NATURE CONSERVATION
- SOURCE PROTECTION ZONE 1

0 25 50 75 100 125 m
SCALE 1:2500

C01	CC	ID	RW	JF	Planning Drawings for Comment	10/08/20
A1						
C02	HD	ID	JF	JF	FOR PLANNING	10/11/20
A1						
Rev. Status	Dm By	Ckd By	Rev By	Auth By	Description	Date

ATKINS

Member of the SNC-Lavalin Group

Aztec West
500 Park Avenue
Almondsbury
Bristol
BS32 4RZ
Tel: +44 (0)1454 662000
Fax: +44 (0)1454 663333
www.atkinsglobal.com

Copyright © Atkins Limited (2020)

Drawing Suitability:					Status:
Initial non-contractual code					A1
Contractors Drawing Number:					
HTR	-ATK-	PI	-BR-DR-	C	0021
Project	Originator	Volume	Location	Type	Role

Telephone: Havant (023) 9249 9888
Fax: Havant (023) 9245 3632
Website: www.portsmouthwater.co.uk
Registered Office: PO Box 8 West Street
Havant Hampshire PO9 1LG
REGISTERED IN ENGLAND No. 2536455



Project Ref. No:	Sheet:	Scale:	Sheet Size:
HTR	1 of 3	AS SHOWN	A1

Project Title:

**HAVANT THICKET
RESERVOIR**

Drawing Title:

**REDLINE BOUNDARY DRAWING
SITE PLAN CH0 - CH1600**

Portsmouth Water Drawing Number:

Rev:

C02

ALL DIMENSIONS ARE IN MILLIMETRES
UNLESS OTHERWISE STATED

Reproduced by permission of Ordnance Survey on behalf of HMSO.
© Crown Copyright and database right 2019. All rights reserved.
Ordnance Survey Licence Number 100018036.