



Existing North Elevation

Proposed North Elevation

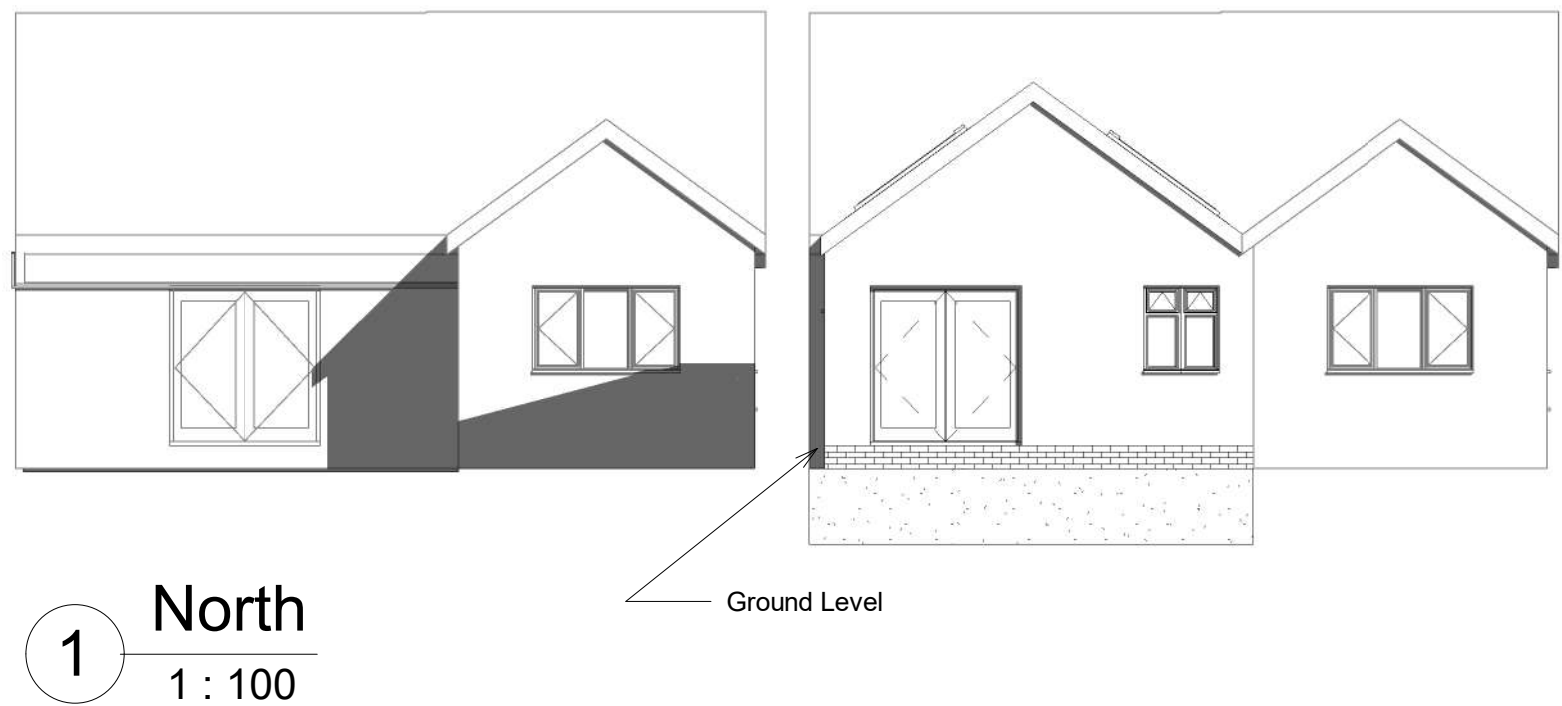

Proposed South Elevation

Existing South Elevation

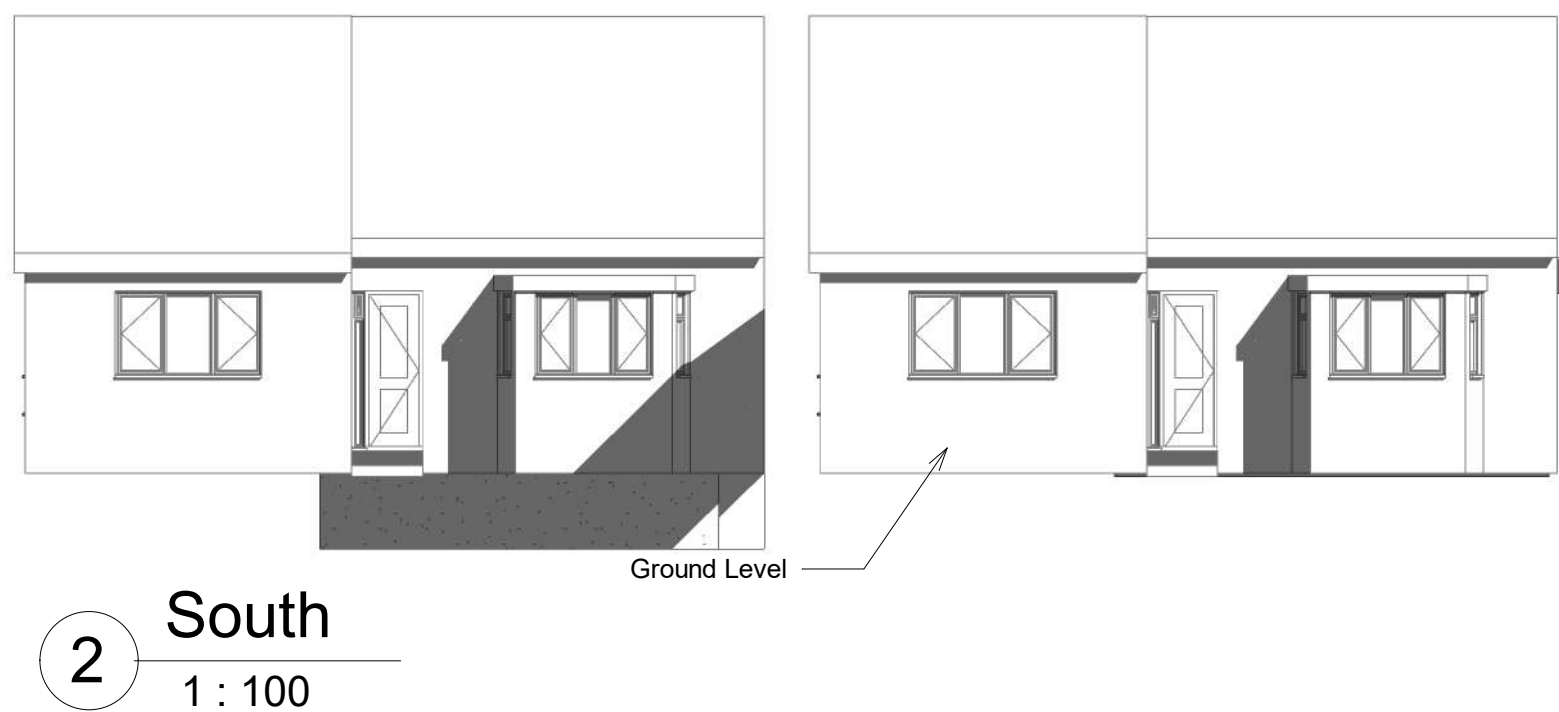

1:500										100
1:200										20
1:100										10
1:50										5



PROJECT 65 Scratchface Lane PO9 3NQ	CLIENT Evetts			
	Date	Issue Date	Scale (@ A3)	1 : 100
SHEET N&S Elevations	Drawn by	SW	DRAWING NUMBER P103	REV
	Checked by	SR		