




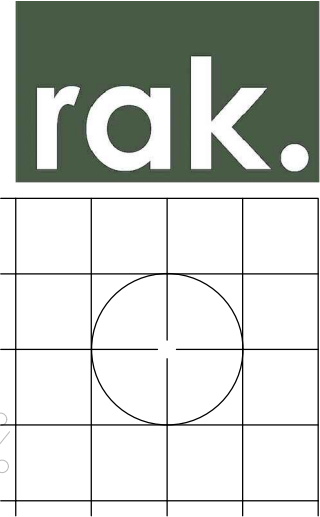

NOTE
• All levels in metres [m] to
Ordnance Survey Datum.
• All dimensions in millimeters [mm].

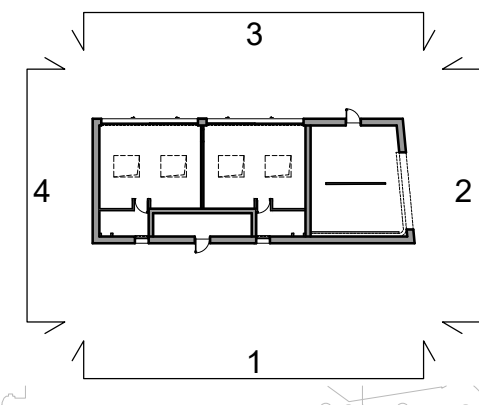


+8.225
+8.075 ROOF
+7.500
+5.000 G FFL

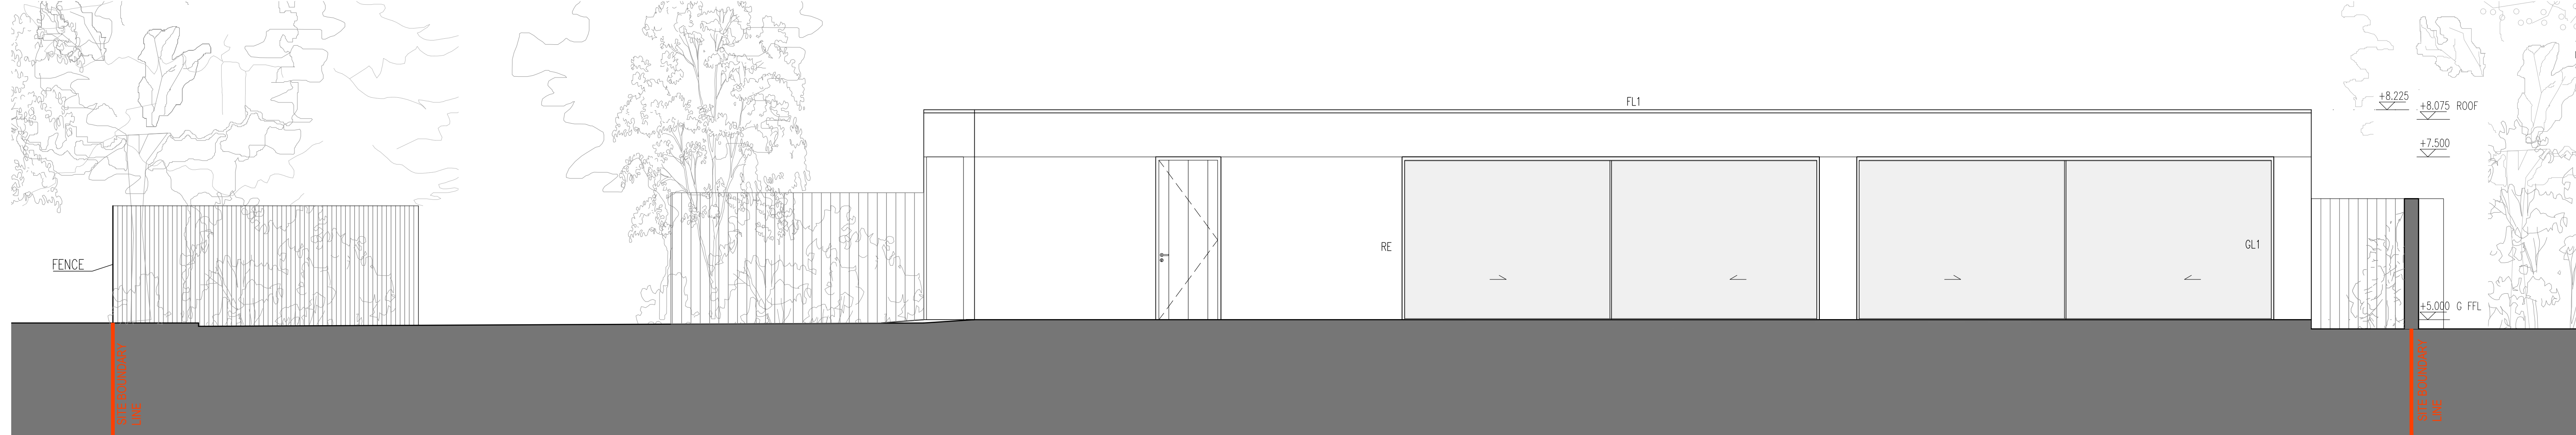


3. NORTH ELEVATION


EXTERNAL FINISH
150 RE RENDER
10 ST0 acrylic render – StoTherm Classic K, finish: StoIt acrylic K1.0, colour: StoColor System-off white/37207 – TBC
140 thermal insulation – Sto-EPS Board
BPG GLASS
– Back painted glass, colour: black
GL1 WINDOWS
Aluminium Minimal Windows Sliding Door System, structural glass, double glazed, colour: bronze – black
GL2 WINDOWS
Aluminium Windows Sieger 30 System or similar, structural glass, double glazed, colour: bronze – black
FL1 PARAPET FLASHING
– aluminium flashing, powder coated aluminium coping system, colour: white
FL2 PARAPET FLASHING
– aluminium flashing, powder coated aluminium coping system, colour: black
DO ENTRANCE DOOR
– hardwood timber door
FE CORTEN FENCE
– corten fence – corten fins, finish, colour: weathered ‘Corten’
CA CANOPY
– corten entrance canopy
PA PANELS
– panels colour: to match windows and doors
BA BALUSTRADE
– painted white steel balustrade, PPC
DG GARAGE DOOR
– Side sliding Rundum Meir Original garage doors, colour to match windows.

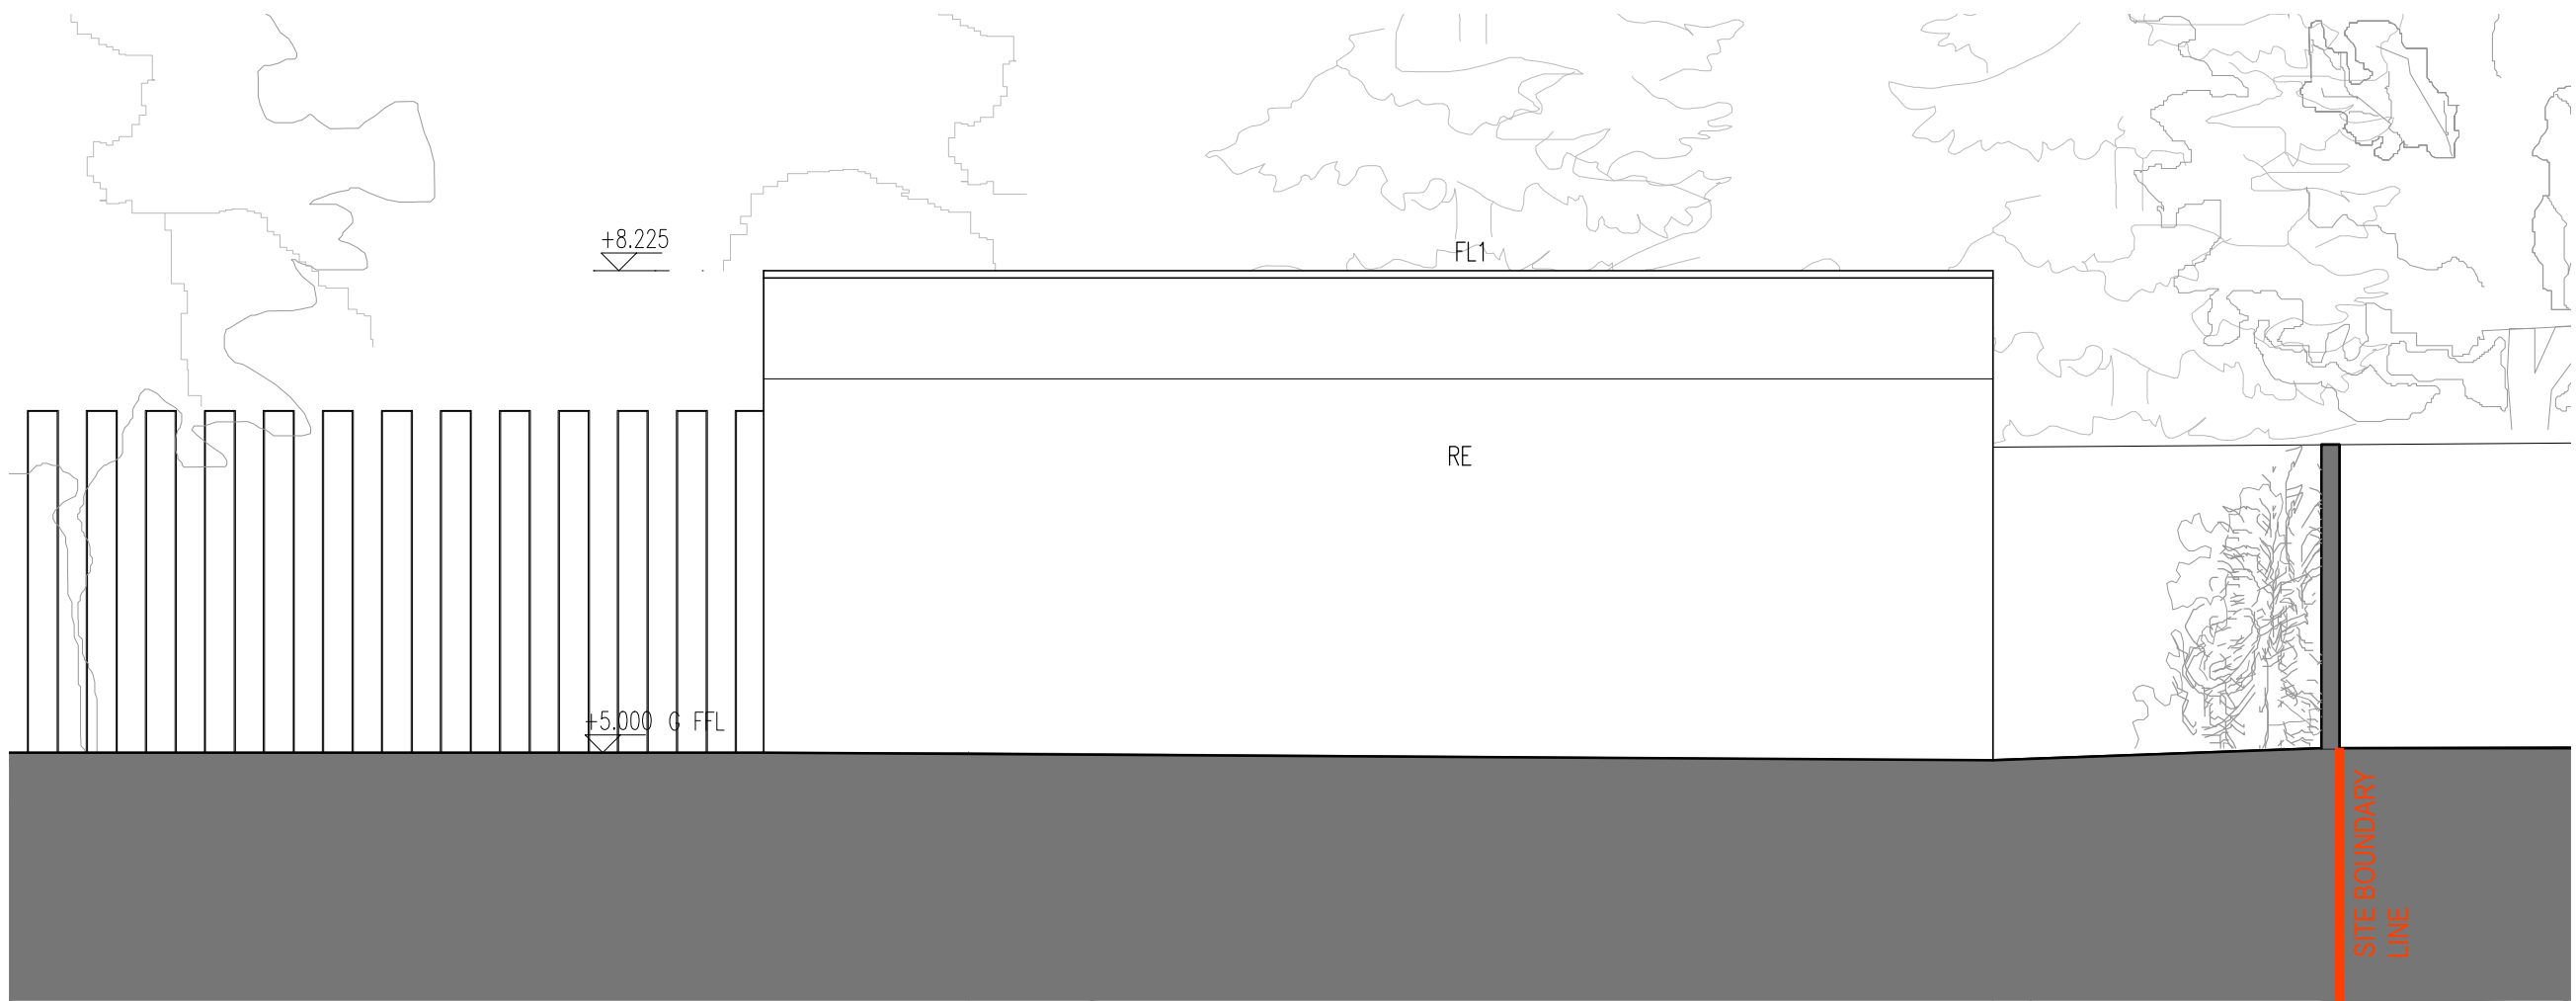

4. WEST ELEVATION

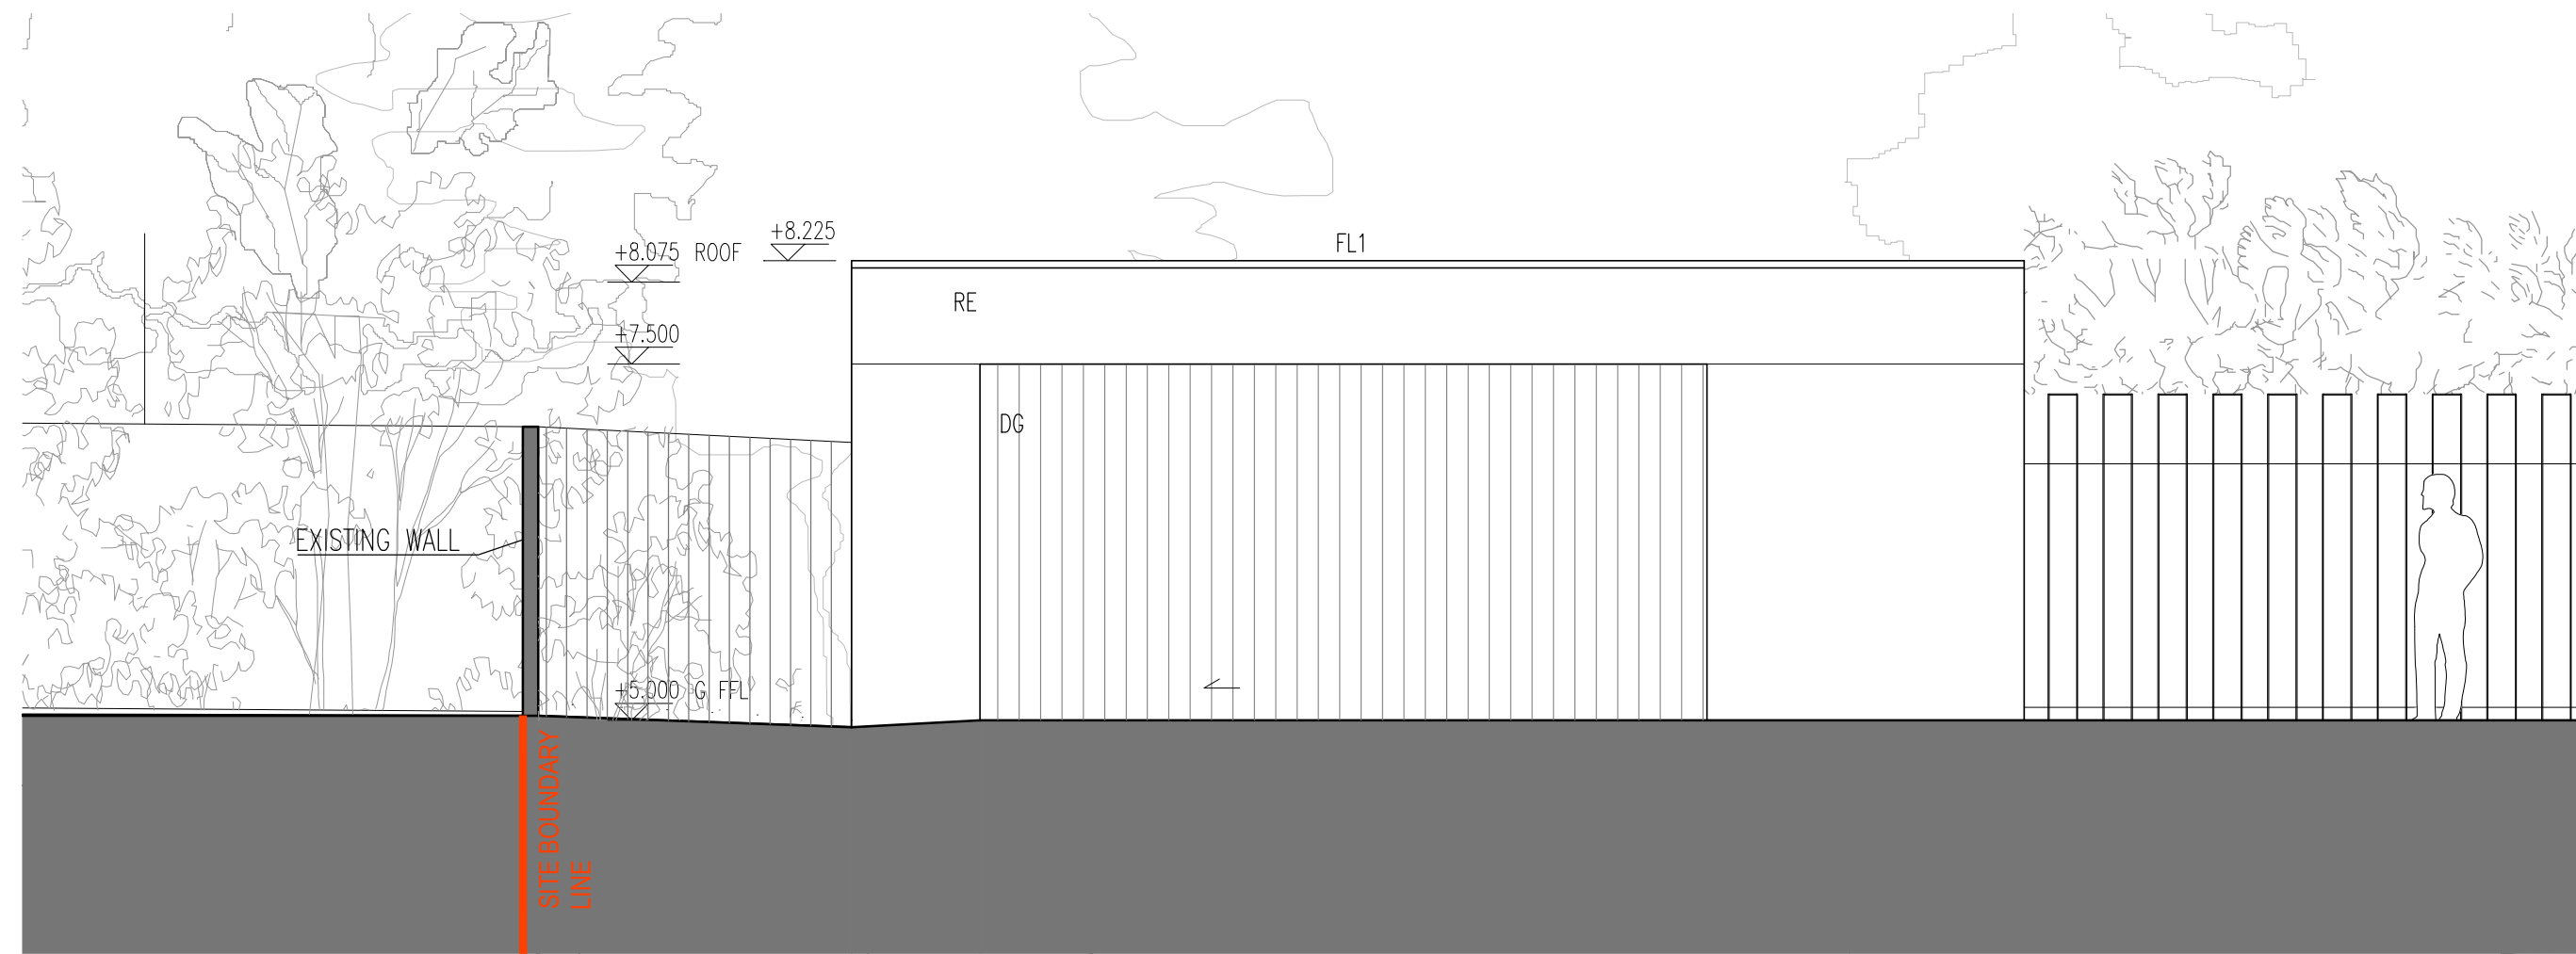

2. EAST ELEVATION

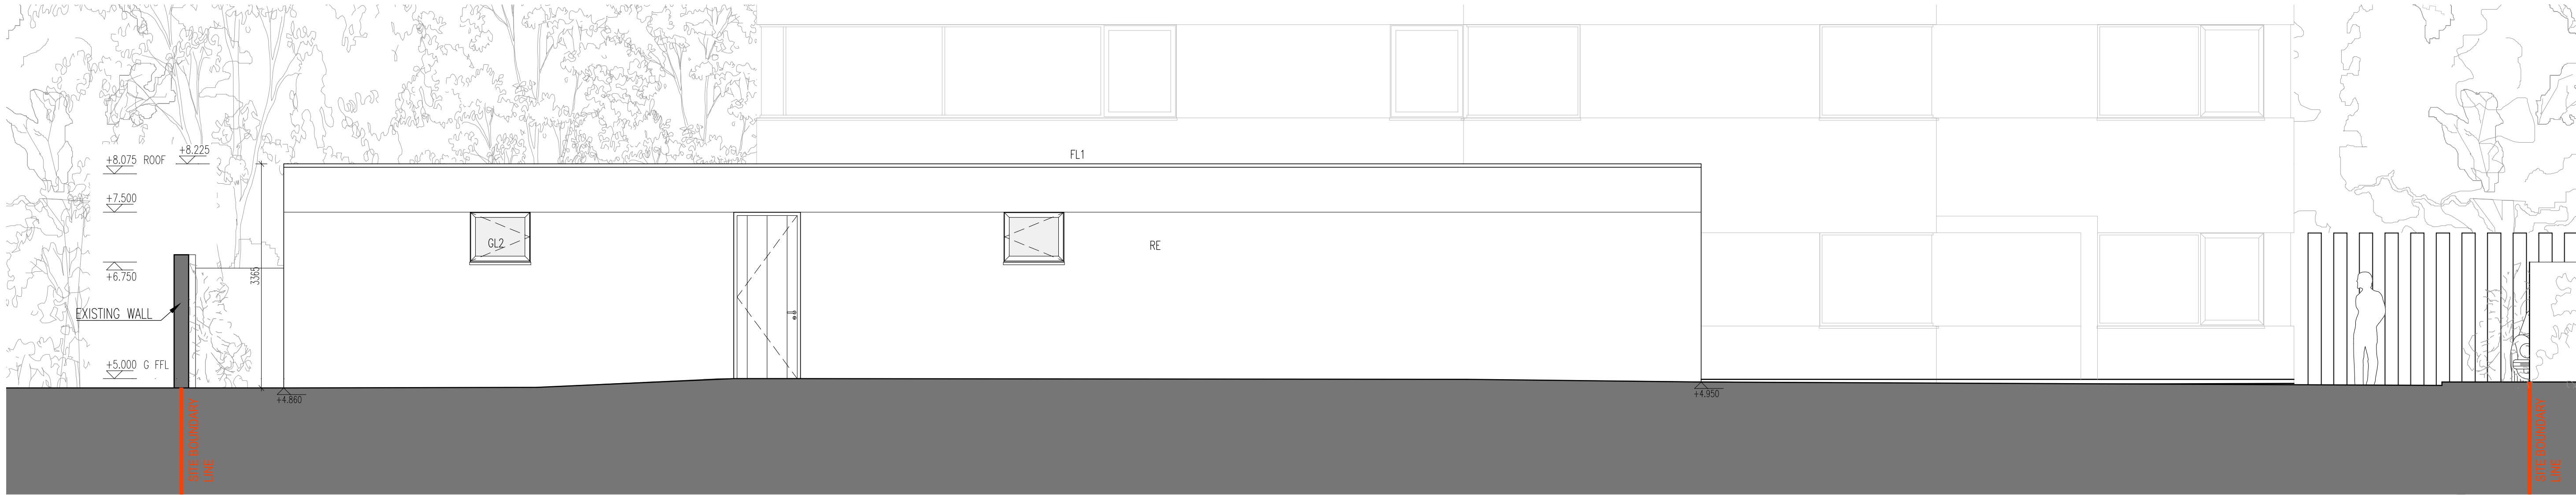

1. SOUTH ELEVATION

Rev A 2020 10.09 Planning Application
Revision
Project title:
Northshore
40 Sinah Lane
Hayling Island, PO11 0HH
Drawing title
Proposed - Annex
- Elevations
Client
Mr and Mrs Nunn
Date
01.02.2018
Scale
1:50 @ A1 or 1:100 @ A3
Status
Planning
Drg. no.
1032A-02-003 Rev A
Notes
These drawings are for
planning purposes only and not
for construction or any other use
unless agreed by rak
architecture. All dimensions
must be checked and rak
architects are to be informed of
any discrepancies prior to
construction. This drawing and
any of the details
therein remain the copyright of
rak architecture ltd.
rak architecture ltd
Lower Lewish Farmhouse,
Lewish,
Dorchester,
DT7 8AP
Phone: +44 (0)1305 246741
www.rakarchitecture.co.uk

0.5 1 2 3 4m
Scale 1:50