
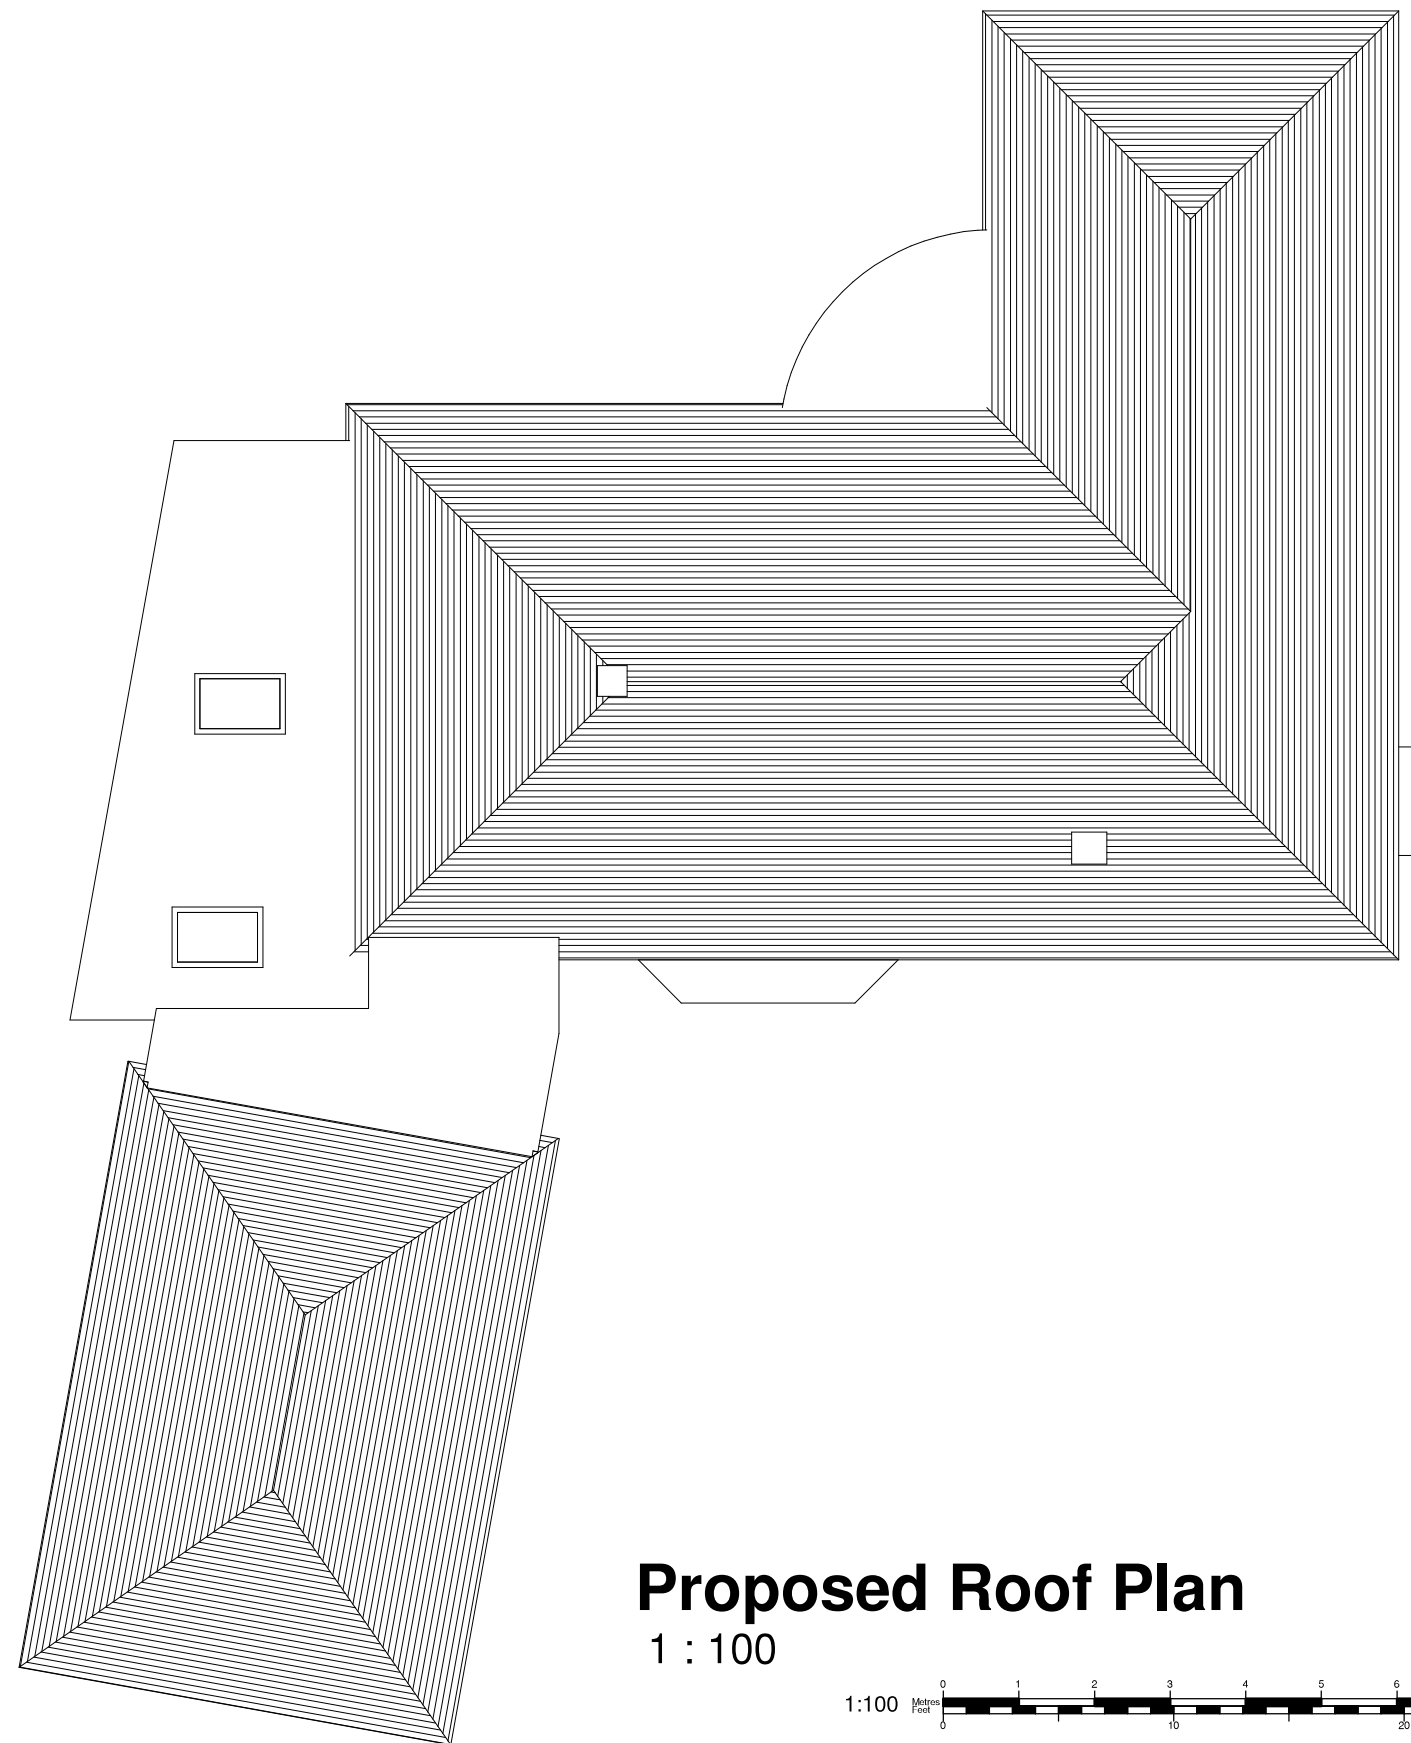


Tel: 0800 6127 664
www.yourhomeplans.co.uk

Your Home Plans

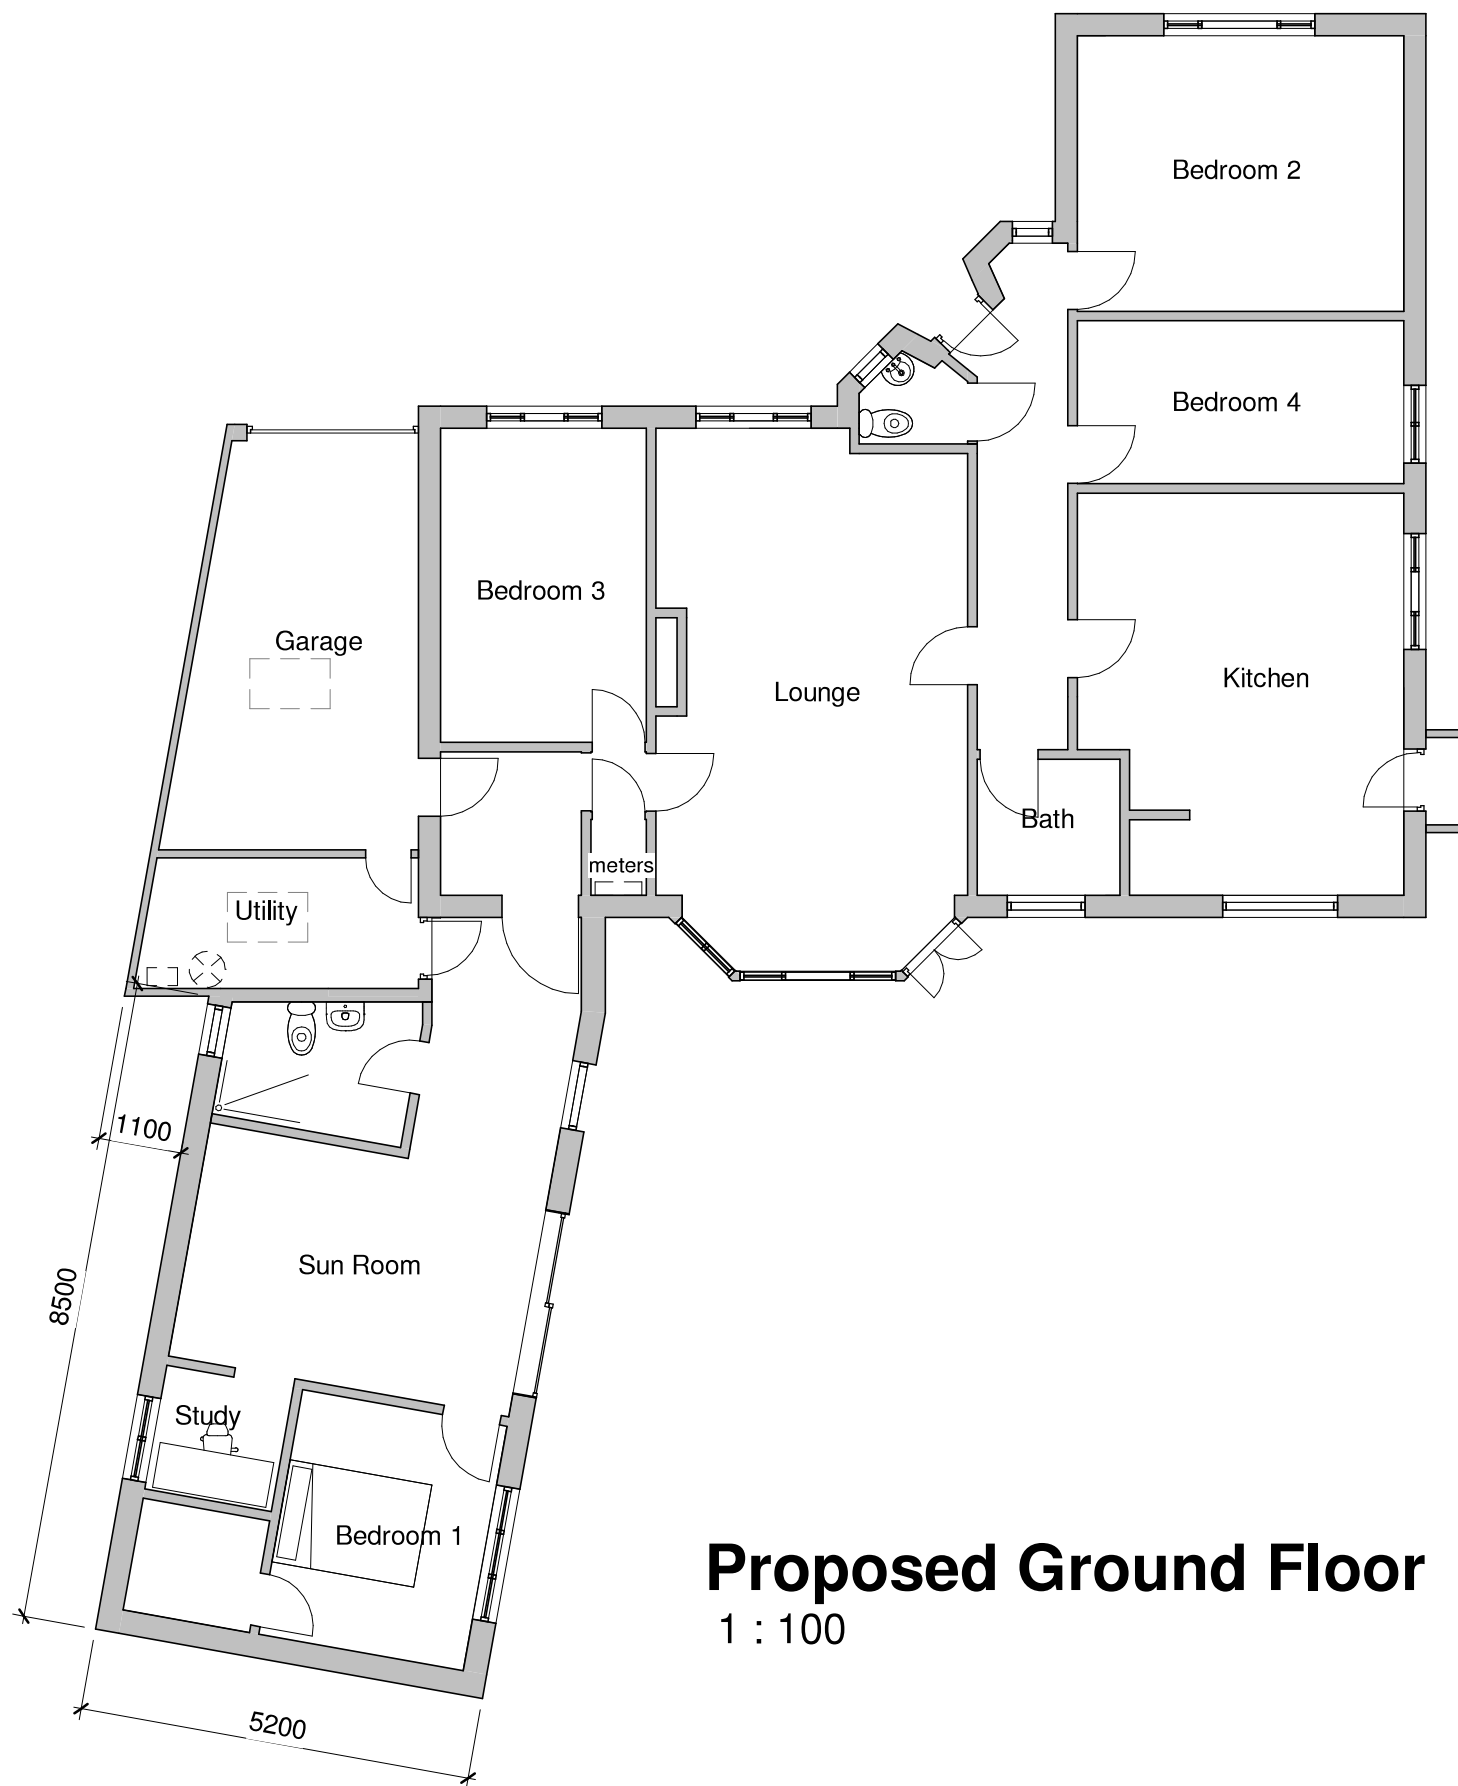

These drawings are for approval purposes. Materials and products should not be ordered based on scaling from drawings as errors may occur along existing building lines. All measurements and supporting elements are to be checked on site. Refer to Your Home Plans if any discrepancies are found.

Professor R Lynch
22 Berkeley Square
Warblington
Havant
PO9 2RT

Proposed Floor Plan

Project number	22BER-20
Date	2nd December 2020
Drawn by	JG
Checked by	Checker

A104

Scale 1 : 100