




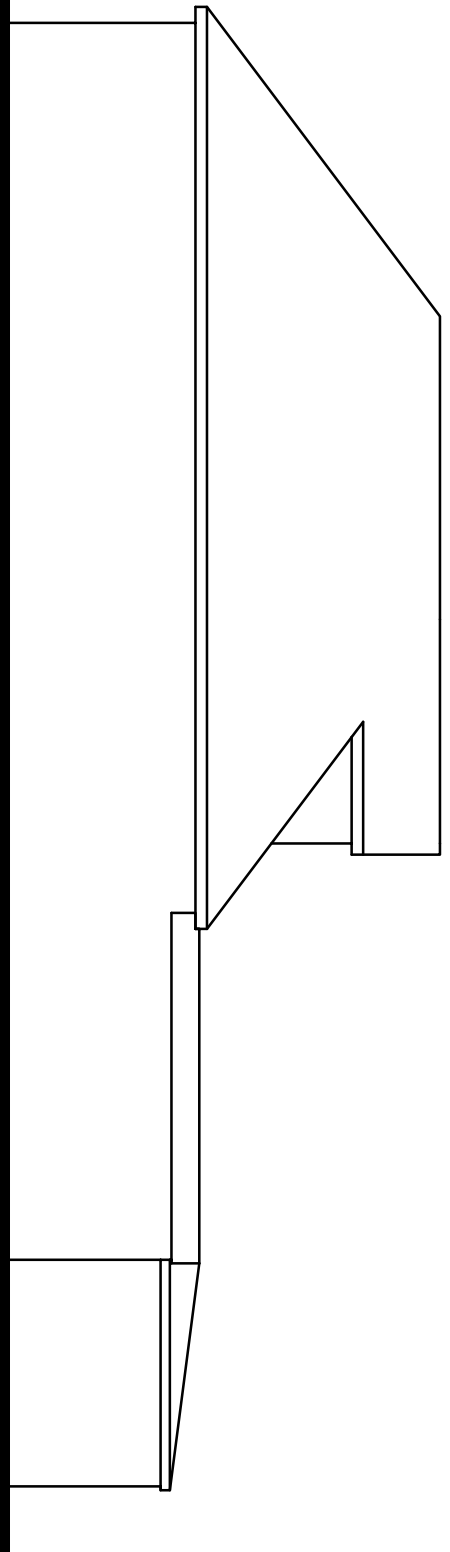


Existing Side (East) Elevation

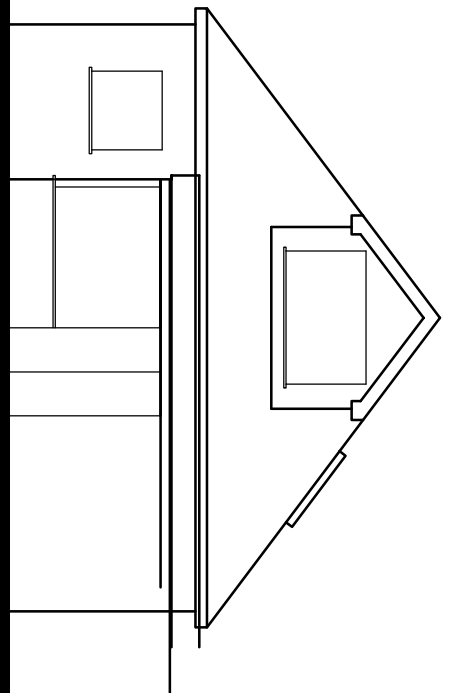


Existing Rear (North) Elevation

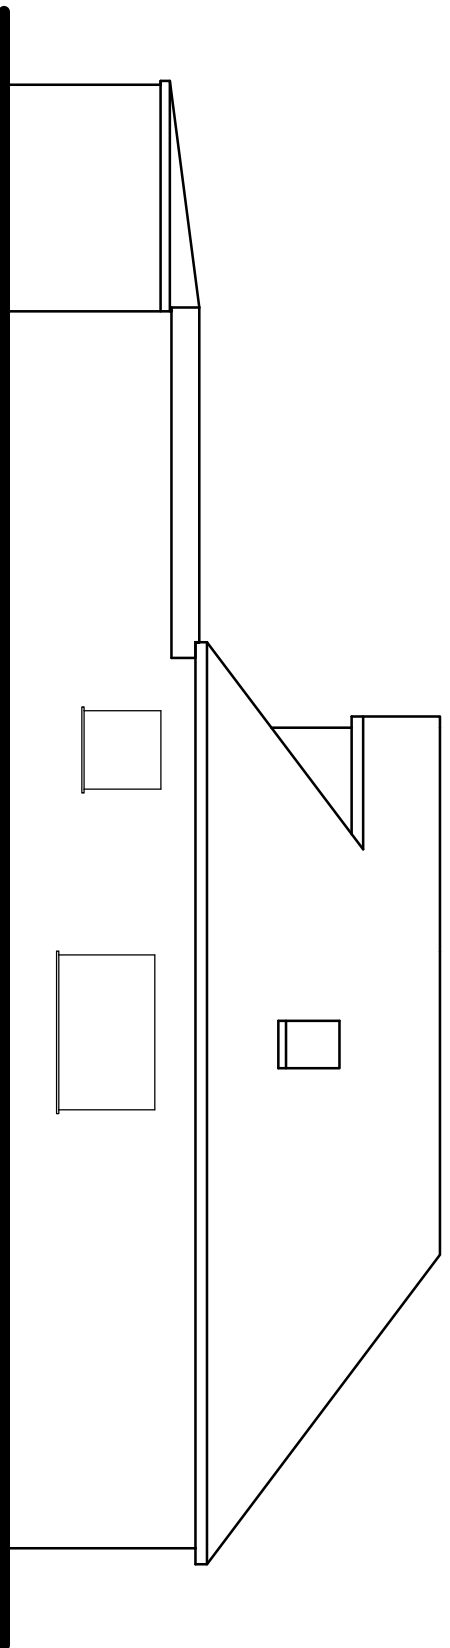


Existing Side (West) Elevation

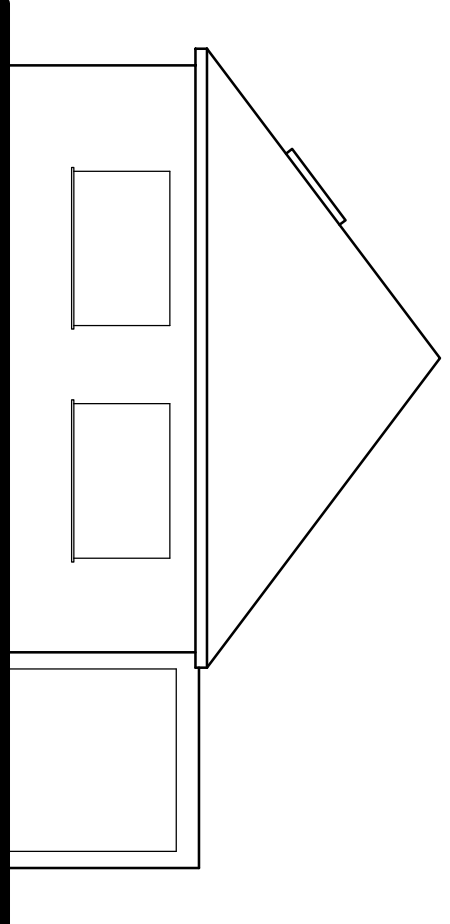


Existing Front (South) Elevation

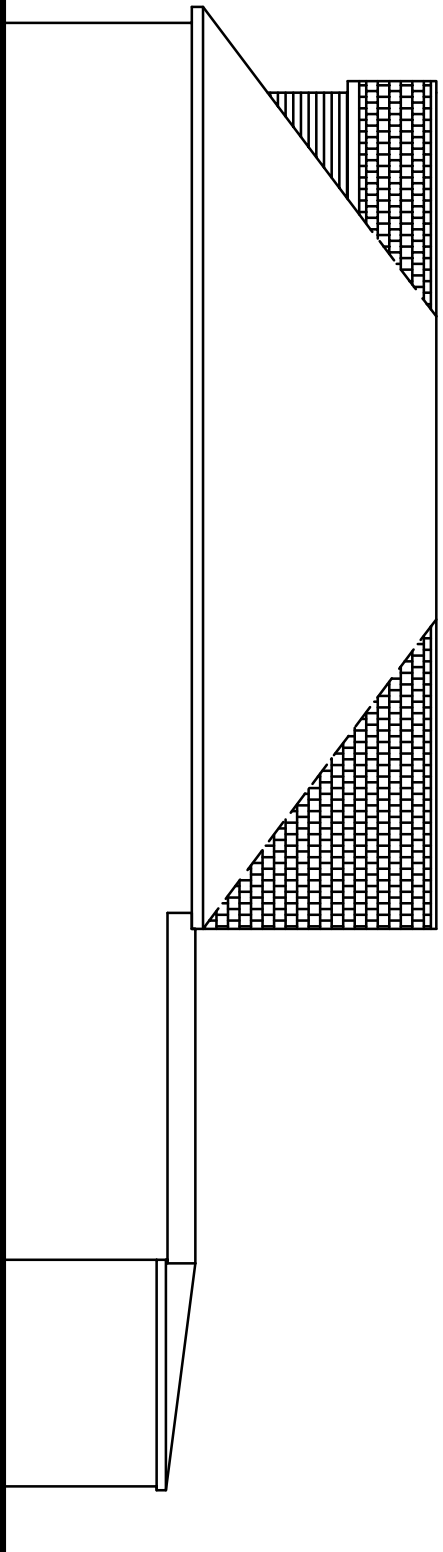


Proposed Side (East) Elevation

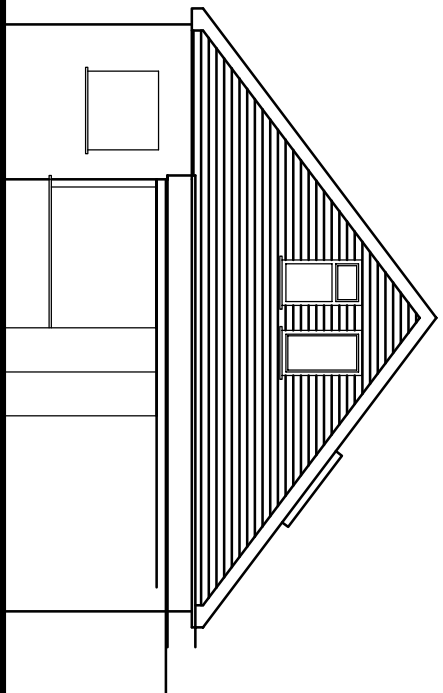


Proposed Rear (North) Elevation

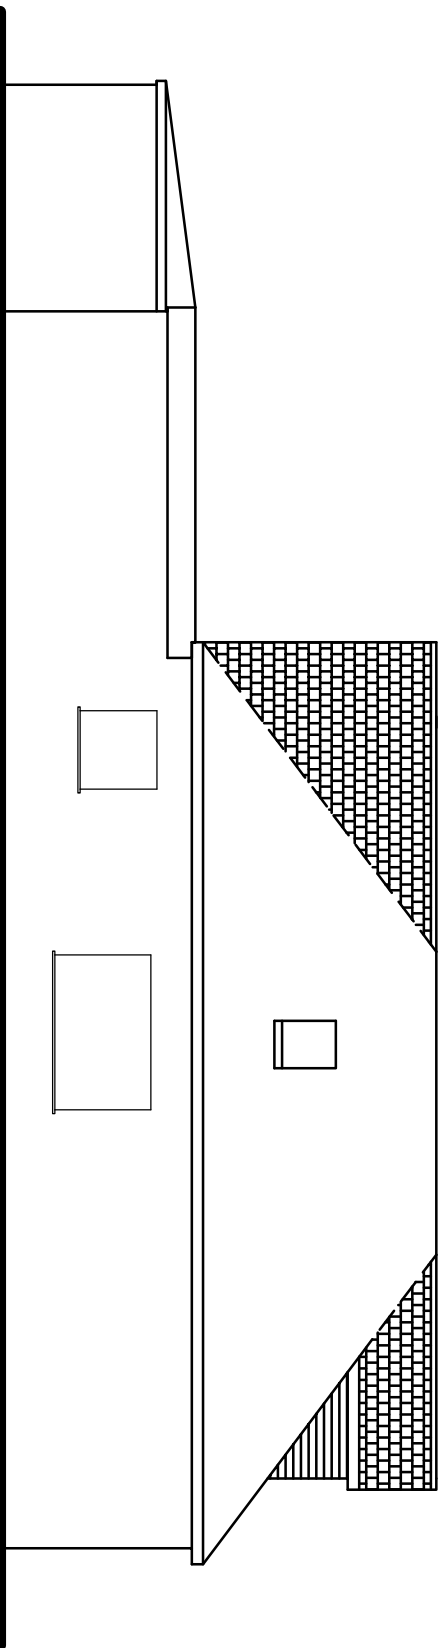


Proposed Side (West) Elevation

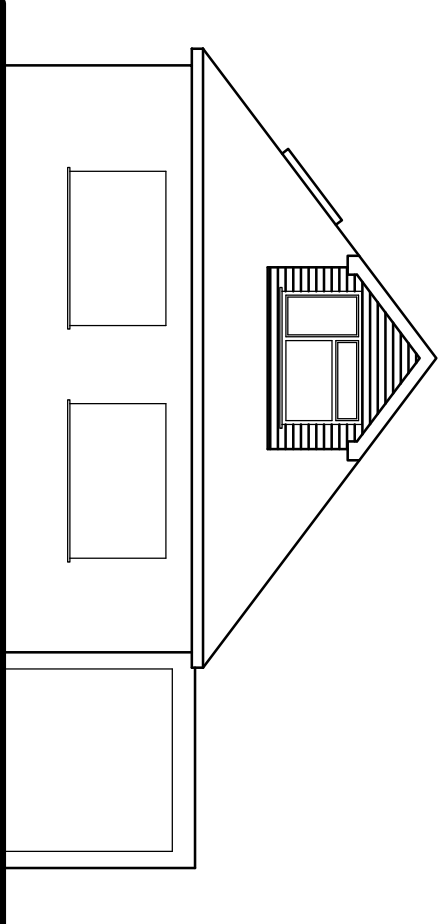


Proposed Front (South) Elevation

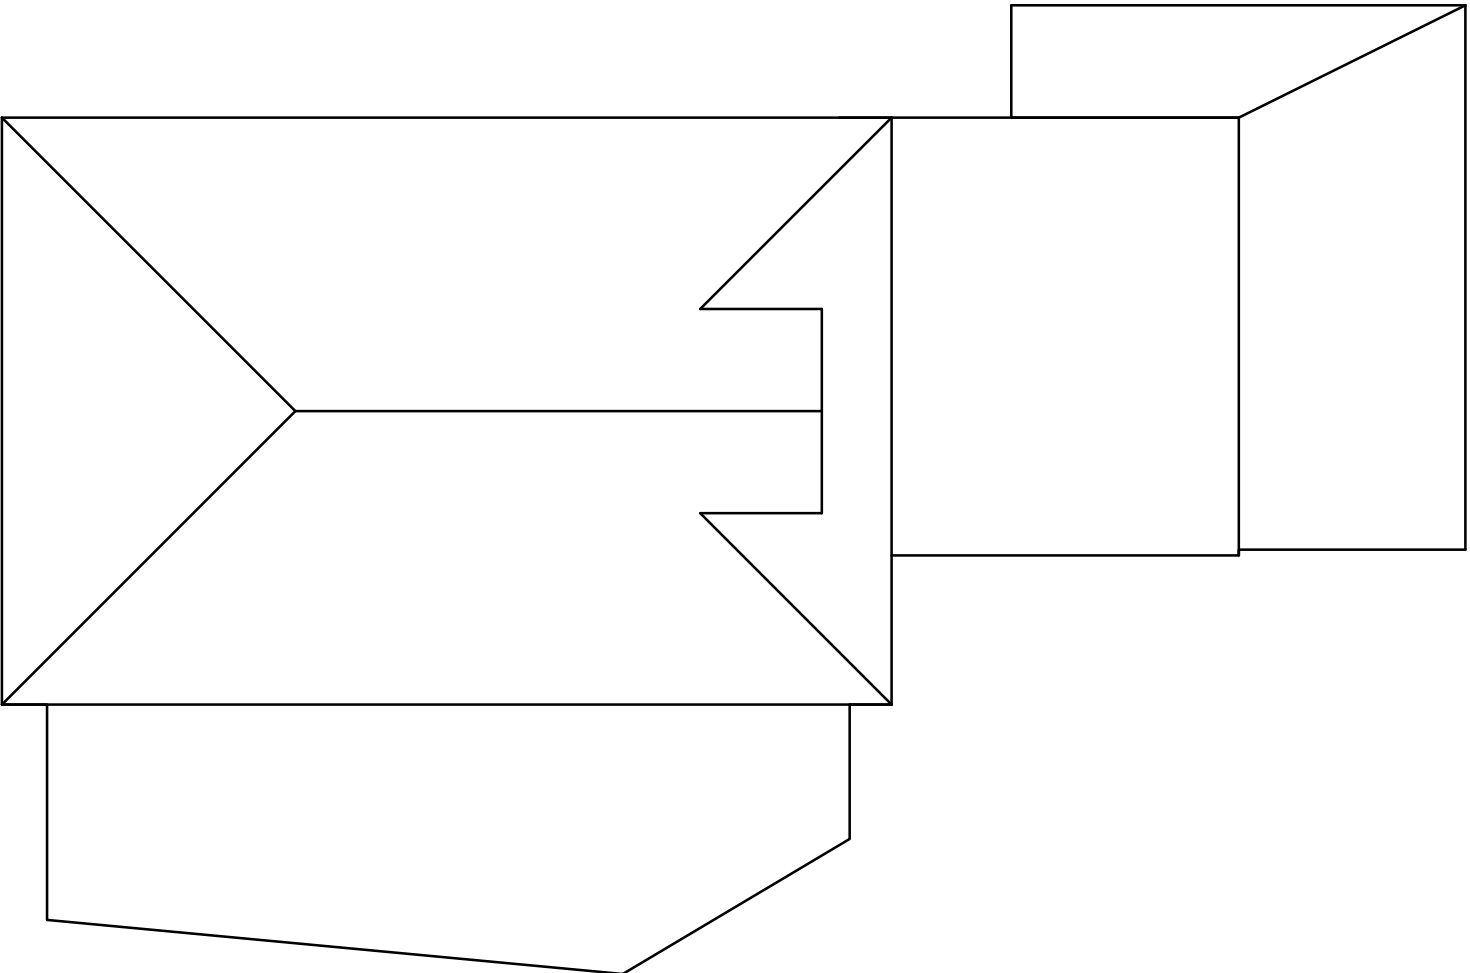

Existing Roof Plan

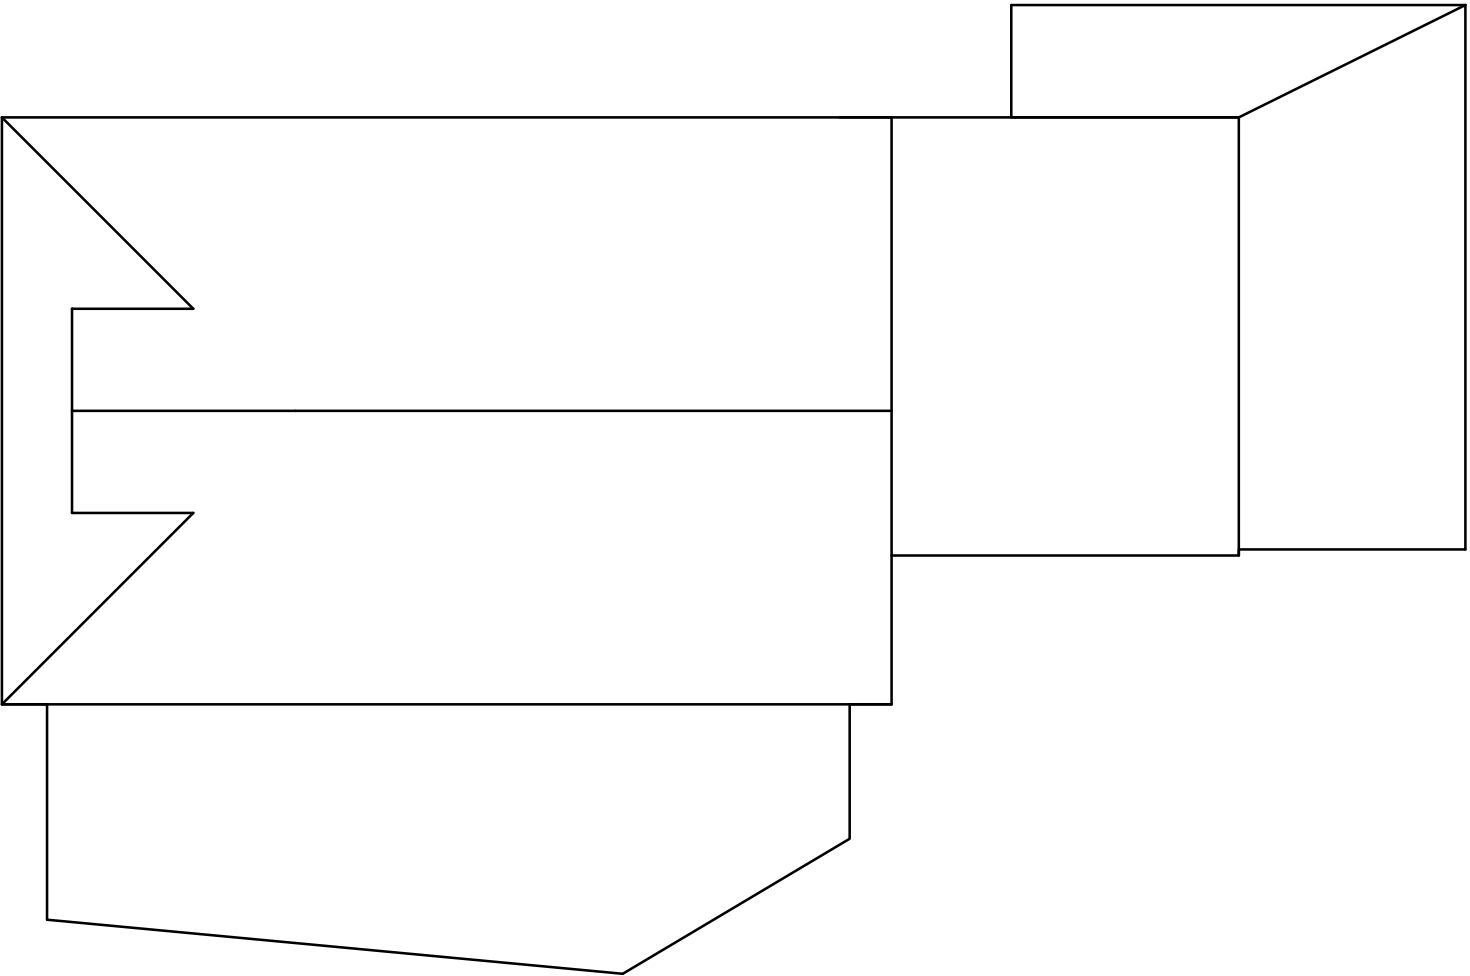

Proposed Roof Plan

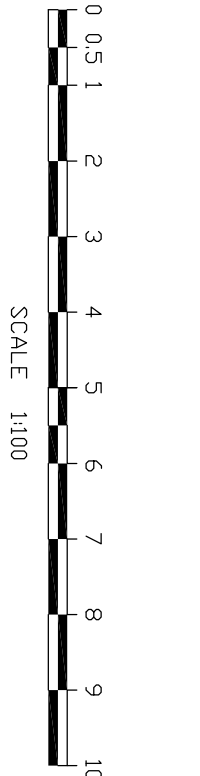

Tony Rogers
Building Consultants

Address: 40 Dawn Crescent, Upper Beeding
West Sussex, BN44 3WH

Telephone: 01903 815225 Fax: 01903 815225

Rev.	Date	Revision Description

Client: Mr & Mrs D Hart

Address: 12a Victoria Road
Emsworth
Hampshire
PO10 7NH

Project: Proposed alteration to
existing room in roof with
rear hip to gable and front
dormer

Scale: 1:100
Paper Size A1

Date: October 2020

Drawing No: 20/1454/02

Drawn By: AWR

Revision: