



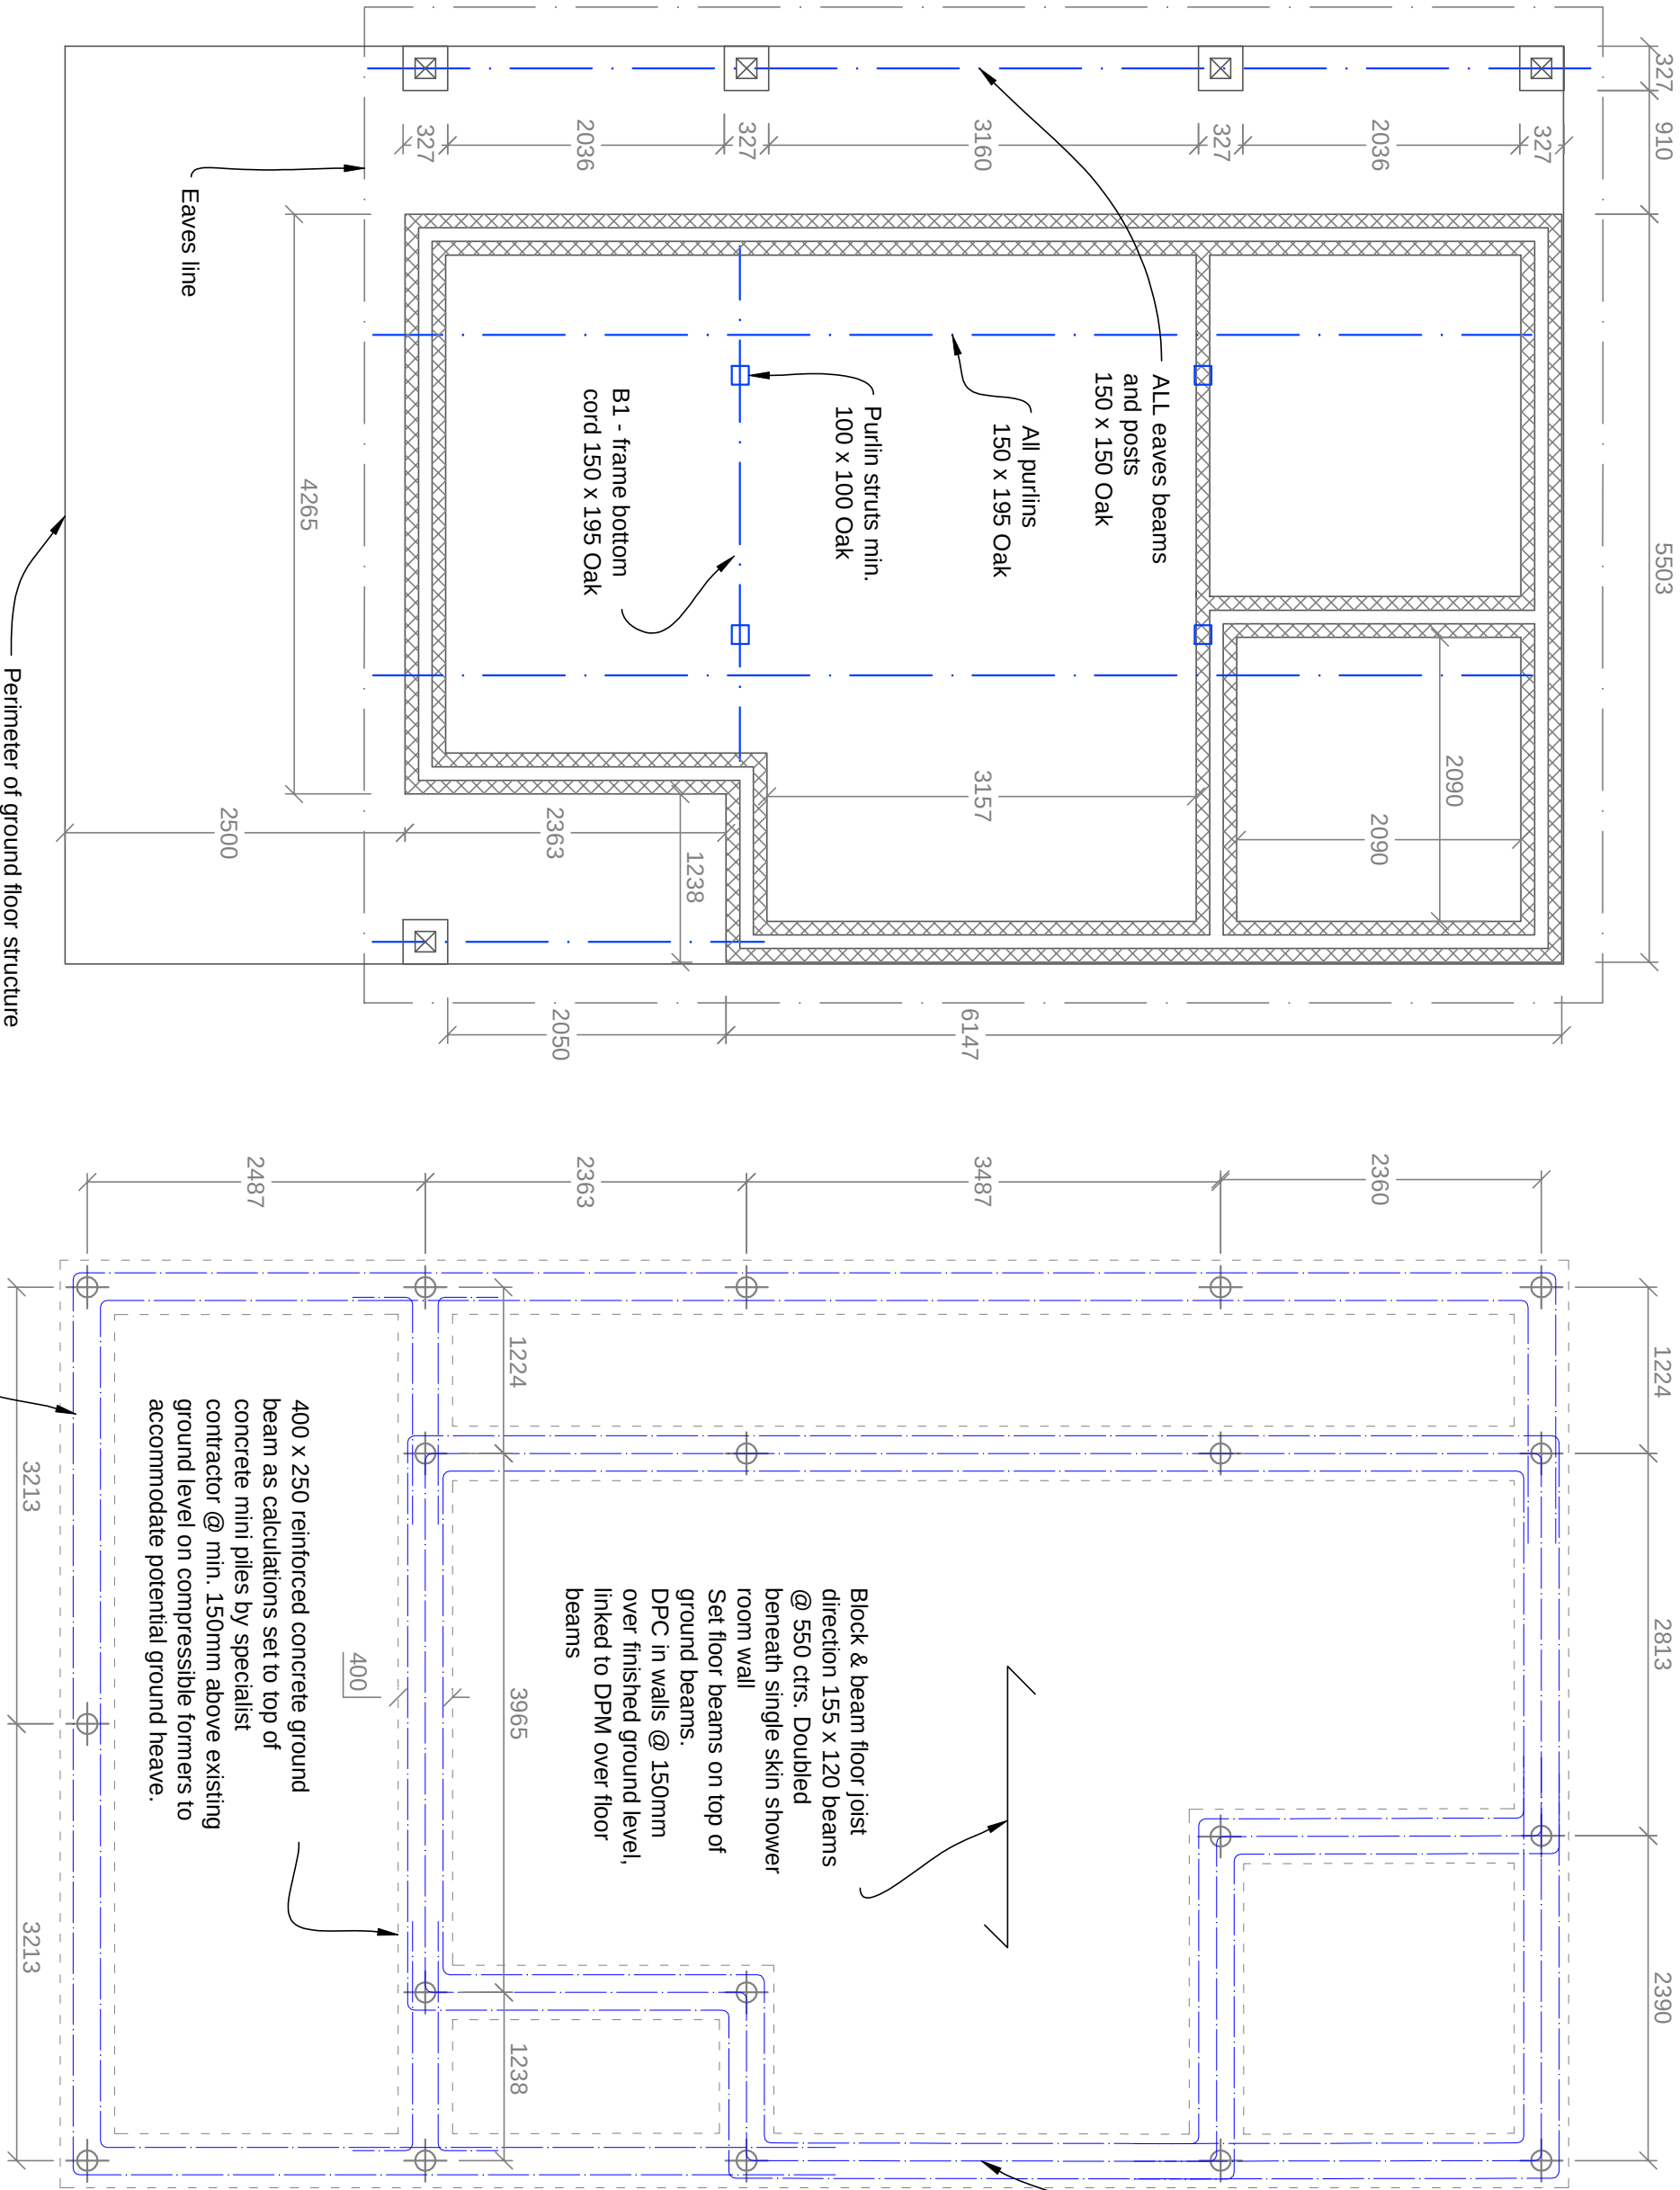

Reinforcement to ground beam beneath cavity wall sections 3no. H16 reinforcement bar as calculations

REVISIONS
Ordnance Survey Licence number 100062725 (c) Crown copyright 2020. All rights reserved.
NOTES
1. These are computerised drawings for the purposes of obtaining planning & building regulations approvals & are based on certain small scale locations. They do not constitute working drawings. 2. Discrepancies between walls etc. have been ignored with some bearing measurements. 3. Dimensions shown must not be relied upon and must be checked on site and verified prior to commencement of work. 4. Where applicable this drawing is to be read in conjunction with other consultants' drawings & calculations. 5. Do not scale from these drawings, except for planning purposes. 6. Any work undertaken prior to Planning and Building Regulations Approval is done so entirely at the Client's/Contractor's own risk. 7. The client is reminded of their obligations under the Party Wall etc. Act 1997 where appropriate. (c) 2020 - A.H Sutcliffe

SUTCLIFF CONSULTANTS Ltd
Chartered Building Engineers,
Surveyors & Architectural Consultants
11 Crossbush Road
Felpham, Bognor Regis
West Sussex, PO22 7LS
Tel: 01243 586004
Fax: 08708 793194
Mob: 07799 393250
Email: mail@sutcliffeconsultants.co.uk

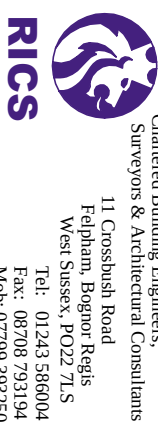

PROJECT DETAIL

Langoustine Cottage
18 Kingsey Avenue
Emsworth PO10 7HP
Garden Room

FOR: Pearce

DRAWING SCALE: 1:50 @ A3
Foundation / Pile layout

DATE: Nov 2020

DRAWN: A. H. Sutcliffe

DRAWING: 2040/01 REVISION: