



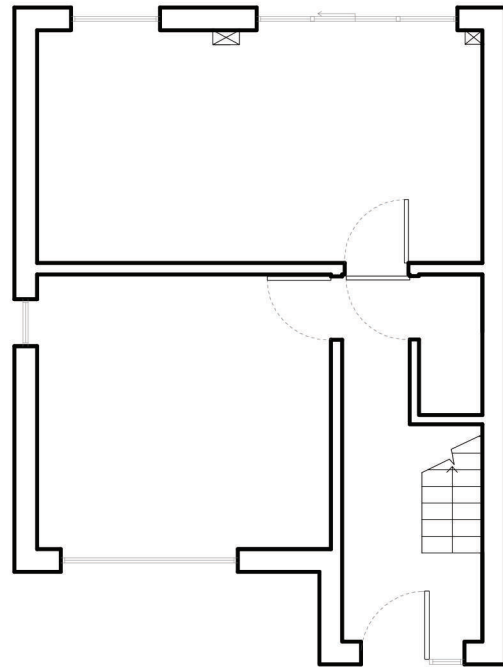


Existing Ground Floor Plan
scale A3 1:100

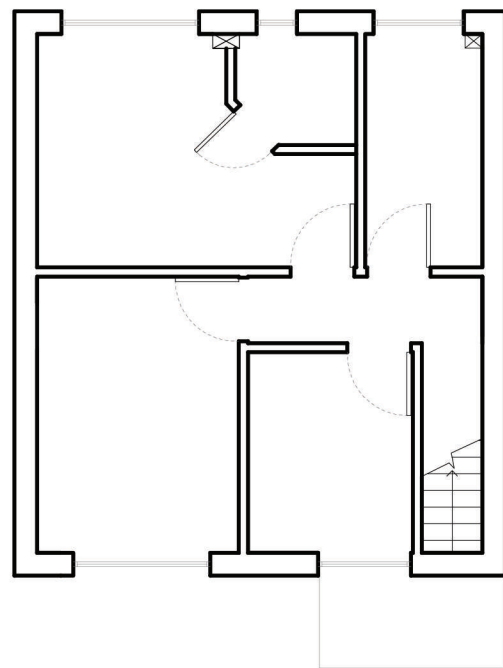

Existing First Floor Plan
scale A3 1:100




Existing North Elevation
scale A3 1:100

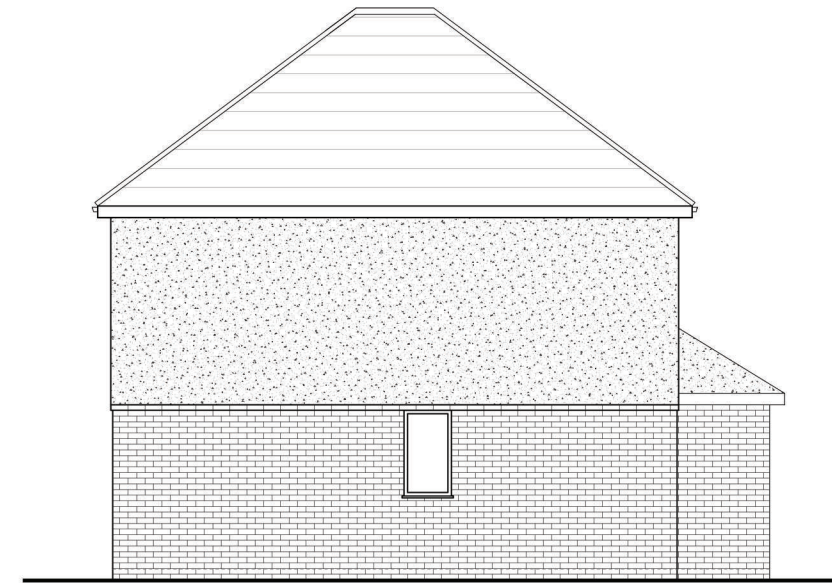

Existing East Elevation
scale A3 1:100



Existing South Elevation
scale A3 1:100

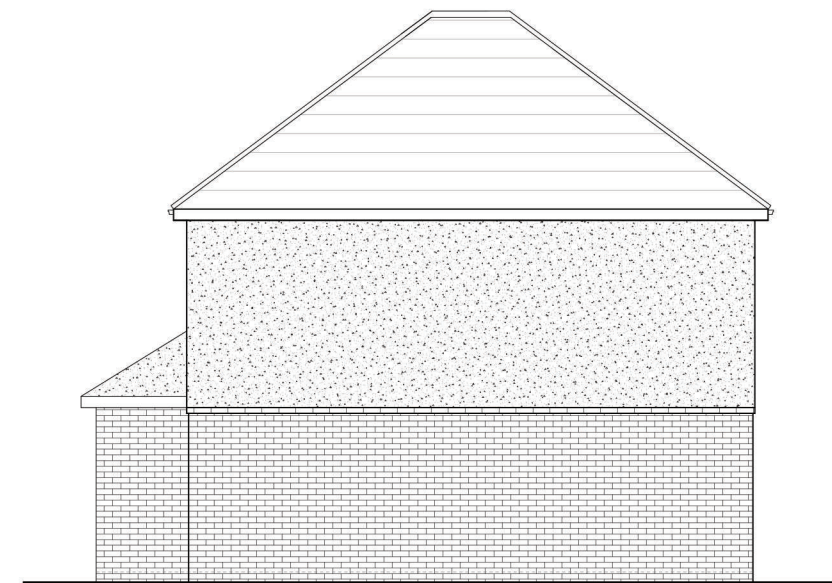

Existing West Elevation
scale A3 1:100

A3



Scale as Shown
© Copyright
Emerge Architecture Ltd



NOTES:
All dimension to be checked on site

DATE	DRAWN BY	PROJECT	JOB NO.	DRAWING TITLE
OCT 2020	LF	51a Serpentine Road Widley, Waterlooville P07 5EE	120	Existing Plans and Elevations
CHECKED BY	DRAWING NO.	REV	STATUS	
LF	120 - 02		Planning	