



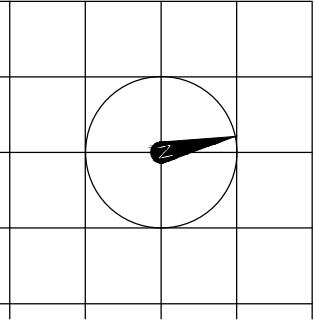

NOTE
• All levels in metres [m] to
Ordnance Survey Datum.
• All dimensions in millimeters [mm].

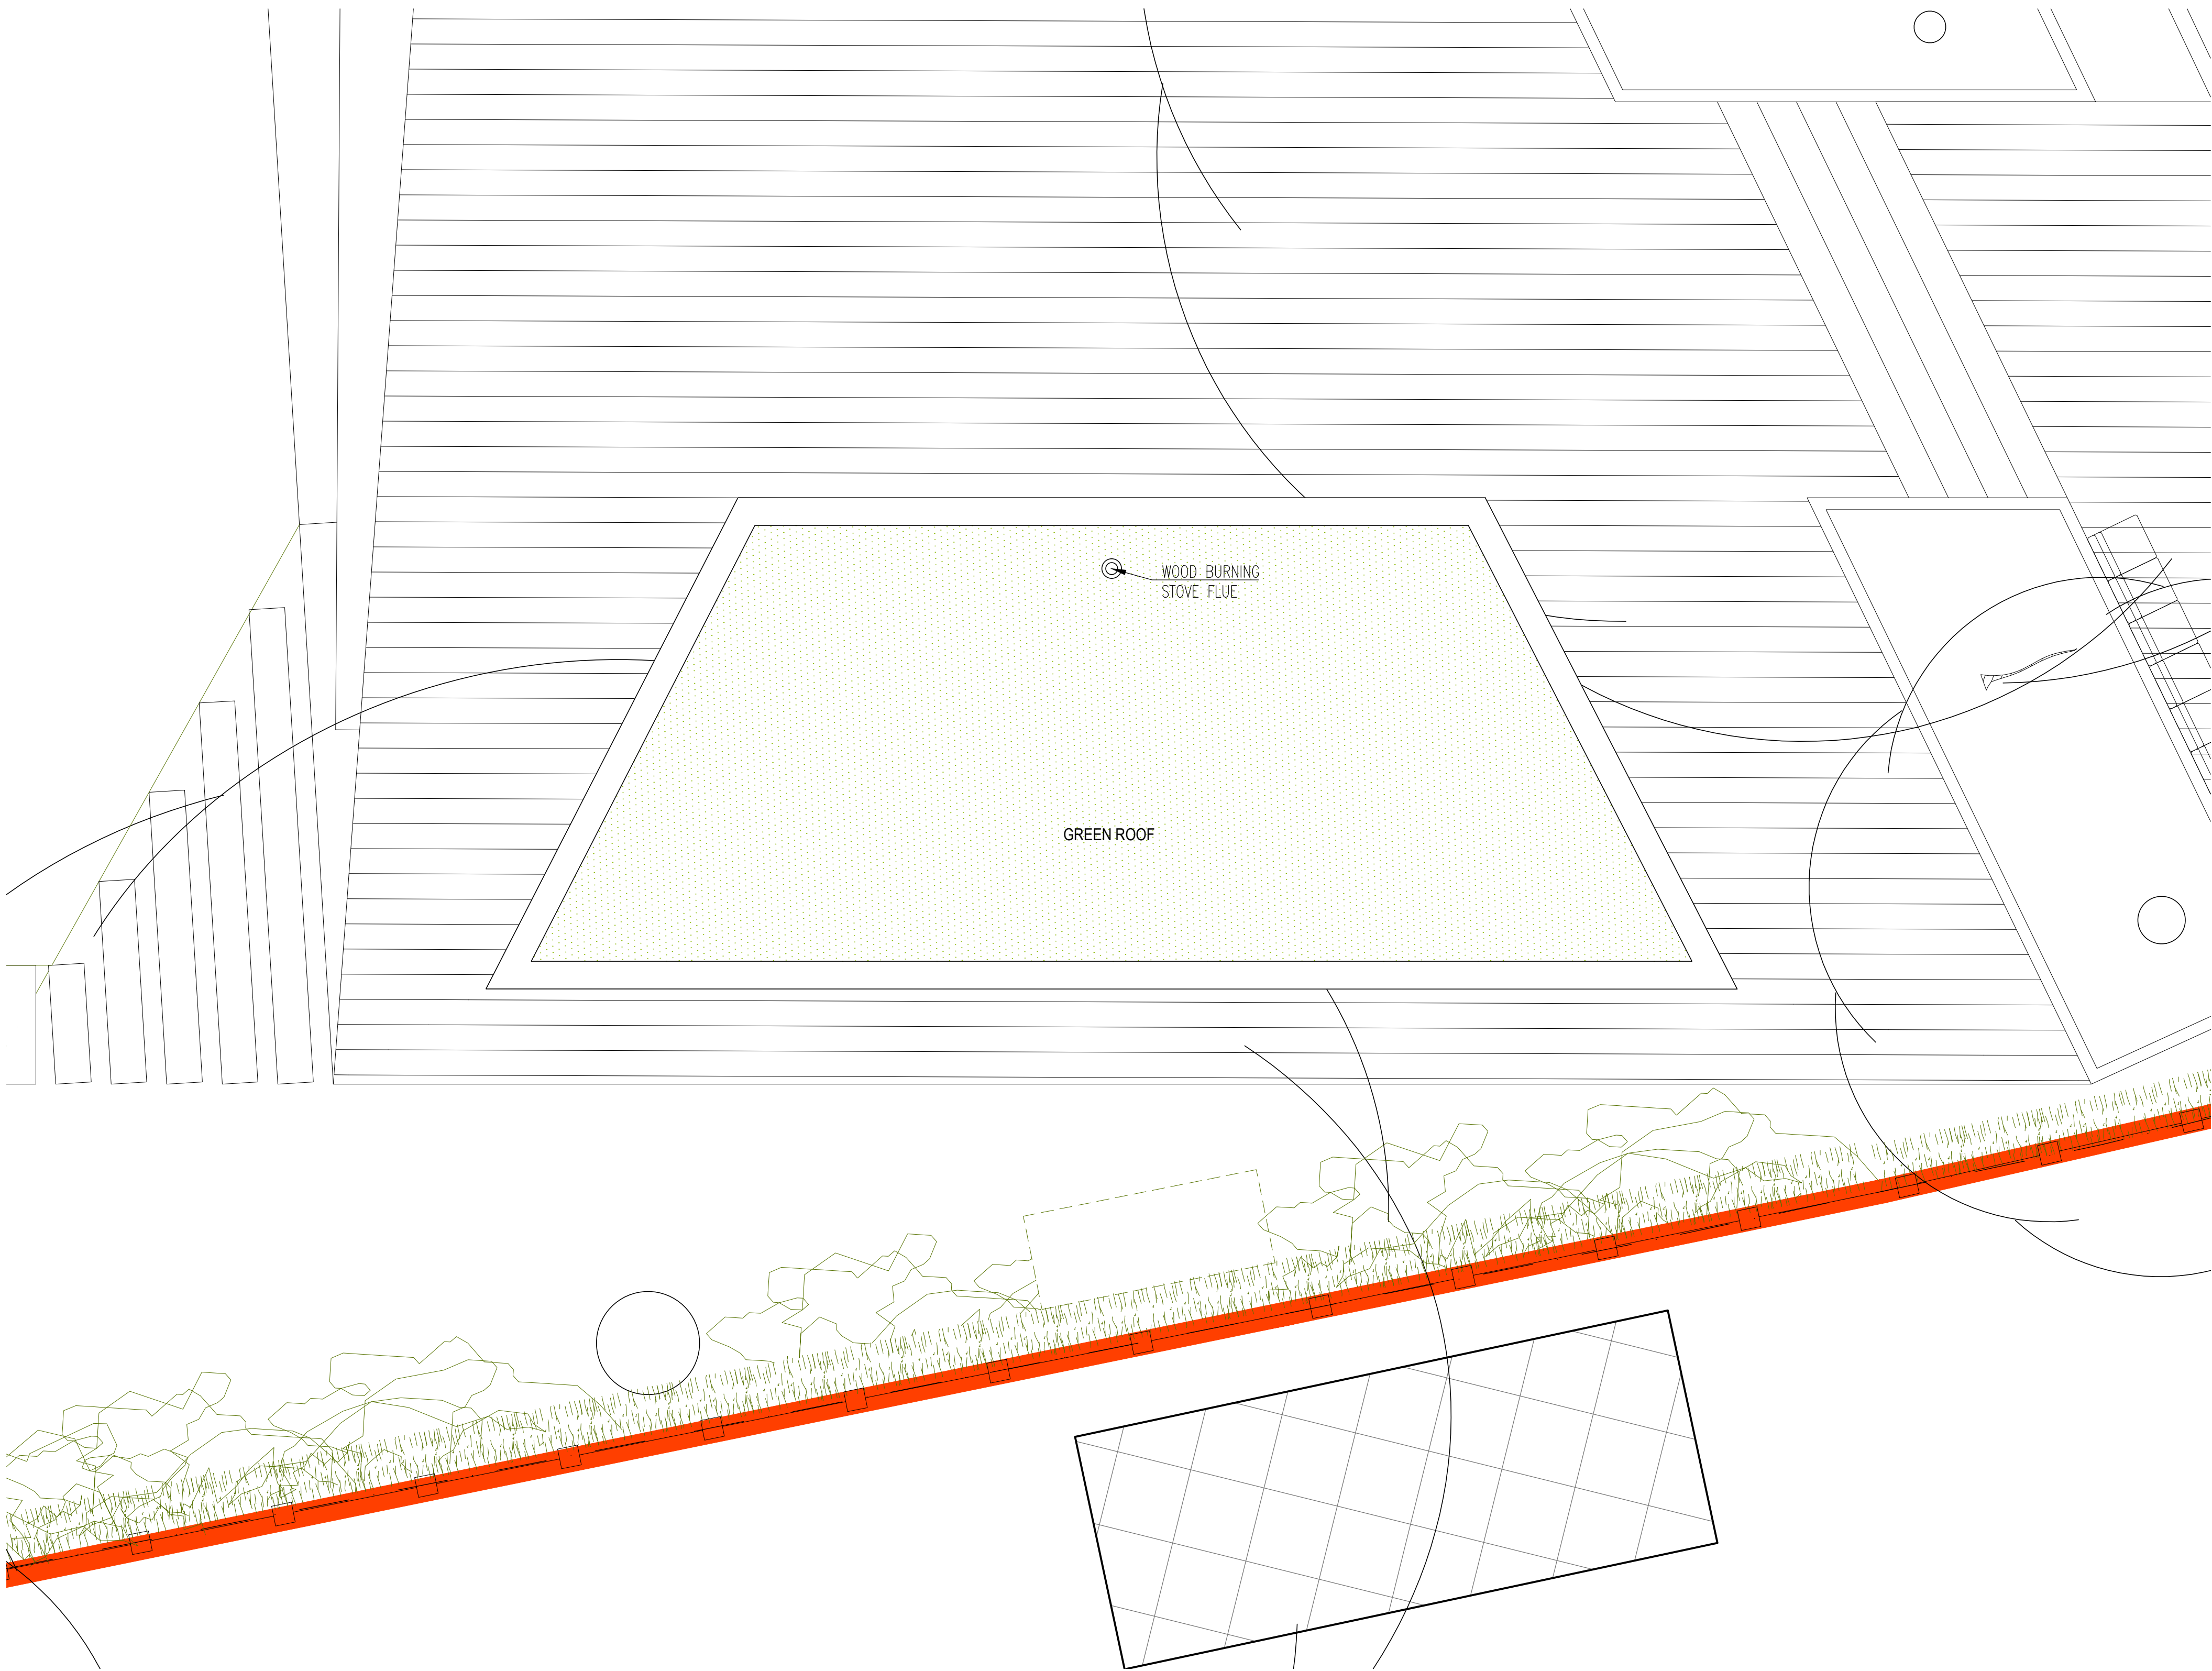

Rev A 2020 10.09 Planning Application

Revision

Project title:
Northshore
40 Sinah Lane
Hayling Island, PO11 0HH

Drawing title
Proposed - Pavilion
- Roof Plan

Client
Mr and Mrs Numm

Date
01.02.2018

Scale
1:50 @ A1 or 1:100 @ A3

Status
Planning

Drg. no.
1032A-03-002 Rev A

Notes
These drawings are for
planning purposes only and not
for construction or any other use
unless agreed by rak
architecture. All dimensions
must be checked and rak
architects are to be informed of
any discrepancies prior to
construction. This drawing and
any of the details
therein remain the copyright of
rak architecture ltd.

rak architecture ltd
Lower Lewell Farmhouse,
Lewell,
Dorchester,
DT2 8AP
Phone: +44 (0)1305 246741
www.rakarchitecture.co.uk