

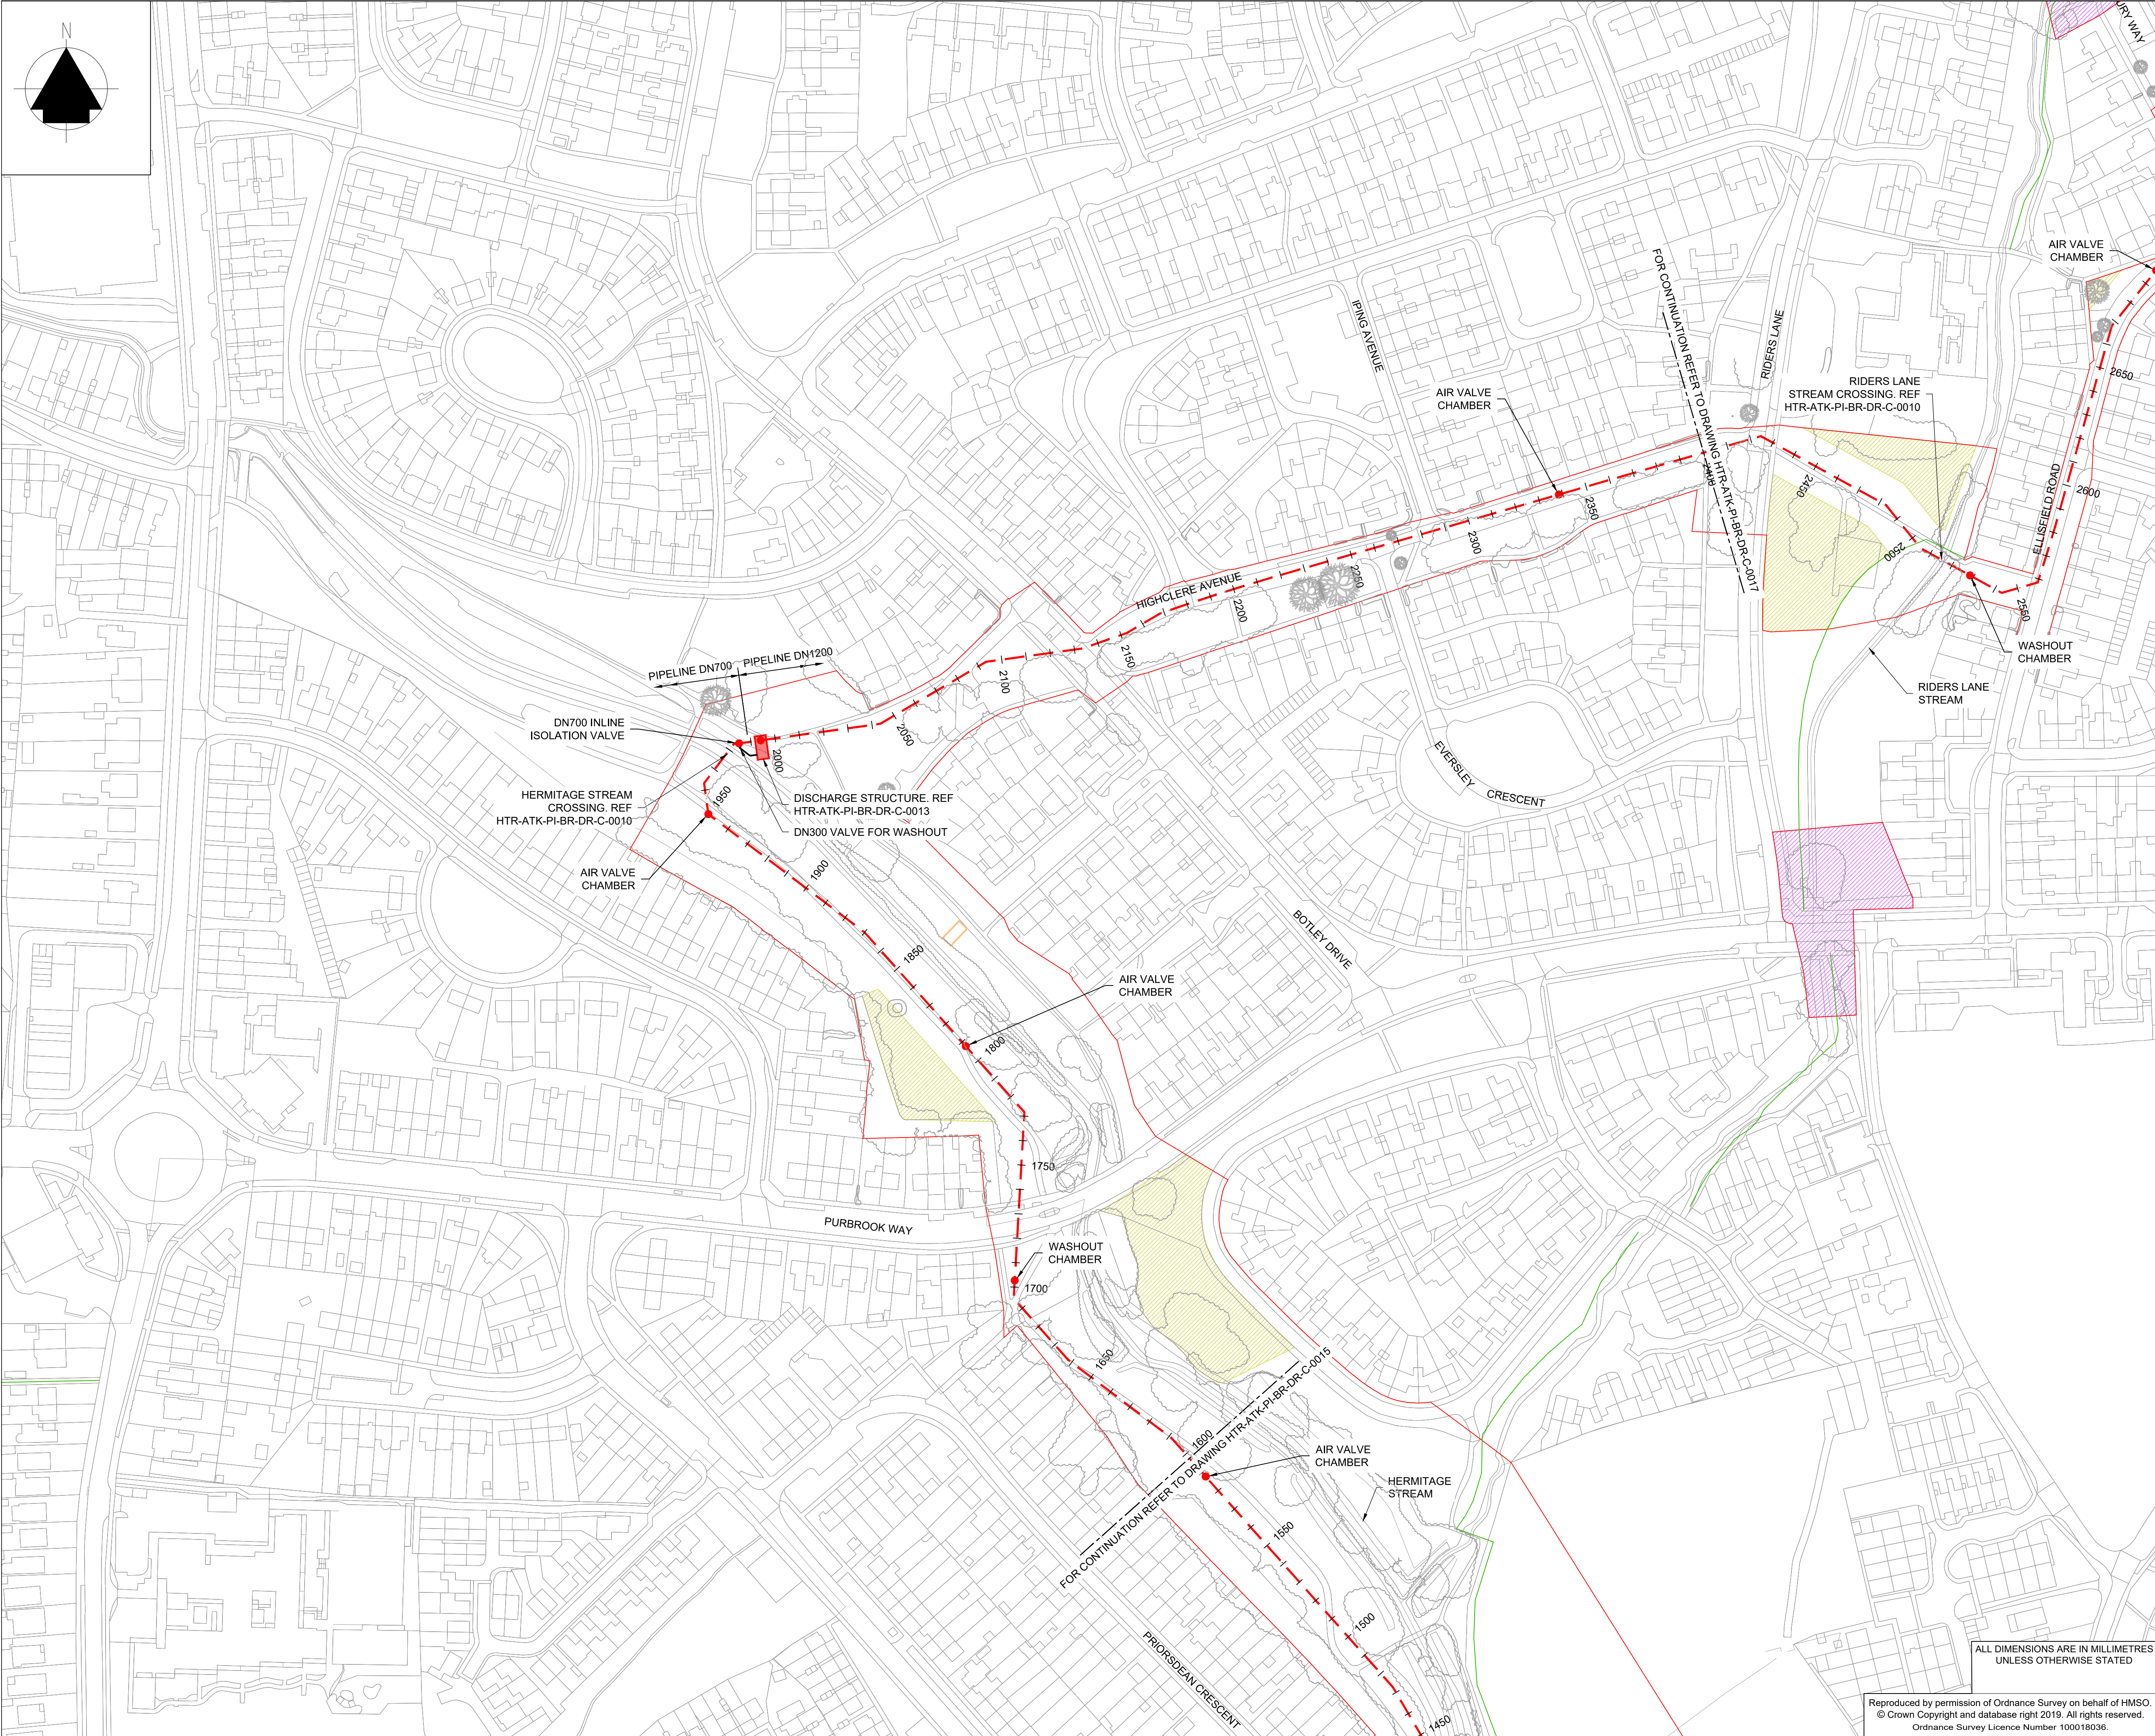


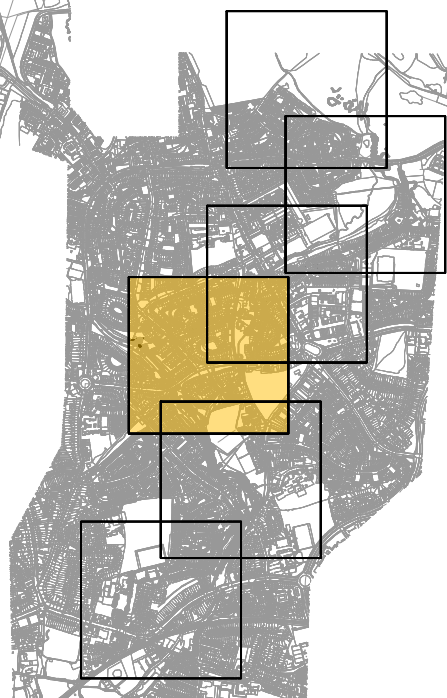

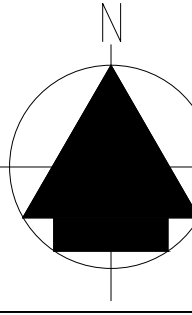

KEY PLAN
SCALE : NTS

NOTES:

- WORKING AREA THROUGH PROTECTED HEDGEROWS TO BE REDUCED WIDTH.
- AIR VALVE, WASHOUT AND OTHER ANCILLARIES WILL REQUIRE SURFACE COVERS, FLUSH IN ROAD/PATHS, RAISED OR FENCED IN FIELDS.
- ALL IMPORTANT TREES AND THEIR ROOT PROTECTION ZONES WILL BE AVOIDED.

LEGEND

- INDICATIVE PIPE ROUTE
- REDLINE BOUNDARY
- LAND WITHIN PORTSMOUTH WATER OWNERSHIP
- STORAGE AREA
- CULVERT IMPROVEMENT WORKS AREA
- PROPOSED AIR VALVE
- PROPOSED WASHOUT
- EXISTING PUBLIC RIGHT OF WAY (PROW)

REFERENCES:

HTR-ATK-PI-BR-DR-C-0010 TYPICAL STREAM CROSSING DETAIL

HTR-ATK-PI-BR-DR-C-0013 HERMITAGE DISCHARGE STRUCTURE PLANNING DETAIL

HTR-ATK-PI-BR-DR-C-0015 WIA 1991 S159 NOTICE PLAN CH1800 - CH1600

HTR-ATK-PI-BR-DR-C-0017 WIA 1991 S159 NOTICE PLAN CH2400 - CH3200

0 12.5 25 37.5 50 62.5 m

SCALE 1:1250

C01	CC	ID	RW	JF	Planning Drawings for Comment	10/08/20
A1						
C02	HD	ID	JF	JF	FOR PLANNING	10/11/20
A1						
Rev. Status	Dm By	Ckd By	Rev By	Auth By	Description	Date

ATKINS
Member of the SNC-Lavalin Group

Aztec West
500 Park Avenue
Almondsbury
Bristol
BS32 4RZ

Tel: +44 (0)1454 662000
Fax: +44 (0)1454 663333
www.atkinsglobal.com

Copyright © Atkins Limited (2020)

Drawing Suitability:
Initial non-contractual code

Status:
A1

Contractors Drawing Number:
HTR - ATK - PI - BR - DR - C - 0016

Project Originator Volume Location Type Role Number

Telephone: Havant (023) 9249 9888
Fax: Havant (023) 9245 3632
Website: www.portsmouthwater.co.uk
Registered Office: PO Box 8 West Street
Havant Hampshire PO9 1LG
REGISTERED IN ENGLAND No. 2536455



Project Ref. No:
HTR

Sheet:
3 of 5

Scale:
AS SHOWN

Sheet Size:
A1

Project Title:
HAVANT THICKET RESERVOIR

Drawing Title:
WATER INDUSTRY ACT 1991 SECTION 159 NOTICE PLAN SITE PLAN CH1800 - CH2700

Portsmouth Water Drawing Number:

Rev:
C02

ALL DIMENSIONS ARE IN MILLIMETRES UNLESS OTHERWISE STATED

Reproduced by permission of Ordnance Survey on behalf of HMSO.
© Crown Copyright and database right 2019. All rights reserved.
Ordnance Survey Licence Number 100018036.