



Front Elevation




Side Elevation




Side Elevation




Rear Elevation

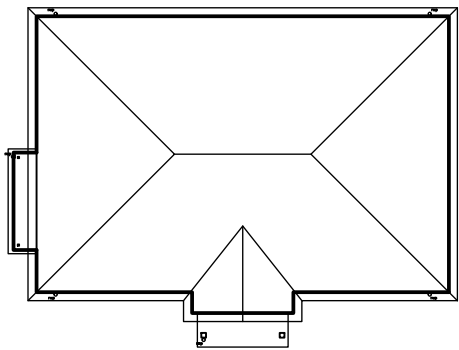


Roof Plan
Scale 1:200

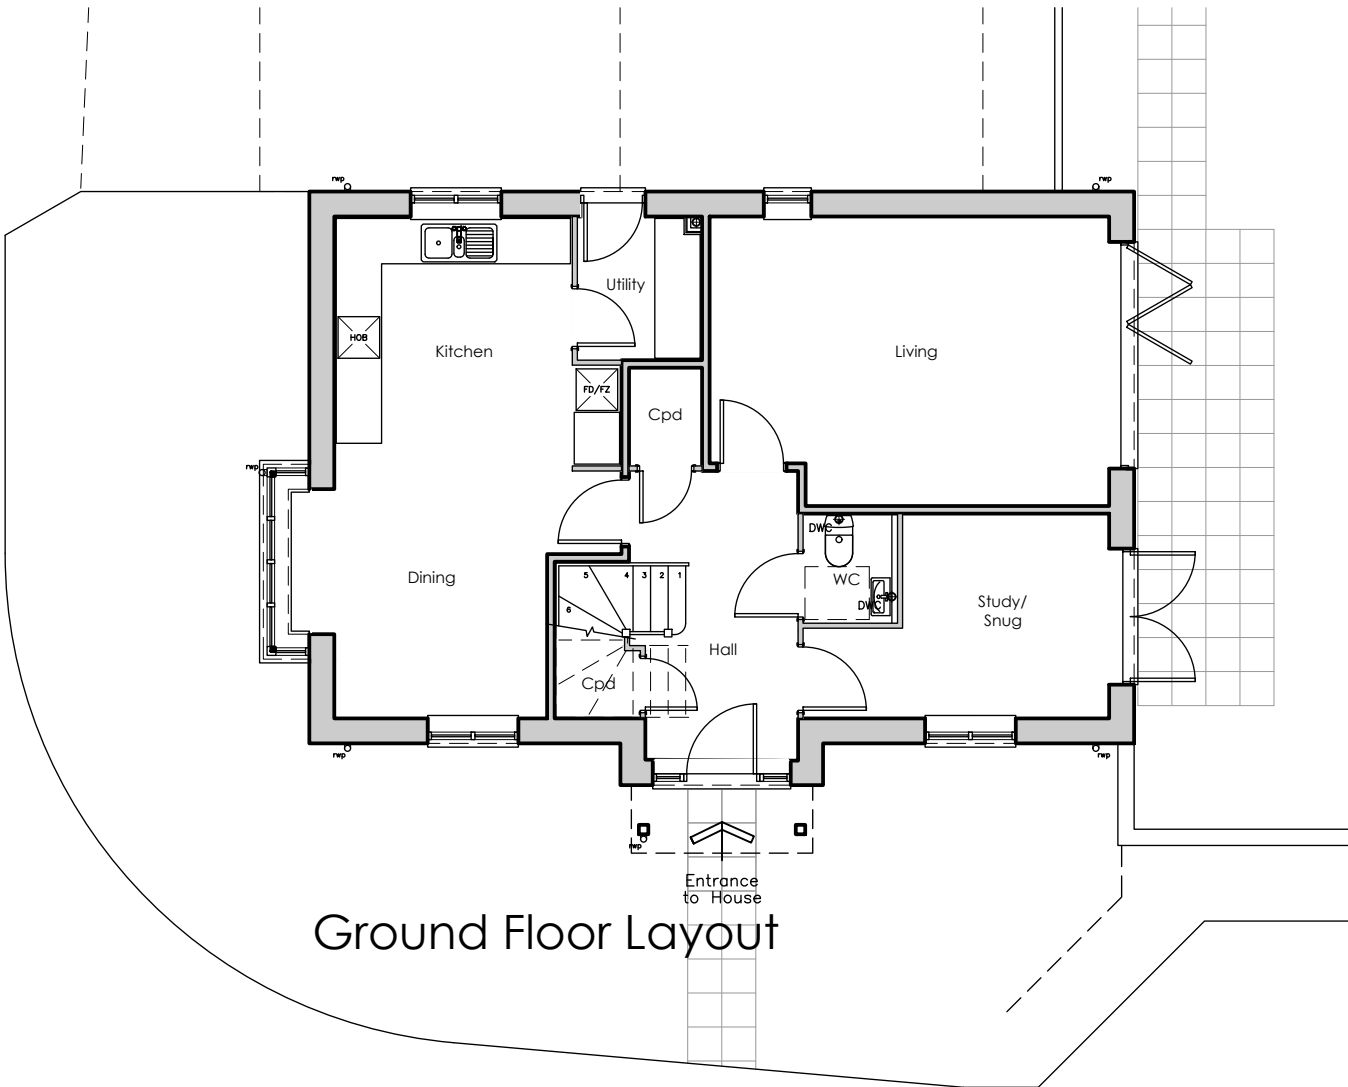

Ground Floor Layout

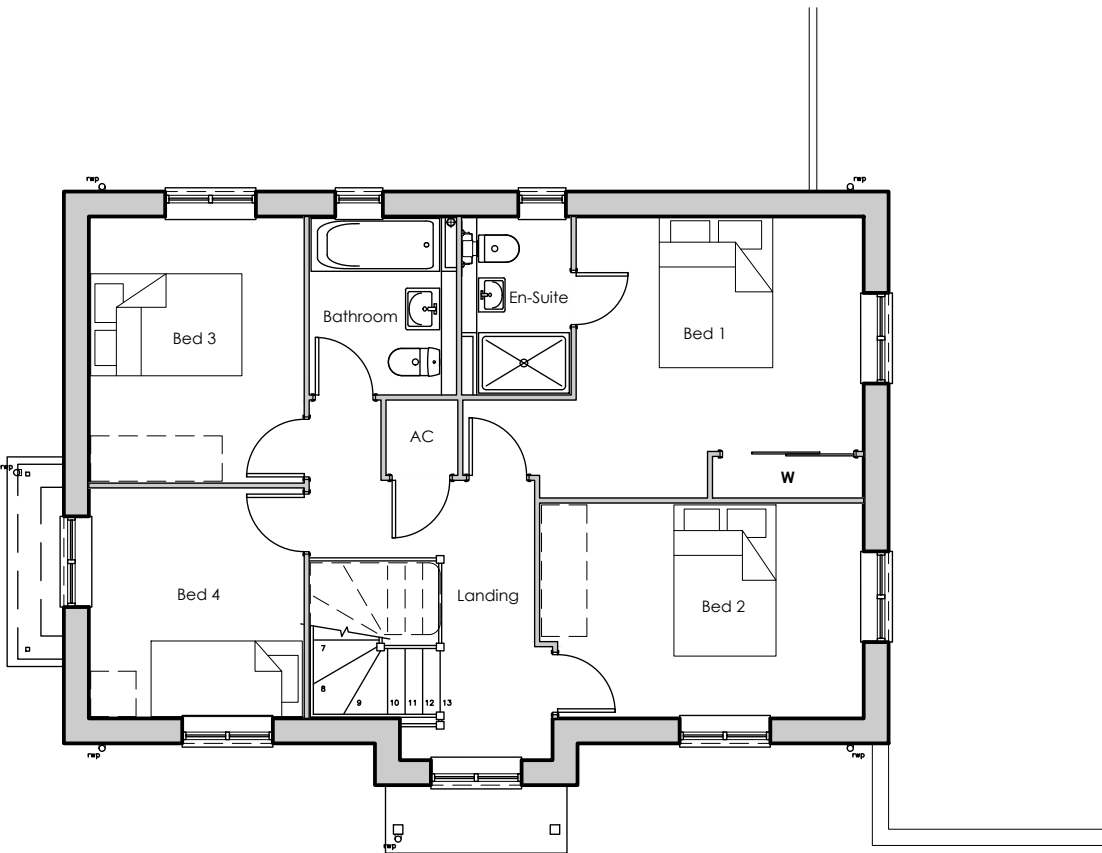

First Floor Layout

 

Drawing For Planning Purposes Only

All dimensions and details on this drawing are for planning purposes and should not be used for fabrication and erection purposes. DO NOT scale from this drawing, except for planning purposes, use figured dimensions if available. Any discrepancies should be highlighted without delay.

Note: This drawing has been produced with information from a topographical survey carried out by others. All information therefore derived from the survey drawing is assumed to be accurate and ADP Architects Ltd cannot be held accountable for any discrepancies discovered on site.

IF IN DOUBT ASK FOR CONFIRMATION.



Modern Homes. Traditional Values.

Metis Homes Development
— this drawing has been
produced to Metis Homes'
requirements

Schedule of Accommodation

[Gross Internal]

Plot 11	4-Bed House	139.5msq	1501.8ftsq
---------	-------------	----------	------------

B 21/9/20	Window positions amended to improve natural surveillance
A 29/7/19	Issued for planning application
rev:	date:
note:	



architects & urban designers

Tel: 01489 584503
Email: mail@adp-ltd.co.uk
www.adparchitects.co.uk
Richmond Court, 94 Botley Road, Park Gate, Southampton, SO31 1BA

project name/address:
**Residential Development on
Land off Horndean Road
Emsworth**

client:
Metis Homes Ltd
drawing title:
Planning Drawings — Plot 11

job number:	drawing number:	revision:
1862	10	B
drawing scale/size:	date:	drawn:
1:100 (A2)	Jun 19	PRW