

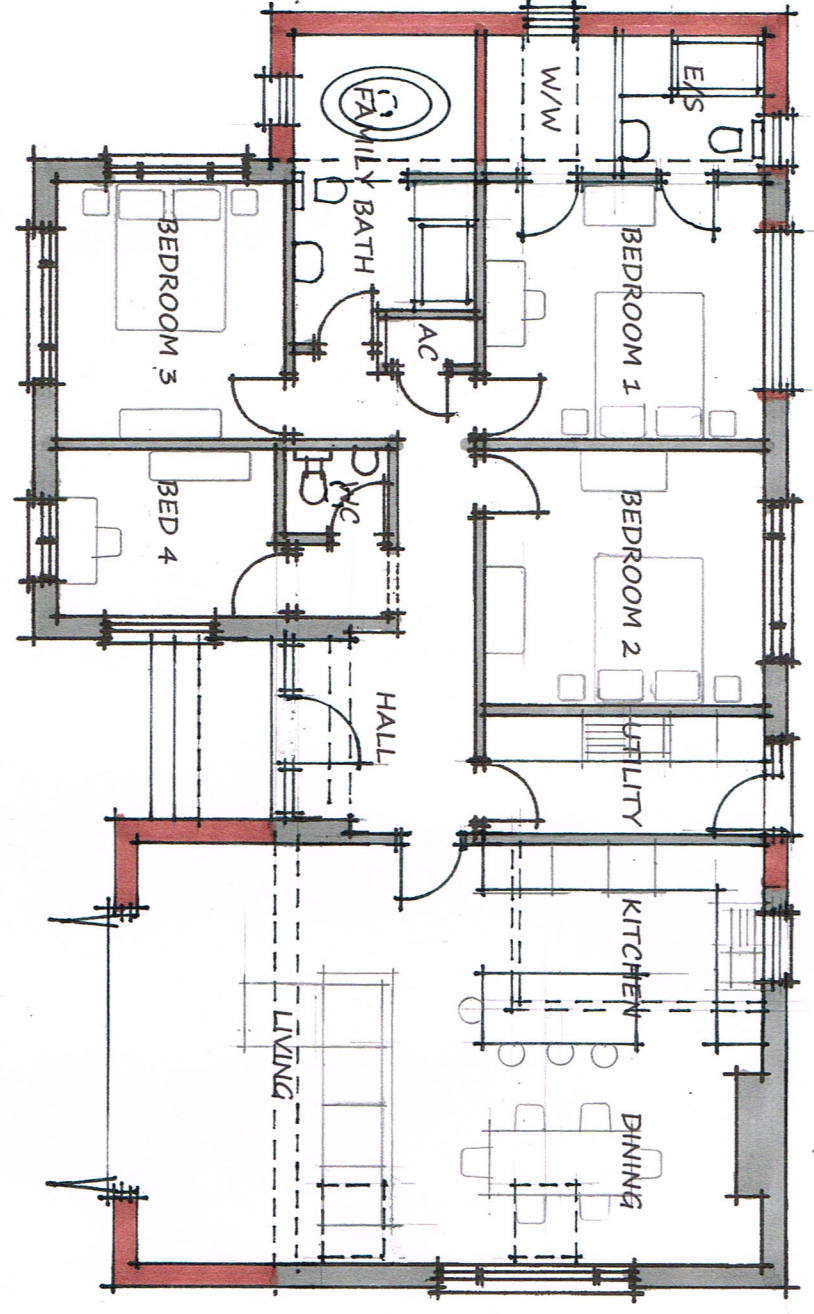


1 WESTBOURNE CLOSE, EMSWORTH. POLO TQY.

PROPOSED EXTENSIONS, ASSOCIATED INTERNAL ALTERATIONS AND NEW GARAGE/WORKSHOP.

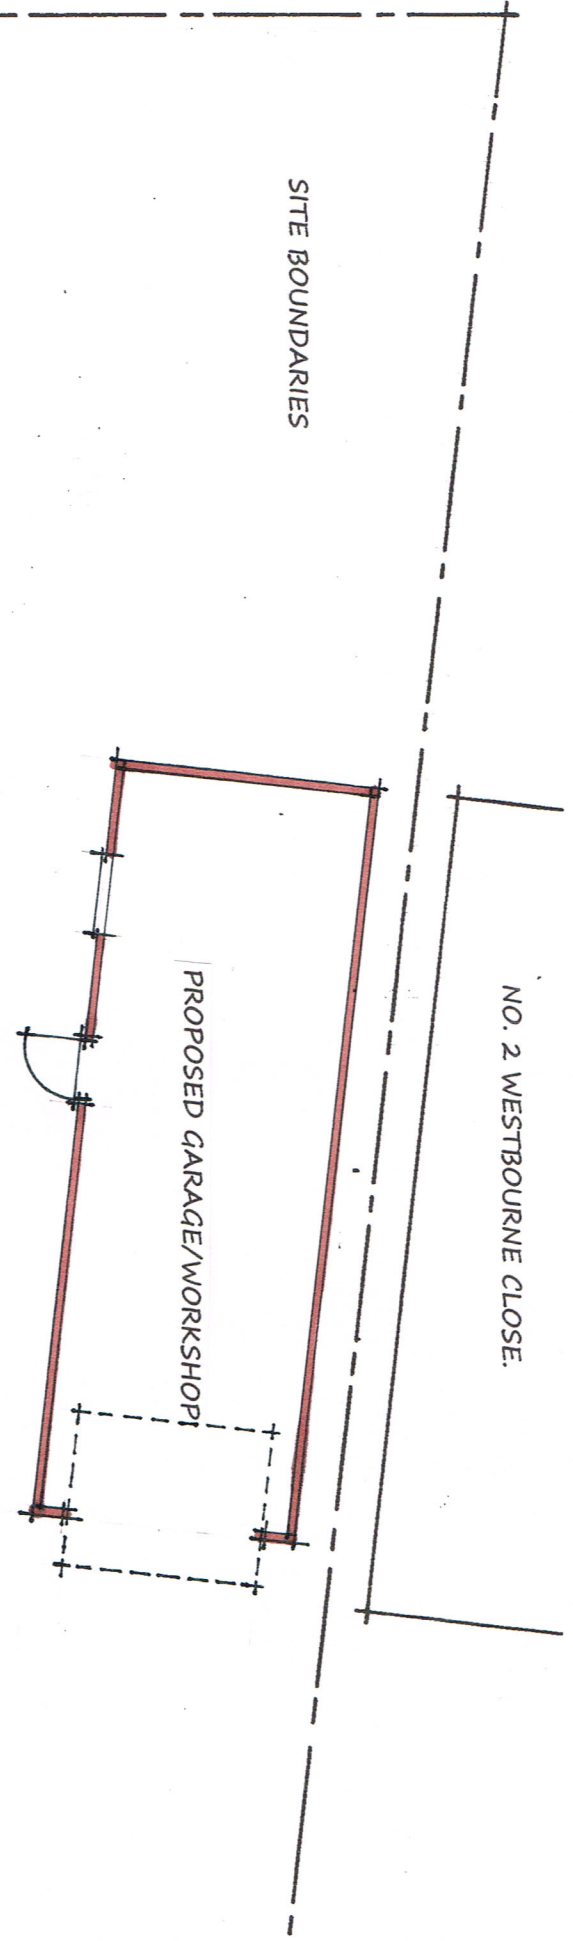

PROPOSED FLOOR PLAN LAYOUT. SCALE 1:100 @ A3

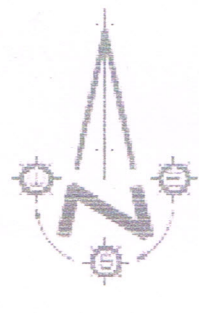

PROPOSED EXTENSIONS/ALTERATIONS TO: 1 WESTBOURNE CLOSE, EMSWORTH, POLO TQY		REVISION
DETAIL PROPOSED FLOOR PLAN		35 mm TRAIL SCALE AT 1:100 INTERVALS
DATE NOV 2020	SCALE AS SHOWN @ A3	DRAWING NO ADP2003/PROS
Austin Design Partnership Architecture · Planning · Building Regulations ADP, Fenwick 2, Pikes Hill, Lynnhurst, Hampshire, SO43 7NG T: 02380 282862 E: office@adpartnership.co.uk W: www.austindesign.co.uk		ADP