



THIS DRAWING IS THE PROPERTY OF STEPHEN BROMLEY ASSOCIATES
AND MAY NOT BE REPRODUCED IN PART OR IN WHOLE OR USED FOR
THE DESIGN OF WORKS WITHOUT THEIR PERMISSION.
DO NOT SCALE UP/DOWN FOR PLANNING PURPOSES.
ALL MEASUREMENTS TO BE GIVEN ON THIS PLAN TO CORRESPOND
WITH THE CONSTRUCTION WORKS AND STEPHEN BROMLEY ASSOCIATES
WILL NOT TAKE ANY RESPONSIBILITY FOR ANY WORKS LATELY THEY ARE
CHECKED AND CERTIFIED TO COMPLY BY THE RELEVANT BUILDING CONTROL.

 


FRONT ELEVATION
SOUTH WEST ELEVATION

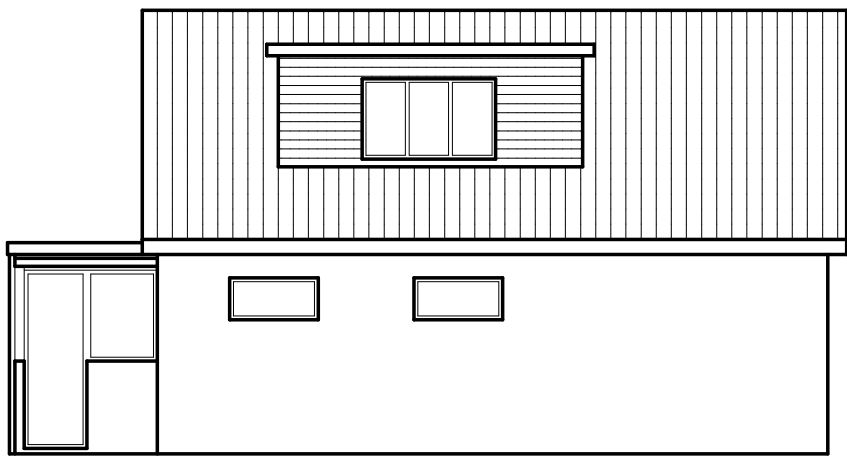



NORTH WEST ELEVATION
SIDE ELEVATION






REAR ELEVATION
NORTH EAST ELEVATION

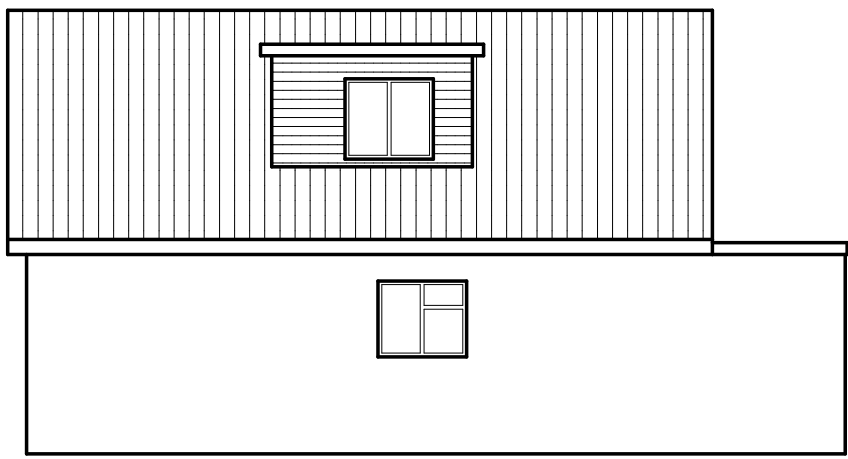


SIDE ELEVATION
SOUTH EAST ELEVATION

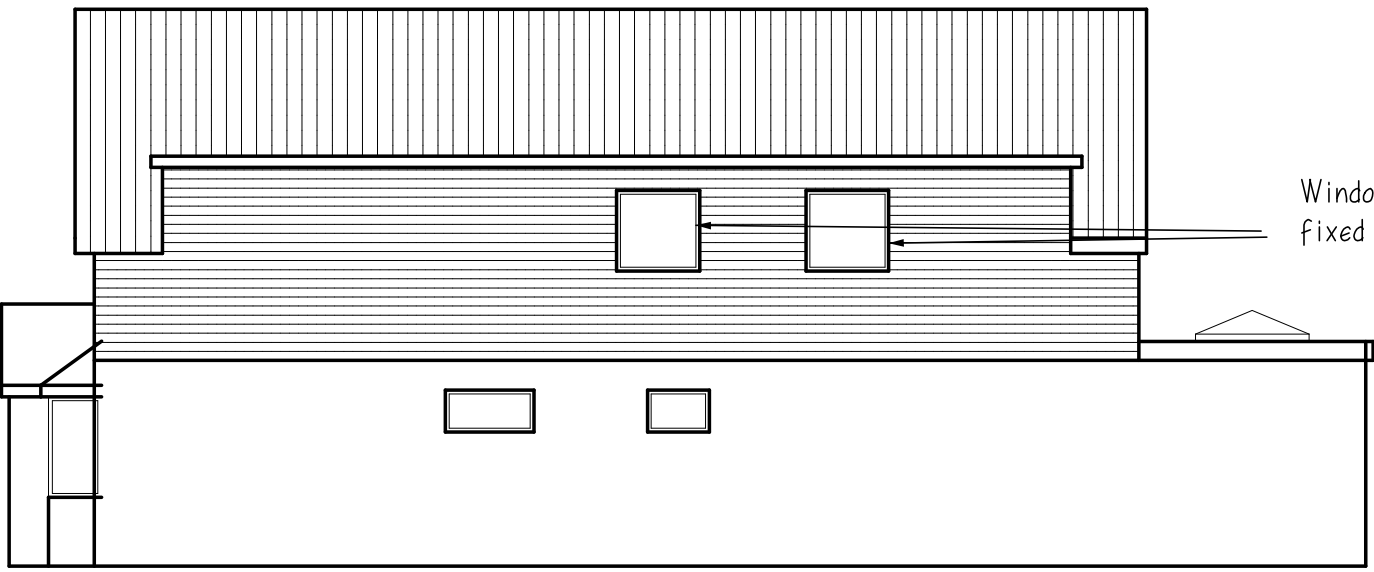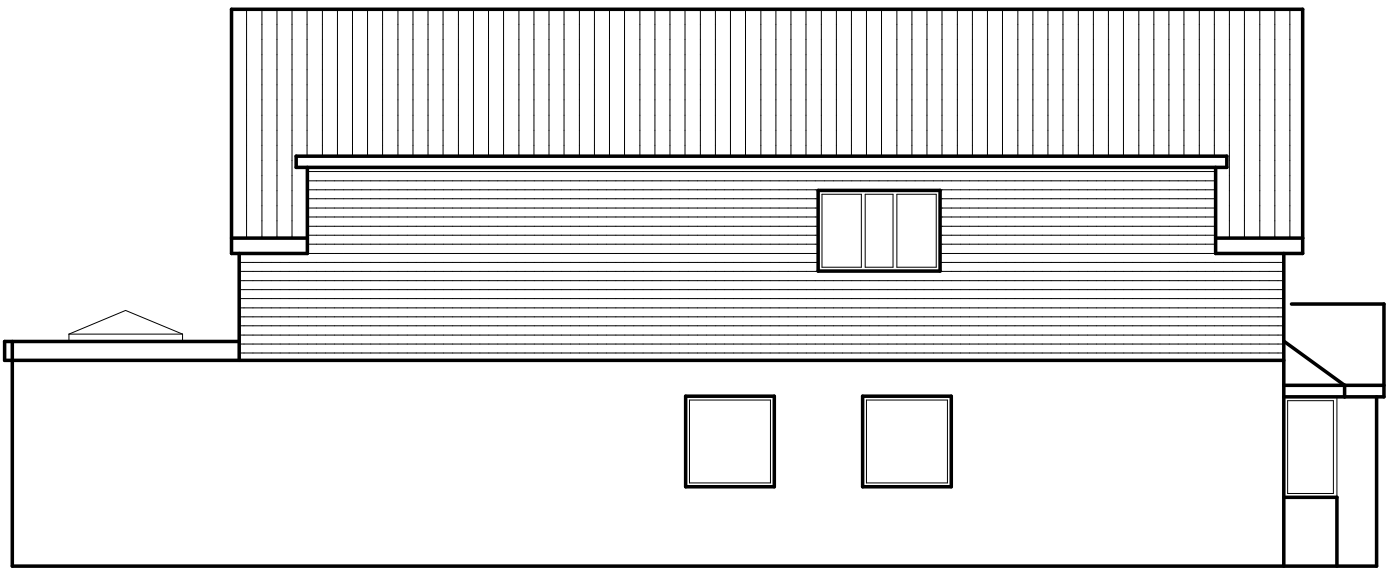


Windows obscure glazed and
fixed shut to 1.7m above floor level.

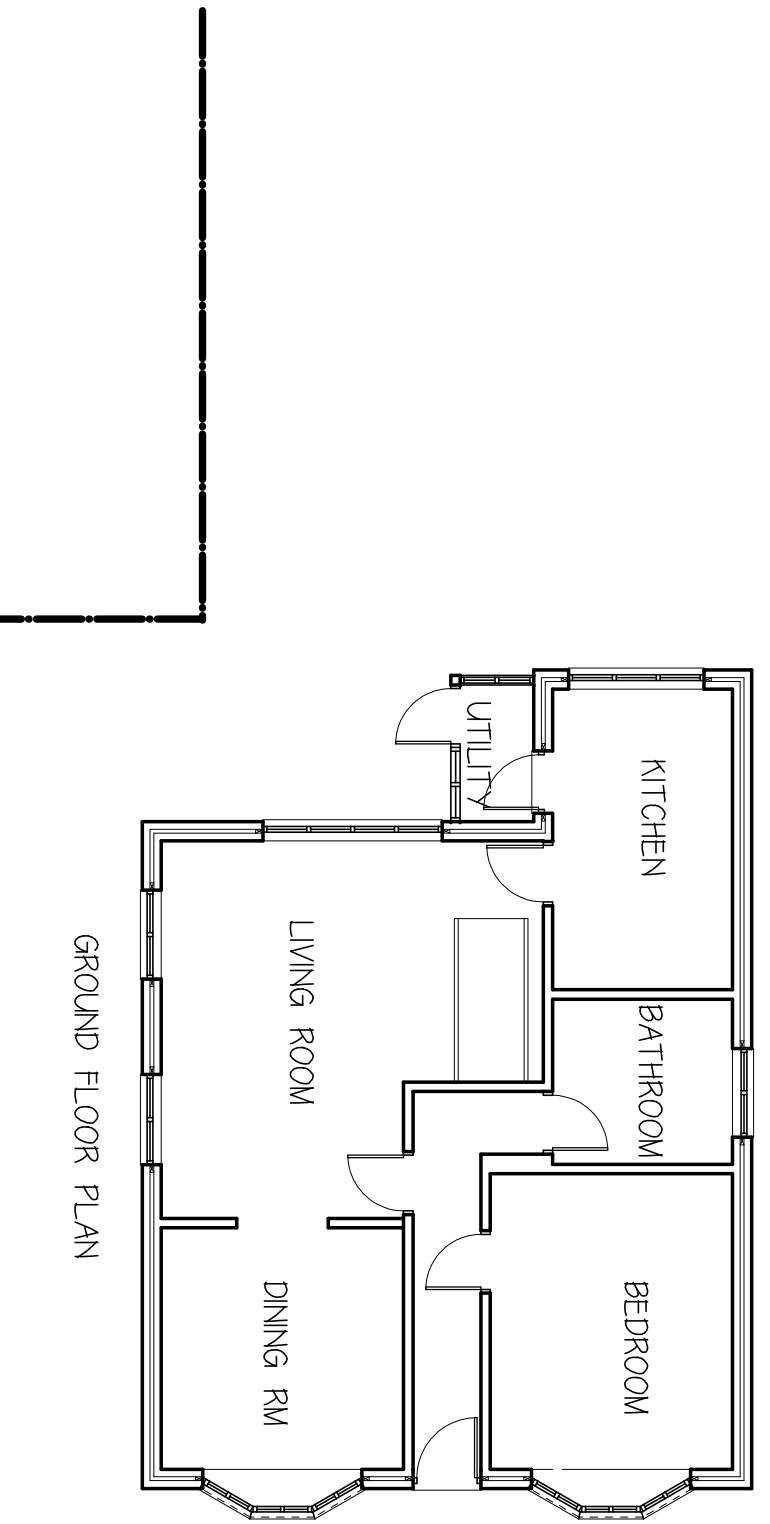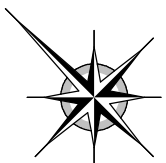 


GROUND FLOOR PLAN

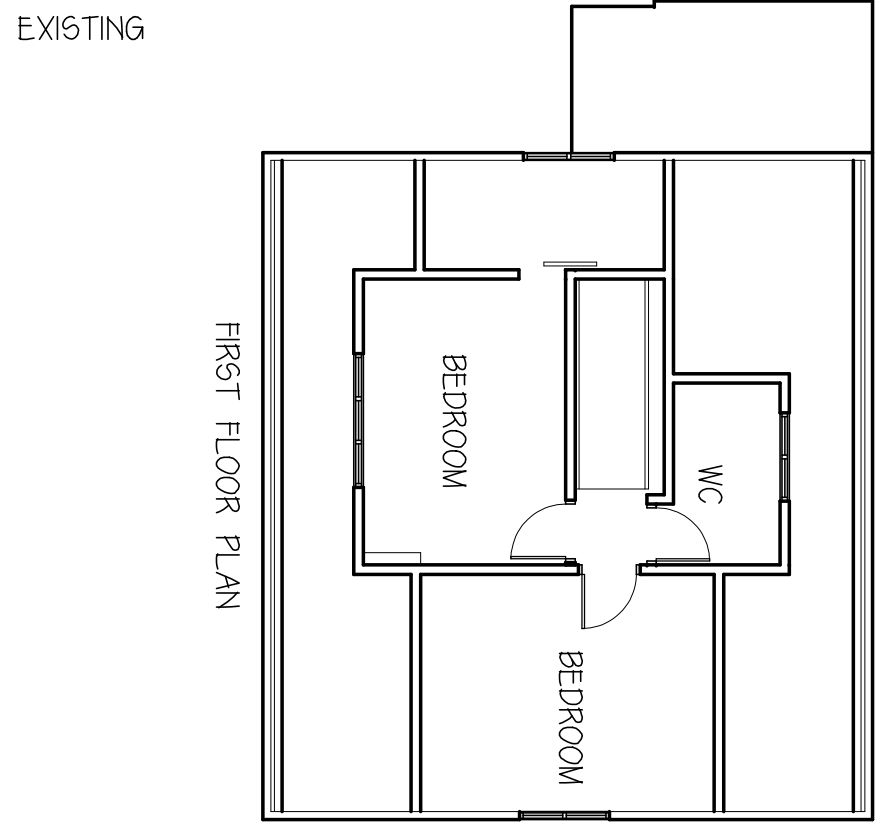


FIRST FLOOR PLAN

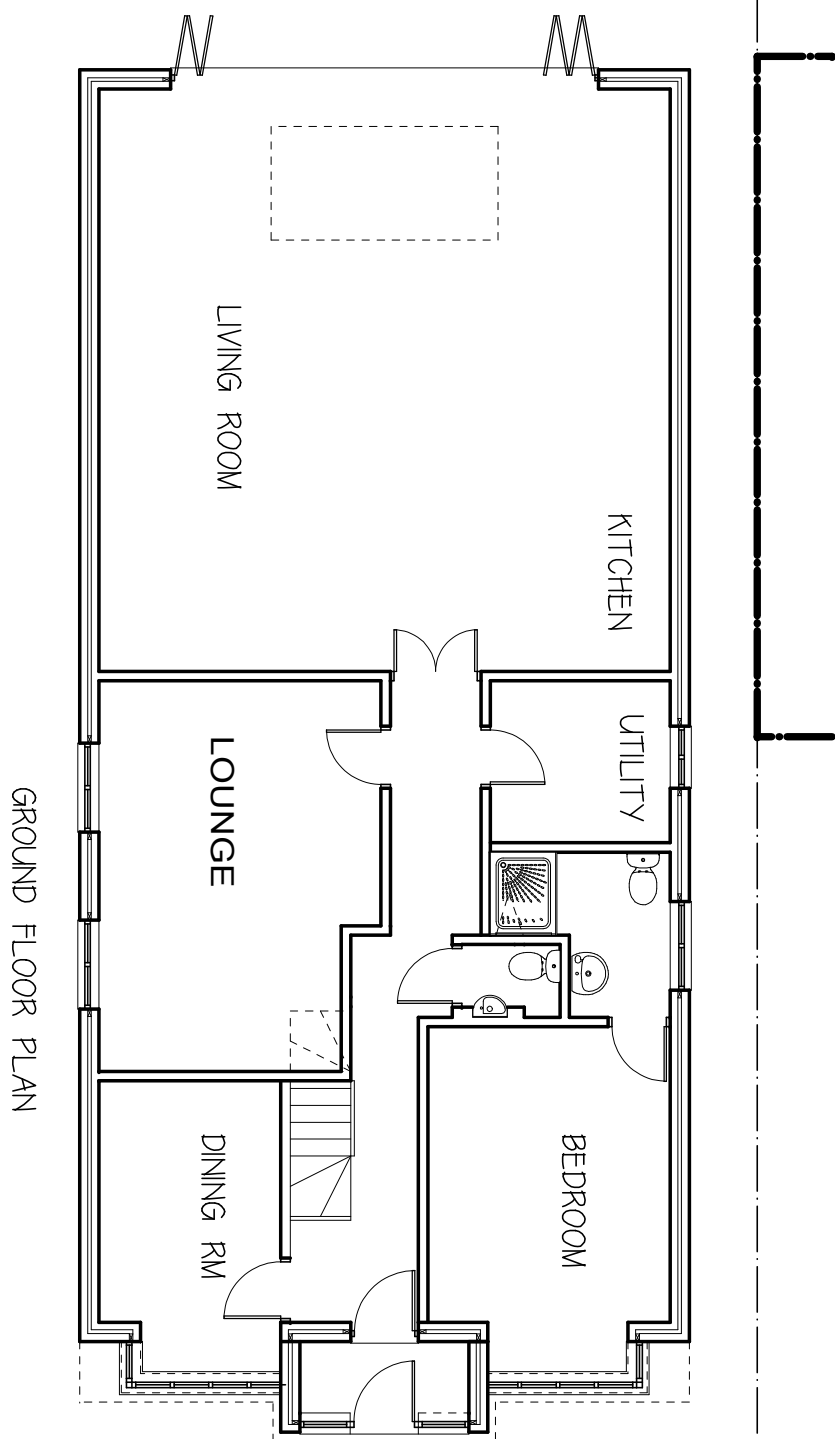

GROUND FLOOR PLAN

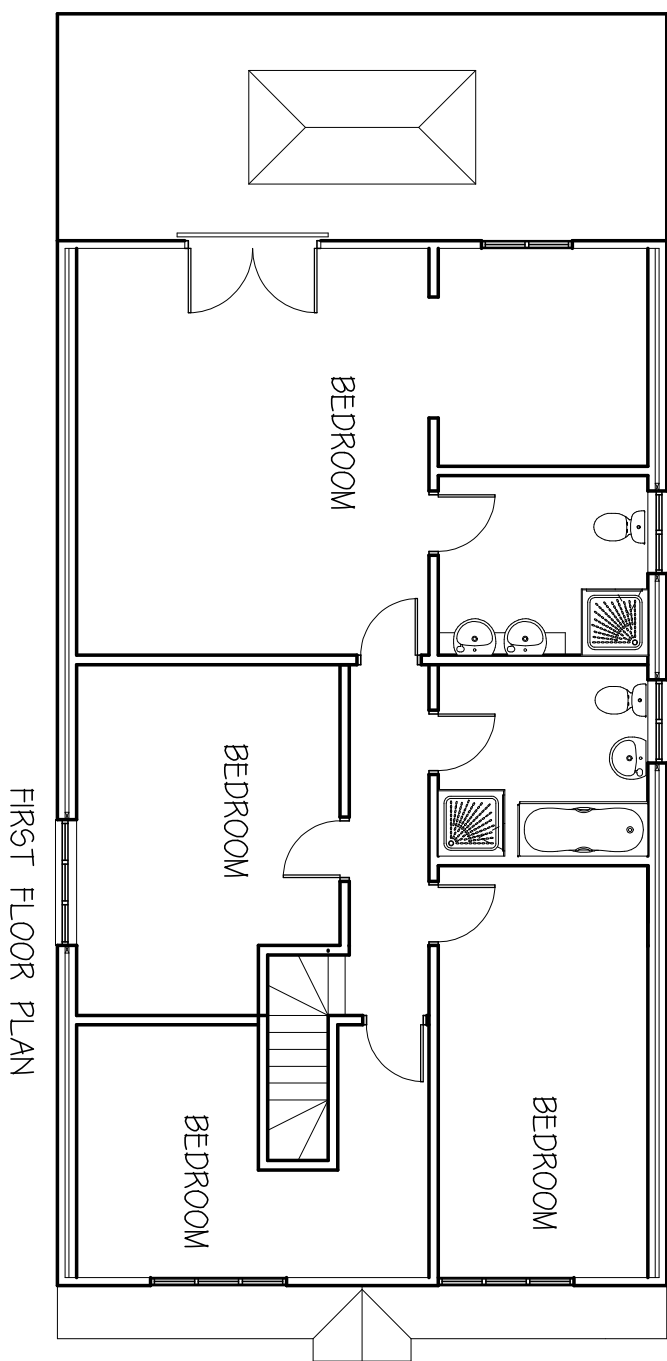

FIRST FLOOR PLAN

 

STEPHEN BROMLEY ASSOCIATES
5 WEST ST SHOREHAM BY SEA
WEST SUSSEX

PLANS AS EXISTING

AT SCALE 1:100

48 HAMBLEDON ROAD
WATERLOOVILLE

Drawing no 11727-a2