
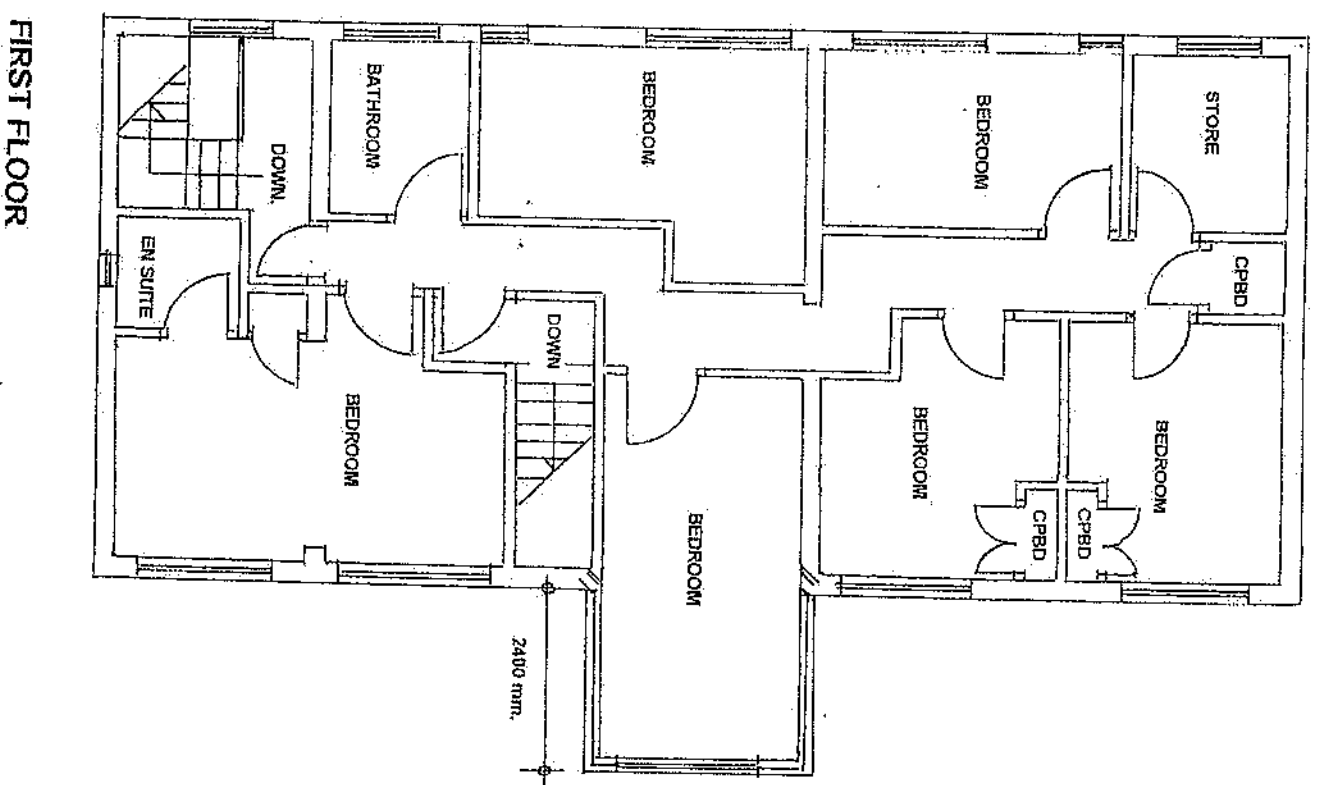
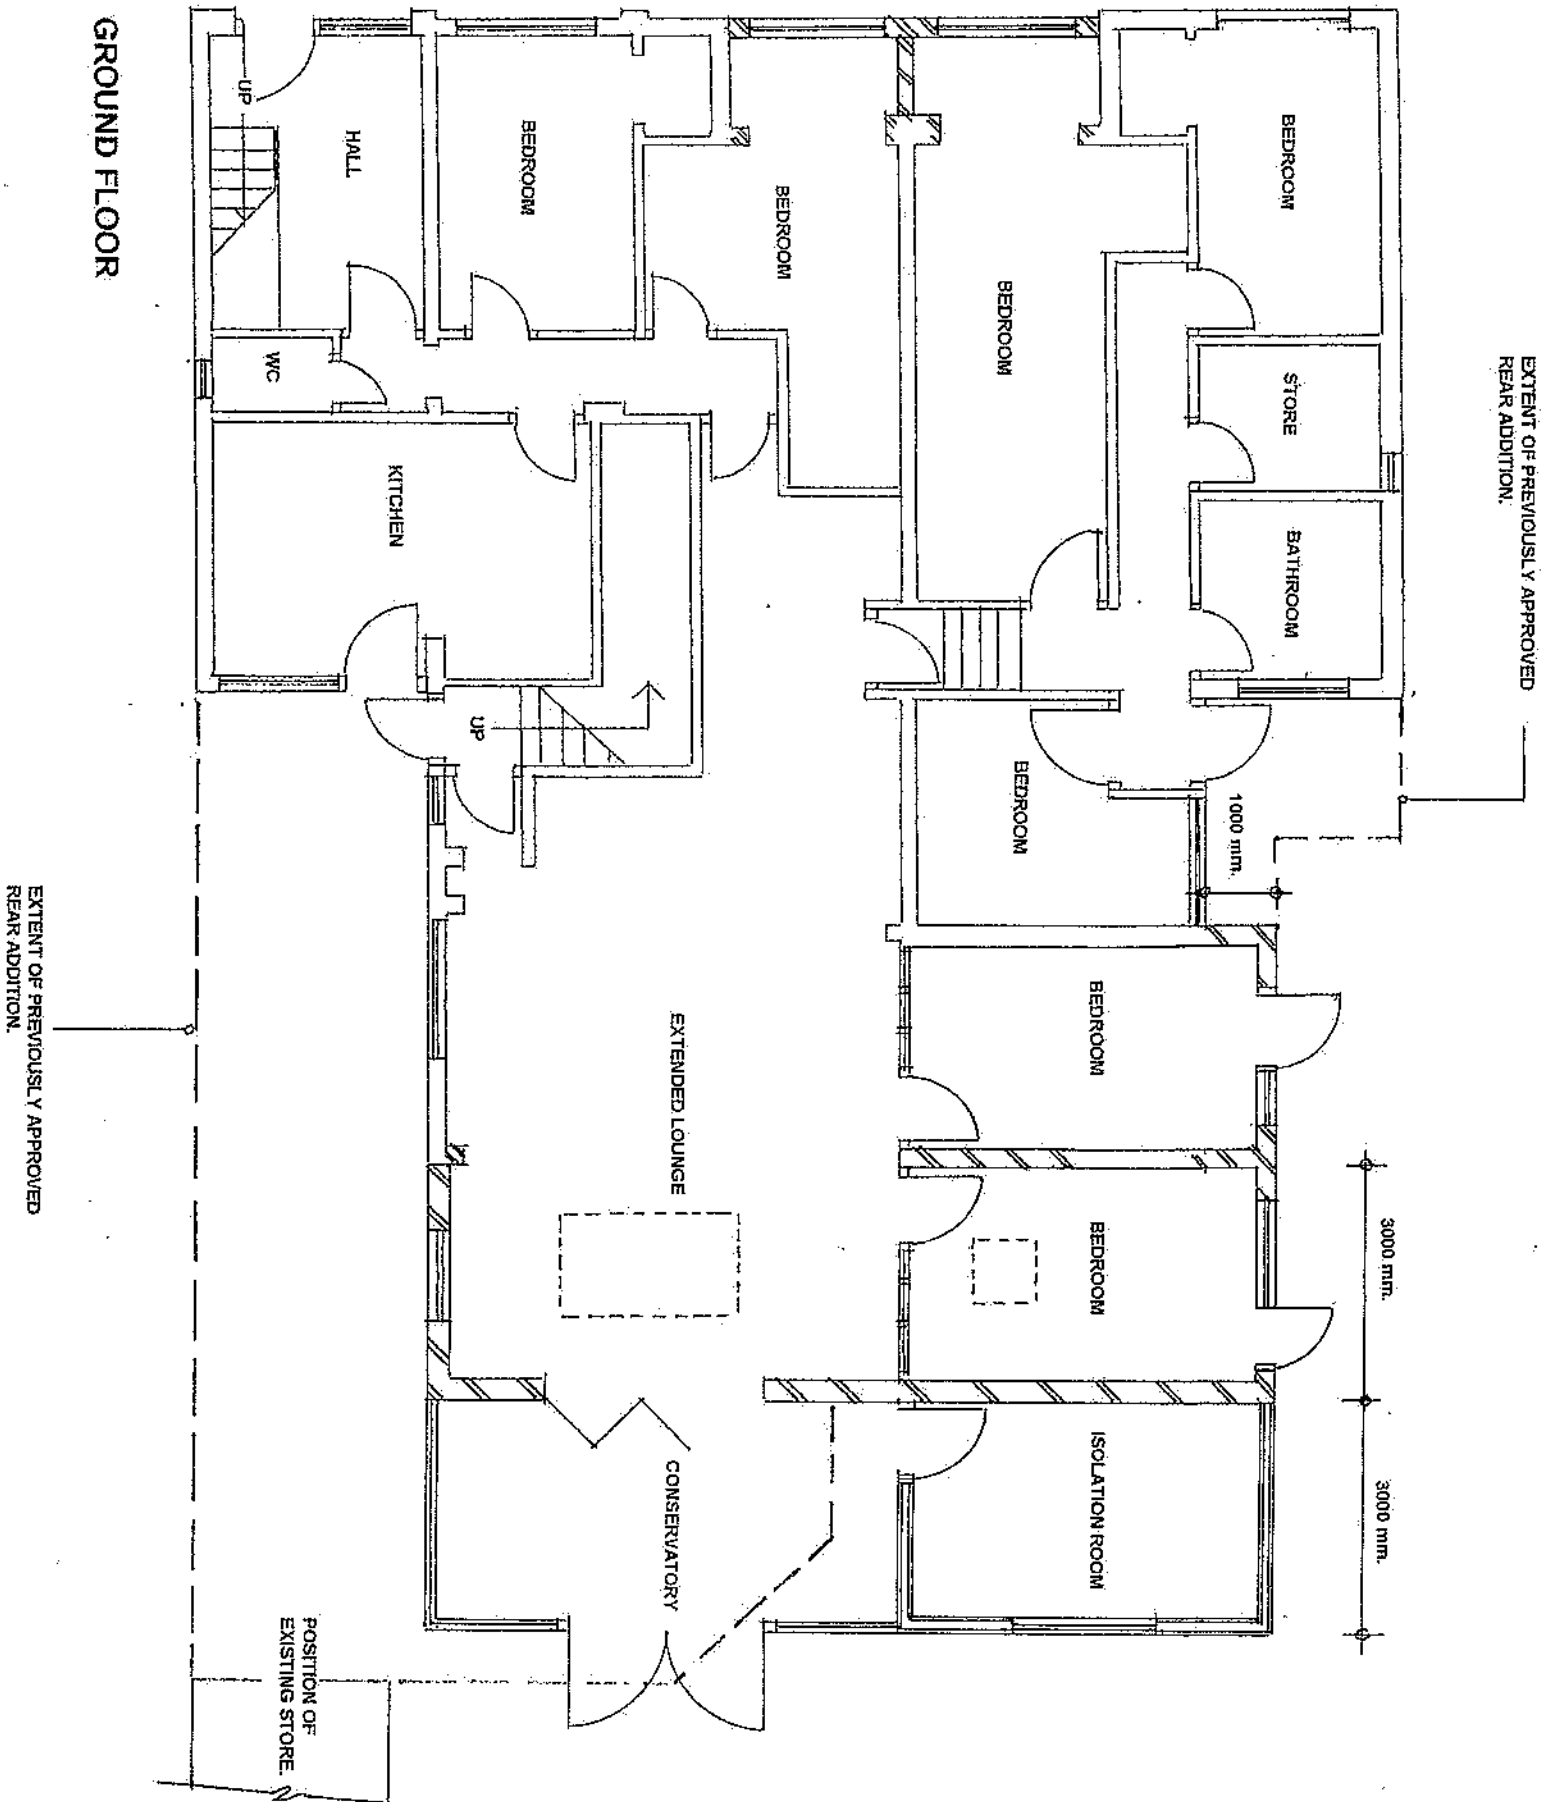


 

BAYVITH REST HOME
18-20 BEVAN ROAD - WATERLOOVILLE
HAMPSHIRE - PO8 9QH.
PROPOSED FLOOR PLANS
DRG. No. 09/20/BRH - 2.
SCALE: 1/100. PAPER SIZE: A3
MEASUREMENTS MUST BE TAKEN ON SITE
FOR ACCURACY.