

LINEAR SCALE 1:100

A2 @ 1:100

PROPOSED PLANS & ELEVATIONS PLOT 5

This drawing is the copyright of ADP Architects Ltd. It may not be altered or reproduced in any form, or passed onto Third Parties without the written consent of ADP Architects Ltd.

Elevations

Finished ground levels are indicative only, these are generally shown 150mm below dpc level. Please refer to engineers details or the external works layout for finished ground levels if applicable.



Front Elevation 1:100




Side Elevation



Side Elevation


Hatching denotes windows to be obscured glazed & fixed up to 1.7m above FFL (plan shows as OB/F)

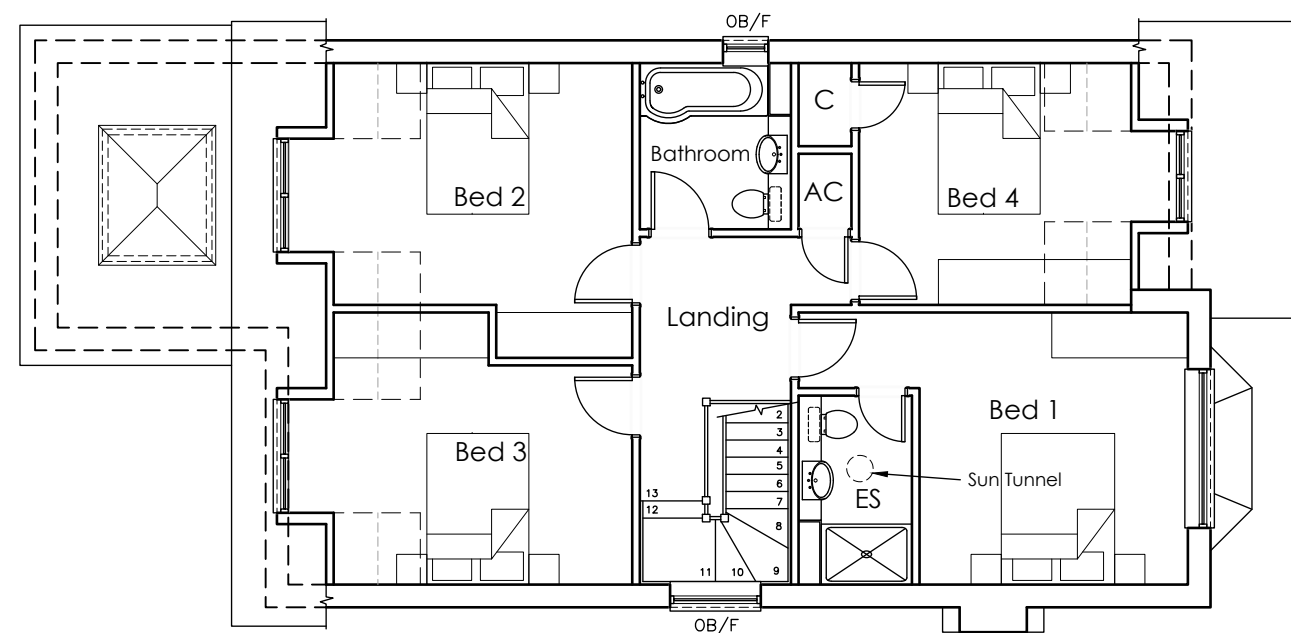

First Floor Plan




Rear Elevation

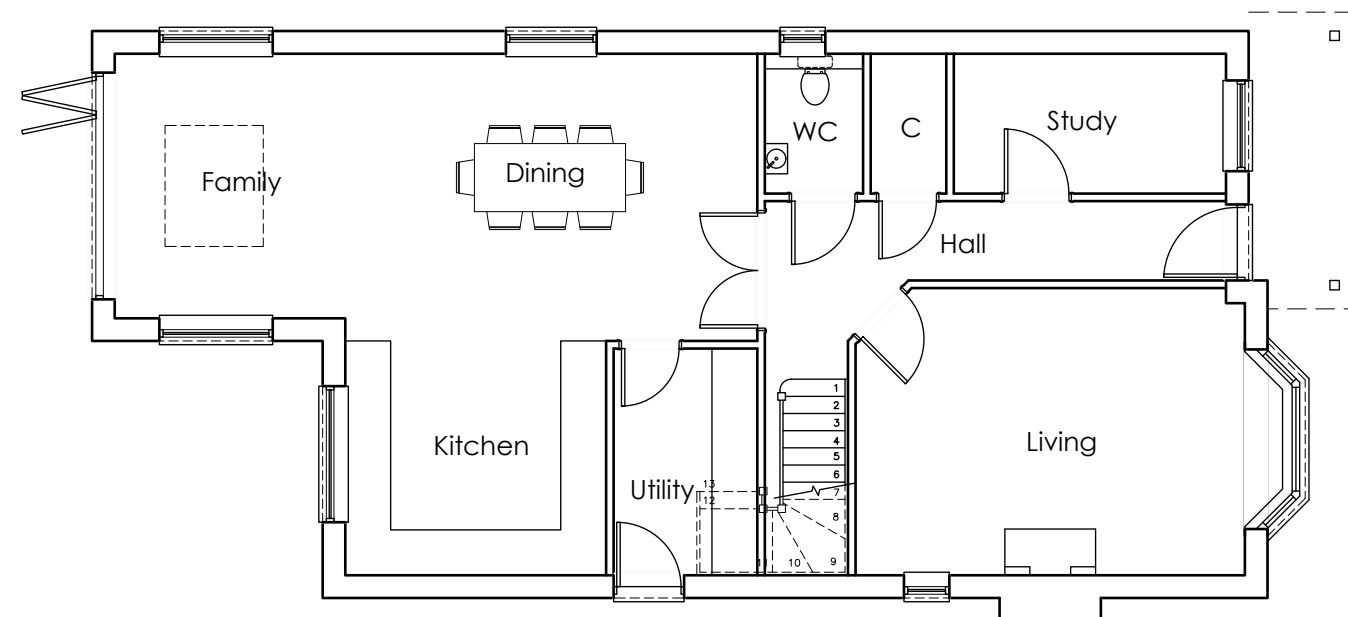

Ground Floor Plan 1:100

GIA
168.13sqm
1809sqft

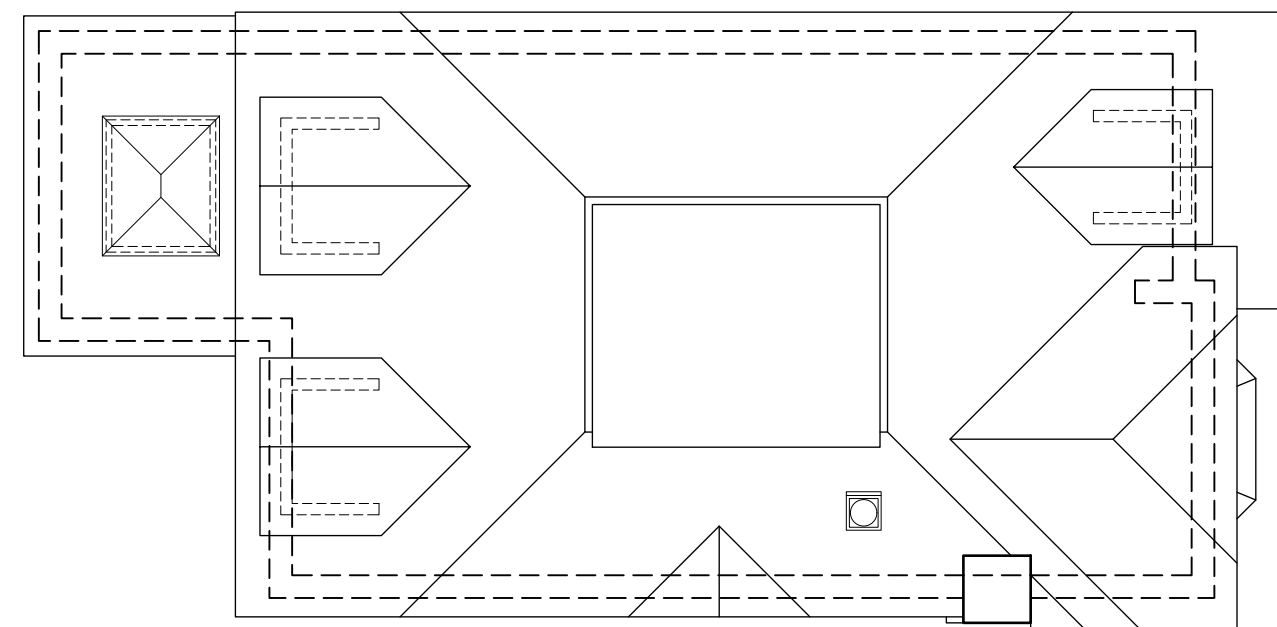

Roof Plan

rev: date: note:

architects & urban designers

Tel: 0845 365 1475
Email: mail@adp-ltd.co.uk
www.adparchitectltd.co.uk
Richmond Court, 94 Botley Road, Park Gate, Southampton, SO31 1BA

project name/address:
Residential Development
The Bus
Avenue Road
Hayling Island

client:
Mafair Hampshire Ltd

drawing title:
PLOT 5

job number: drawing number: revision:

1885 **08**

drawing scale/size: date: drawn:
1:100 (A2) **Oct 20**